



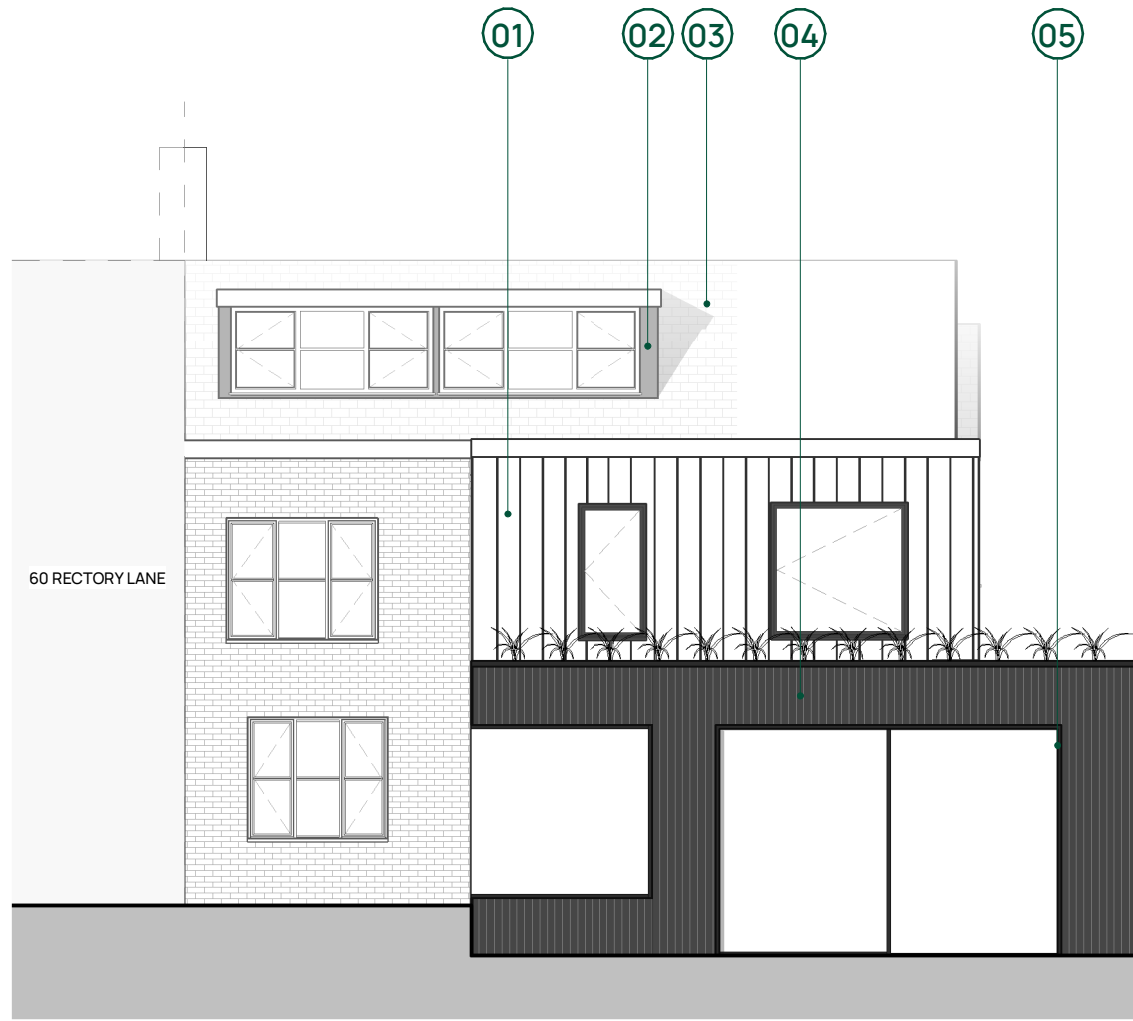


Proposed Rear Elevation
Scale 1 : 100

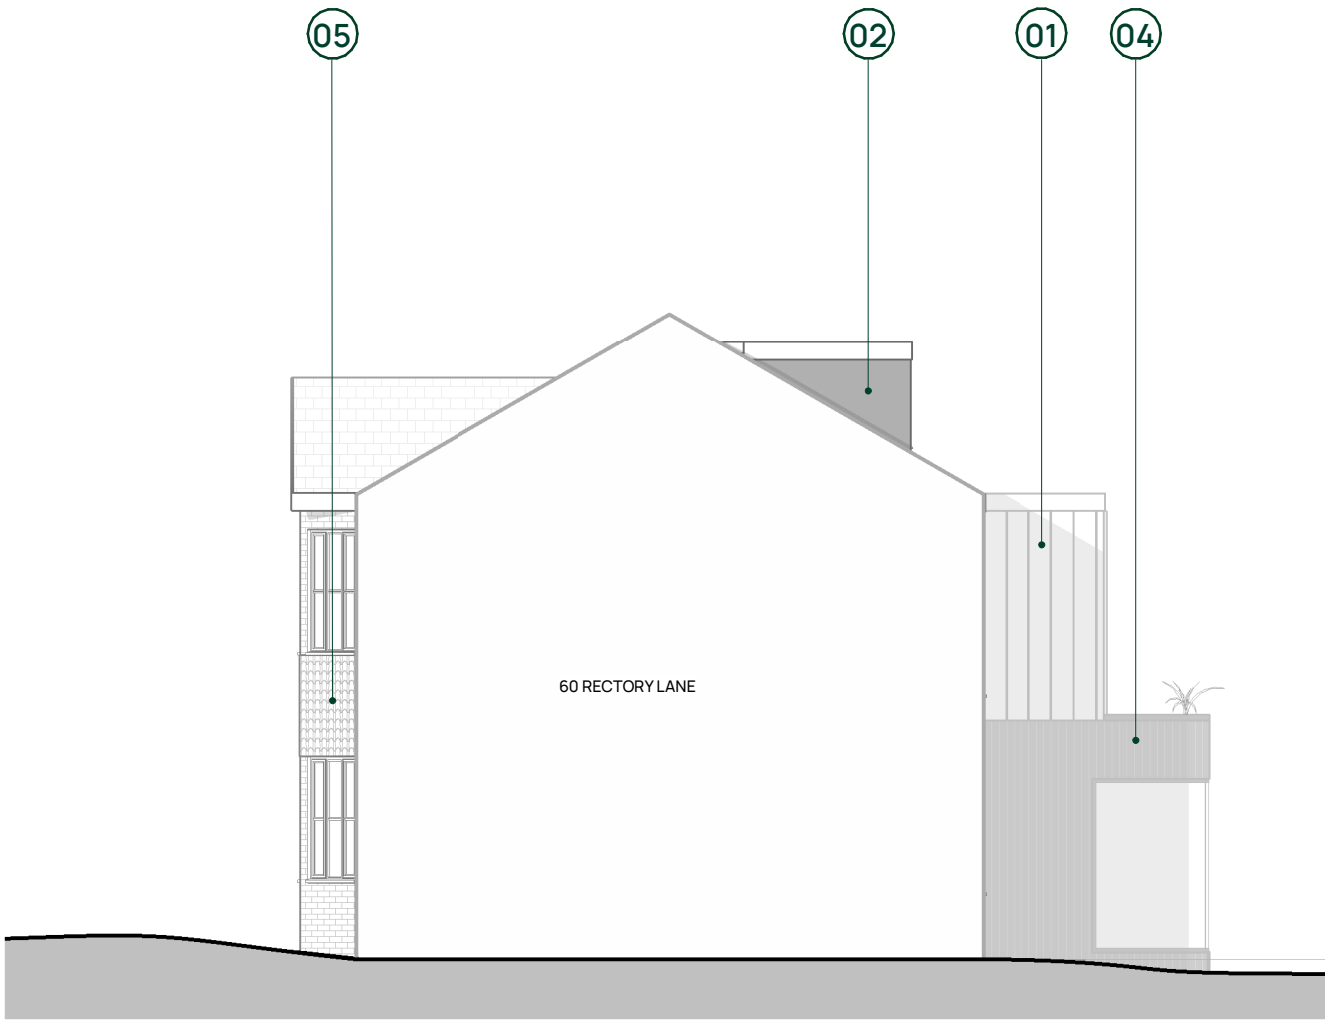

Proposed Side Elevation
Scale 1 : 100



Proposed Front Elevation
Scale 1 : 100

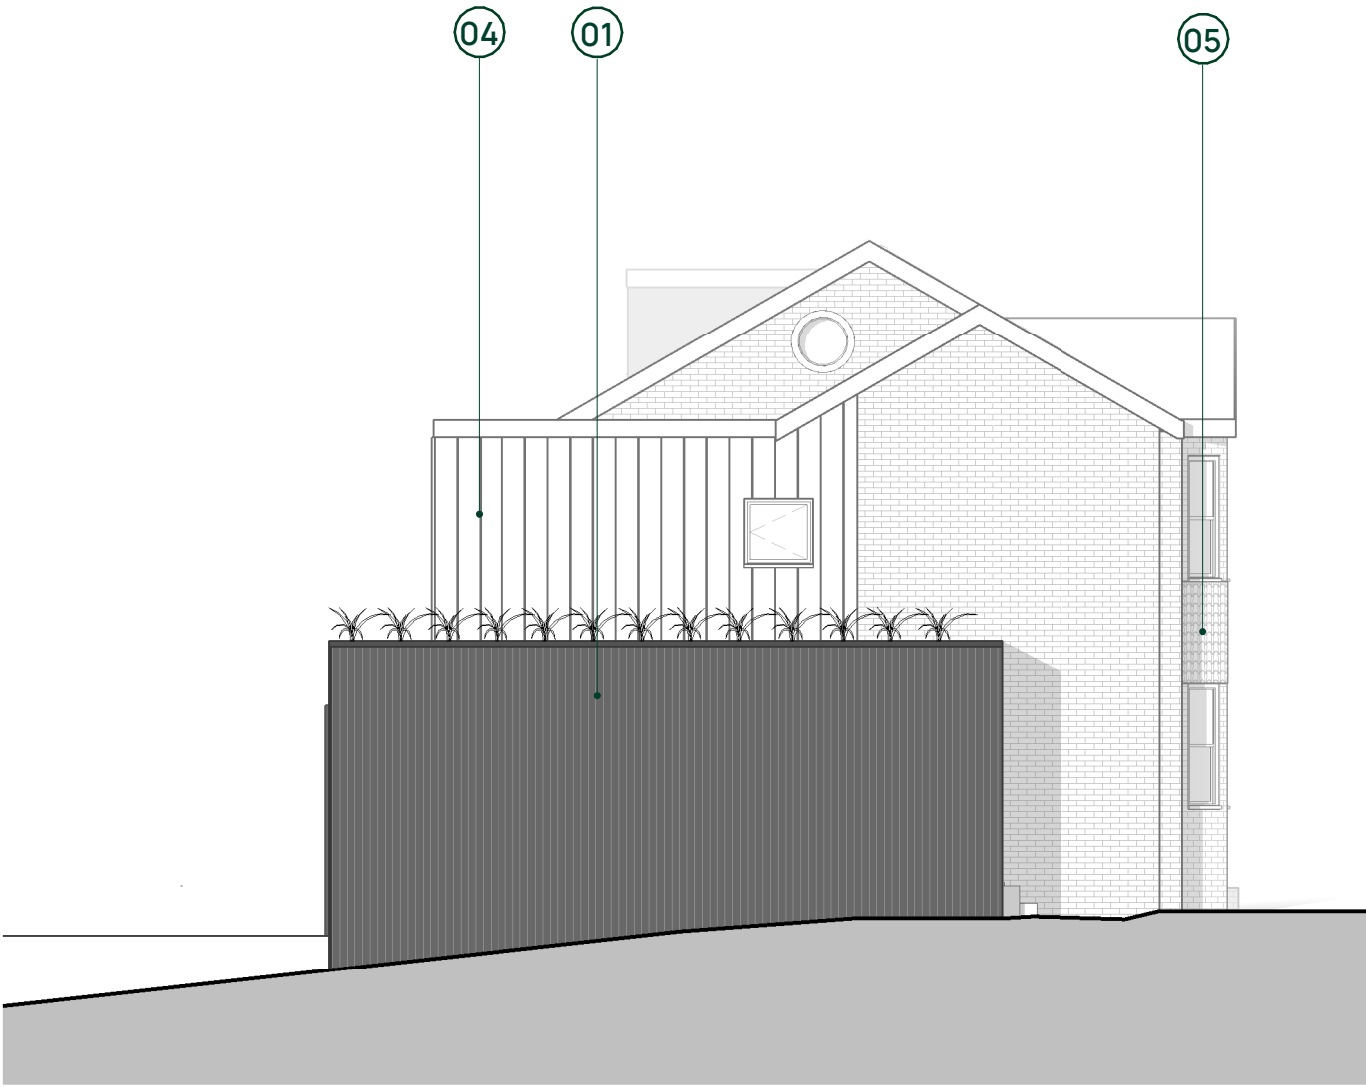

Proposed Side Elevation
Scale 1 : 100

Material Key:

1. Charred Timber Cladding
2. Grey Cladding
3. Grey Roof Tiles
4. Standing Seam Metal Cladding
5. Red Tiles

notes:

1. Drawings are based on survey data and may not accurately represent what is physically present.
2. All dimensions to be site verified by the contractor before proceeding.
3. All dimensions are in millimeters unless noted otherwise. Only work from written dimensions.
4. Bcae Architects Ltd. shall be notified in writing of any discrepancies.
5. This drawing is copyright, and may not be reproduced in any form, without the written consent of Bcae Architects Ltd.

revisions:

rev.	date	checked by	issued by	notes
------	------	------------	-----------	-------

project north:

key:

scale bar:



client:

Katy White

project:

62 Rectory Lane

stage:

Planning

revision:

title:

Proposed Elevations

drawn by:

LK

approved by:

AE

date:

18/11/25

job no:

141.25

scale:

1 : 100@A2

drawing no.

PLANNING
PL200

arb RIBA
Registered Practice