



Existing drawing


Proposed front South elevation

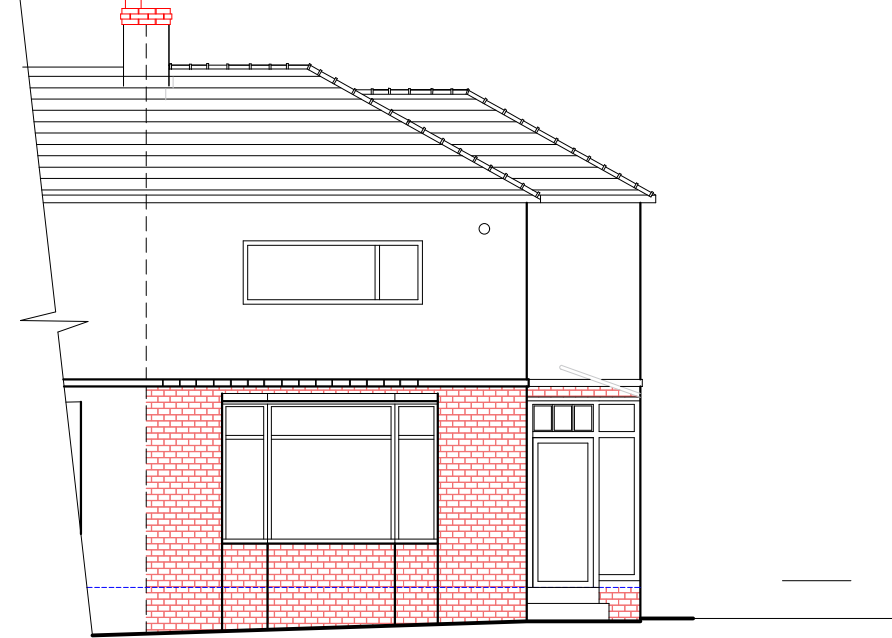


Existing side West elevation

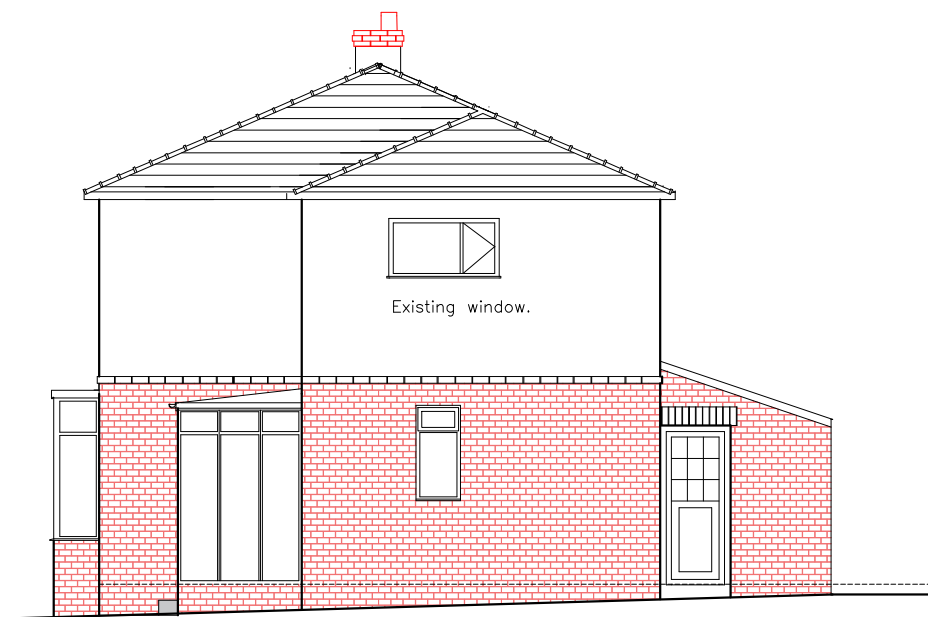


Existing rear North elevation

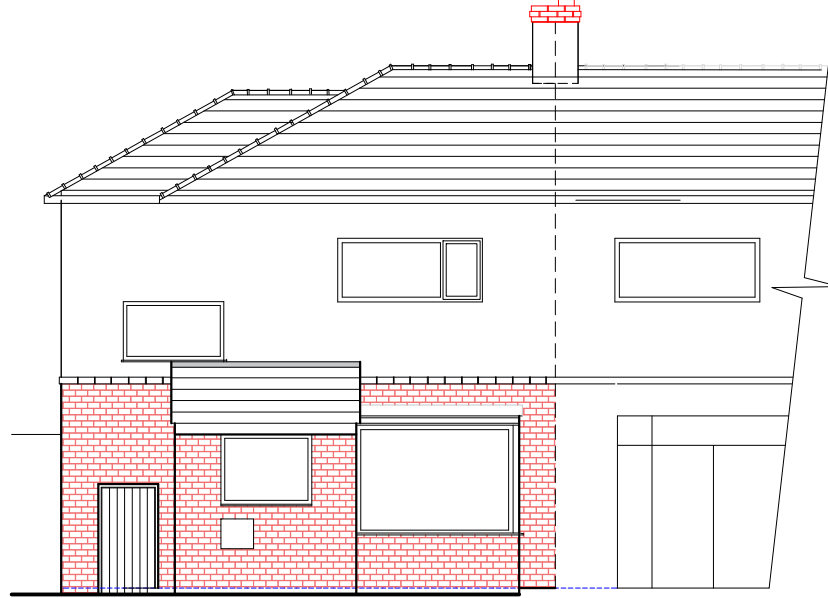

Existing side East elevation

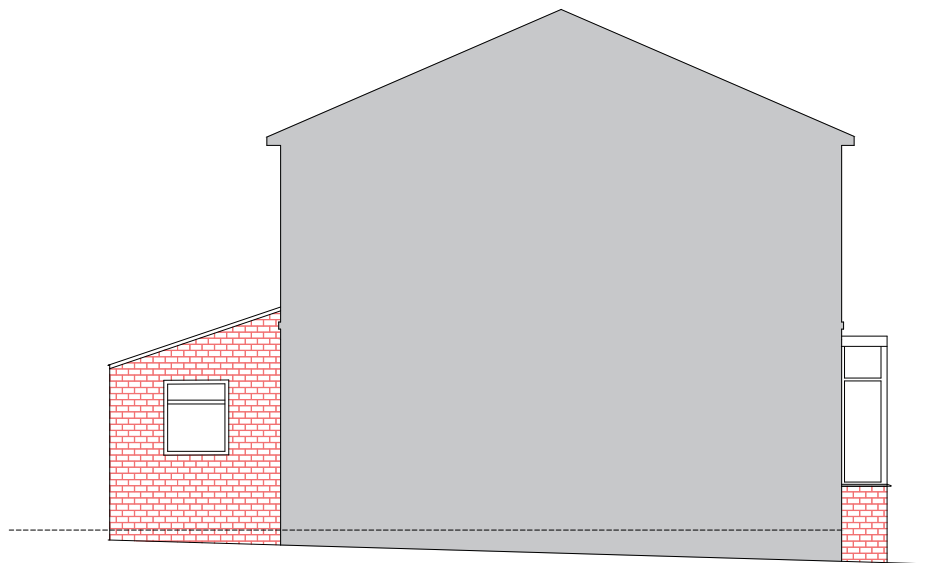

Site and boundary details 1:200

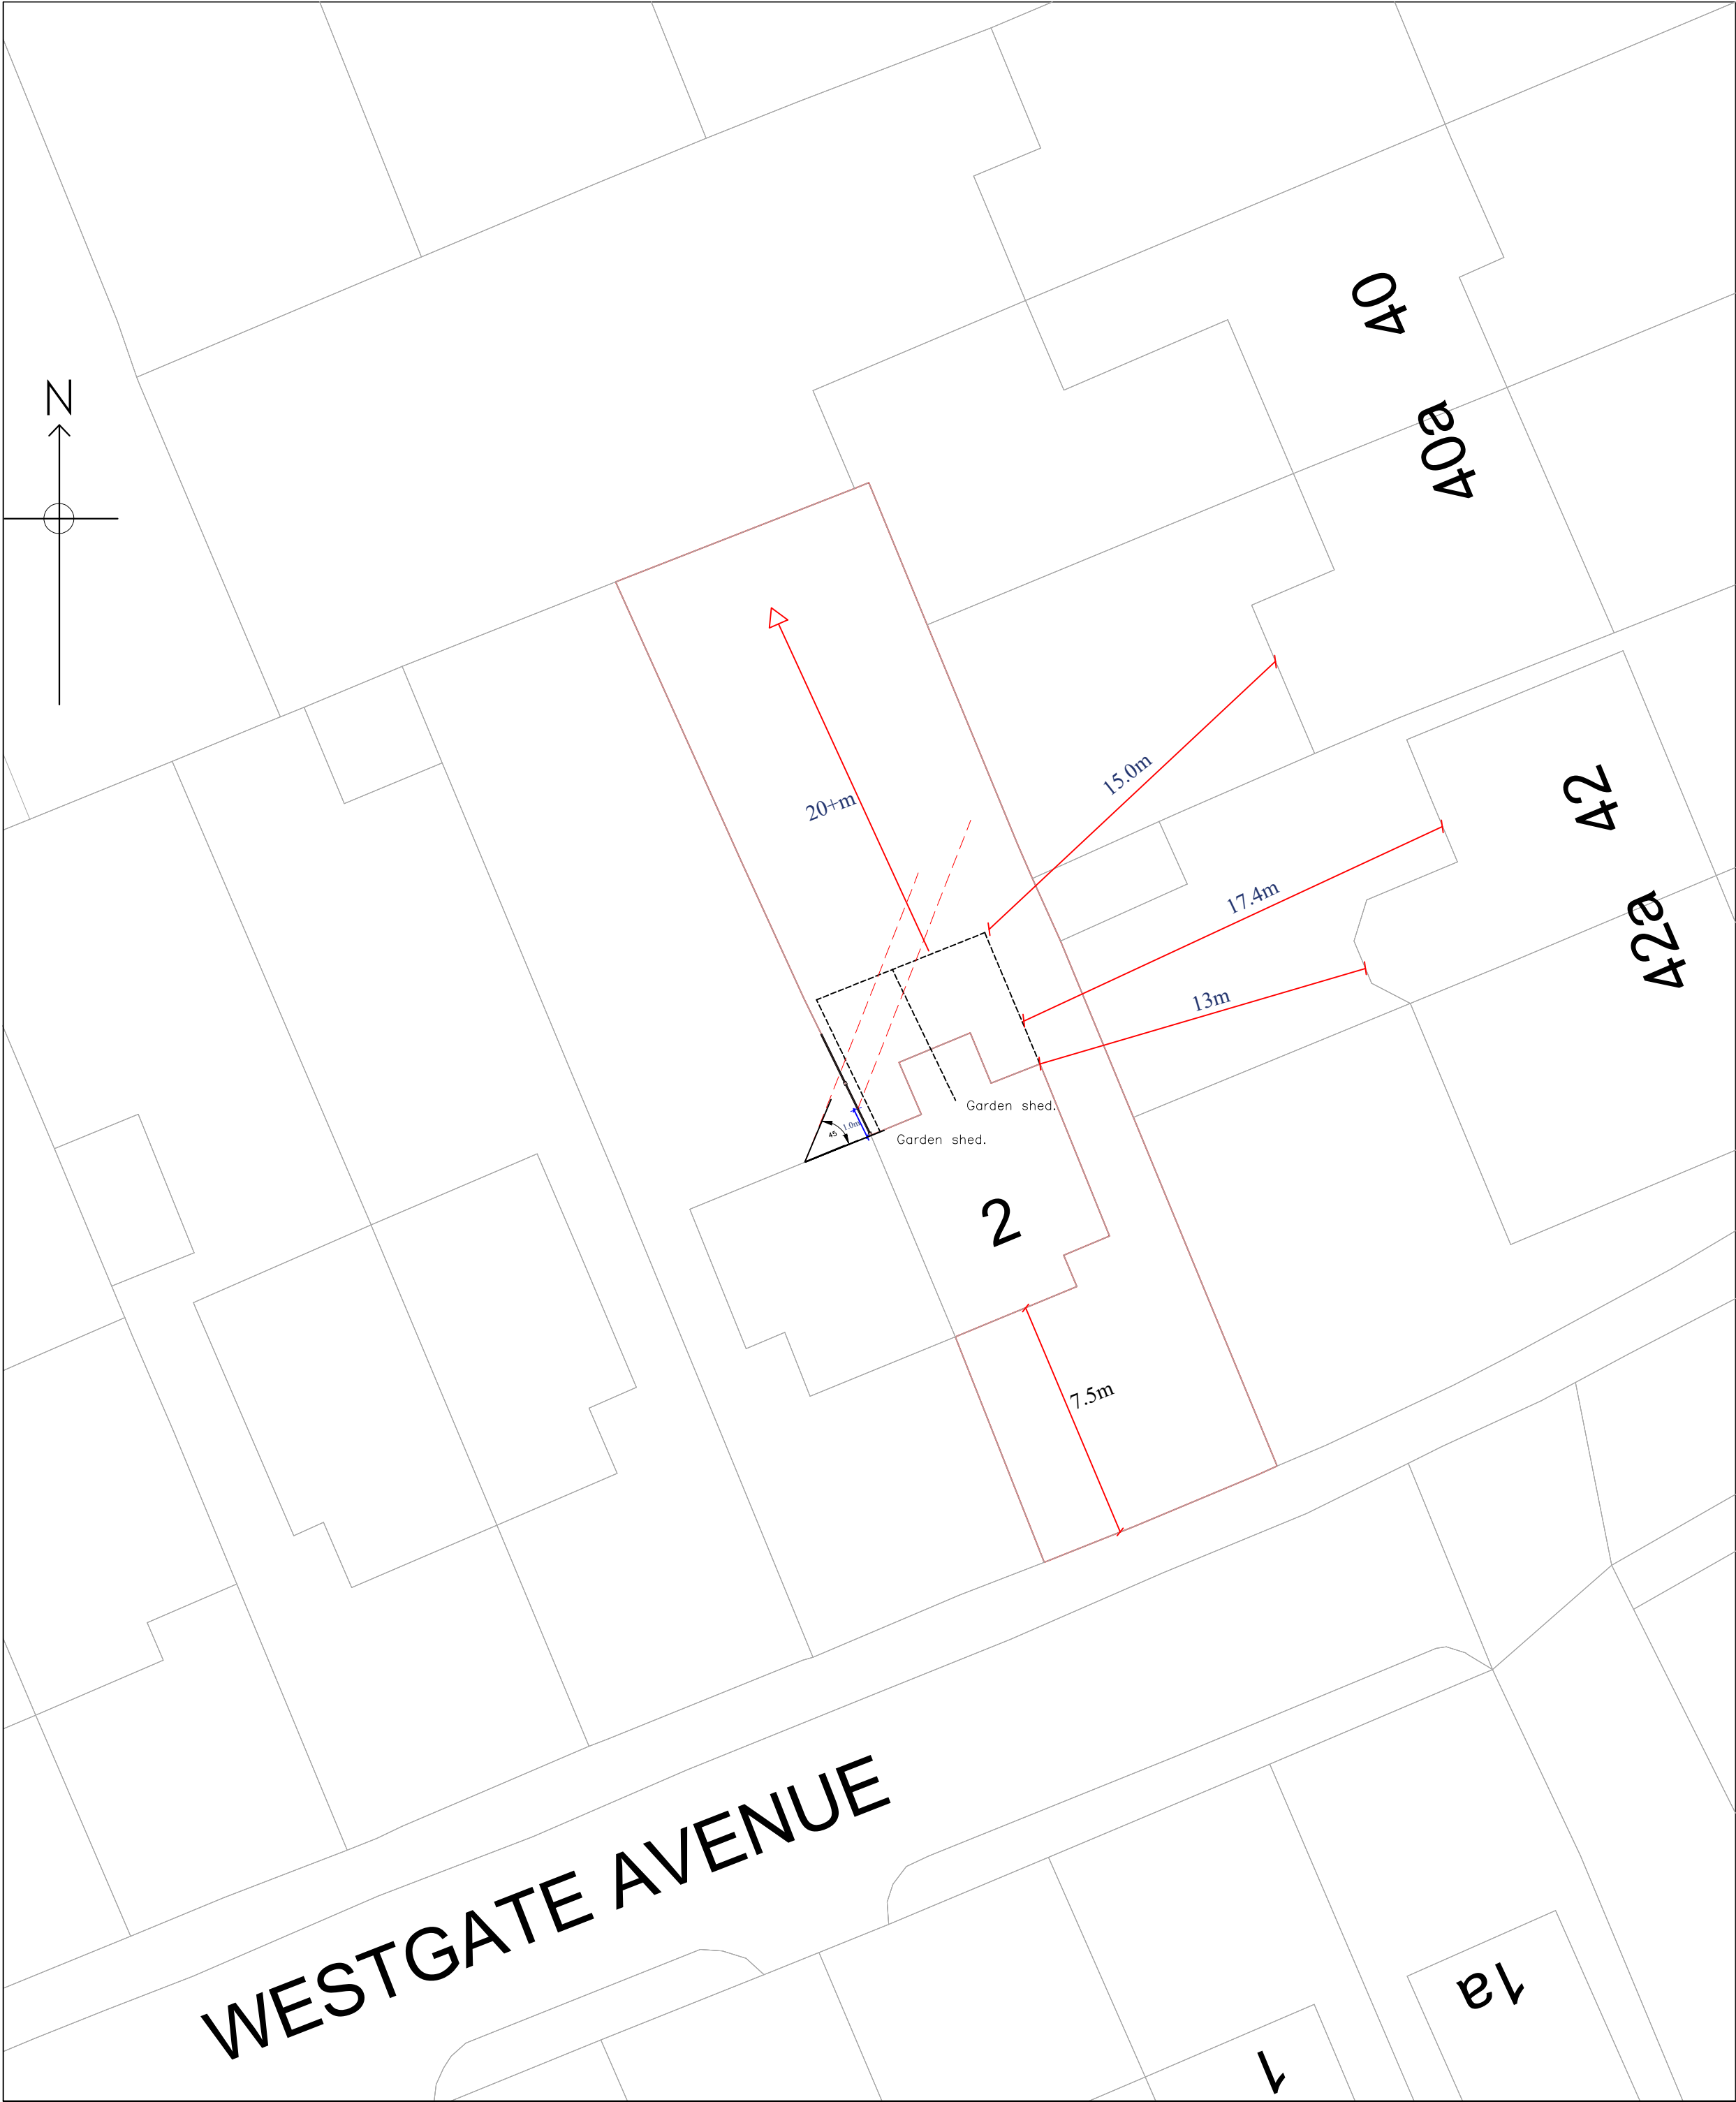


Existing first floor plan



Existing ground floor plan

This drawing is for planning discussion and design purposes and the content can change so must not be relied on for accurate details of this project. This drawing is a proposed drawing so the existing drawing must be referred to for comparison purposes. The Architect/ Designer must be contacted for confirmation of any detail.

THIS DRAWING IS COPYRIGHT AND REMAINS THE PROPERTY OF DURKIN ARCHITECTURAL. REPRODUCTION OR ALTERATION OF THIS DRAWING REQUIRES PRIOR PERMISSION.

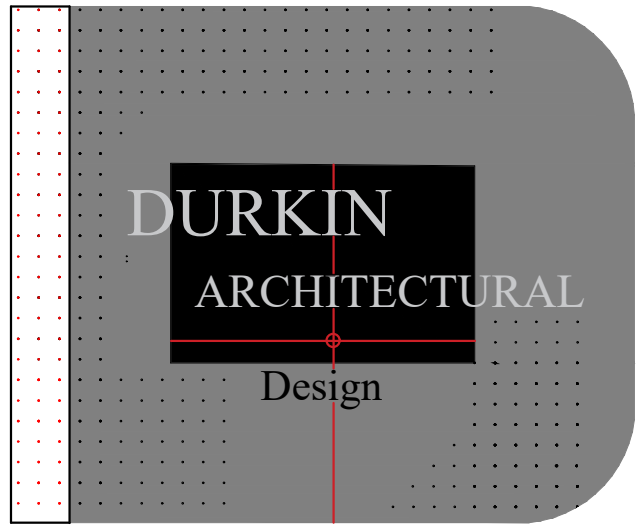

Contact: Durkin Architectural. 07484510433

email: durkinarchitectural@gmail.com
pcdarchitectural@gmail.com
Website: www.durkinarchitectural.com
Address: Badger house, Badger lane, Blackshaw head
Hebden bridge HX7 7JX West yorkshire

Project: Proposed front and rear extensions and refurbishment

Site location: 2 Westgate Avenue
Ramsbottom
Bury
BLO 9SS

Applicant: Mr A Taiwo

Scale:	
1:100	Existing site layout
1:100	Existing ground floor layout
1:100	Existing Elevation drawings

Date: 1st October 2022
Drawn: PCD

Previous application No:

Application No: 68687

Dwg : 0693PCD/22