
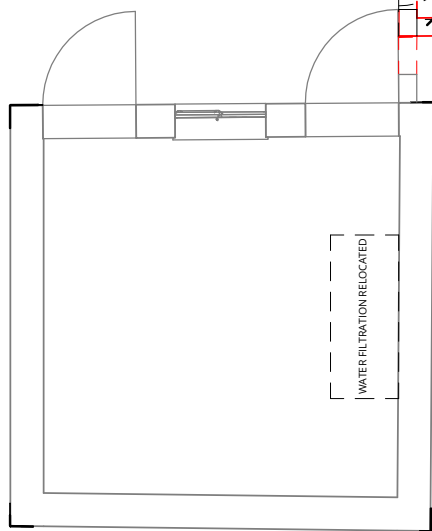


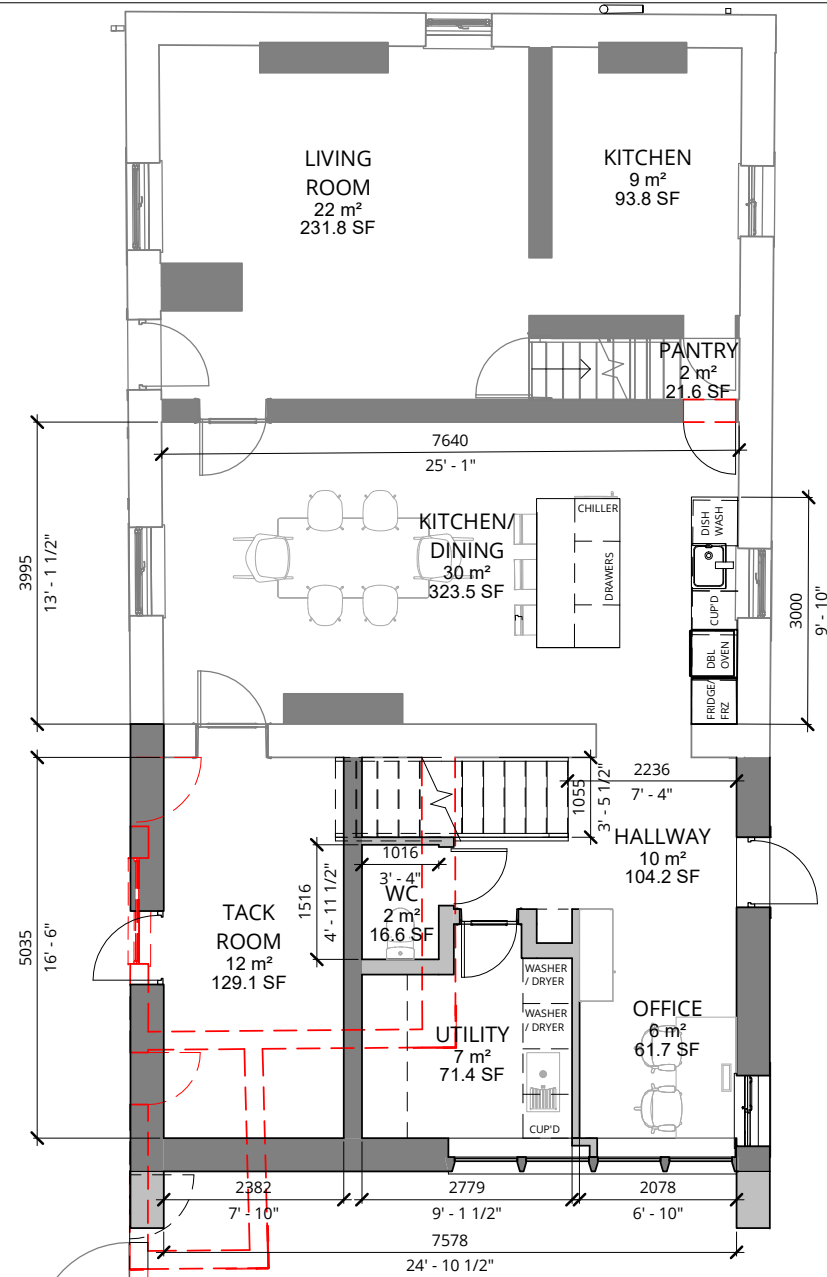


1 Proposed Ground Floor - Demolitions
1 : 100


Level 1
2518

Level 0
0


2 Proposed South Elevation - Demolitions
1 : 100

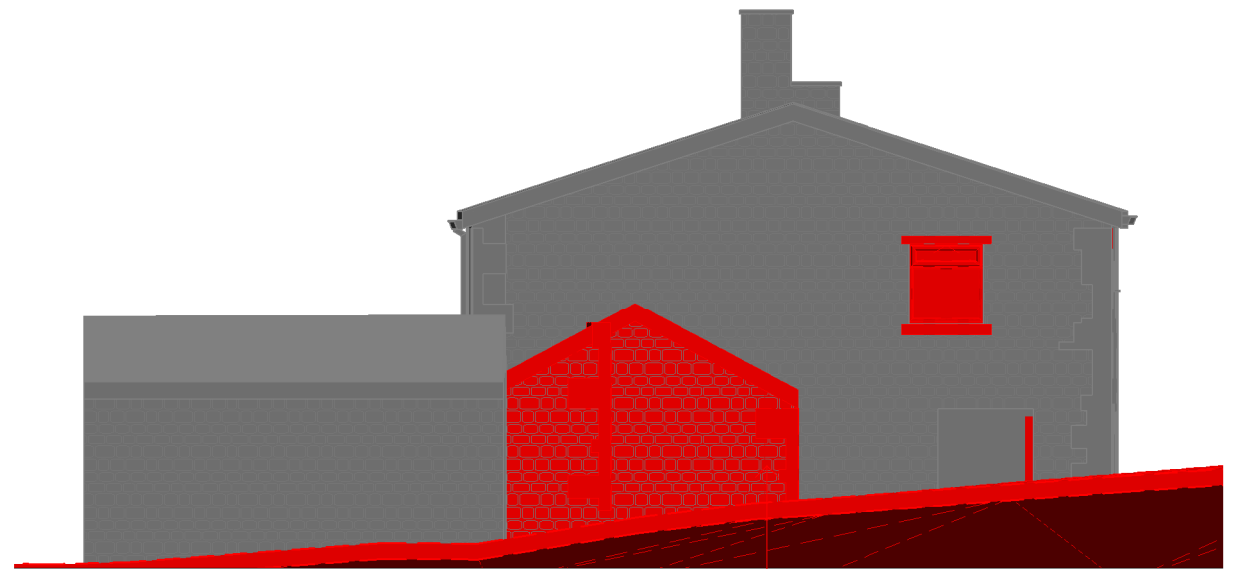

EXISTING STONEMWORK TO BE
CAREFULLY DISMANTLED &
STORED - TO BE REUSED ON
THE FRONT EAST ELEVATION
FACING BURY OLD ROAD

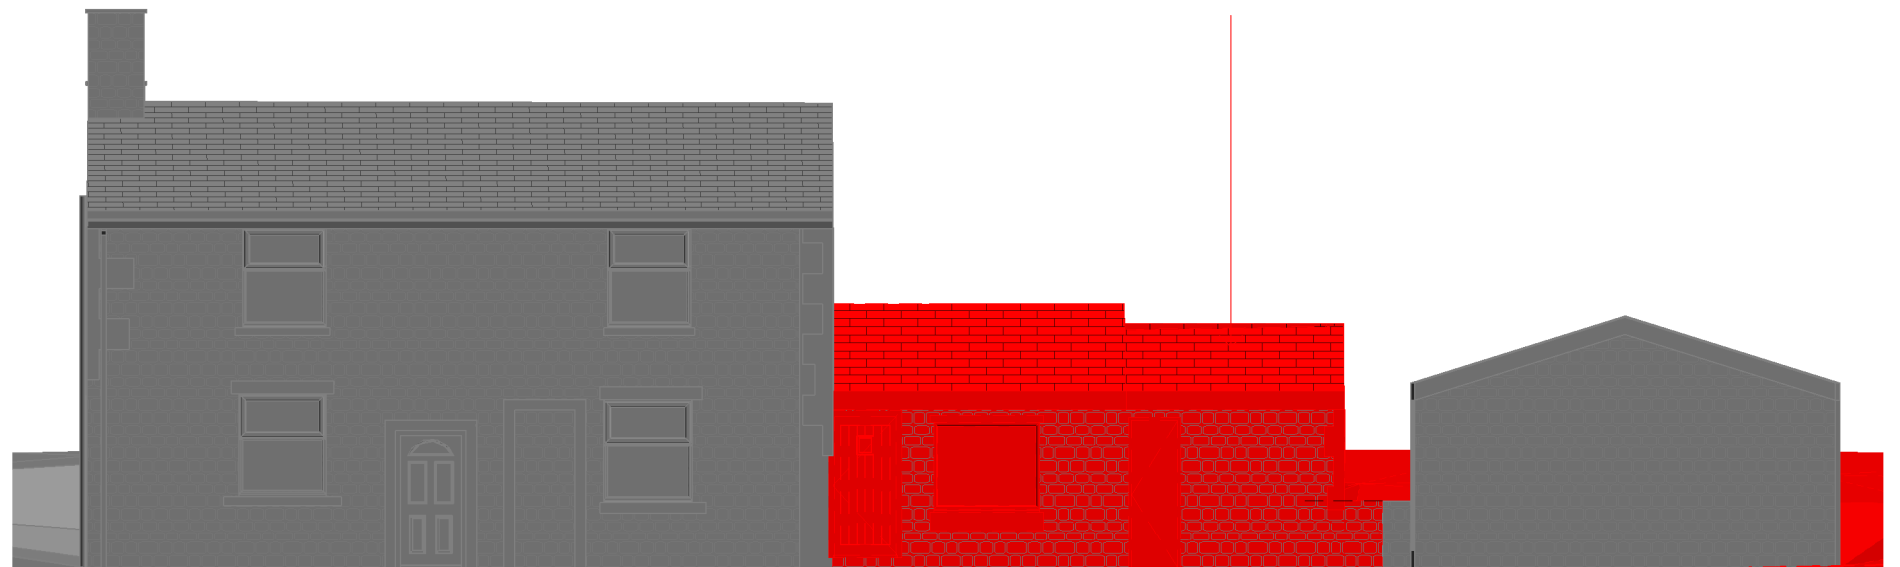

3 Proposed West Elevation - Demolitions
1 : 100

 

RALA SHALL HAVE NO RESPONSIBILITY FOR ANY USE MADE OF THIS DOCUMENT OTHER THAN FOR THAT WHICH IT WAS PREPARED AND ISSUED. ALL DIMENSIONS SHOULD BE CHECKED ON SITE. DO NOT SCALE FROM THIS DRAWING

ANY DRAWING ERRORS OR DIVERGENCIES SHOULD BE BROUGHT TO THE ATTENTION OF RALA AT THE ADDRESS SHOWN BELOW.

DRAWINGS SHALL BE READ IN CONJUNCTION WITH THE FOLLOWING BEFORE WORK COMMENCES:

- THE CDM DESIGN ISSUES REGISTER
- THE RALA RISK SERIES OF DRAWINGS
- THE PROJECT CDM RISK REGISTER

NOTES

P00 Pre Planning Comments RB RB 02/05/22

CLIENT

11 Hackford Close,
Brandlesholme,
Bury,
Greater Manchester,
BL8 1XP
United Kingdom

T +44 [0]7564 361 972



PROJECT TITLE
Dry Gap Farm, Bury Old Road

RDP JOB NUMBER
P0014

ISO 27001 CLASSIFICATION
Planning

DRAWING TITLE
Demolition Plans

SCALE
@ A3

1 : 100

DATE FIRST ISSUED

02/05/22

DRAWING NO.
DGF-RALA-ZZ-XX-DR-A-(PL)-010

REVISION
P00