


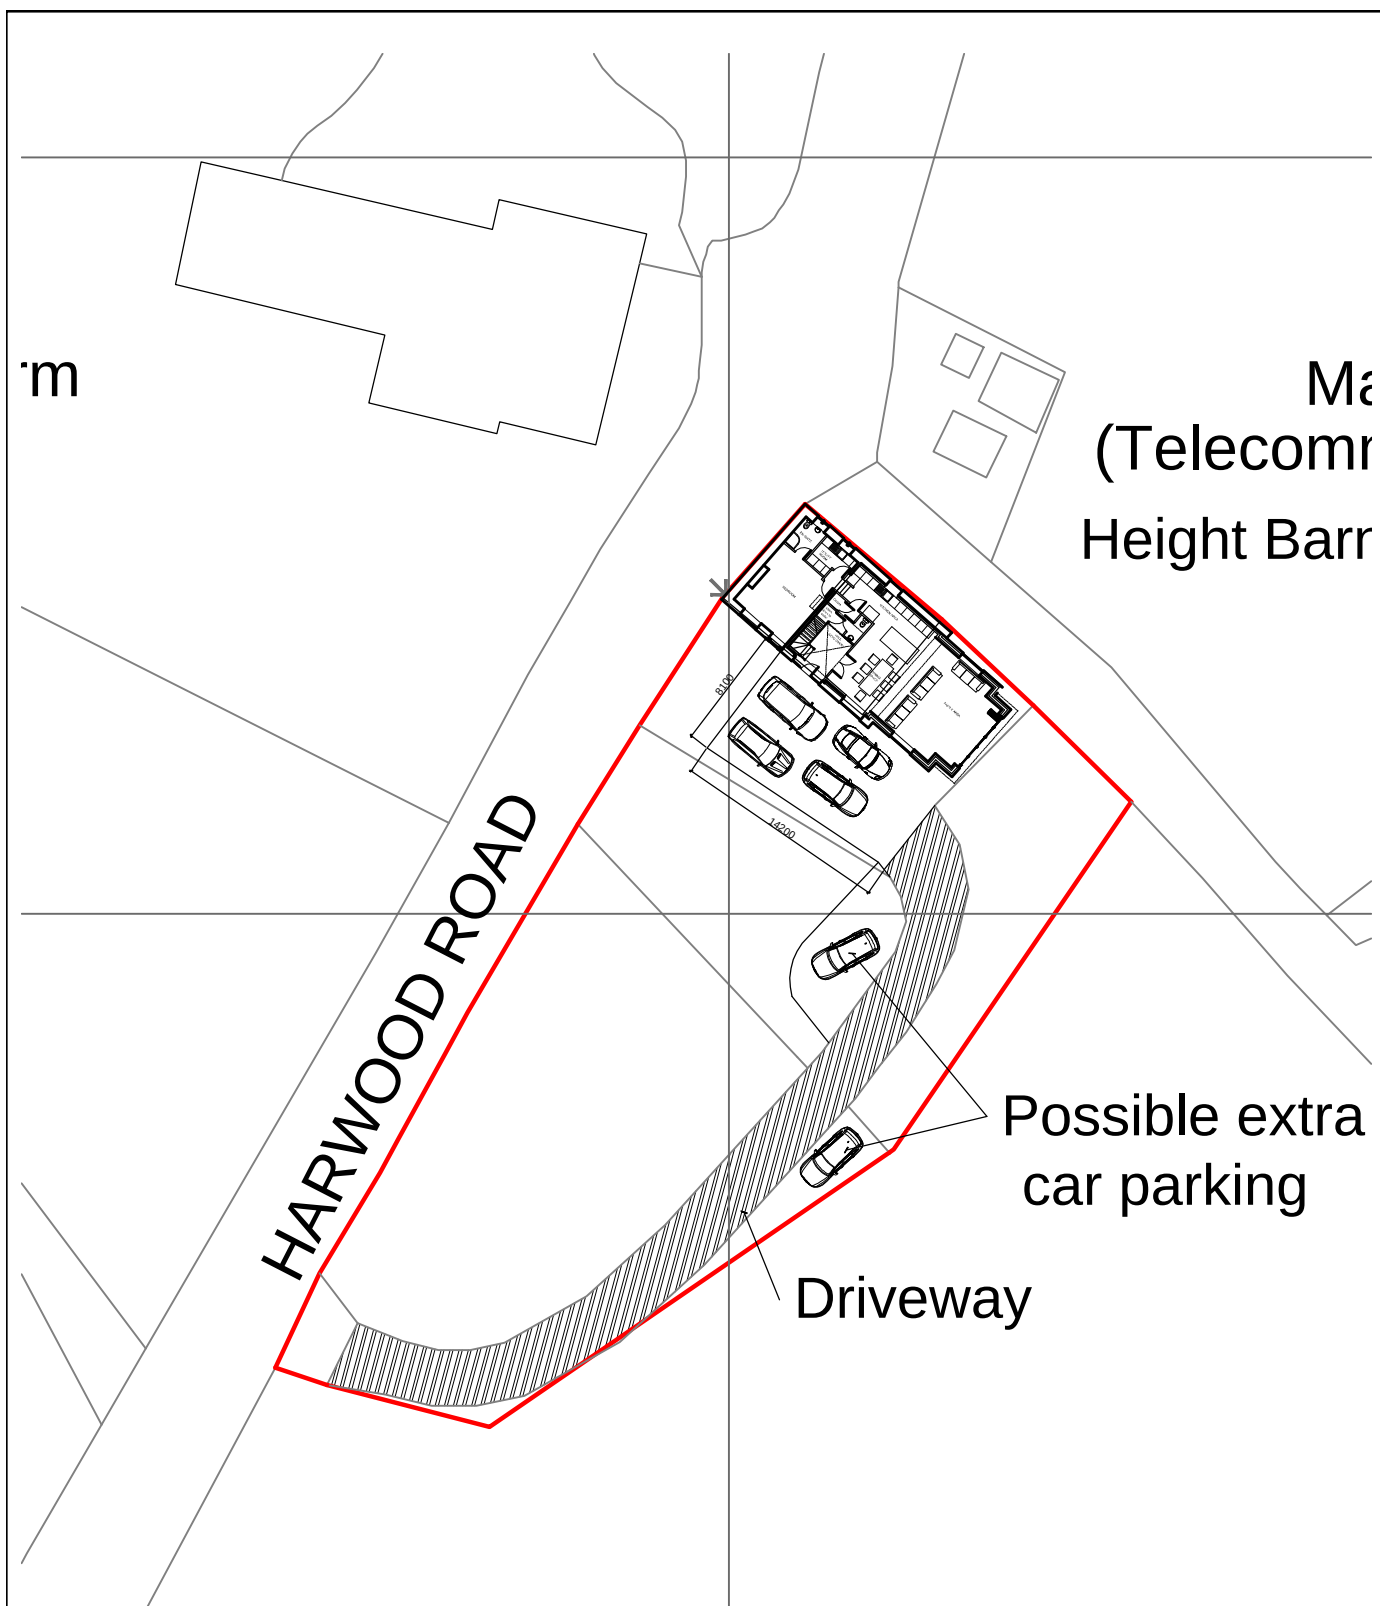

METRES
0 10 20
SCALE 1:500



1:500

SITE PLAN (PROPOSED) Rev. B 30.10.2024 - Extension footprint amended
Height Barn Cottage, Harwood Road
Walshaw Bury BL8 3PR