


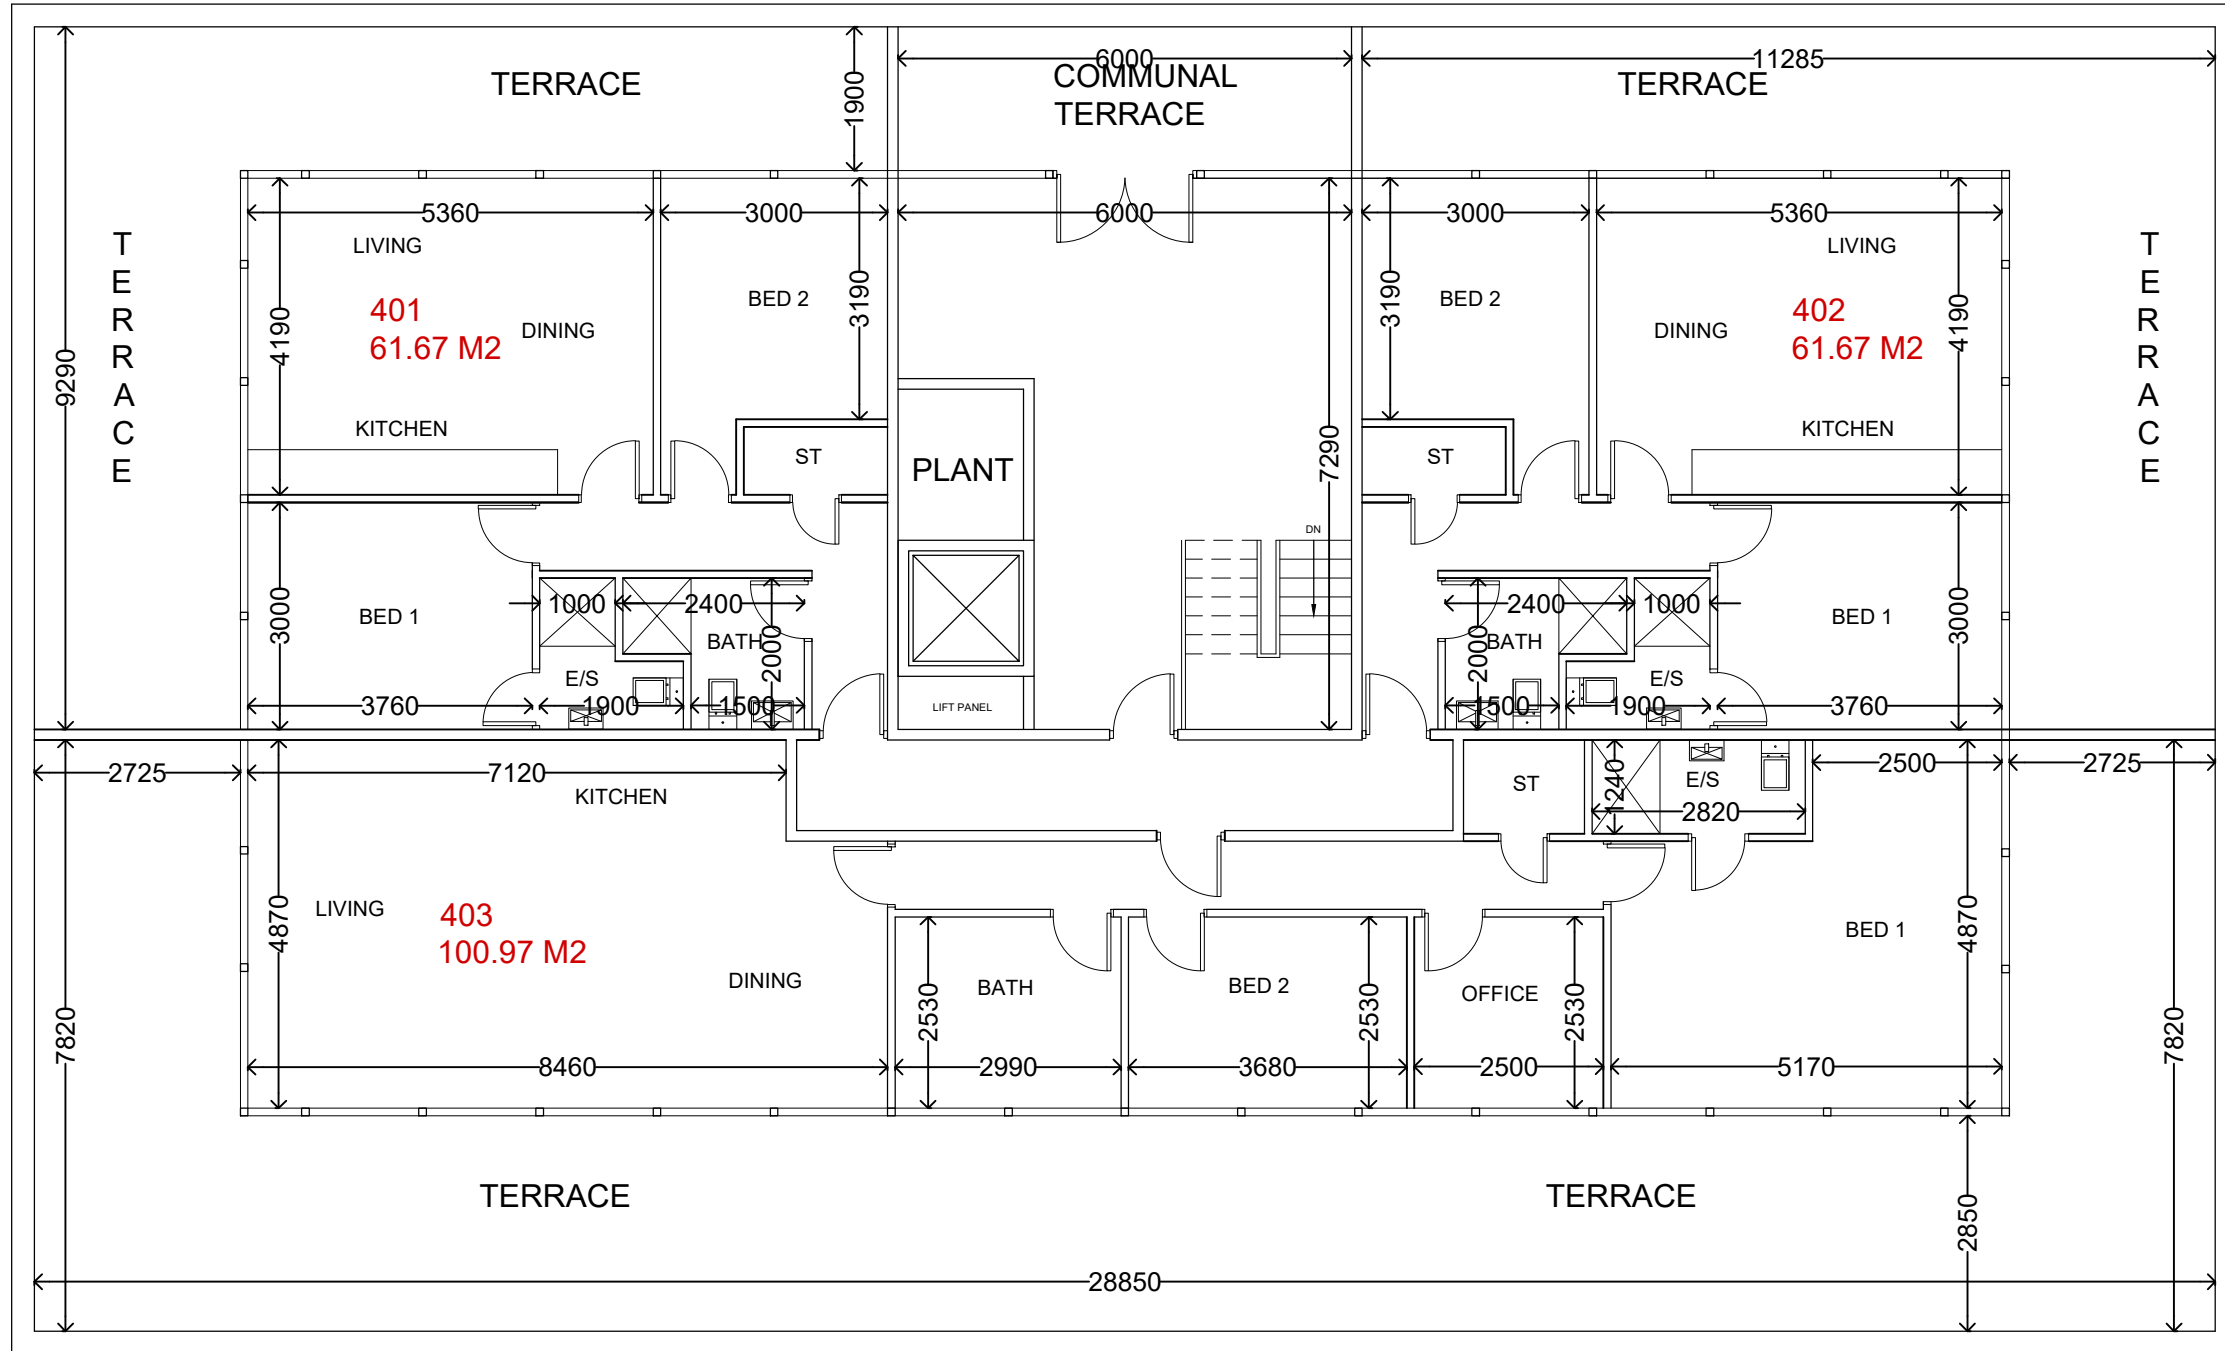

FOURTH FLOOR PLAN

3 APARTMENTS
- 3 TWO BEDS

REV	DESCRIPTION
A	GENERAL AMENDMENTS TO LAYOUT AND SIZE OF BUILDING 09.07.21
B	DIMENSION ADDED 21.09.21 D.D.
C	BUILDING DEPTH REDUCED BY 150MM AND FLOOR PLANS AMENDED 02.02.23 D.D.
D	FOURTH FLOOR GLAZING PERIMETER TO PREVIOUS LAYOUT 13.03.23 D.D.
PROPOSED FOURTH FLOOR PLAN	
PROPOSED RESIDENTIAL DEVELOPMENT 121-131 BELL LANE, BURY, BL9 6BB	
CLIENT:	SIMON ELSENBERG
DWG NO:	PL K987/04
SCALE:	1/100 @ A3
DRAWN BY:	R.S.P.
DATE:	08/02/21
REV:	D
MICHIGAN HOUSE, 17-19 CHORLEY NEW ROAD, BOLTON, BL1 4QR TEL: 01204 392233 FAX: 01204 528505 WWW.NEILPIKEARCHITECTURE.CO.UK EMAIL: INFO@NEILPIKEARCHITECTS.CO.UK	
COPYRIGHT OF THIS DRAWING REMAINS WITH THE ARCHITECT. DO NOT SCALE FROM THIS DRAWING. WORK TO FIGURED DIMENSIONS. CHECK ALL DIMENSIONS ON SITE. IN THE EVENT OF ANY DISCREPANCY REFER QUERY TO THE ARCHITECTS.	

