




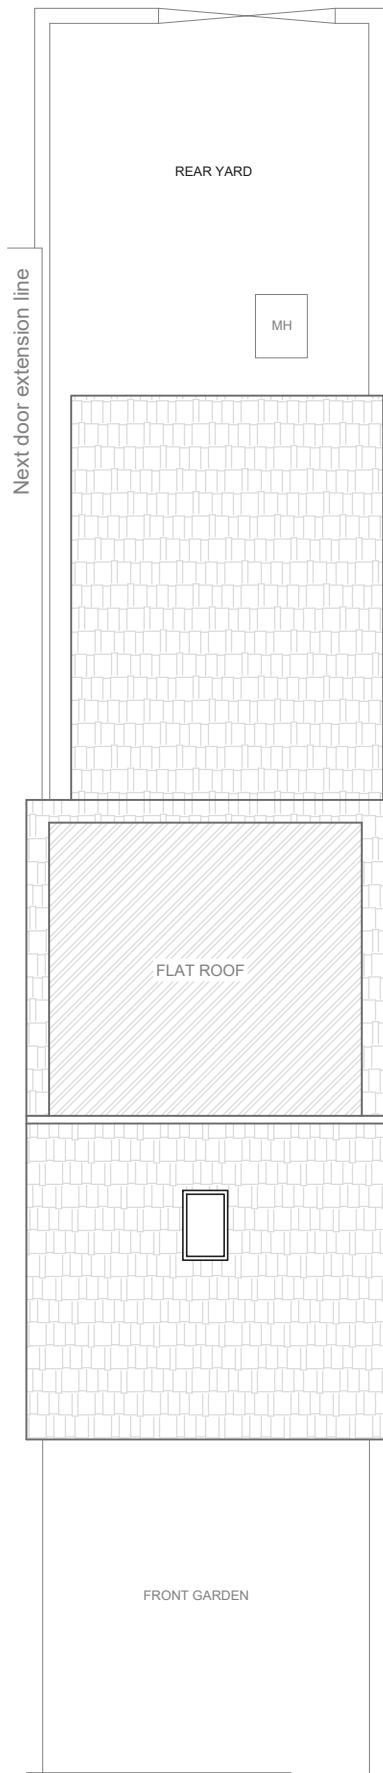

Proposed Site Plan

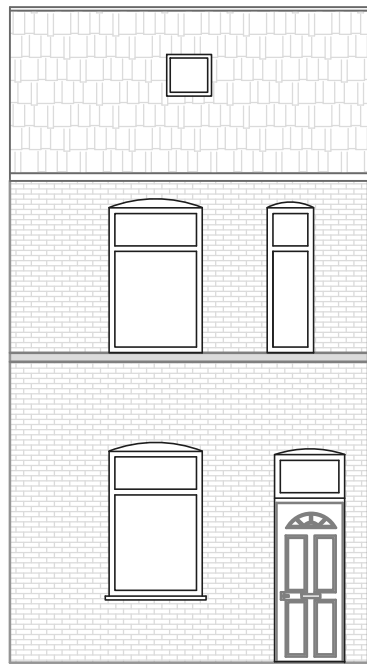


Existing Front Elevation
(Remains)

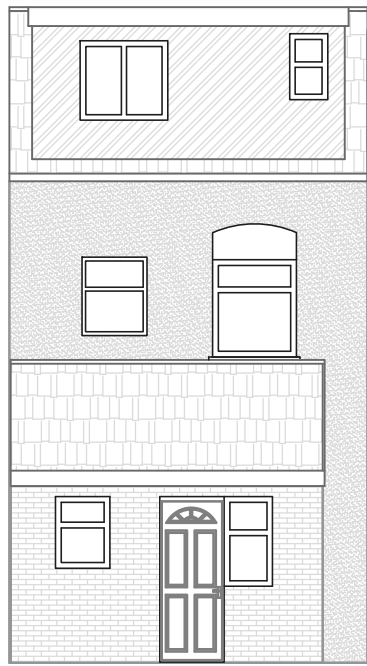


Proposed Rear Elevation


PROPOSED WINDOWS TO MATCH EXISTING
PROPOSED ROOF TILES TO MATCH EXISTING
PROPOSED DOOR TO MATCH WINDOWS
PROPOSED BRICKS TO MATCH EXISTING

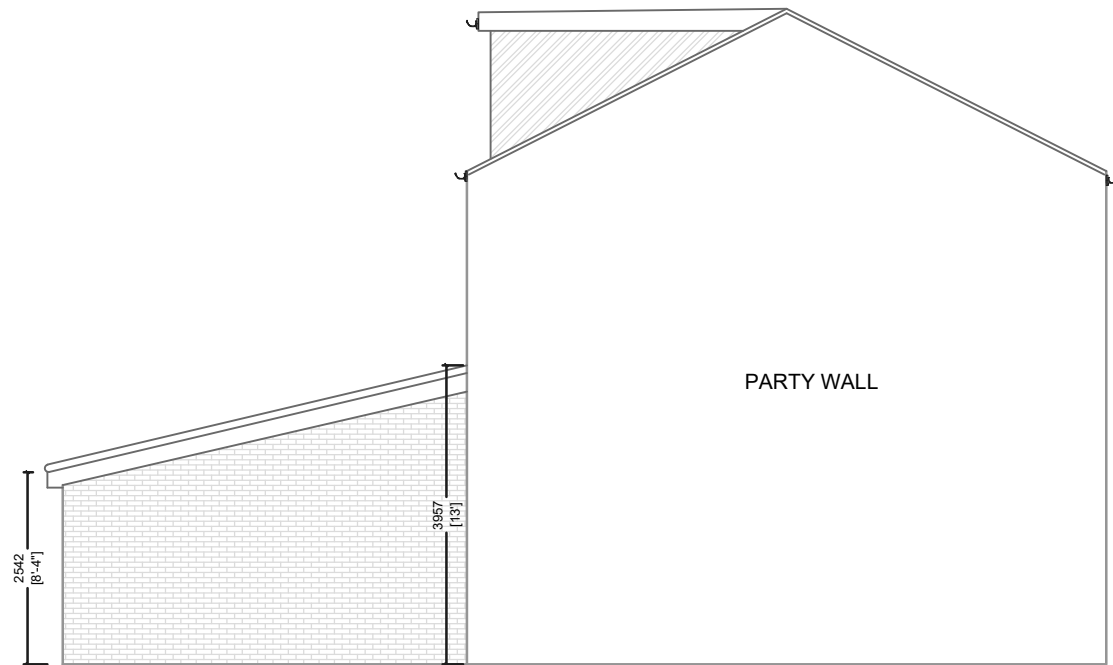

Proposed Side Elevation From Number 25

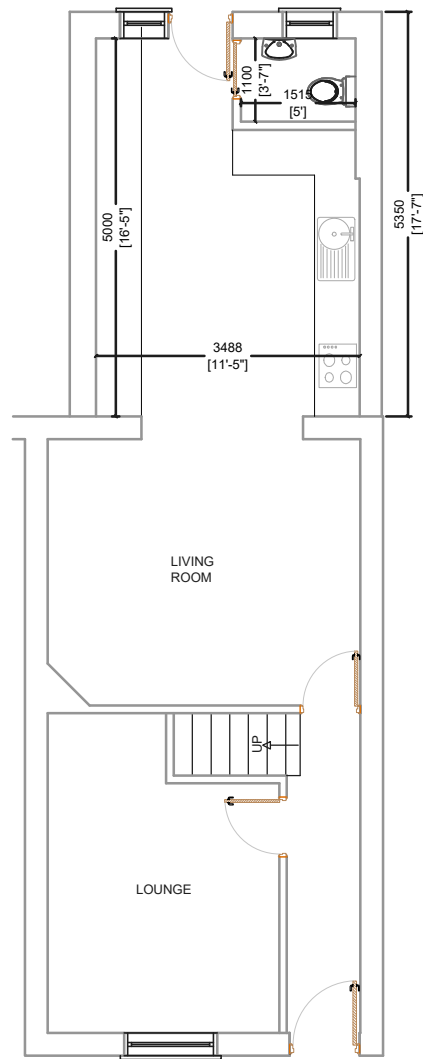

Proposed Ground Floor Plan

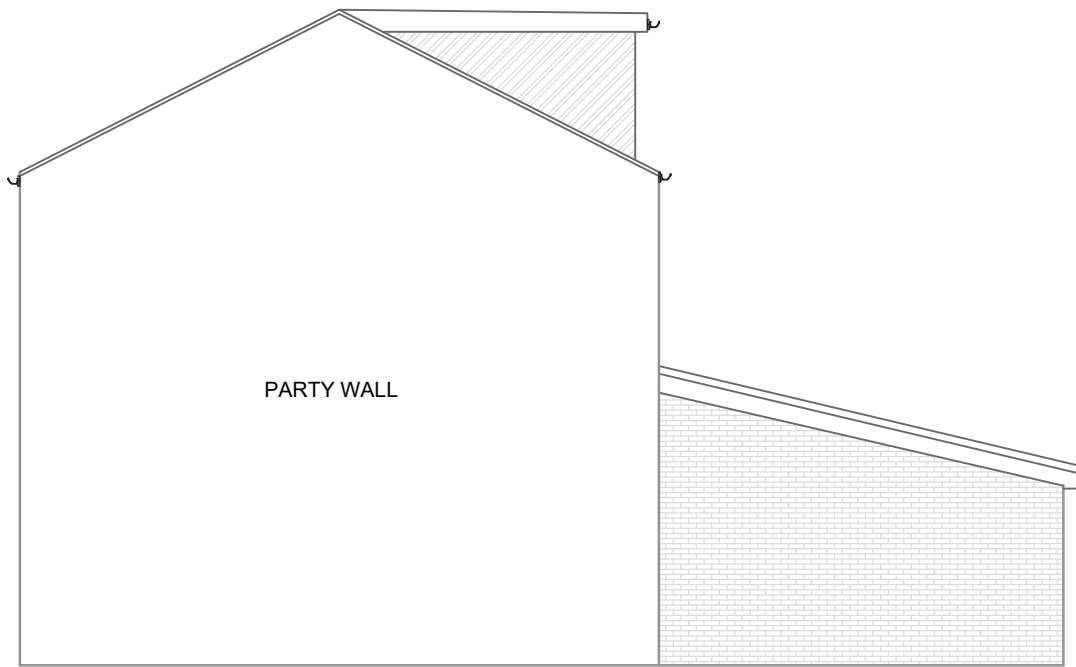

Proposed Side Elevation From Number 29

This drawing is the property of IPS Architects and copyright is reserved by them.
This drawing is not to be copied or disclosed by or to any unauthorized person without the prior written consent of IPS Architects.

Do not scale from this drawing.

All dimensions are to be checked on site prior to construction, manufacture of any components and ordering of materials and equipment.

Any discrepancies are to be reported to the architects for clarification.

All materials and workmanship to be accordance with the current British Standards and codes of practice.

This drawing is to be read in conjunction with all relevant Architectural Structural Engineers, Mechanical Engineers, Electrical Engineers and Specialists drawings and specifications.

Planning Services email: ipsuk@live.co.uk		2A Cook Street Bury, Lancashire BL9 0RP 0161 8717405
Proposed Floor plans & Elevations of 27 Southcross Street Bury BL9 0RS		
Scale :1 : 100 on A3		All Dimensions in Meters
Ref:: IPS/R/27/BL90RS		Date : 08/06/2024
SHT 2 of 2	Proposed	