



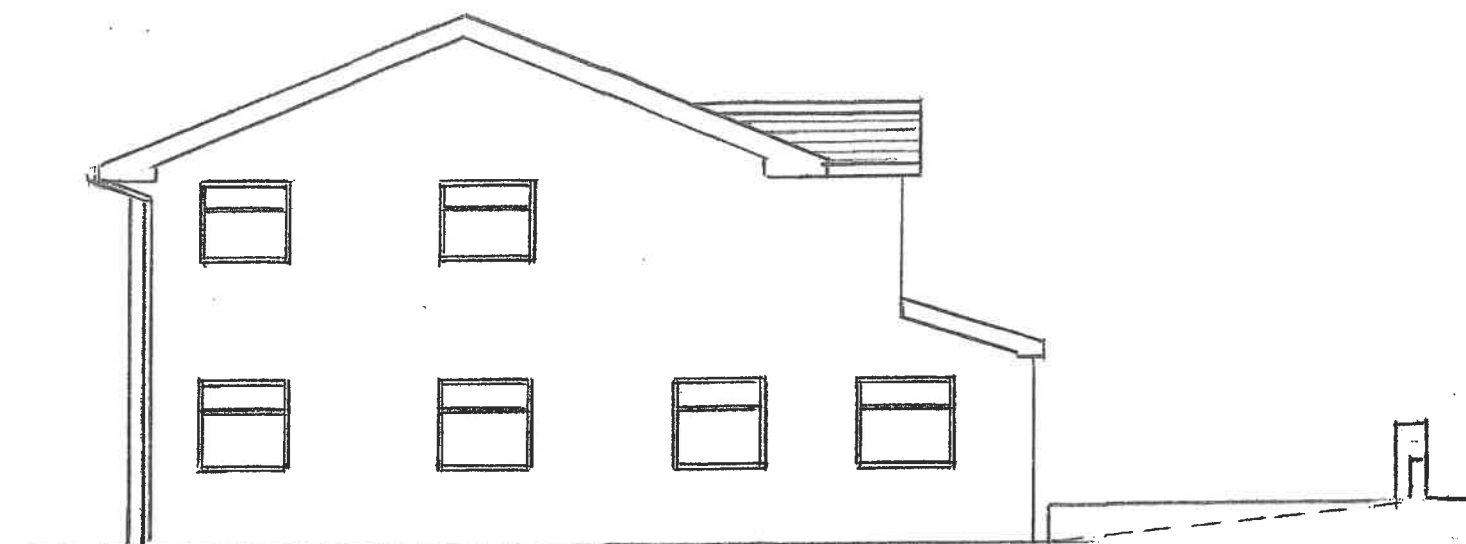


PROPOSED FRONT ELEVATION

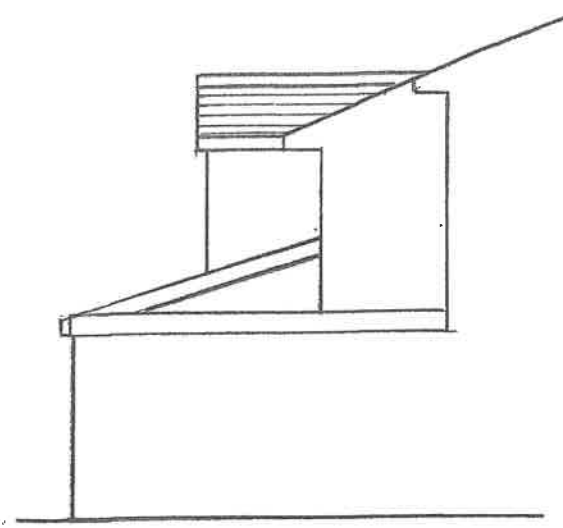


PROPOSED SIDE ELEVATION



PROPOSED SIDE ELEVATION

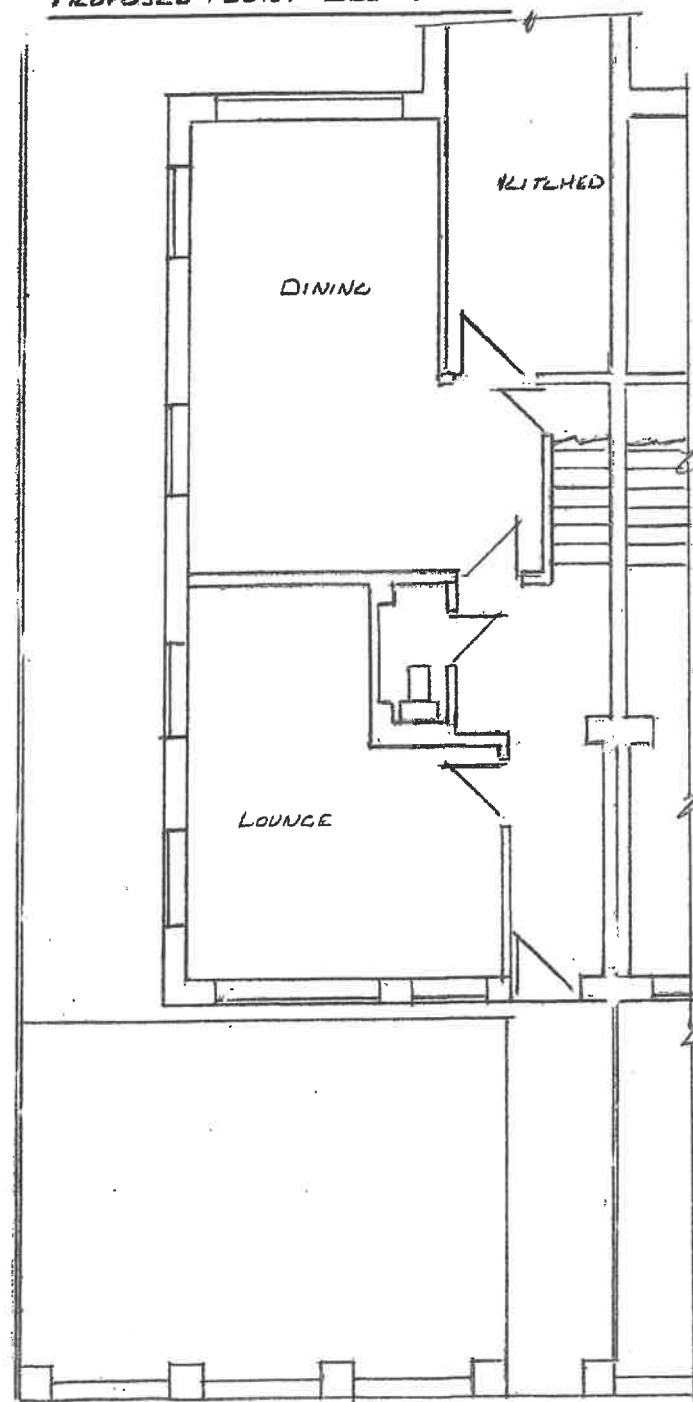

PROPOSED GROUND FLOOR PLAN

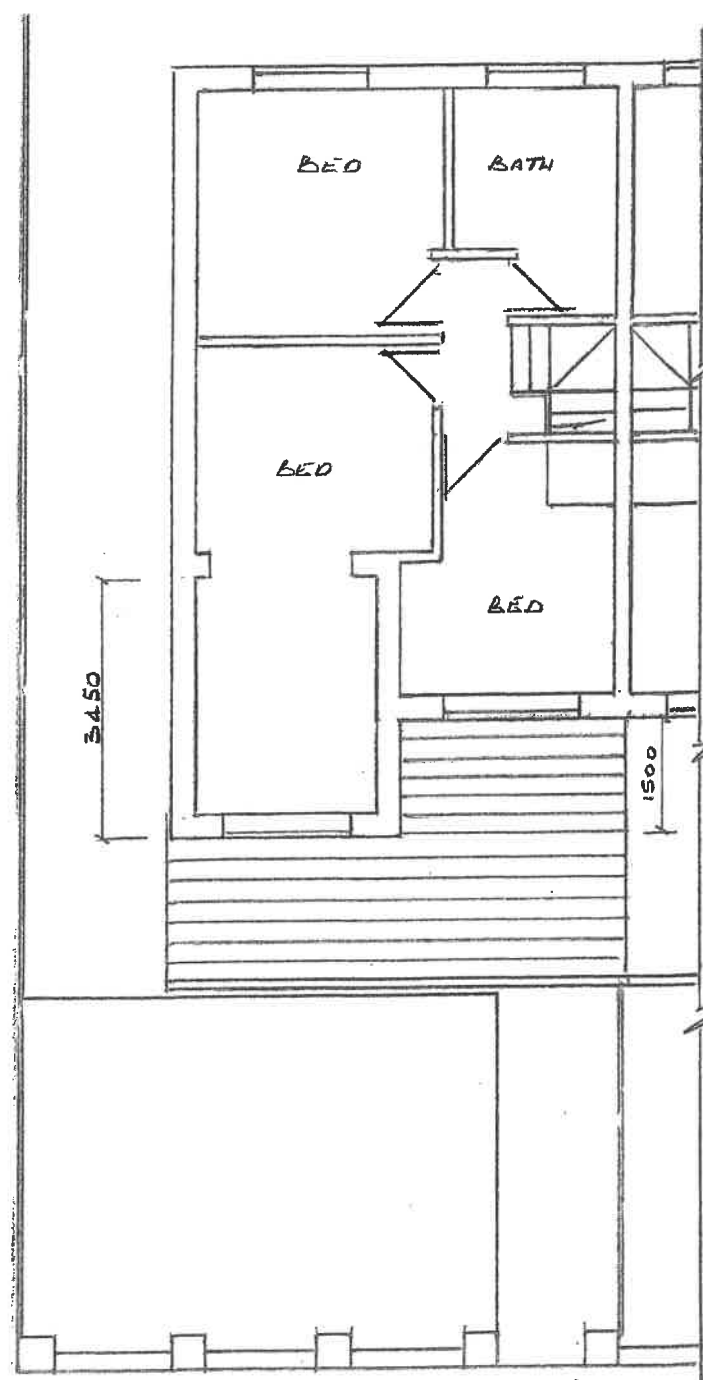

PROPOSED FIRST FLOOR PLAN

Thompson Designs
 Tel 0161 705 1458 Mob 07884 318634
 Sheet 2
 Propose Plans and Elevations
 2B Middleton Drive
 Bury BL9 8DS
 Scale 1:100 @ A3 Date July 2023