



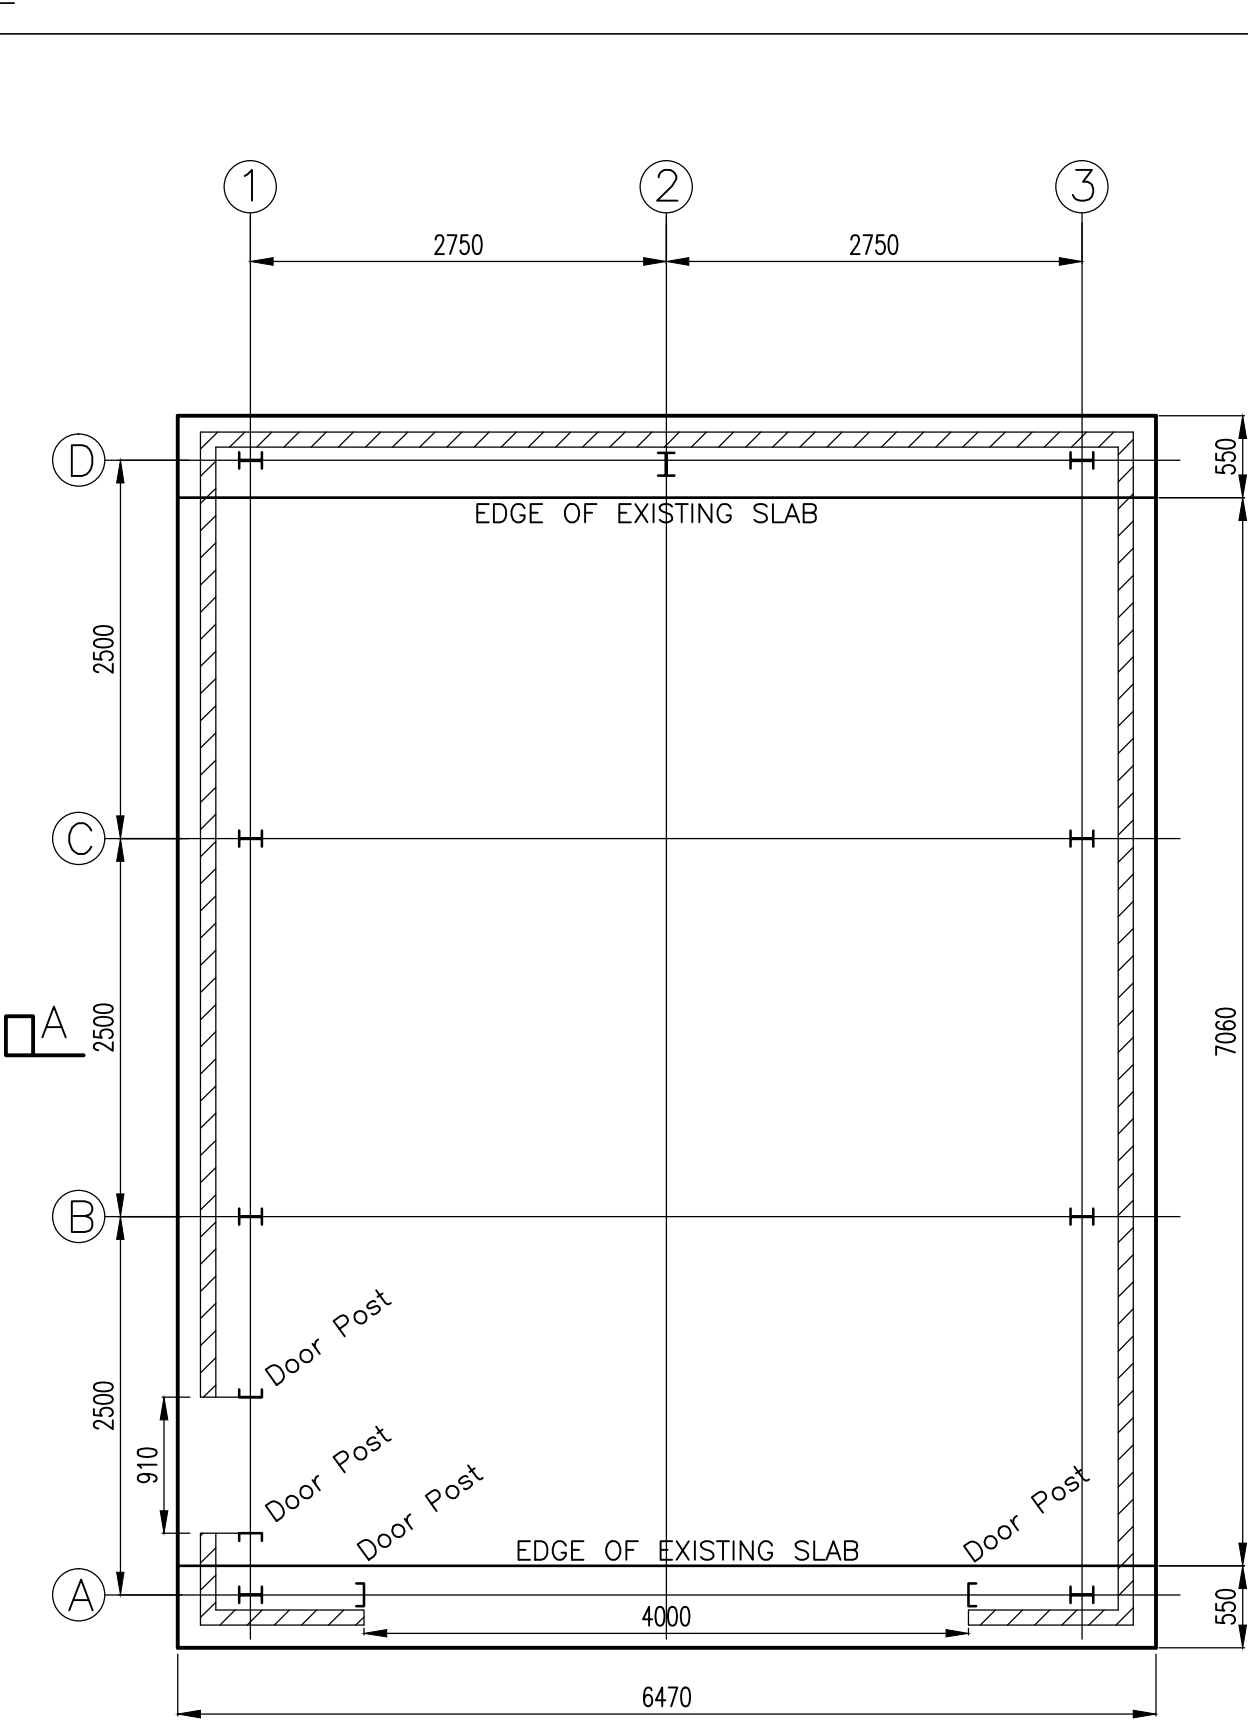

GROUND FLOOR PLAN

1:50

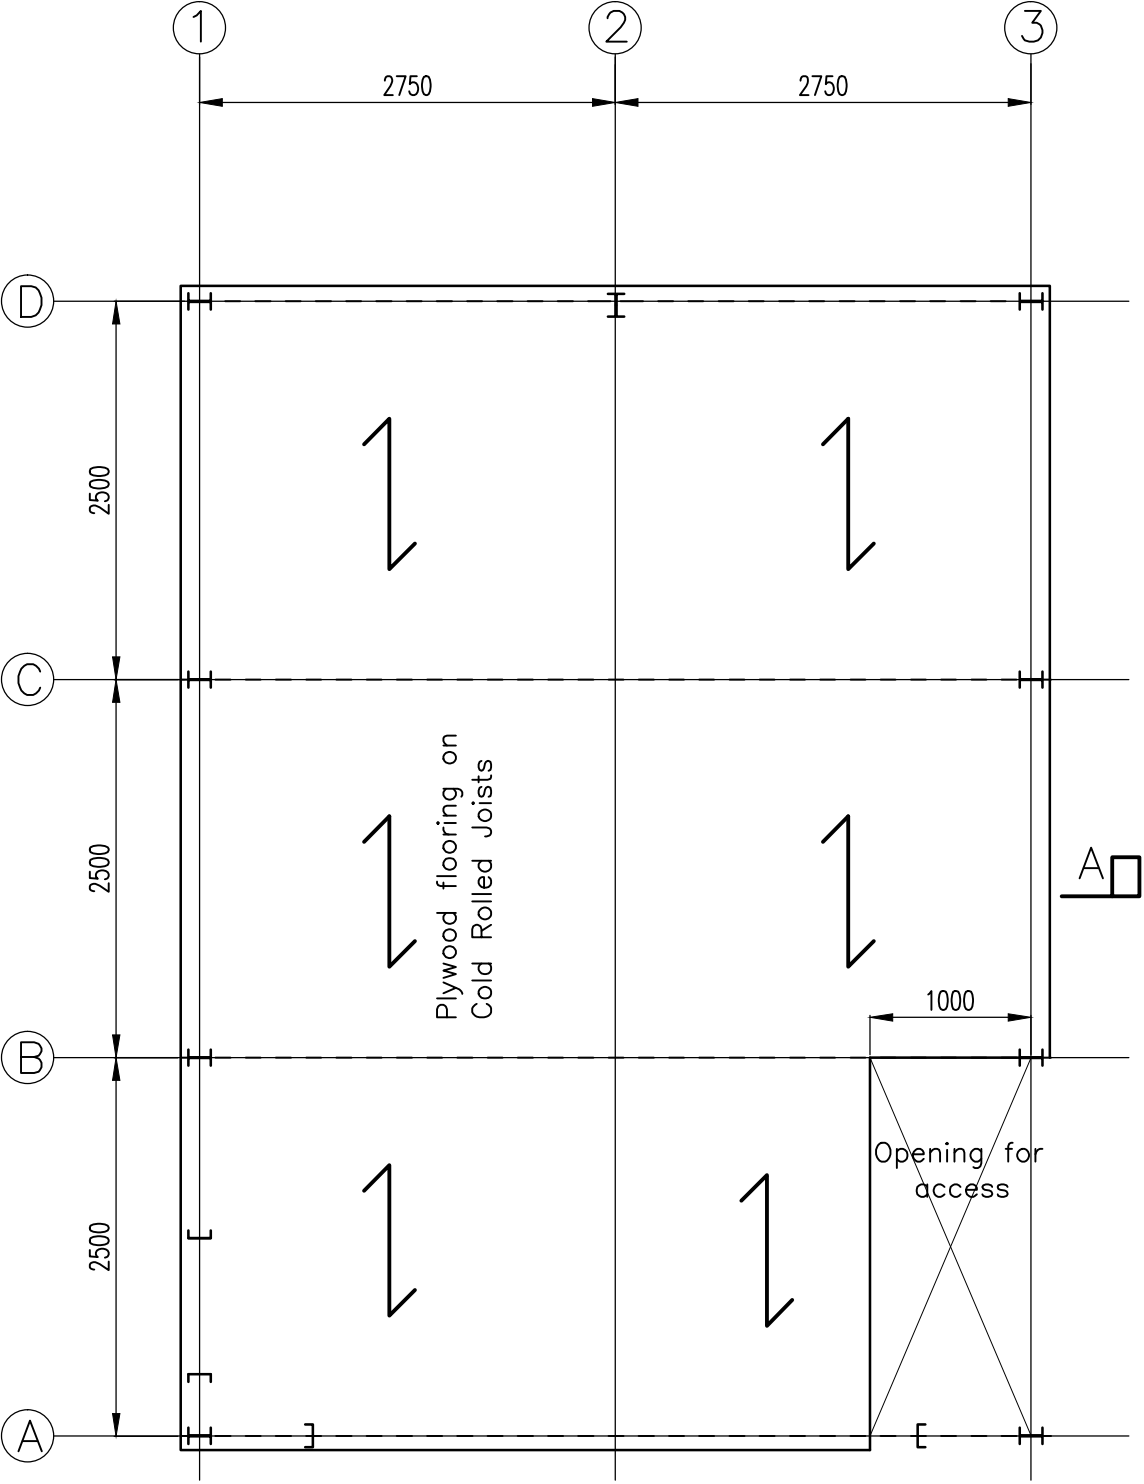

MEZZANINE FLOOR PLAN

1:50

status

PLANNING

A	Issued for Planning	ARC	24.06.19
	revision	by	date



Civil & Structural Engineer

4 Whitebirk Close
Greenmount
Bury BL8 4HE
07977 924318
andrew@arcconsult.co.uk

client

GREENMOUNT SCOUT GROUP

project

PROPOSED NEW GARAGE
GREENMOUNT OLD SCHOOL

drawing

FLOOR PLANS

drawn	ARC	date	JUN 2019
approved		date	
scale	1:50	A3	
drawing no	203.109		
revision	A		
dept.			