




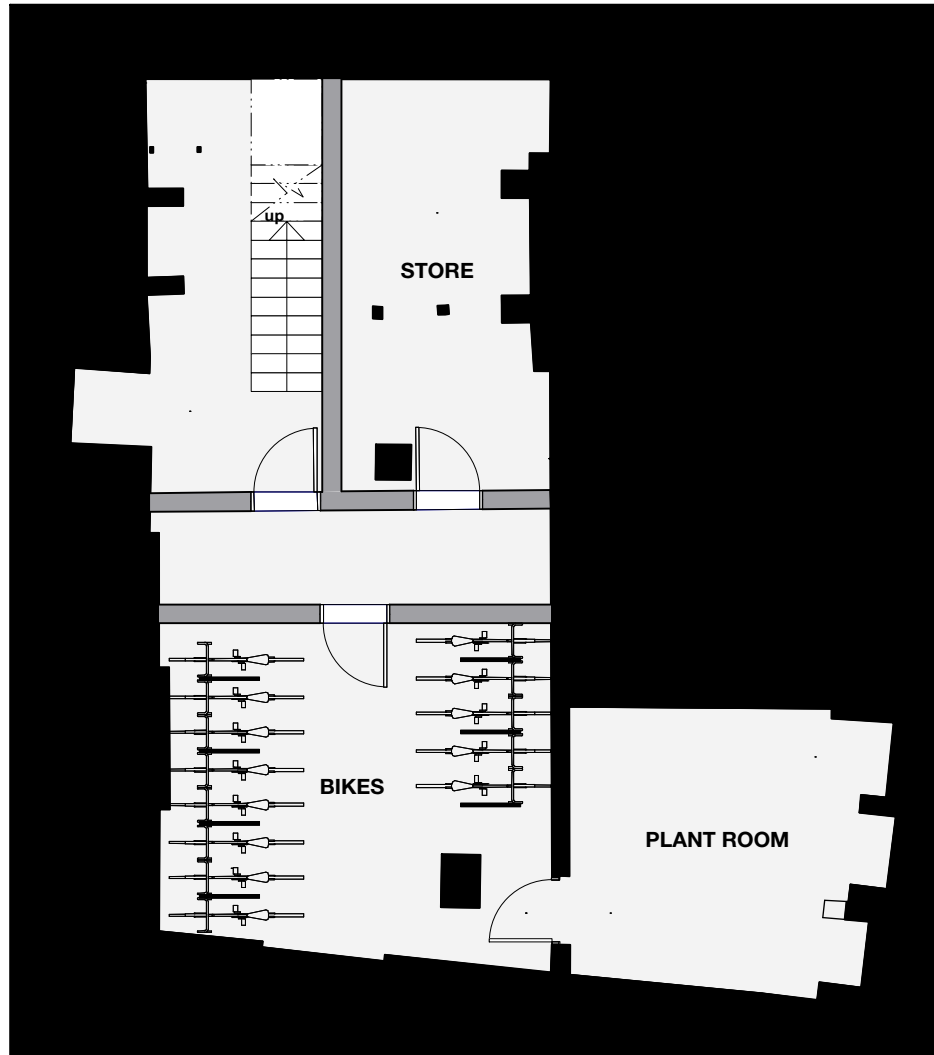


BASEMENT FLOOR PLAN

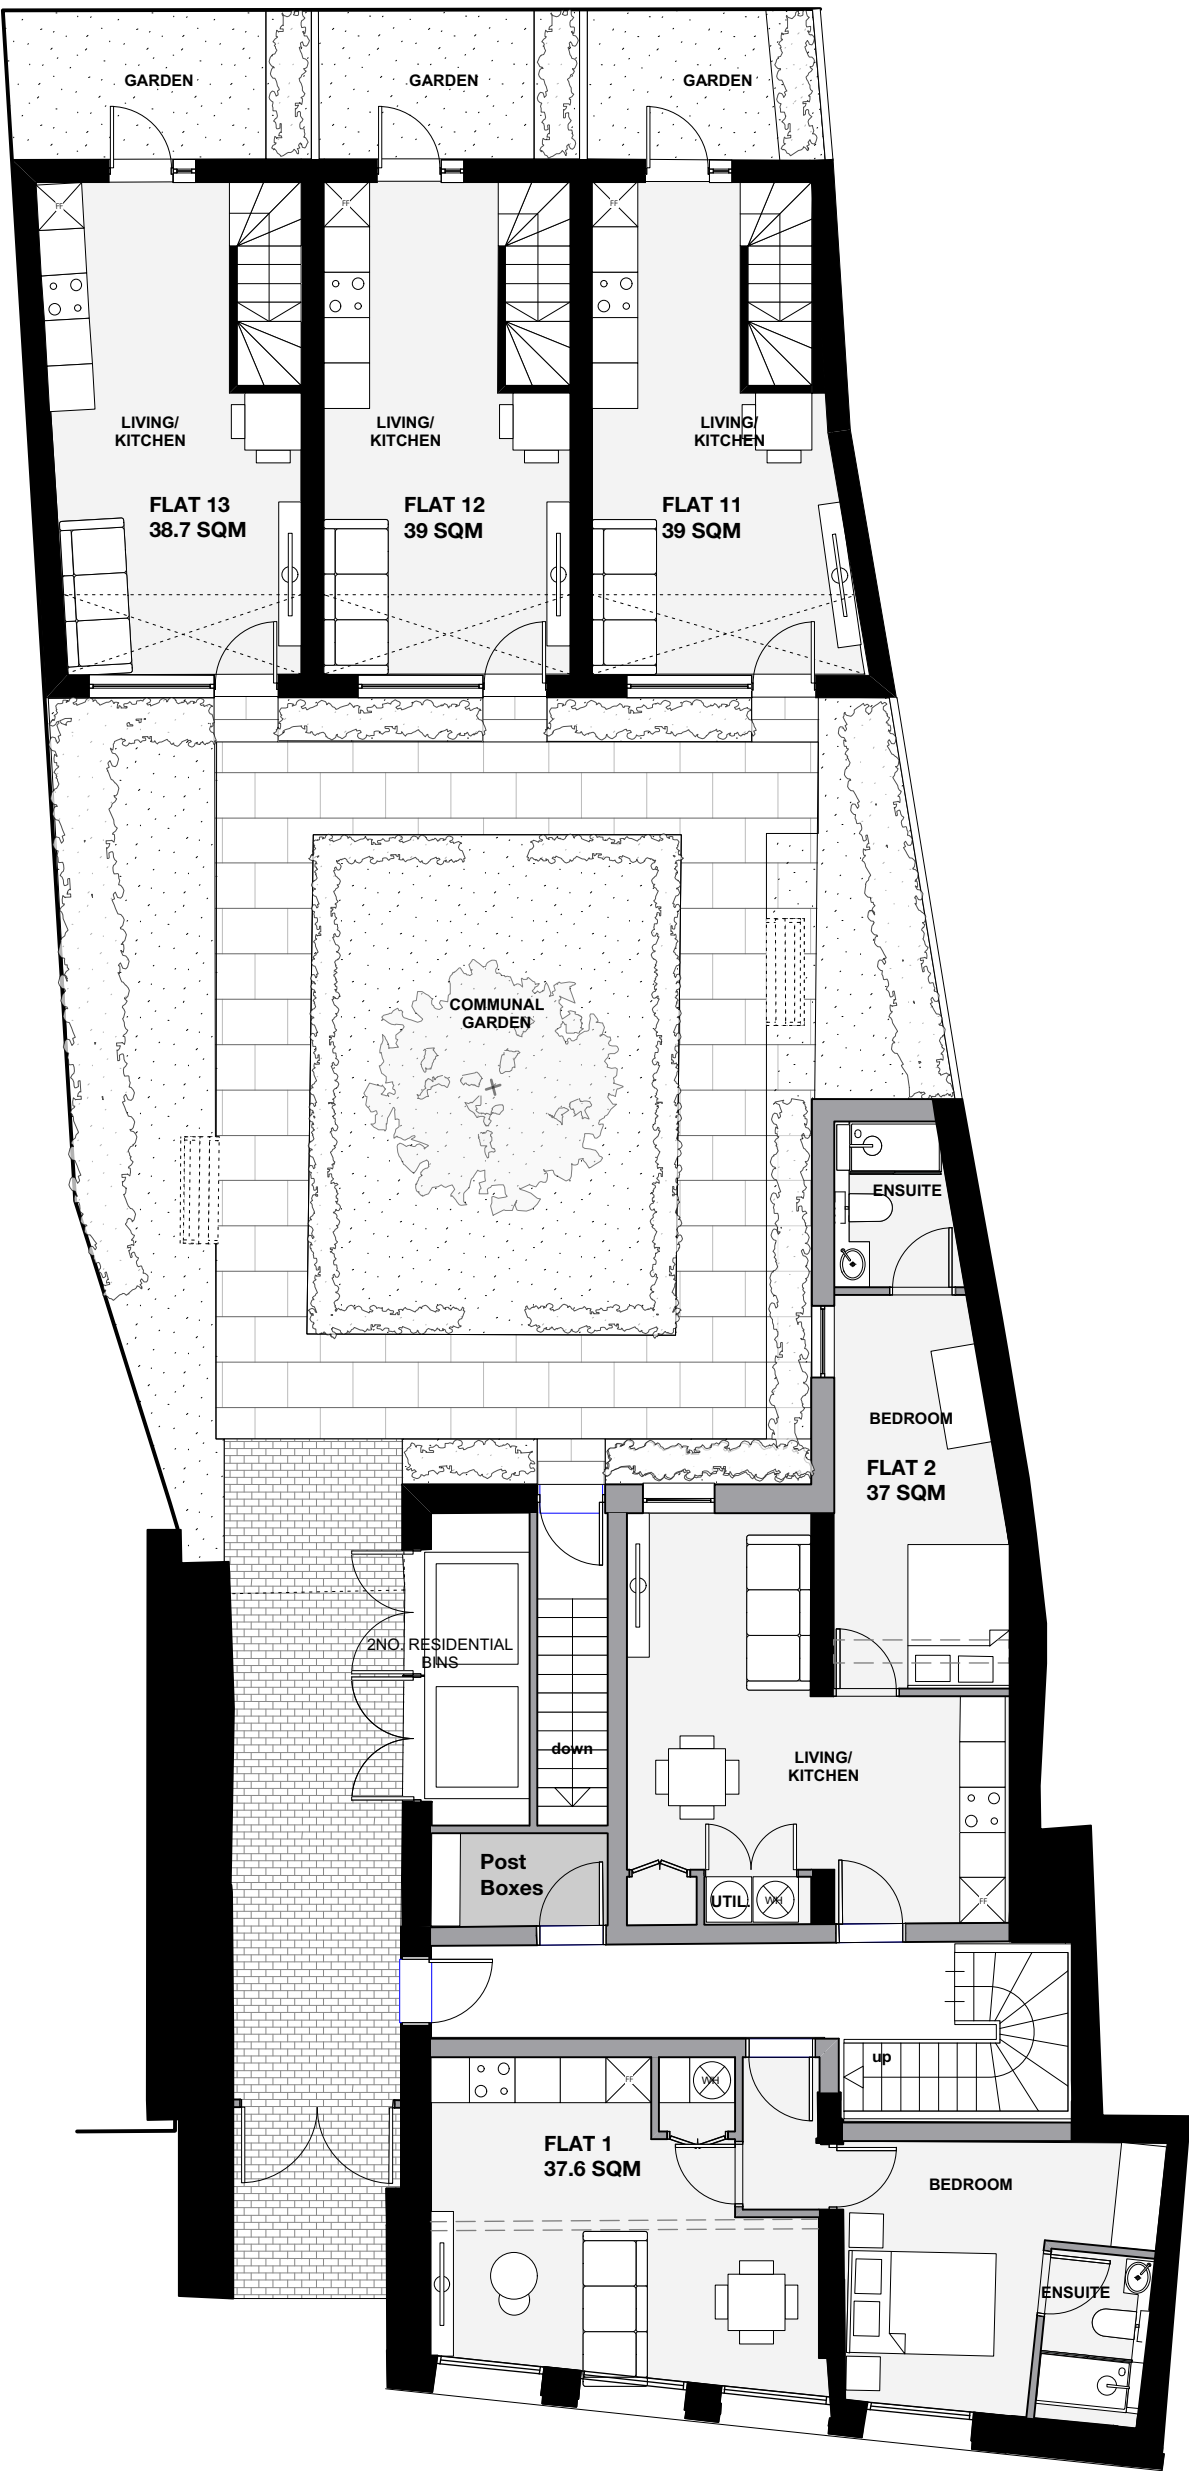


GROUND FLOOR PLAN

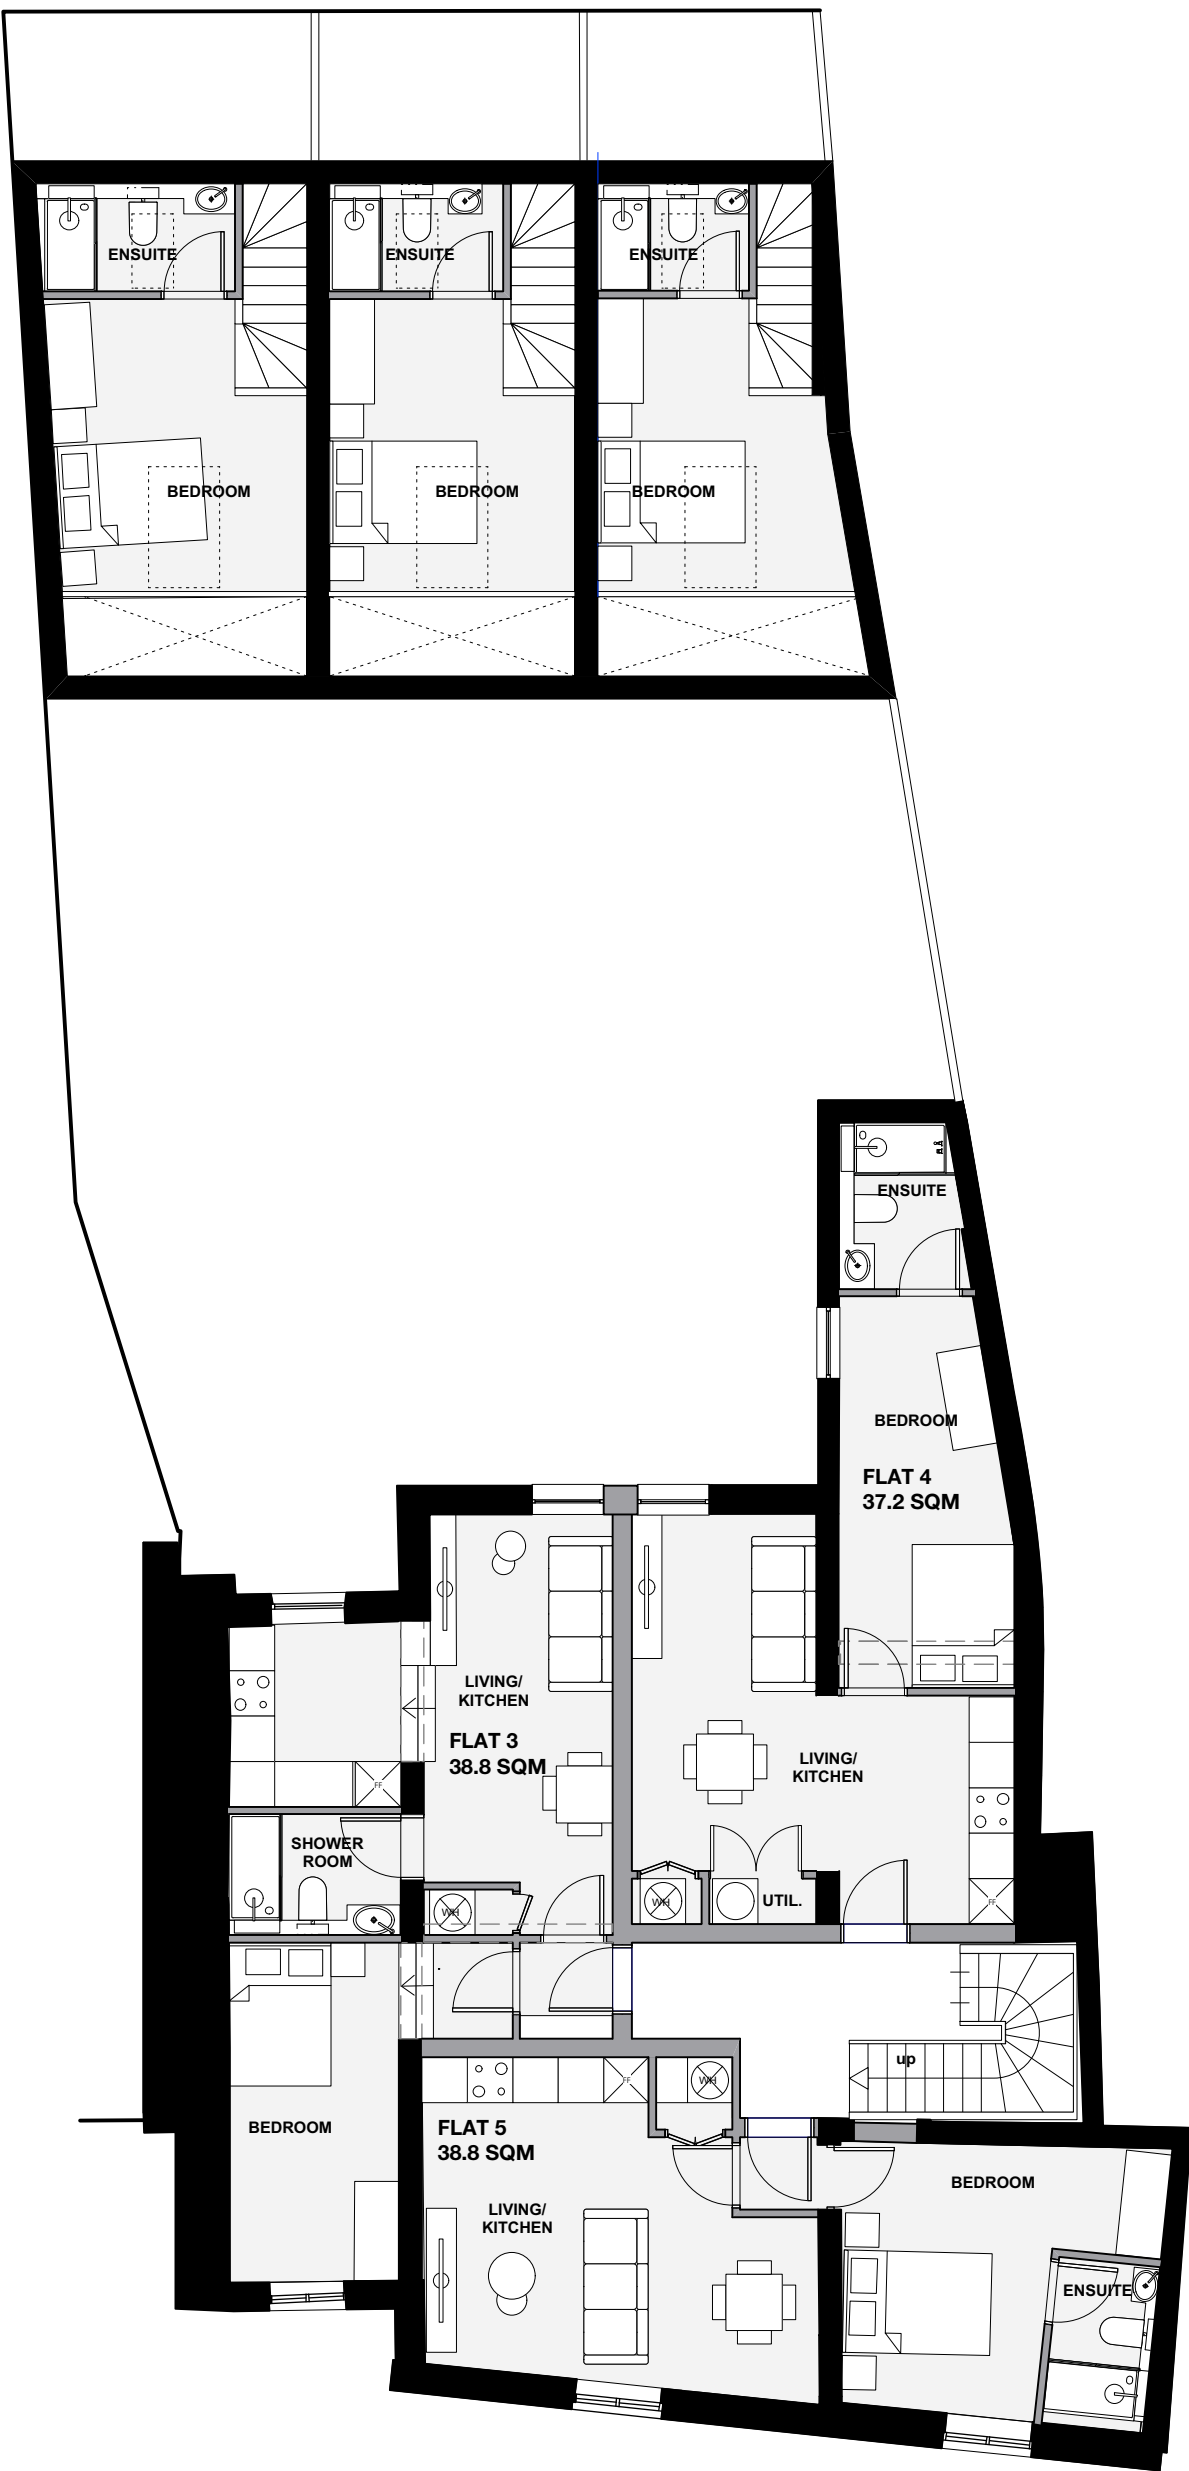


FIRST FLOOR PLAN

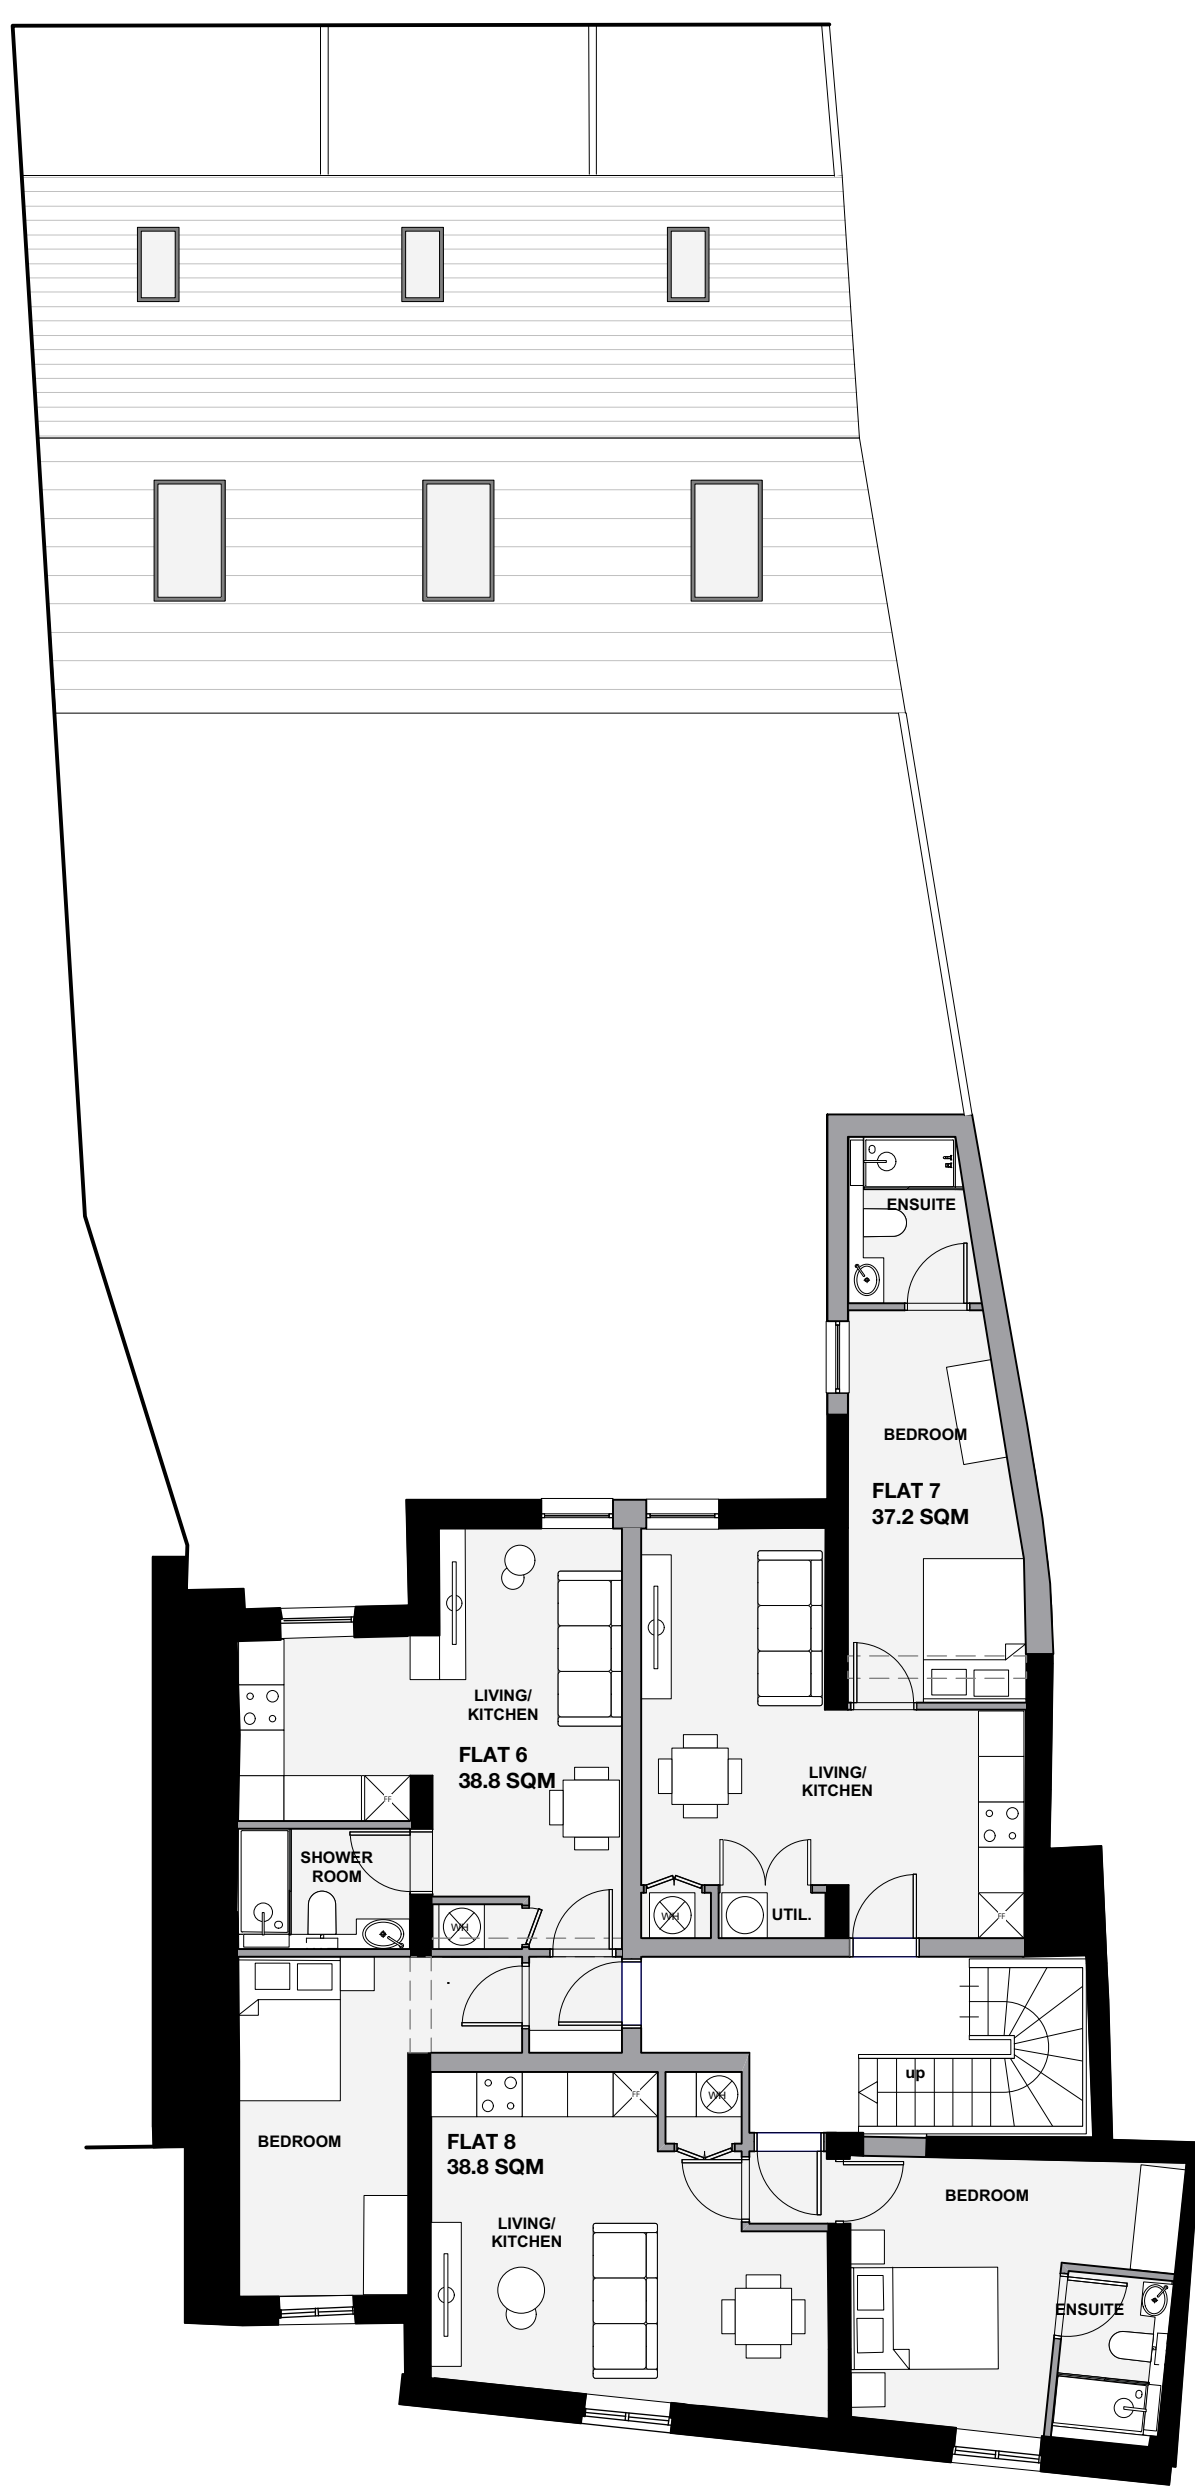

SECOND FLOOR PLAN

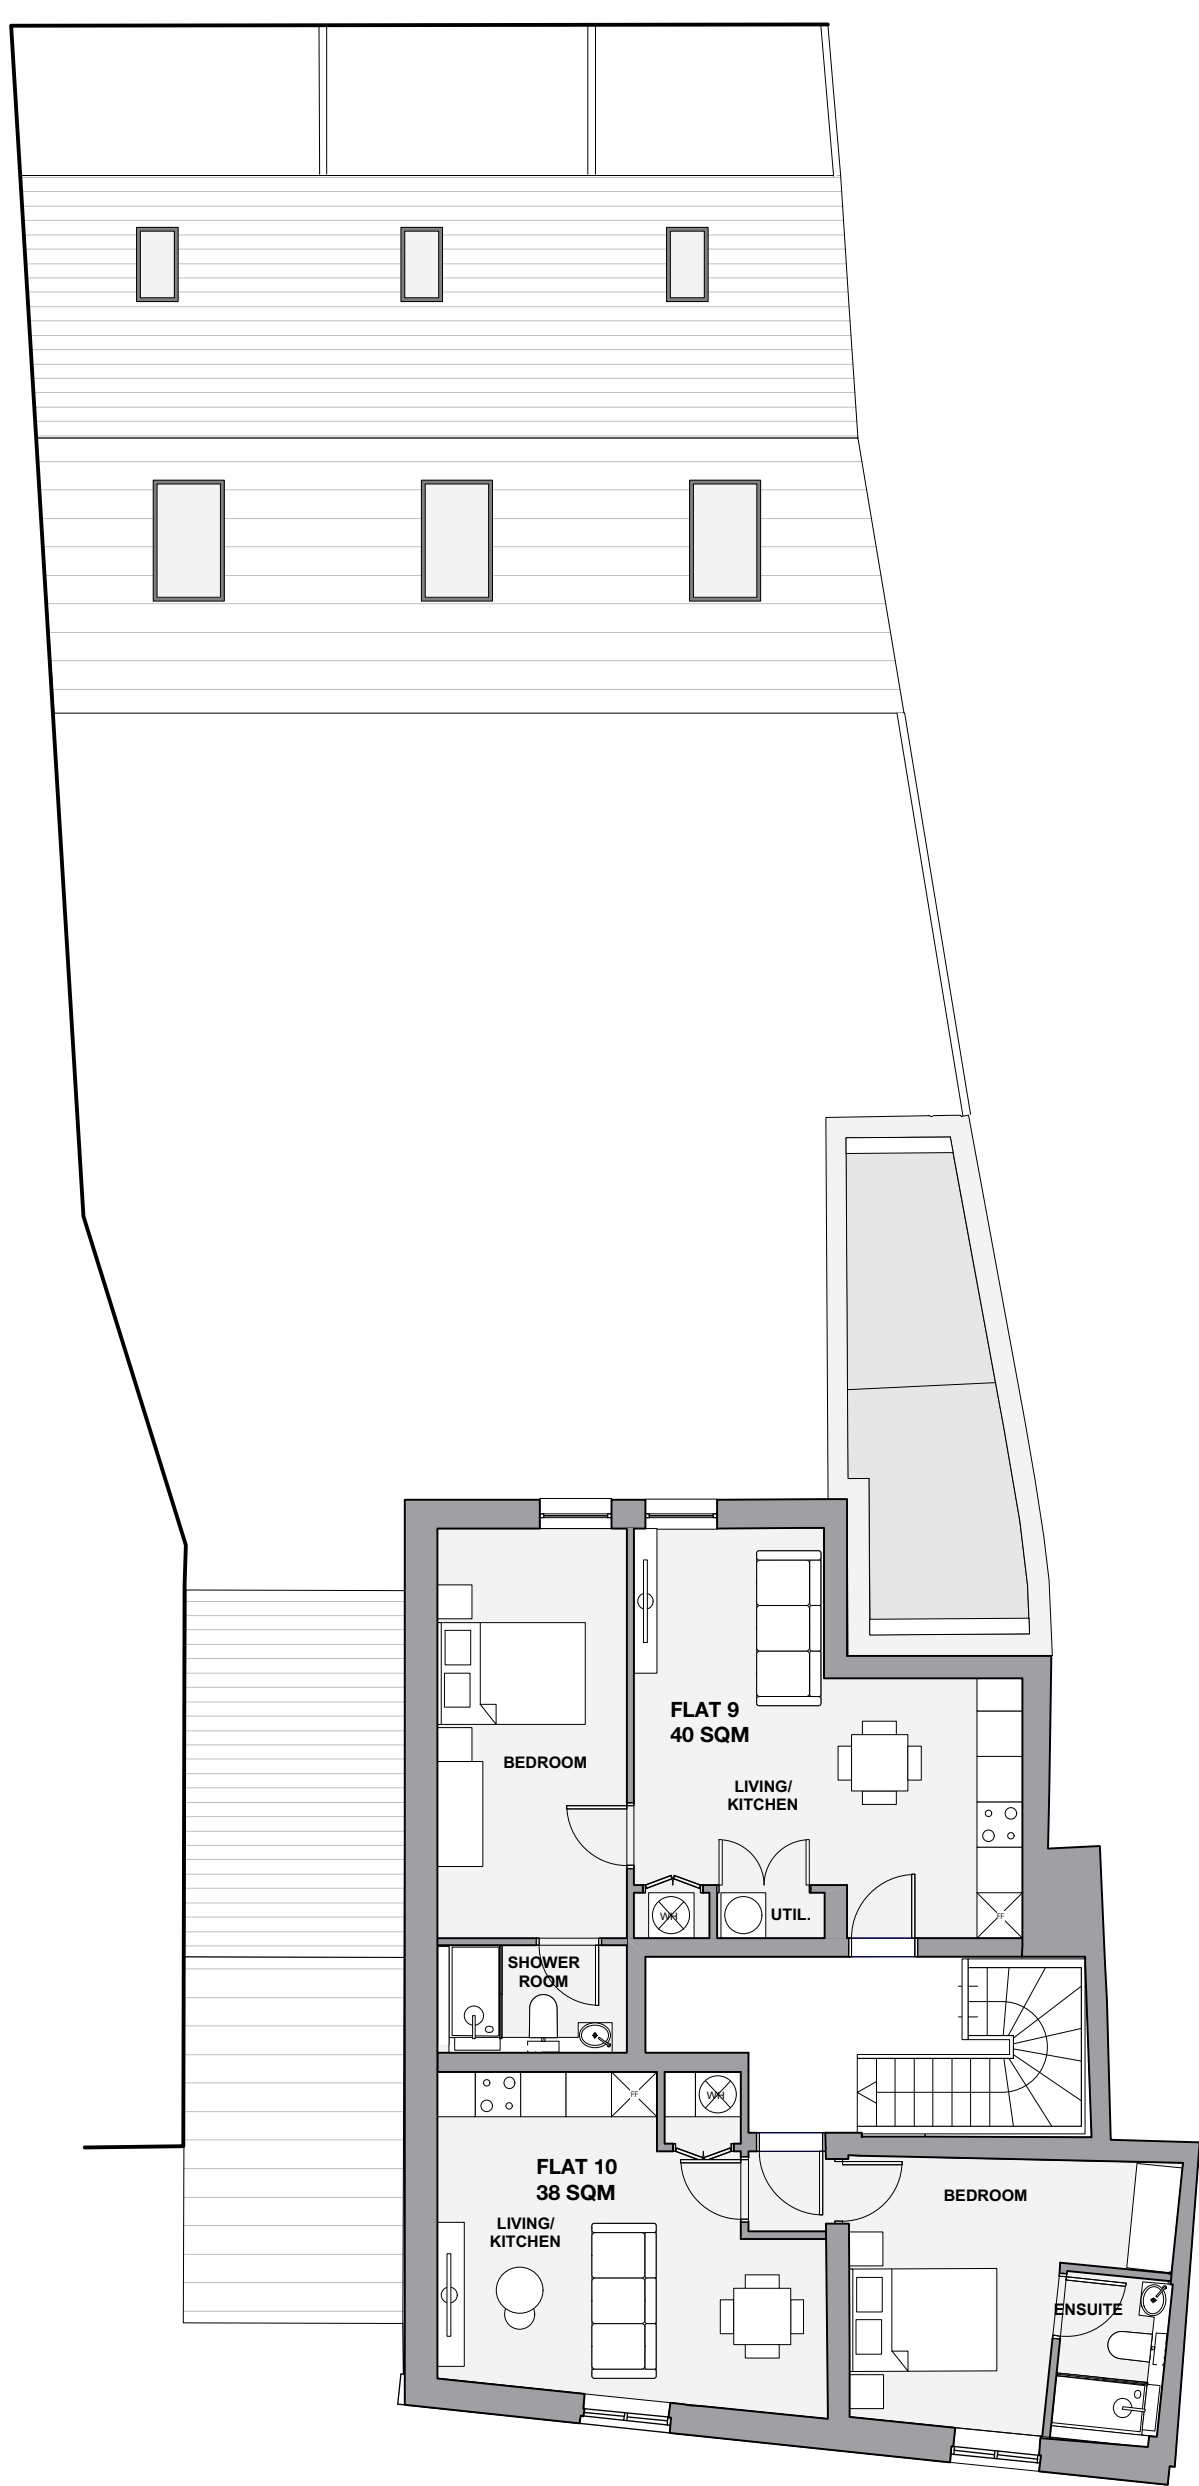

THIRD FLOOR PLAN

 

PROPOSED FLOOR PLANS  
1:100 @ A3

137 The Rock



© Copyright Ollier Smurthwaite Architects

PLANNING

IMPORTANT NOTES:

■ DENOTES NEW WALLS

| REVISION | DATE | DESCRIPTION |
|----------|------|-------------|
|          |      |             |

|                                           |                     |
|-------------------------------------------|---------------------|
| CLIENT: 21 LIVING                         |                     |
| PROJECT: PROPOSED RESIDENTIAL DEVELOPMENT |                     |
| ADDRESS: 137 THE ROCK, BURY               |                     |
| DRAWING TITLE: PROPOSED PLANS             |                     |
| SCALE: 1:100 @ A1                         | DATE: NOVEMBER 2022 |
| DRAWING NO: A750_P_200A                   |                     |

**OLLIER SMURTHWAITE ARCHITECTS**  
40 King Street, Manchester, M2 6BA  
T: 0161 883 0838  
F: 0161 883 0839  
E: mail@olliersmurthwaite.com