
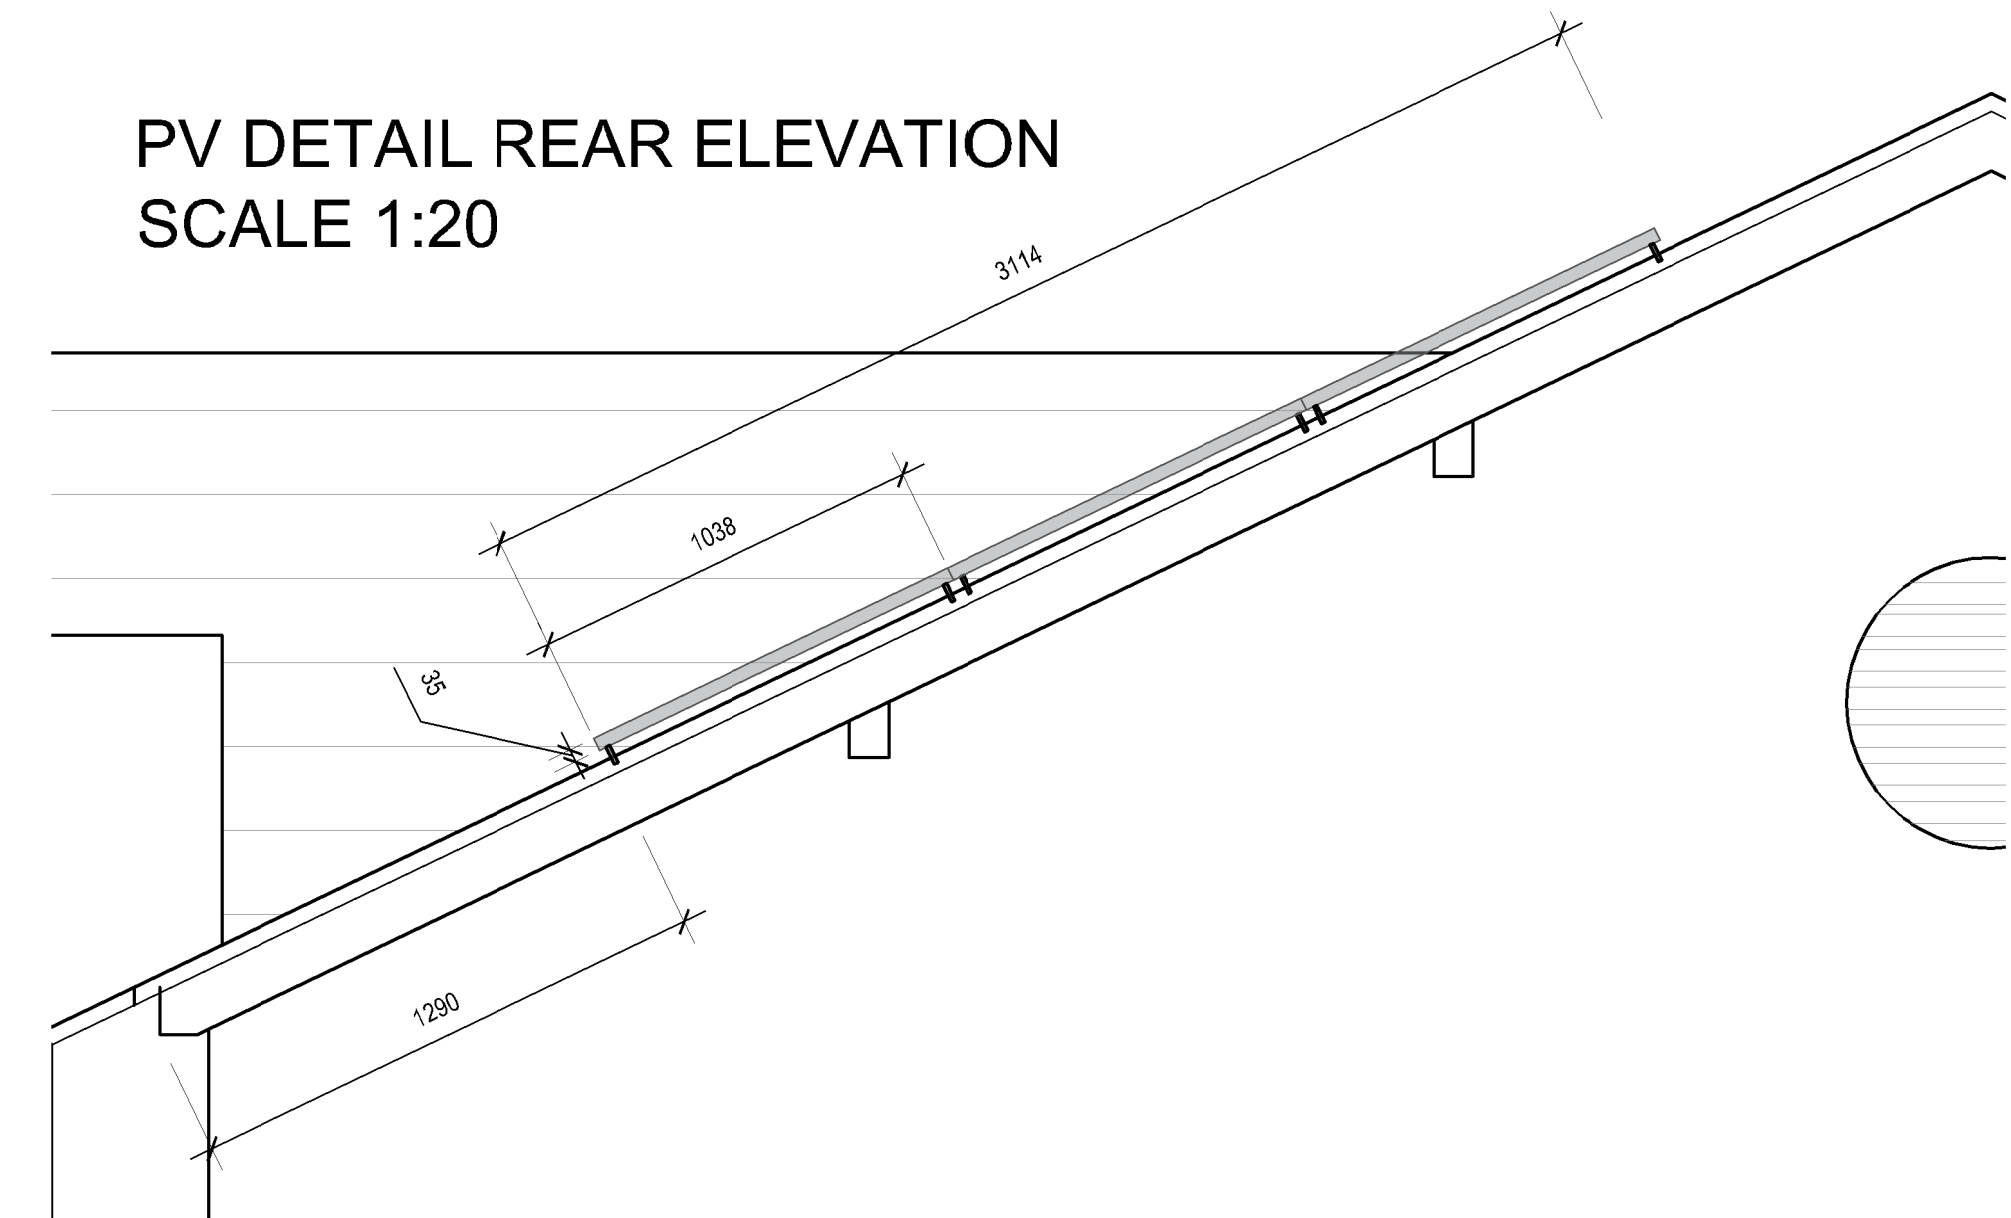


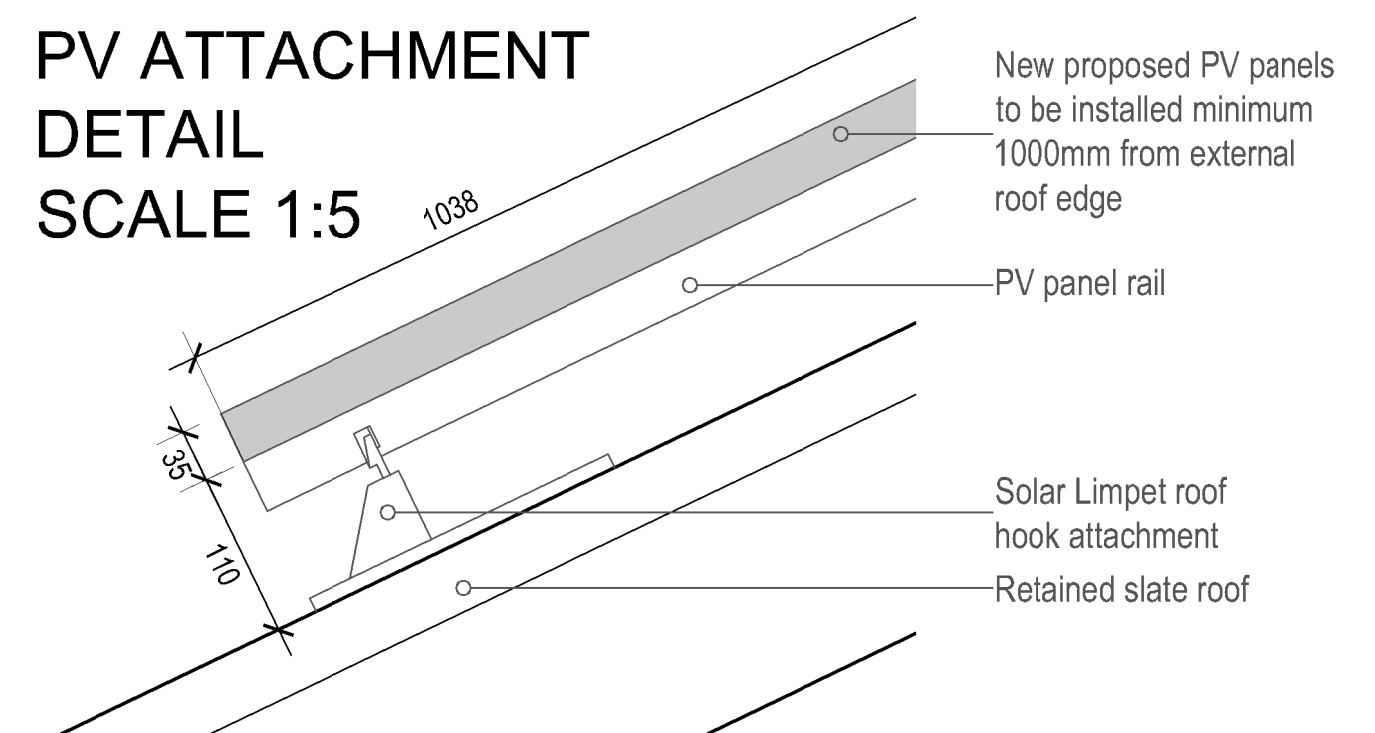

PV ATTACHMENT
DETAIL
SCALE 1:5

Halliday Meecham Architects Limited

111 Piccadilly Manchester M1 2HY
+44 (0)161 661 5566

4 Devonshire Street London W1W 5DT
+44 (0)203 440 5175

hma@hallidaymeecham.com
www.hallidaymeecham.com



Client: Warden						
Project: Bury PSD Scheme						
Phase/ Location: Derby Hall Bury Met						
Drawing: Proposed Roof Plan						
Scale @ A1 1:100	Scale @ A3 1:200	Date 12.11.21	Drawn MW	Checked TF	Job No. 5449	Drawing No. 00003
Drawing Ref. 5449-HMA-TM-00-DR-00003						Revision P4