




CAR PARKING

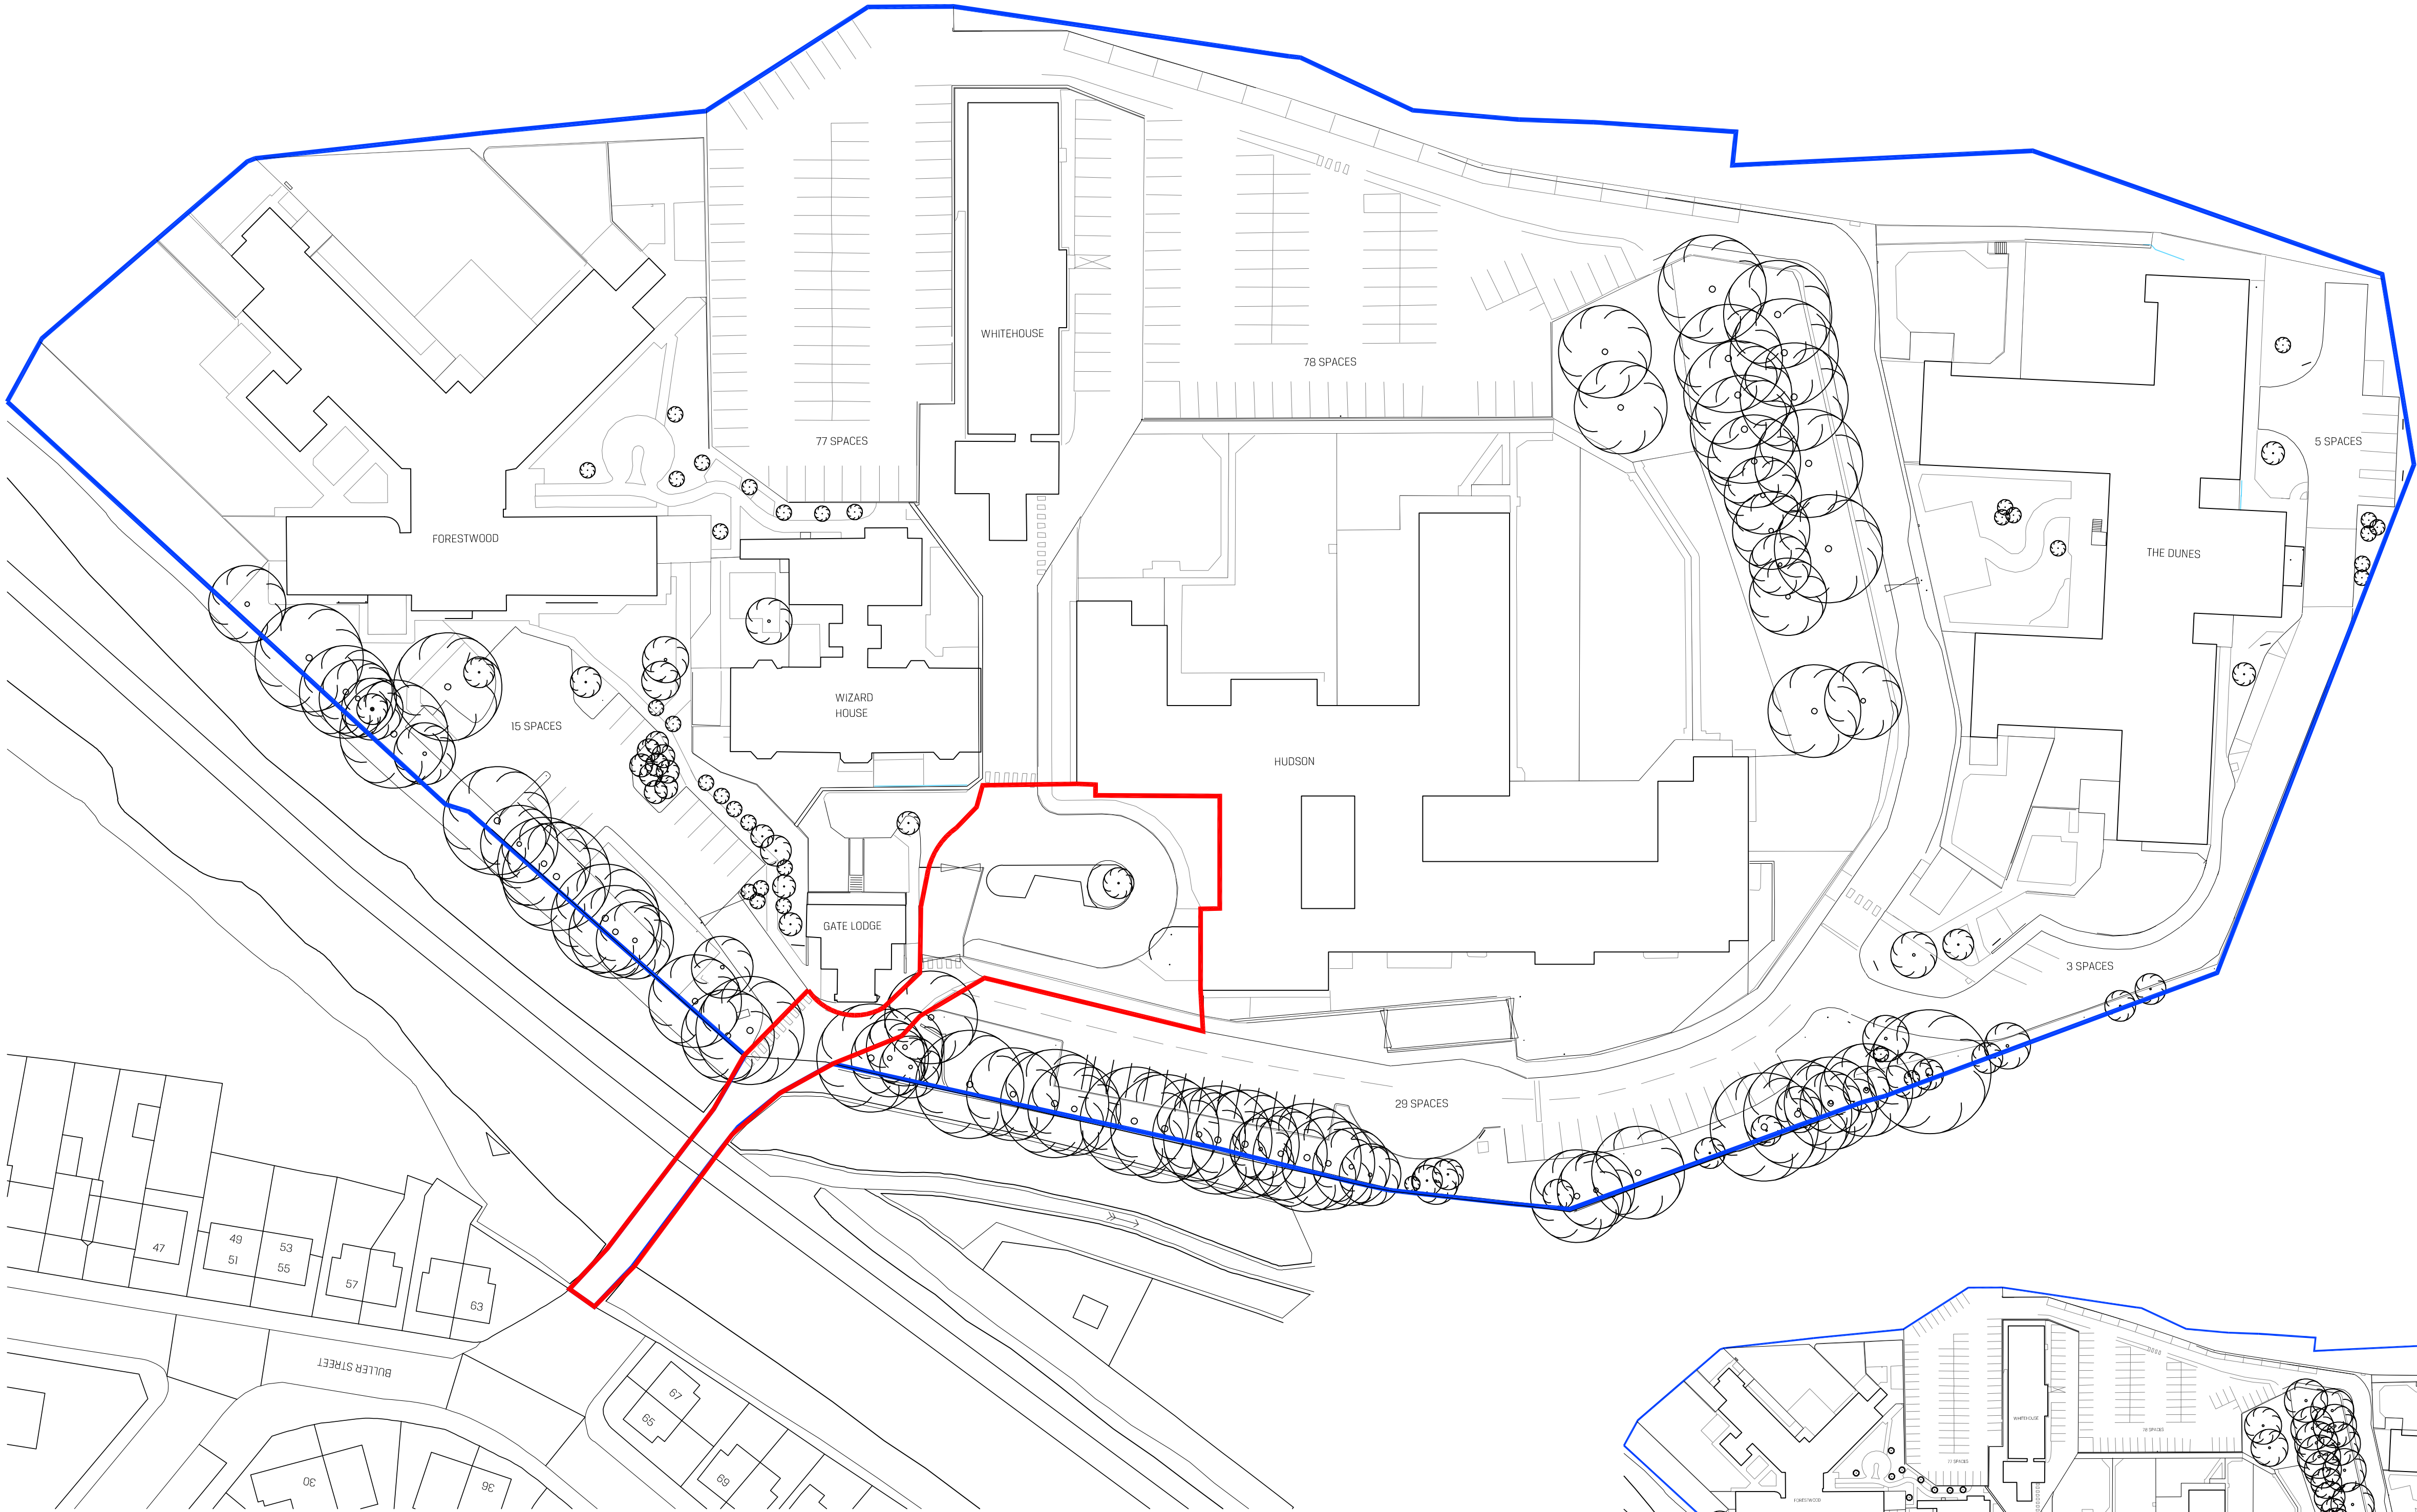

EXISTING SITE PLAN | SCALE 1:500

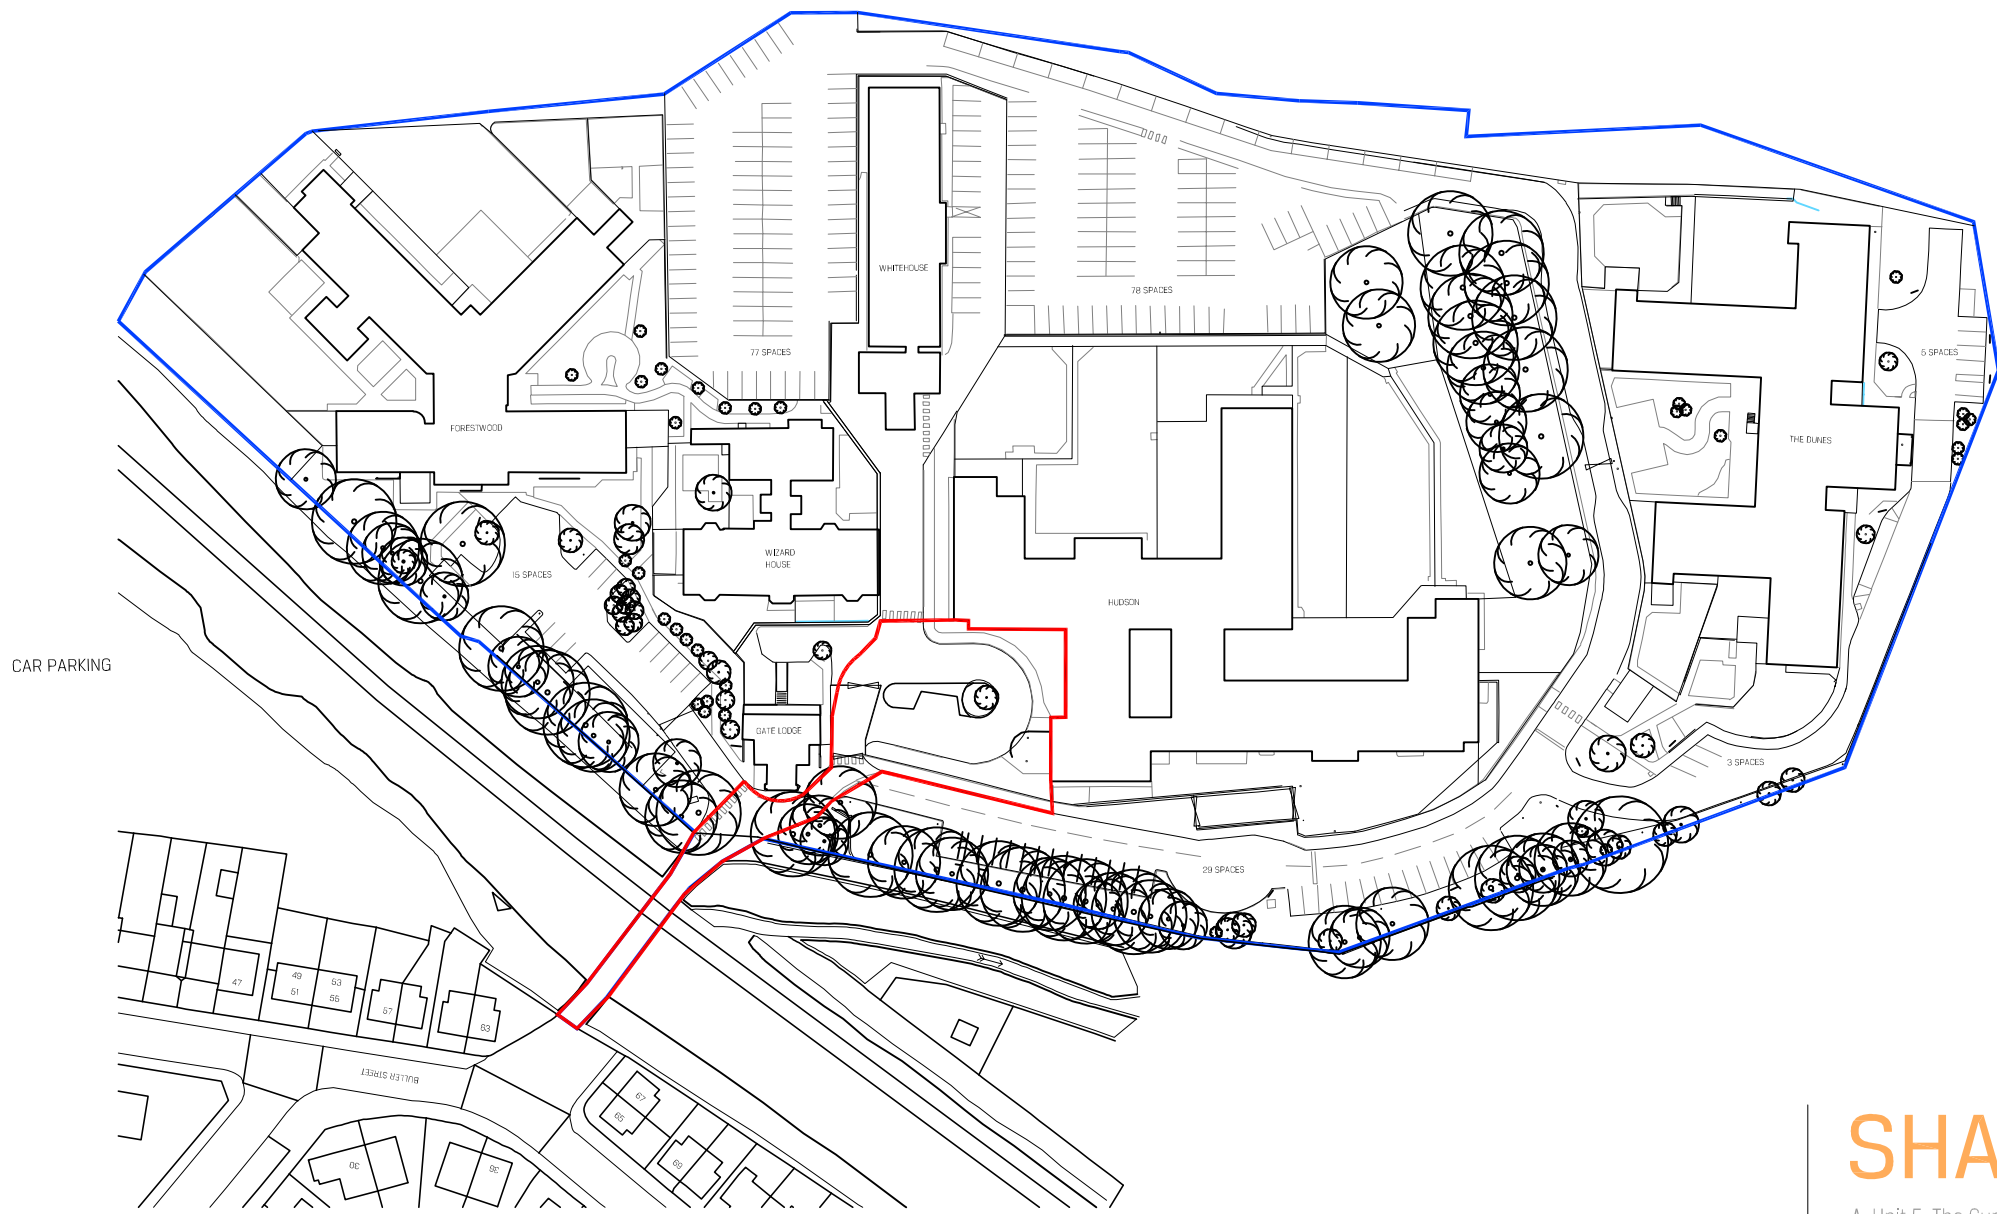

EXISTING SITE LOCATION PLAN | SCALE 1:1250

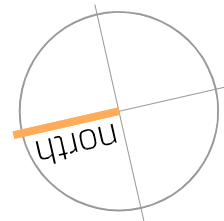

STATUS	PLANNING				
	A - PLANS UPDATED TO CLIENT UPDATES				
	REVISION	DRAWN	CHECKED	DATE	
	© Copyright SHACKARCHITECTURE. All rights reserved. Do Not scale this drawing. All dimensions are in millimetres unless stated otherwise. All dimensions must be checked on site prior to construction and any discrepancies reported to the architect.				

SHACKARCHITECTURE

A Unit 5, The Curve, 139 Telegraph Road, Heswall, Wirral, CH60 7SE
T +44(0)151 342 6516 E info@shackarchitecture.com W www.shackarchitecture.com

Client CYGNET
Project WHITE HOUSE, BURY
Title EXISTING SITE PLAN

Scale VARIES@A1 Project No. SHACK370 Dwg. No. A400 Rev A