

This drawing is to be read in conjunction with all relevant Architect, consultants' and specialists' drawings and specifications. The Architect is to be notified of any discrepancies before proceeding. Do not scale from this drawing. All dimensions and levels are to be checked on site. This drawing is subject to copyright and shall not be copied whole or in part, or used for any other purpose without written permission from SGH Architects Ltd. All work carried out before Planning and Building Permission has been granted is at the contractor/clients risk.





SOUTH WEST ELEVATION




SOUTH EAST ELEVATION



NORTH EAST ELEVATION

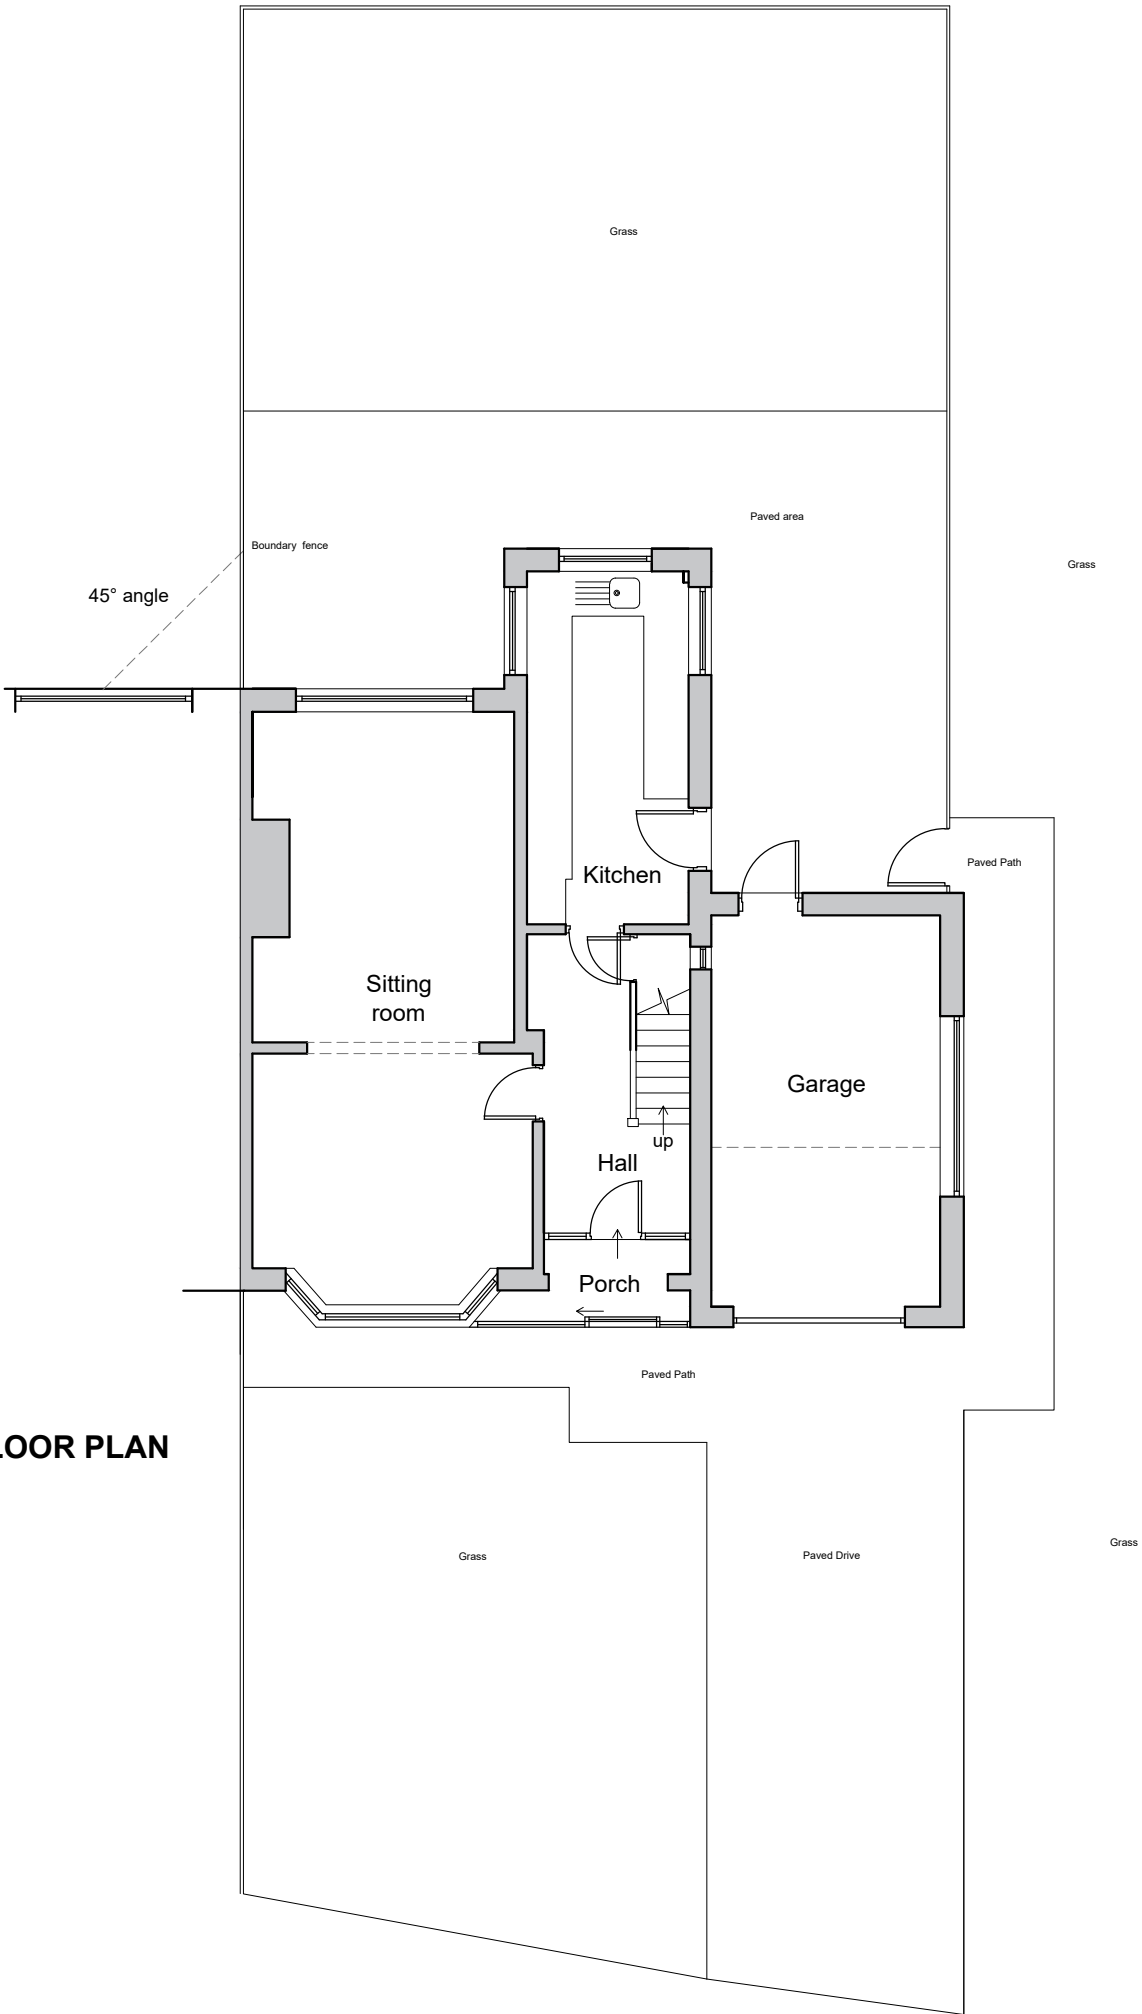 

GROUND FLOOR PLAN

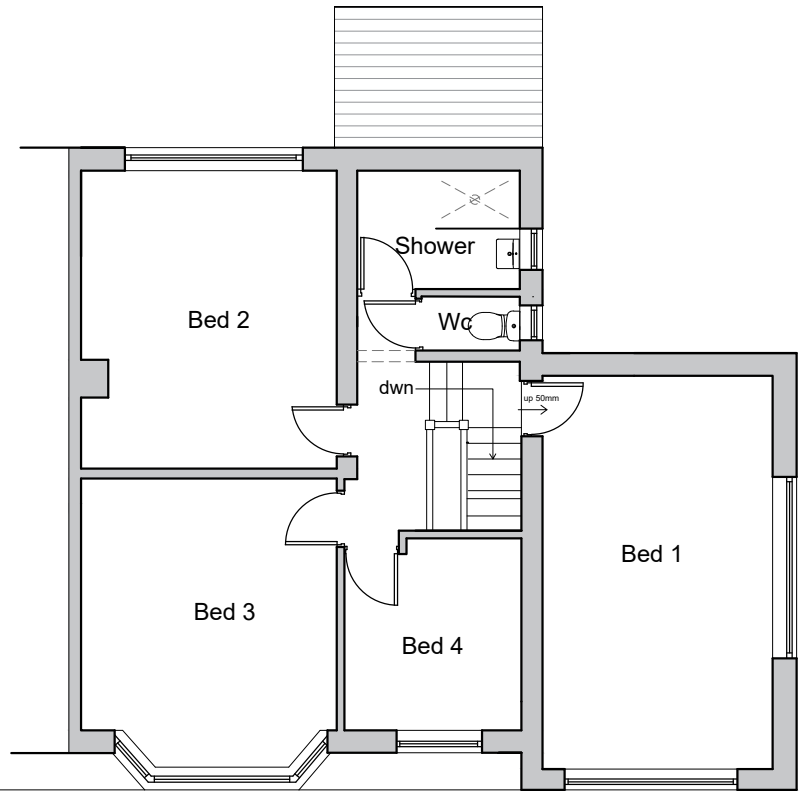

FIRST FLOOR PLAN

1:100 Scale



REVISIONS:

Client

Mr and Mrs Kendrick

Job Title

Proposed extension and alterations to:
25 Beeston Grove
Whitefield
M45 6UD

Drawing Title

Existing plans and elevations

Scale	Date	Drawn
1:100 @ A2	May 2023	LKR

SGH Architects Ltd
New MaxDov House
130 Bury New Road
Prestwich, Manchester, M25 0AA

0161 709 7090
info@sgh-architects.co.uk
sgh-architects.co.uk

RIBA

SGH-010 - 02	Rev
--------------	-----