
 
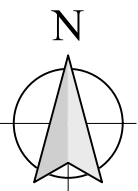


This drawing is to be read in conjunction with all relevant Architect, consultants' and specialists' drawings and specifications. The Architect is to be notified of any discrepancies before proceeding. Do not scale from this drawing. All dimensions and levels are to be checked on site. This drawing is subject to copyright and shall not be copied whole or in part, or used for any other purpose without written permission from SGH Architects Ltd. All work carried out before Planning and Building Permission has been granted is at the contractor/clients risk.

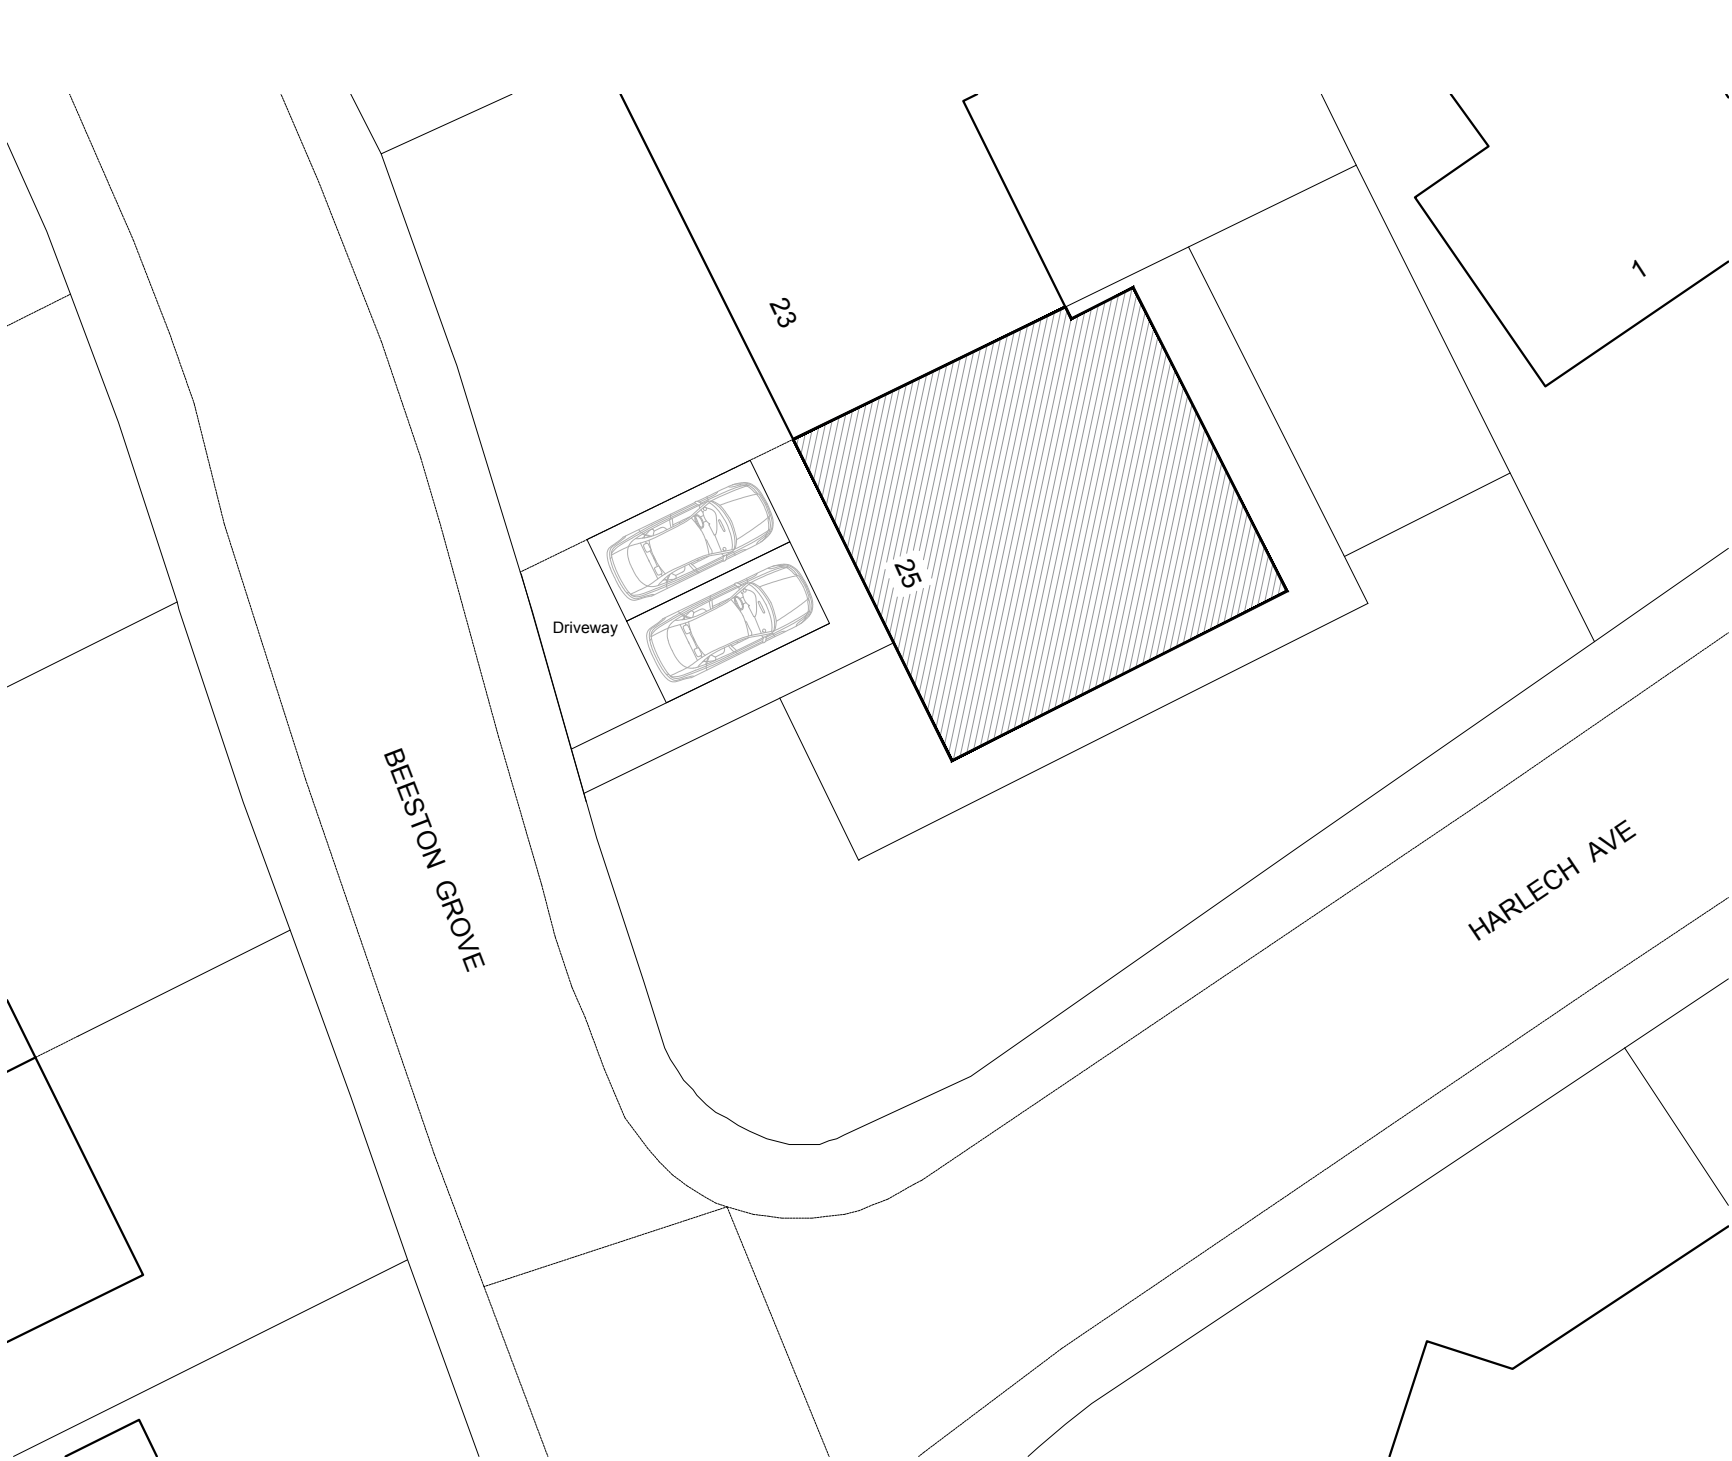

1:200 Scale

**PROPOSED SITE PLAN**

Rev A: Design Updated following review meeting on  
08/07/2023 Craig H



Client  
**Mr and Mrs Kendrick**

Job Title  
**Proposed extension and alterations to:  
25 Beeston Grove  
Whitefield  
Manchester  
M45 6UD**

| Drawing Title        |                  |             |
|----------------------|------------------|-------------|
| Proposed Site Plan   |                  |             |
| Scale<br>1:200 at A3 | Date<br>May 2023 | Drawn<br>NE |

SGH Architects Ltd  
New MaxDov House  
130 Bury New Road  
Prestwich, Manchester, M25  
0AA  
☎ 0161 709 7090  
● info@sgh-architects.co.uk  
● sgh-architects.co.uk

RIBA 

**SGH-010 - 03A**