



A: original issue
B. 01.12.21 - plans amended following site meeting.

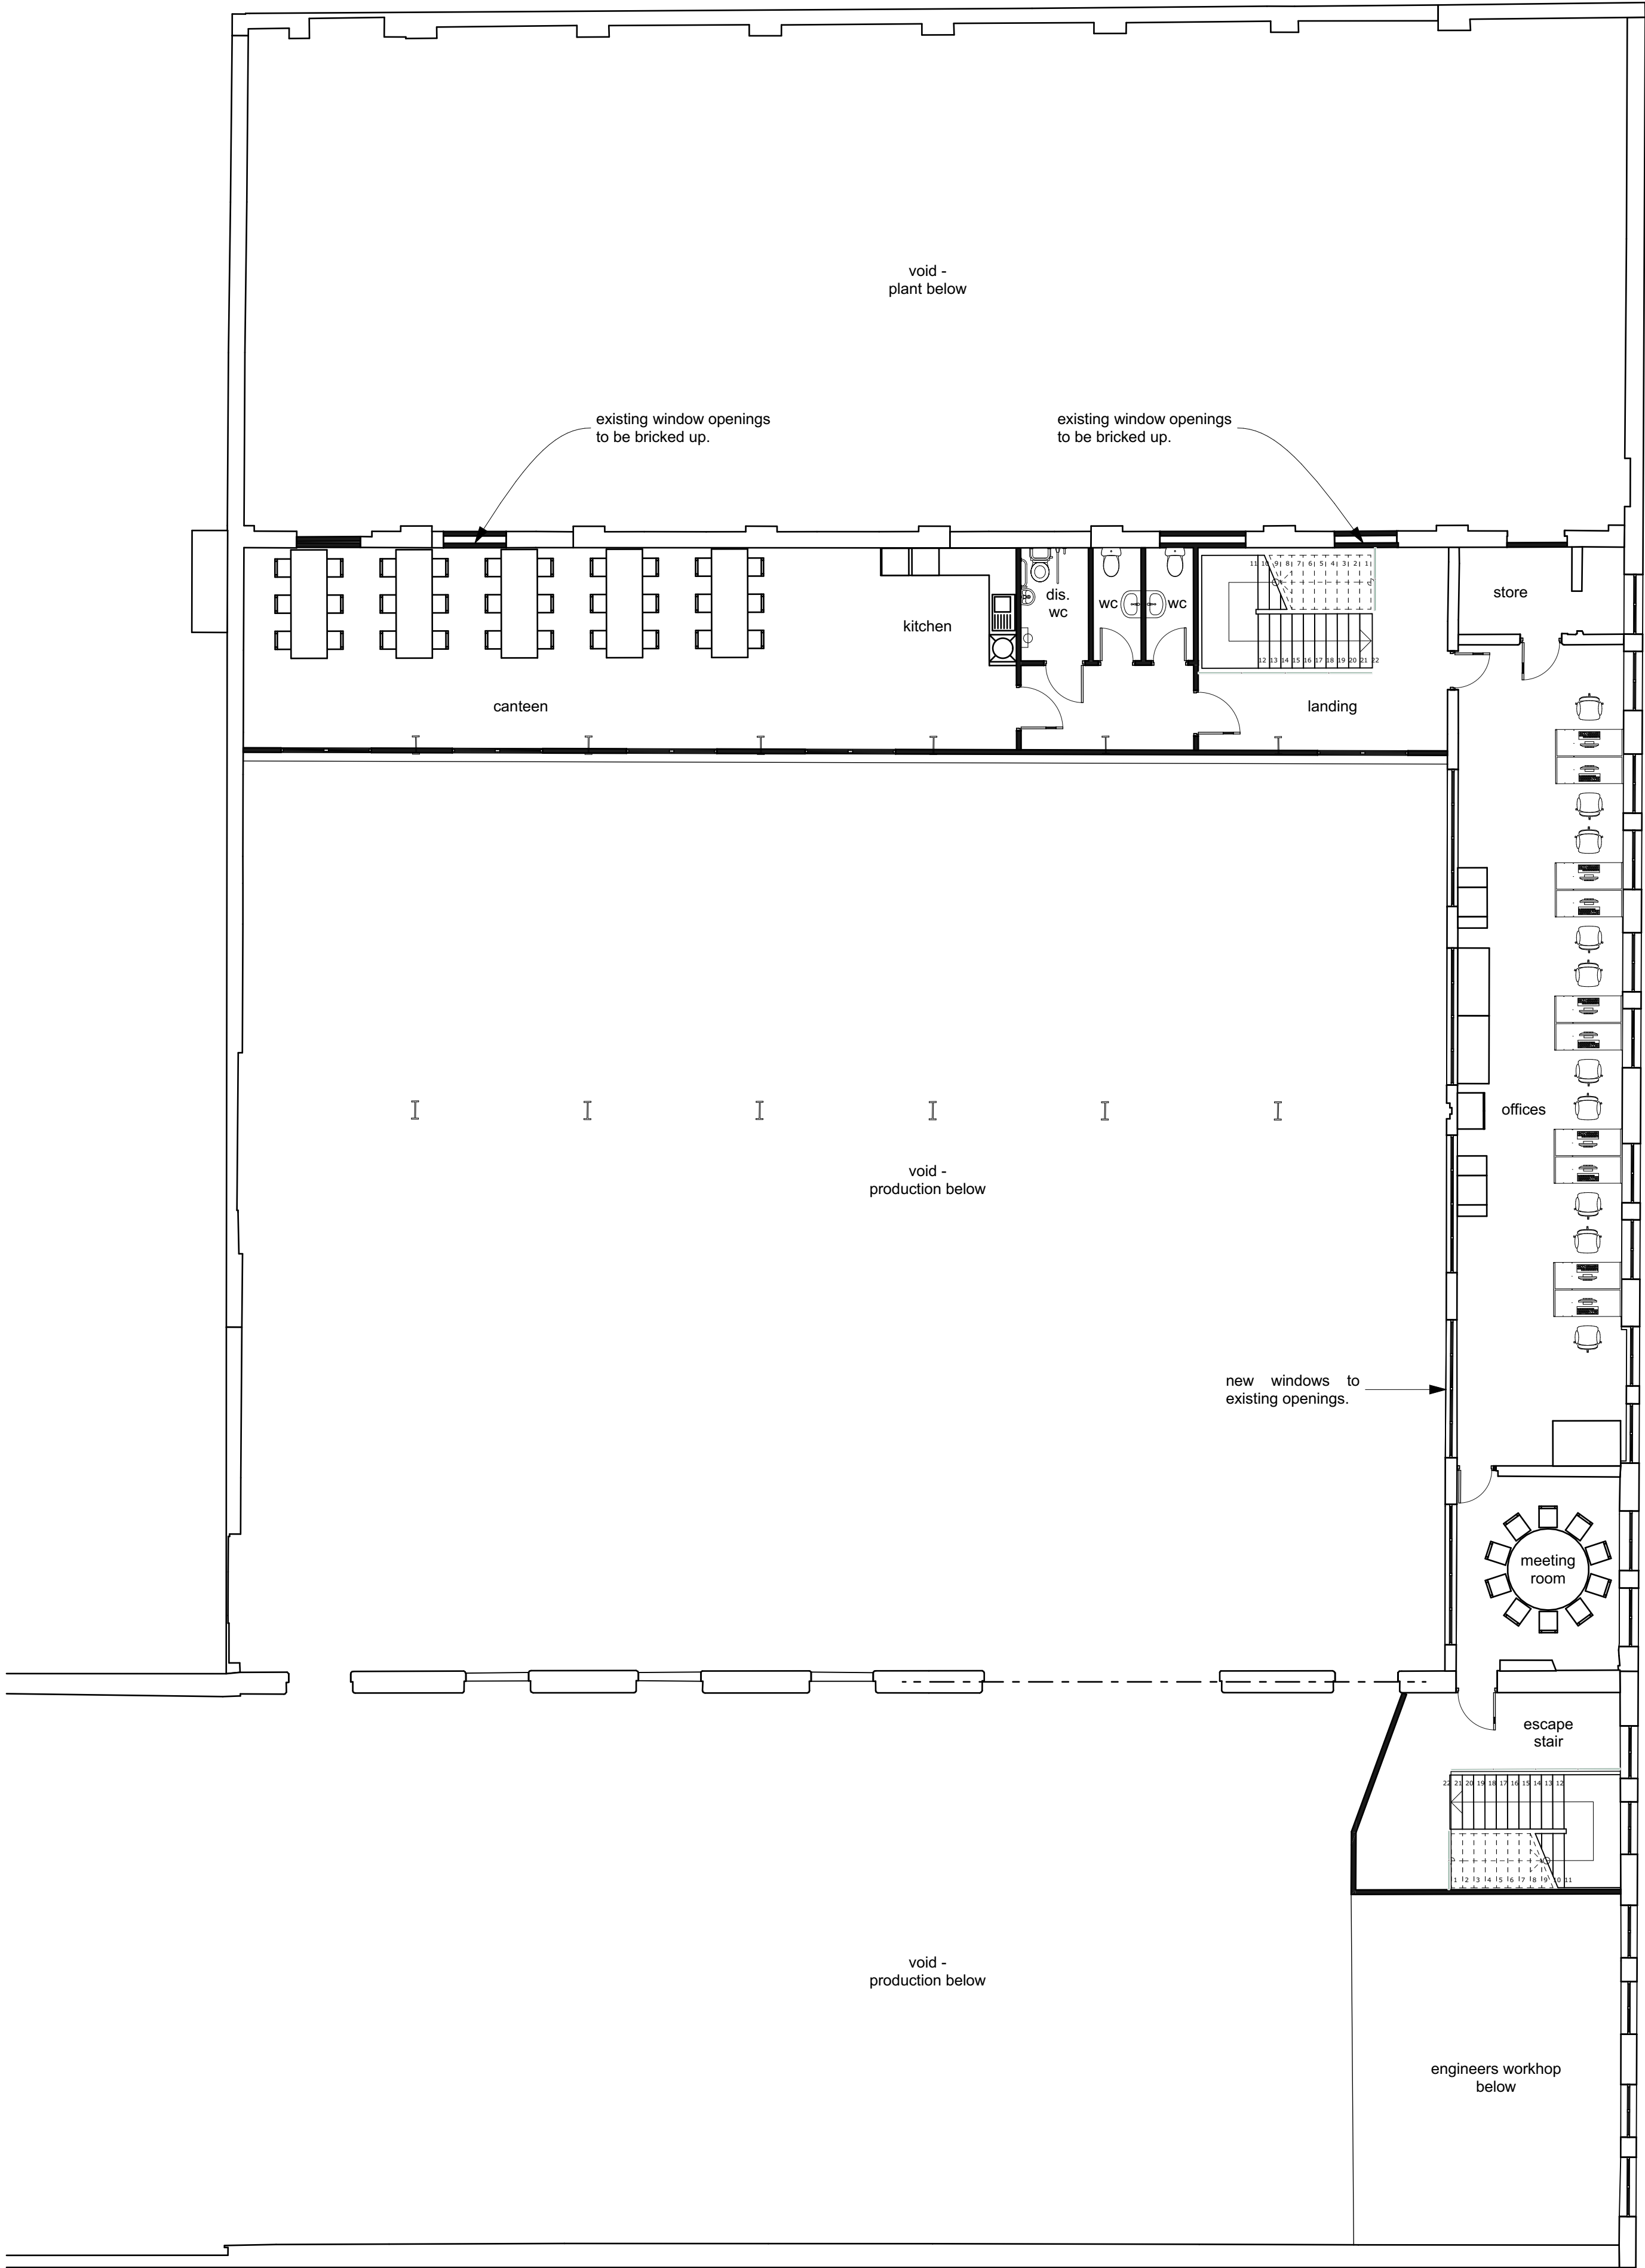

proposed first floor plan 1:100

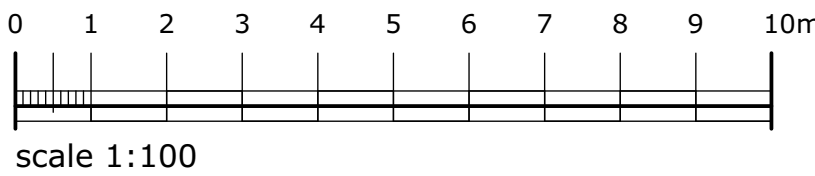

campbelldriverpartnership
architects

client: M Stone Propoerty and Development

project: Faith in Nature

millar street, higher ainsworth, radcliffe

sheet: proposed first floor plan

job no:	20.173.003	dwg no:	004	B
---------	------------	---------	-----	---

scale: 1:100 @ A1
date:
drawn:
capricorn park
blackwater road
blackburn bb1 5qr
t: 01254 297700
e: design@cdpartnerships.co.uk