

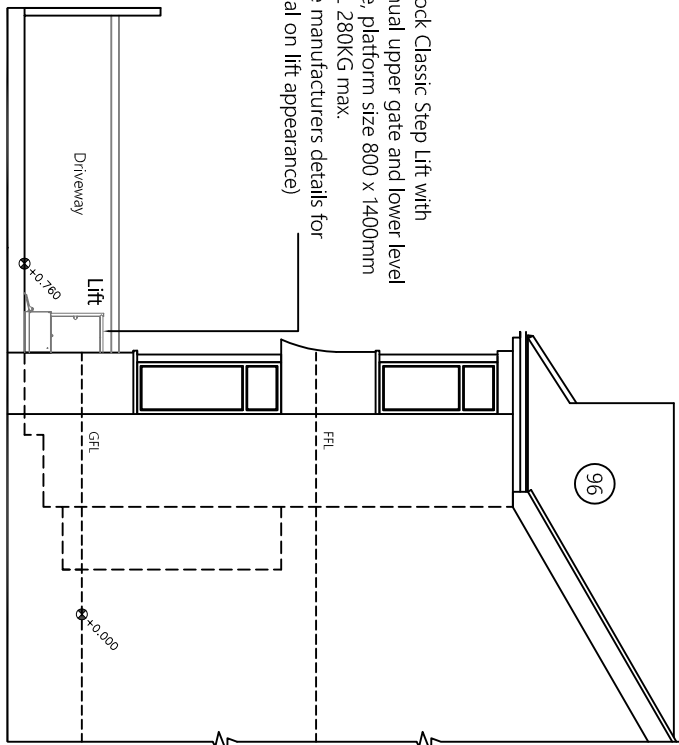





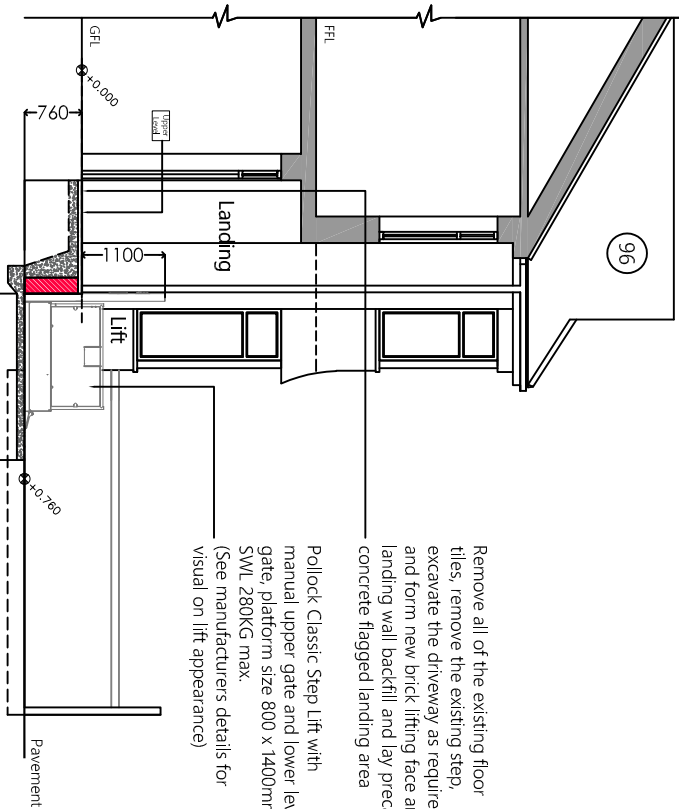


Pollock Classic Step Lift with manual upper gate and lower level gate, platform size 800 x 1400mm SWL 280KG max. (See manufacturers details for visual on lift appearance)

Galvanised steel balustrade type railings to all exposed sides of the top landing and hard standing, painted black, 900mm high to sides of steps and 1100mm high to upper level landing and hard standing, 90mm max. gap between vertical rails

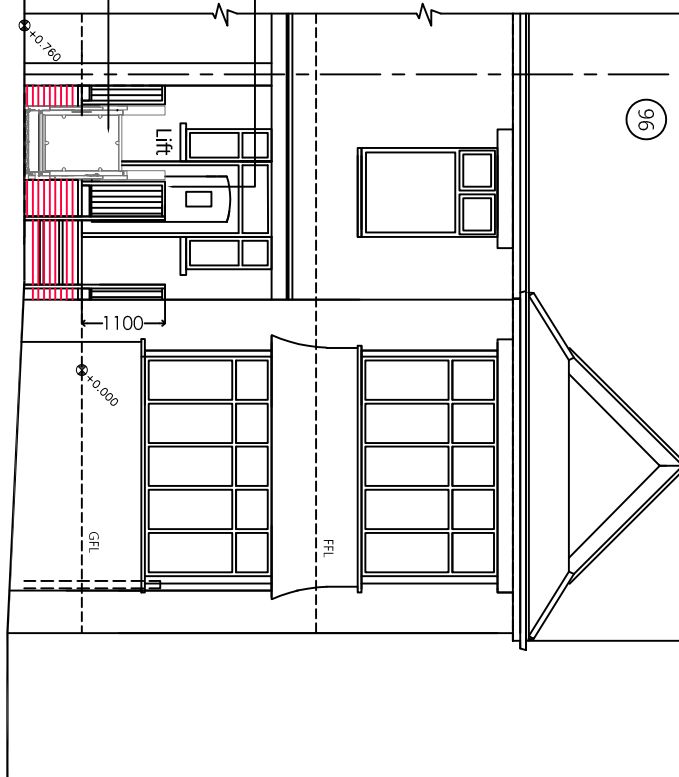




LOCATION OF PROPOSED STEPLIFT
INSTALLATION BY POLLOCK LIFTS
HATCHED GREY FOR IDENTIFICATION

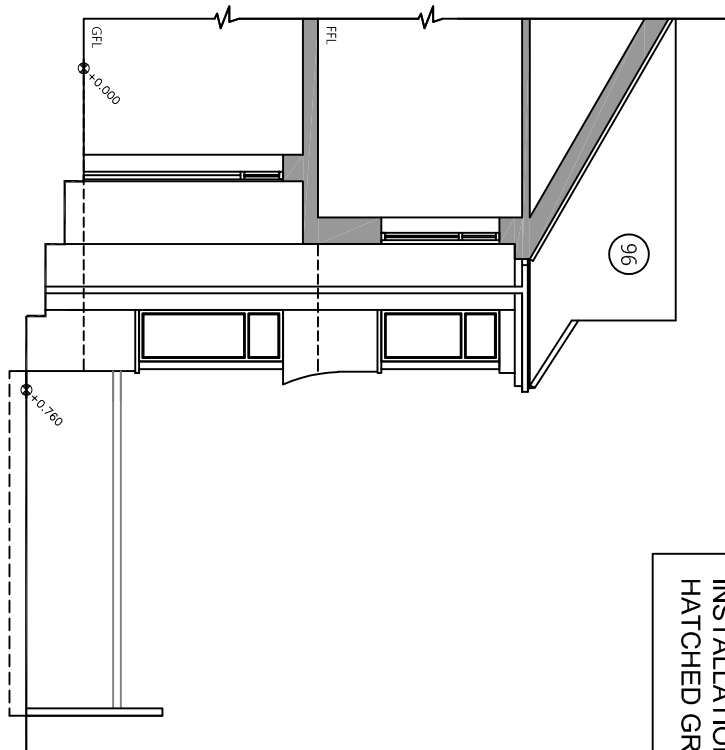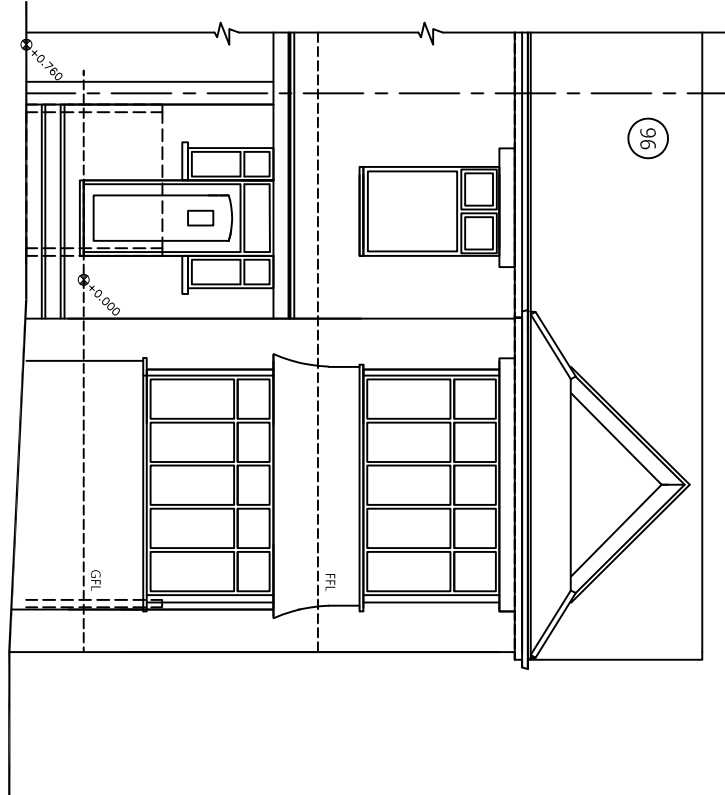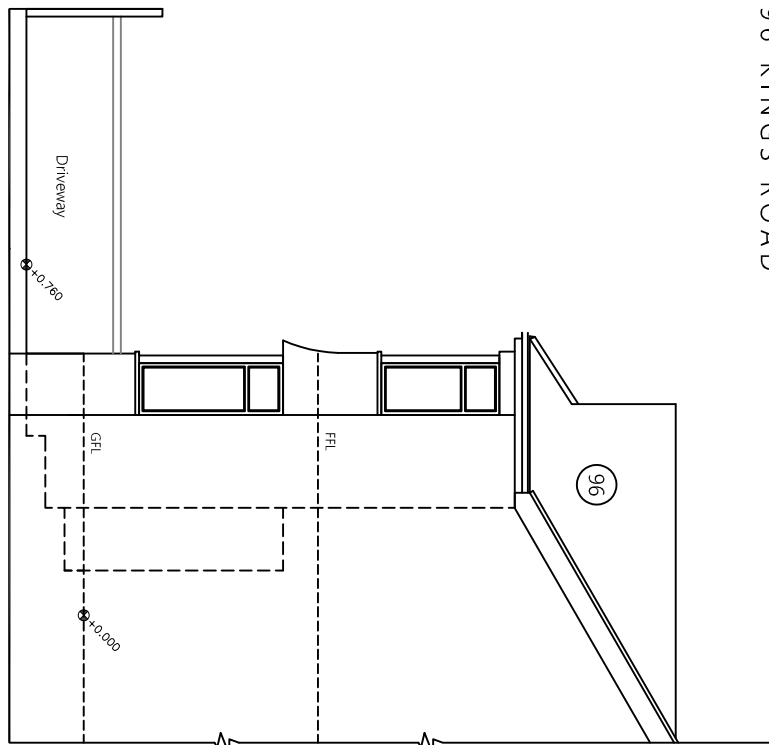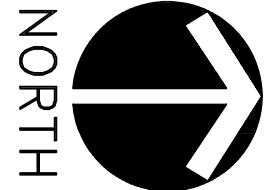

EXISTING SOUTH WEST ELEVATION
96 KINGS ROAD

EXISTING NORTH WEST ELEVATION
96 KINGS ROAD

EXISTING NORTH EAST ELEVATION
96 KINGS ROAD

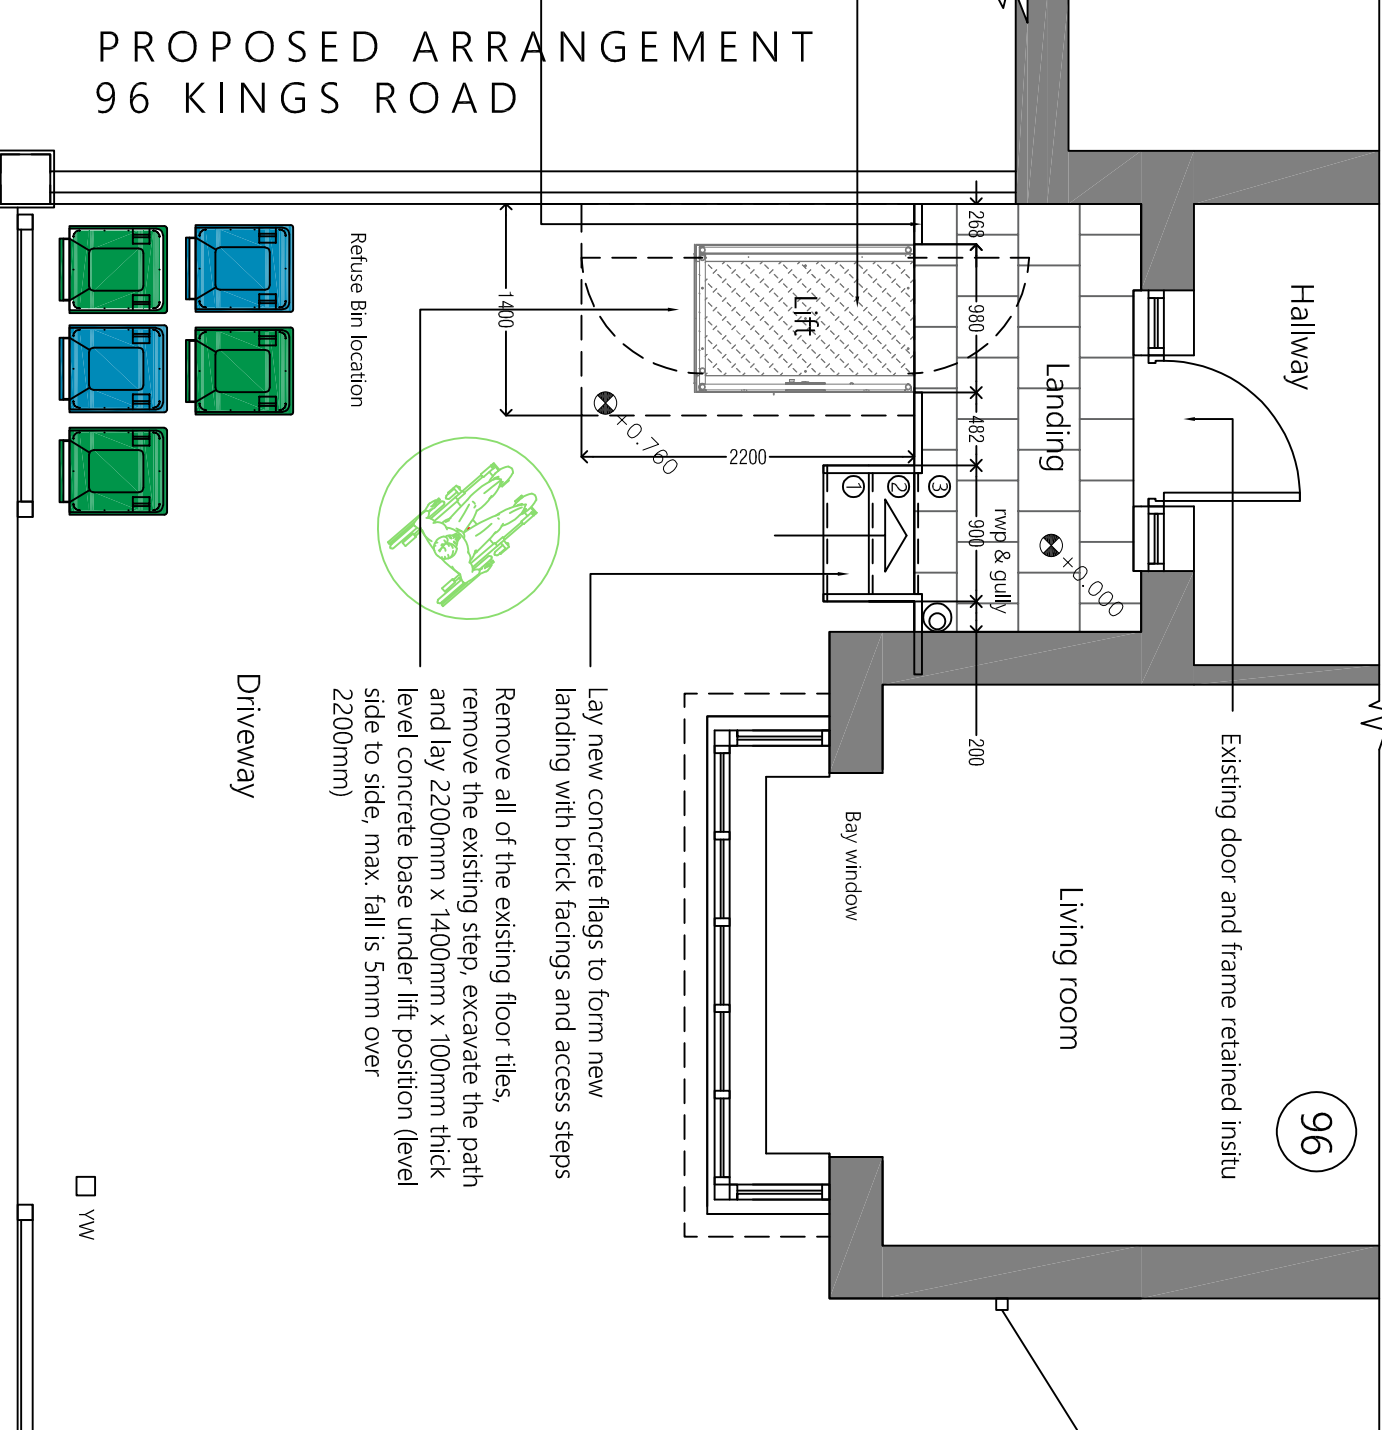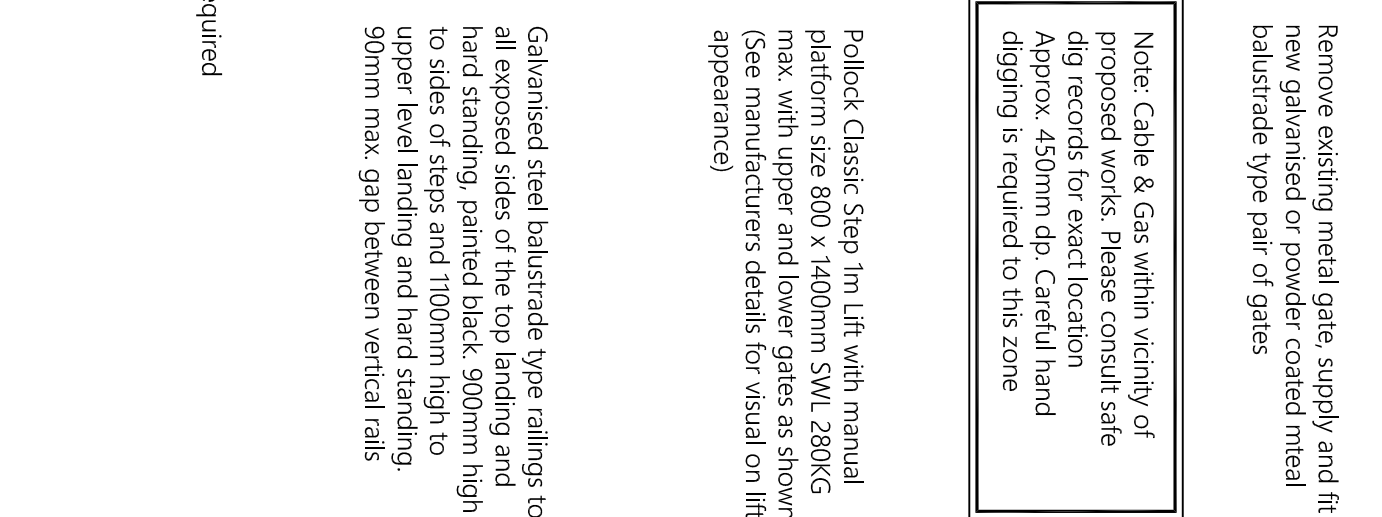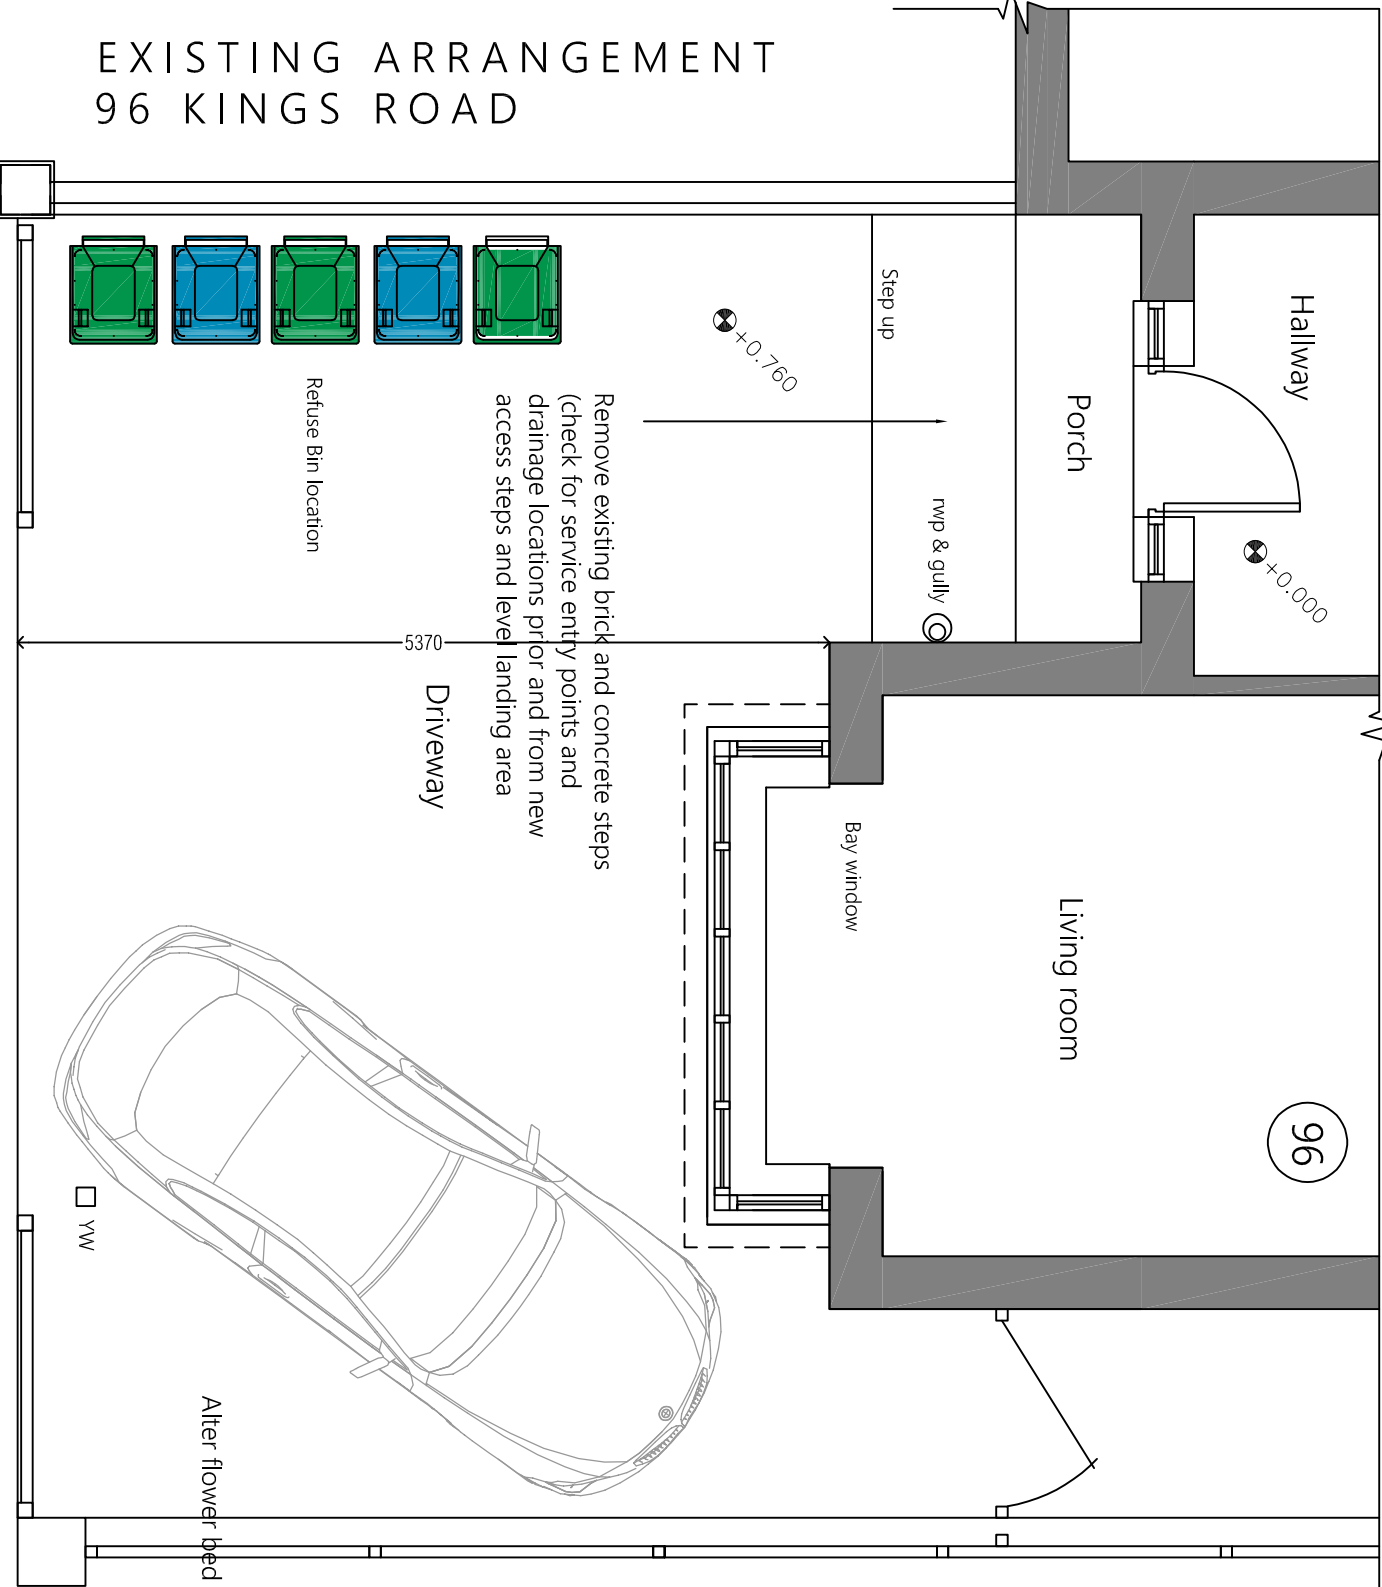

PLANNING 2024

GENERAL NOTES:						
1. THIS DRAWING SHALL BE READ IN CONJUNCTION WITH ALL RELEVANT STRUCTURAL AND MECHANICAL SERVICES DRAWINGS WHERE REFERENCED.						
2. ALL MEASUREMENTS WHERE SHOWN TO BE CHECKED ON SITE AND VERIFIED PRIOR TO CONSTRUCTION AND ON SITE ASSEMBLY, THIS DRAWING IS COPYRIGHT AND PROPERTY OF DESIGN LINE AND SHALL NOT BE REPRODUCED OR COPIED IN ANY WAY WITHOUT PRIOR PERMISSION. IF YOU HAVE RECEIVED THIS DRAWING IN PDF FORMAT NEVER ASSUME IT IS TO SCALE ALWAYS CHECK WITH THE AUTHOR.						
3. PLEASE DO NOT SCALE FROM THIS DRAWING IF IN DOUBT ALWAYS ASK. REQUIRED DIMENSIONS TO BE TAKEN IN PREFERENCE TO SCALED DIMENSIONS.						
REV	BY	DATE	NOTE			
			Title Proposed Step Lift Installation and Associated Works 96 Kings Road Prestwich M25 OFY Mrs. Blesofsky Pollock Lifts Ltd. Existing and Proposed Layout Design Line Huddersfield Ltd. 62 Tom Lane, Cradland Moor Huddersfield, W. Yorks HD4 5QD Telephone/Fax: 01484 644684 Mobile: 07830 151721 E-mail: info@designlinearchitectural.co.uk 			
Date	Nov 2024	Drawn			SB	Checked
Scale	1:50/1:100	Project No.			DL882	Dwg. no.
						01
						Rev