



Block Plans @ 1:200

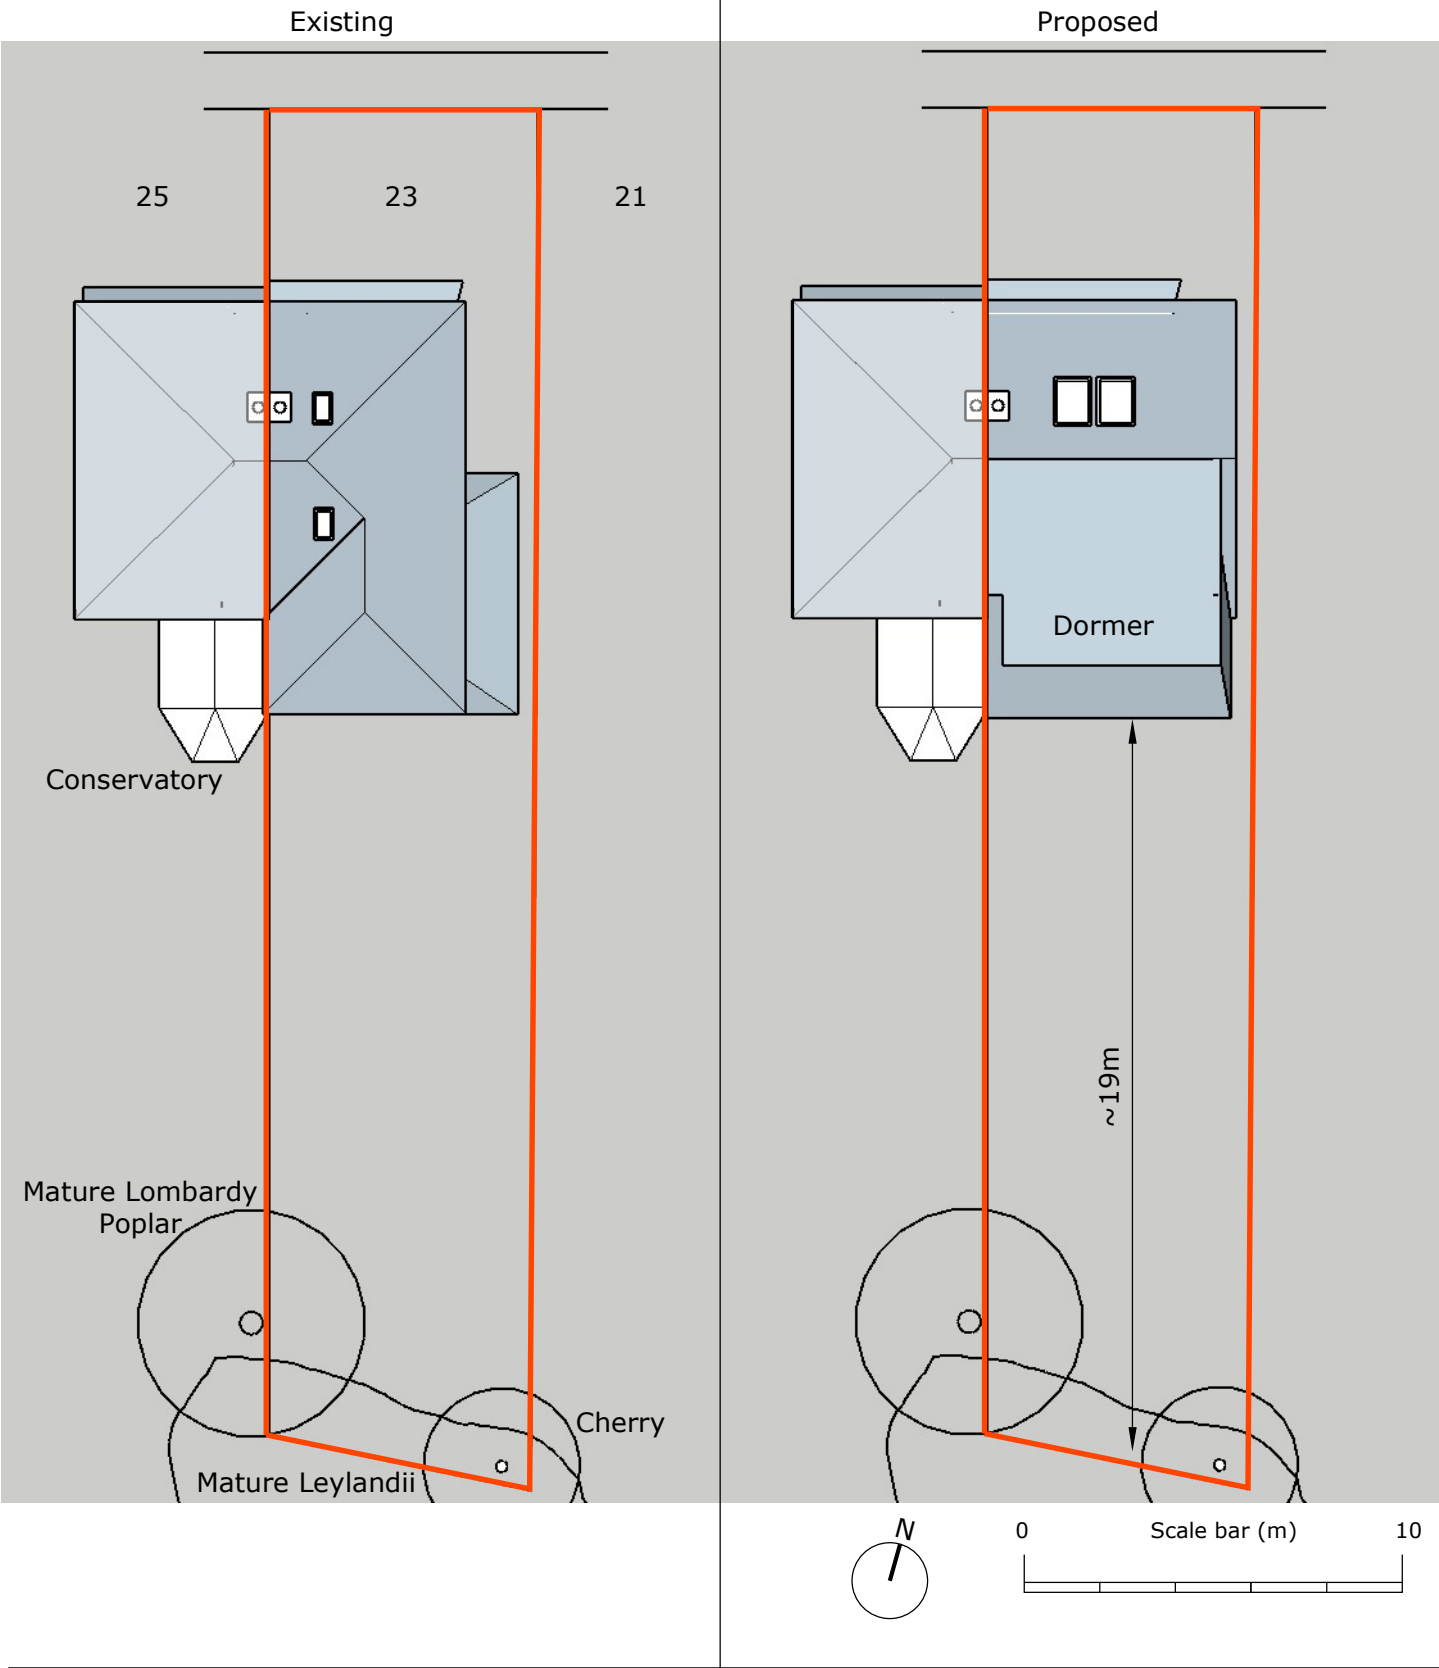


Drawing Title	Block Plans	Drawing No	23HOLC-01
Project	23 Holcombe Avenue, Bury	Revision	P06
Client	Mr I Smith	Date	4th February 2024

Plan Views @ 1:100


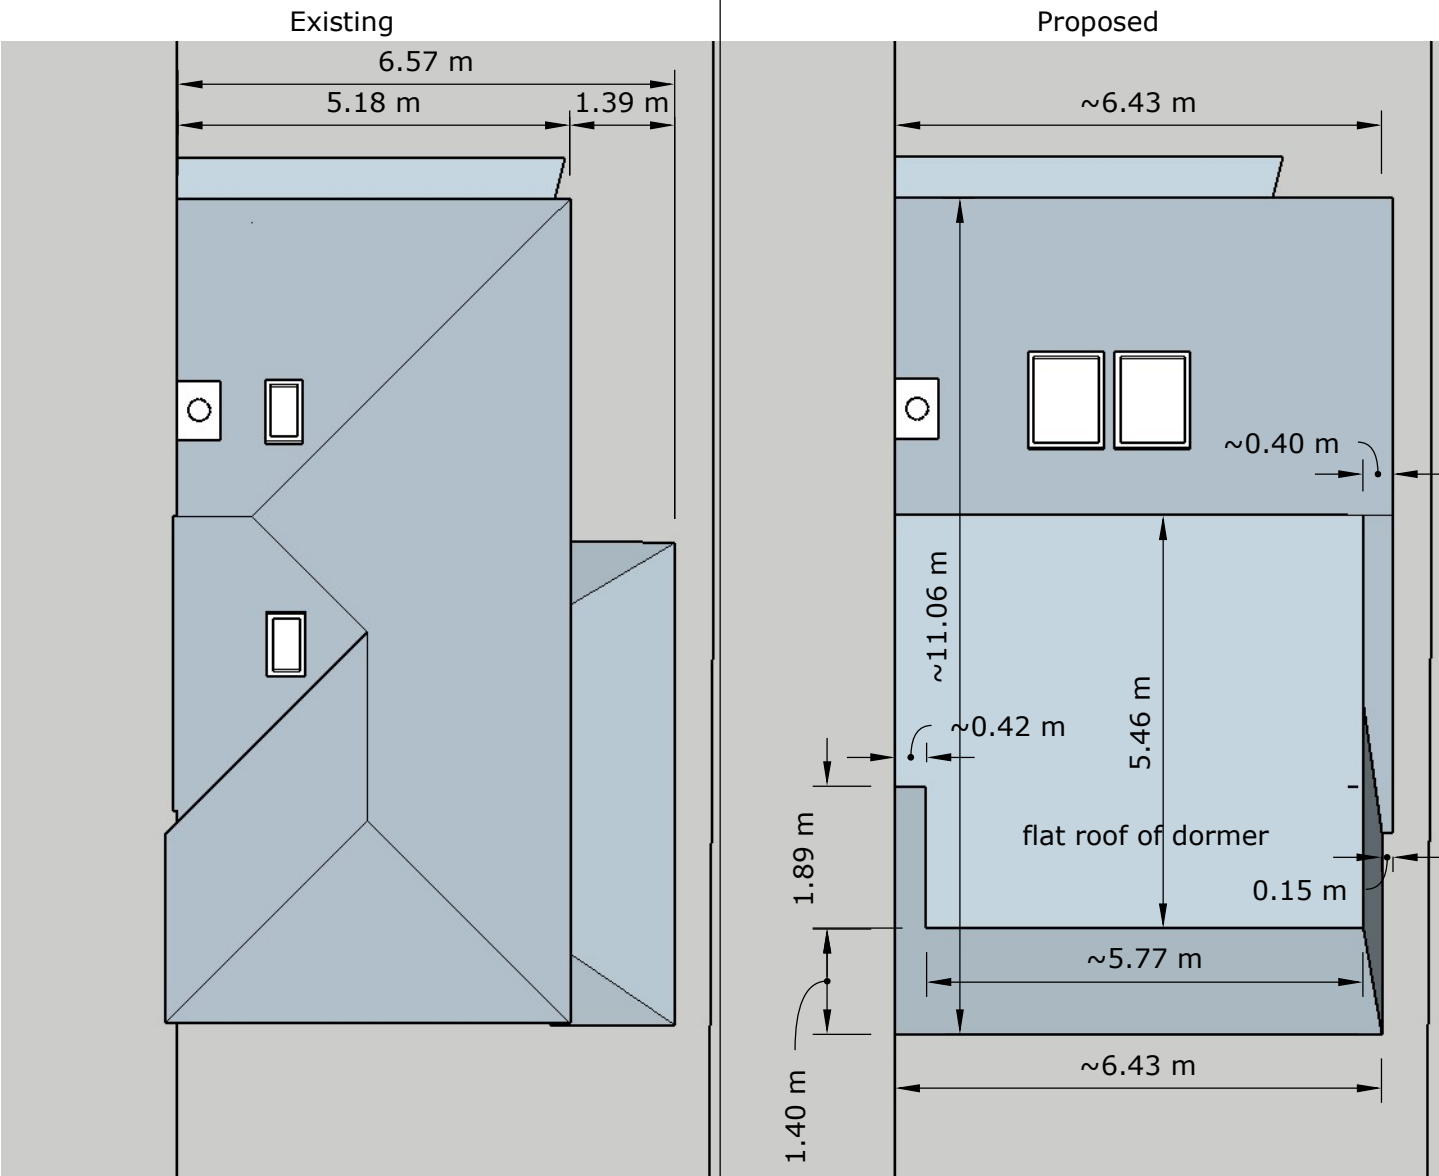


NOTE: dimensions are approximate extents of roofing material, ie not the underlying building / brickwork.

 

Drawing Title	Plan Views	Drawing No	23HOLC-02
Project	23 Holcombe Avenue, Bury	Revision	P06
Client	Mr I Smith	Date	4th February 2024


Front Perspectives

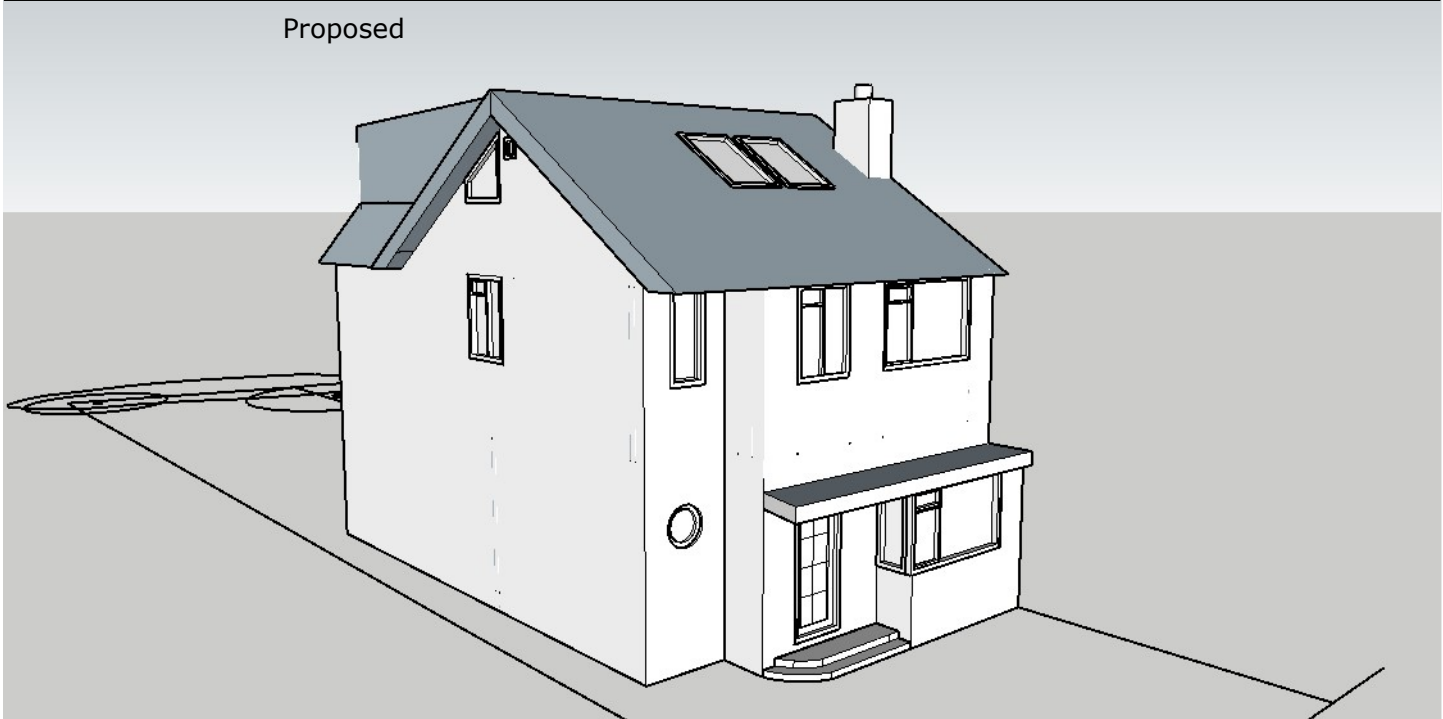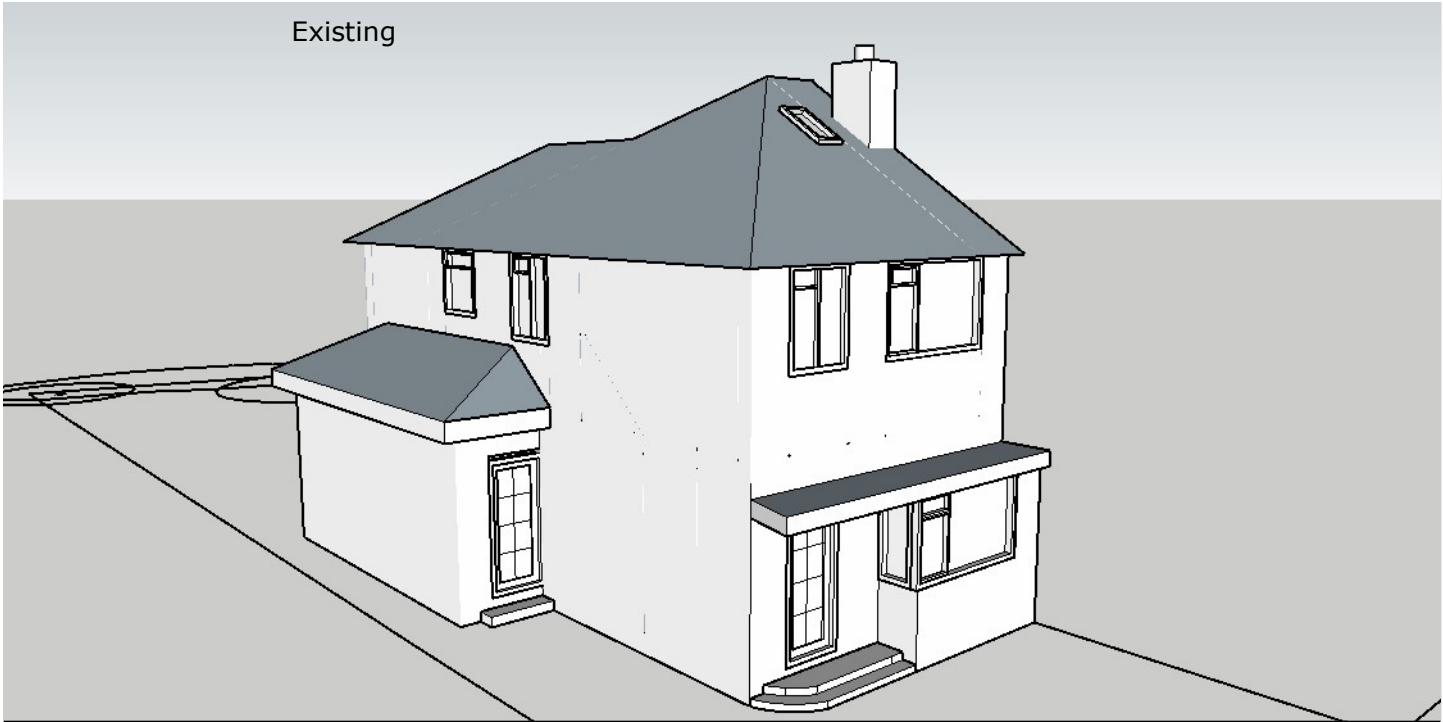


Drawing Title	Front Perspectives	Drawing No	23HOLC-03
Project	23 Holcombe Avenue, Bury	Revision	P06
Client	Mr I Smith	Date	4th February 2024

Rear Perspectives

Existing

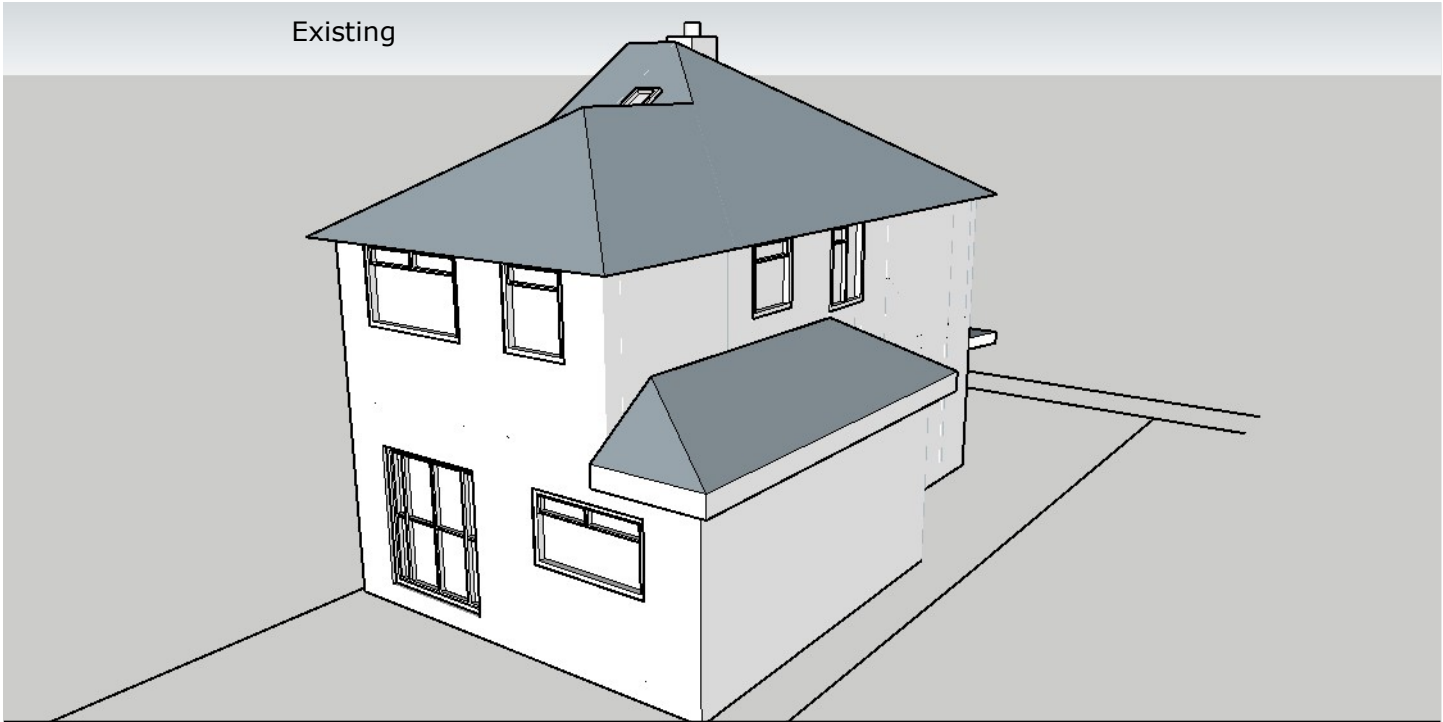

Proposed

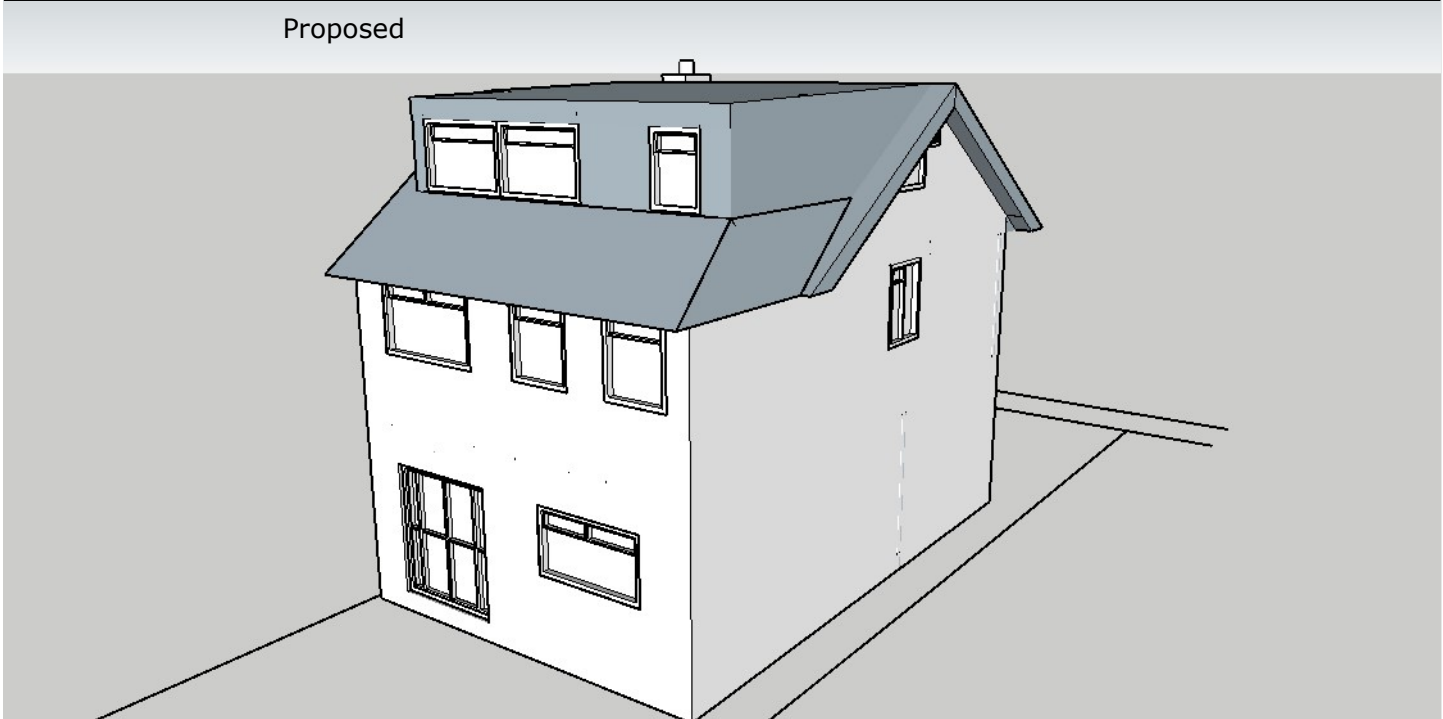



Drawing Title	Rear Perspectives	Drawing No	23HOLC-04
Project	23 Holcombe Avenue, Bury	Revision	P06
Client	Mr I Smith	Date	4th February 2024

Front Elevations @ 1:100

Existing





Proposed

 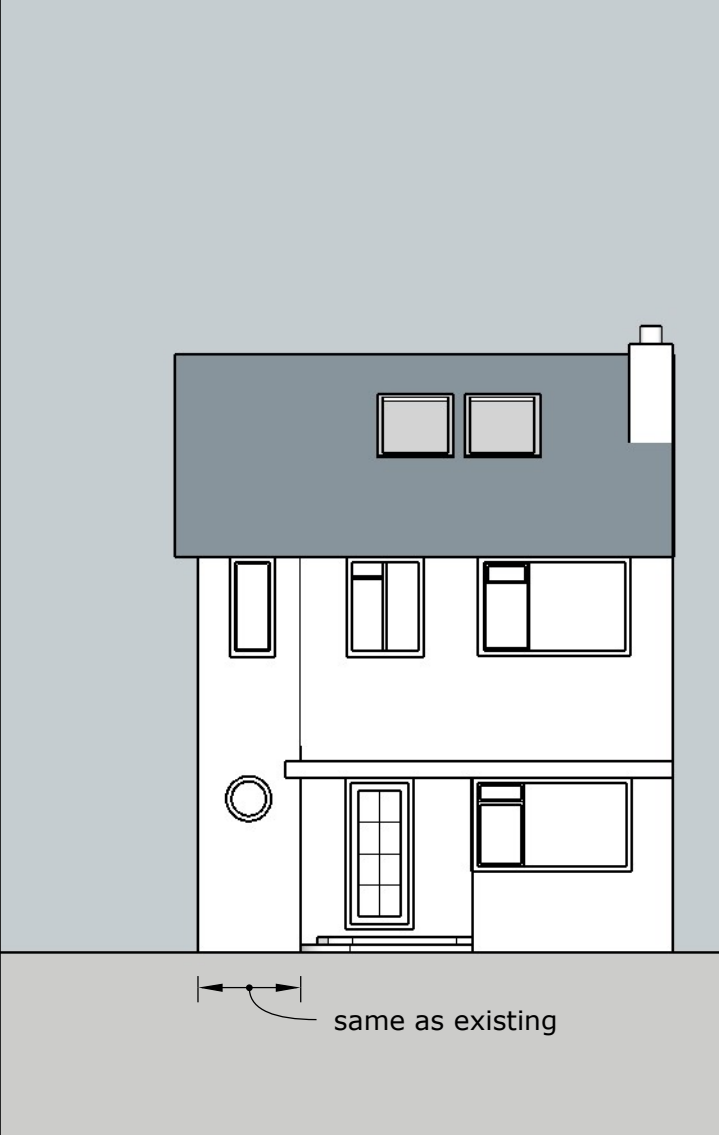

Drawing Title	Front Elevations	Drawing No	23HOLC-05
Project	23 Holcombe Avenue, Bury	Revision	P06
Client	Mr I Smith	Date	4th February 2024

Side Elevations @ 1:100

 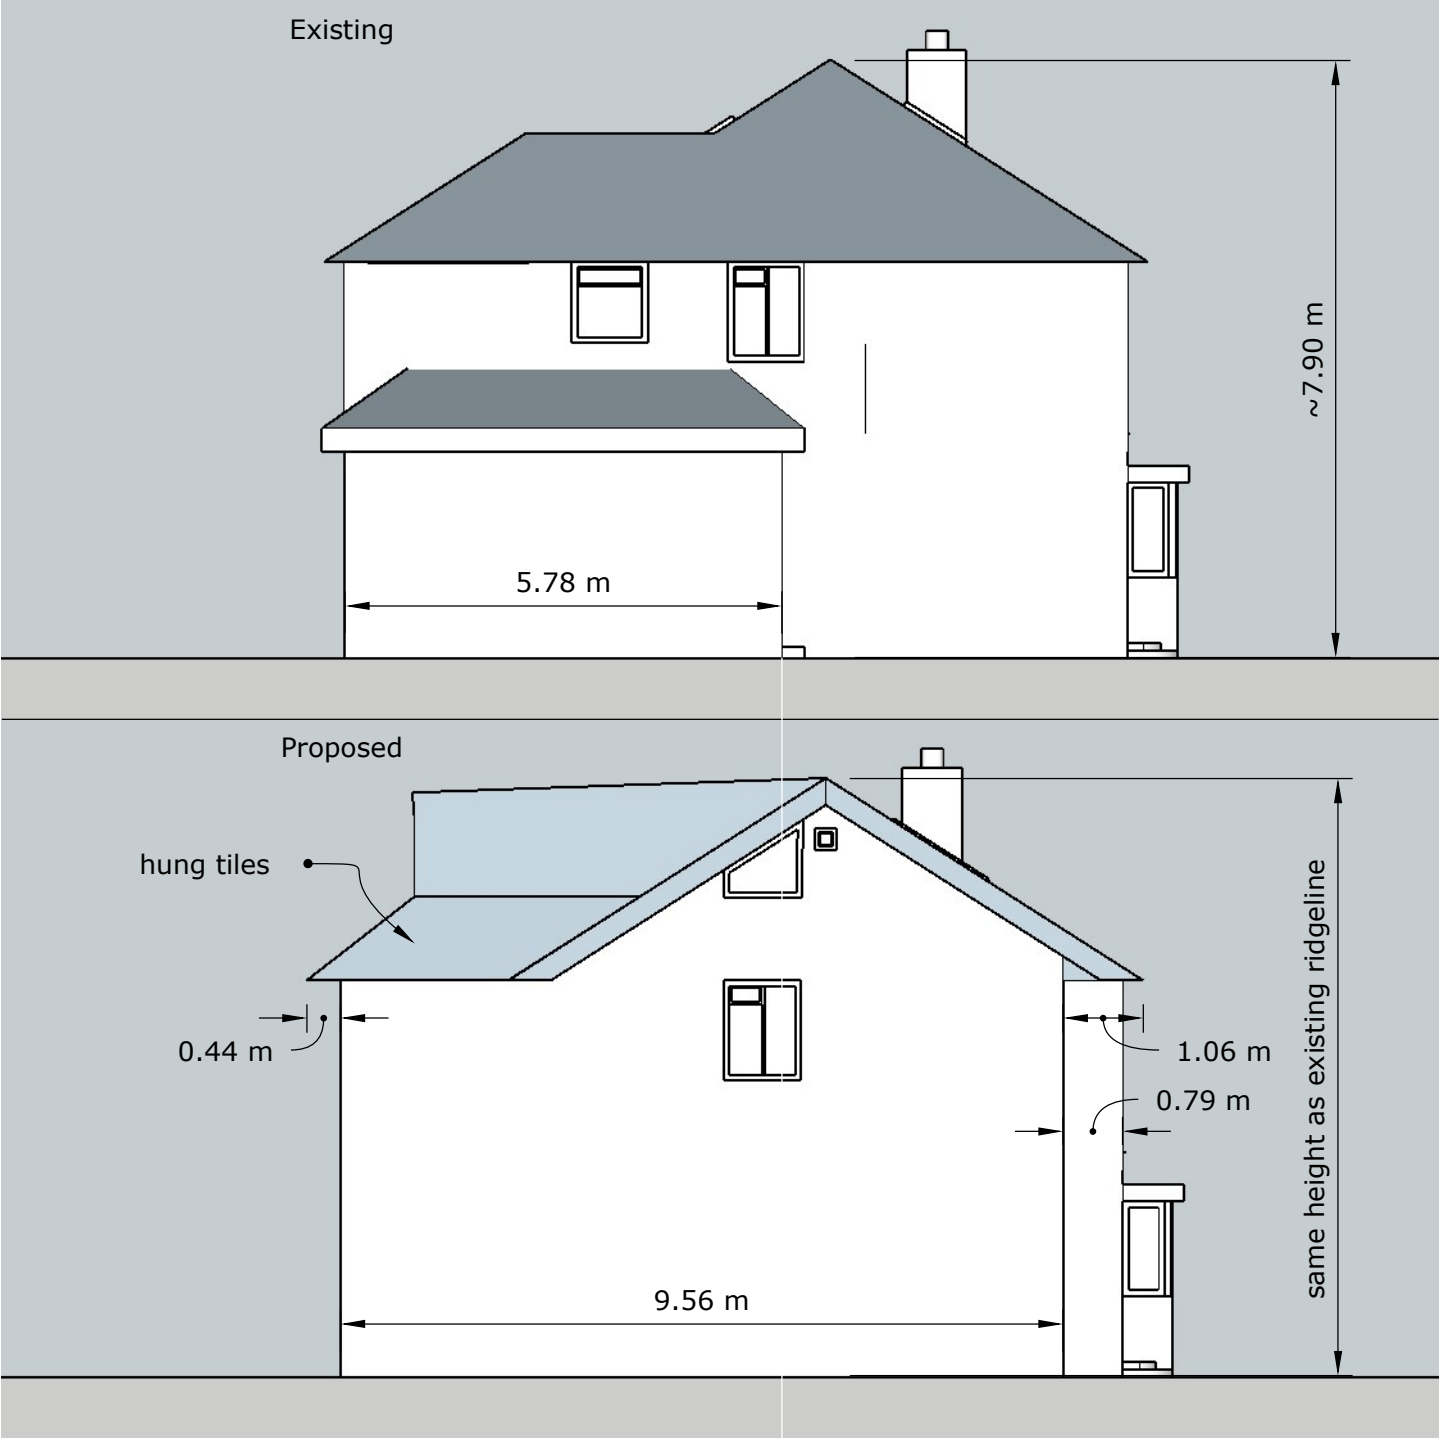



Drawing Title	Side Elevations	Drawing No	23HOLC-06
Project	23 Holcombe Avenue, Bury	Revision	P06
Client	Mr I Smith	Date	4th February 2024

Rear Elevations @ 1:100




Drawing Title	Rear Elevations	Drawing No	23HOLC-07
Project	23 Holcombe Avenue, Bury	Revision	P06
Client	Mr I Smith	Date	4th February 2024

Side Elevations (adjoining neighbour) @ 1:100

 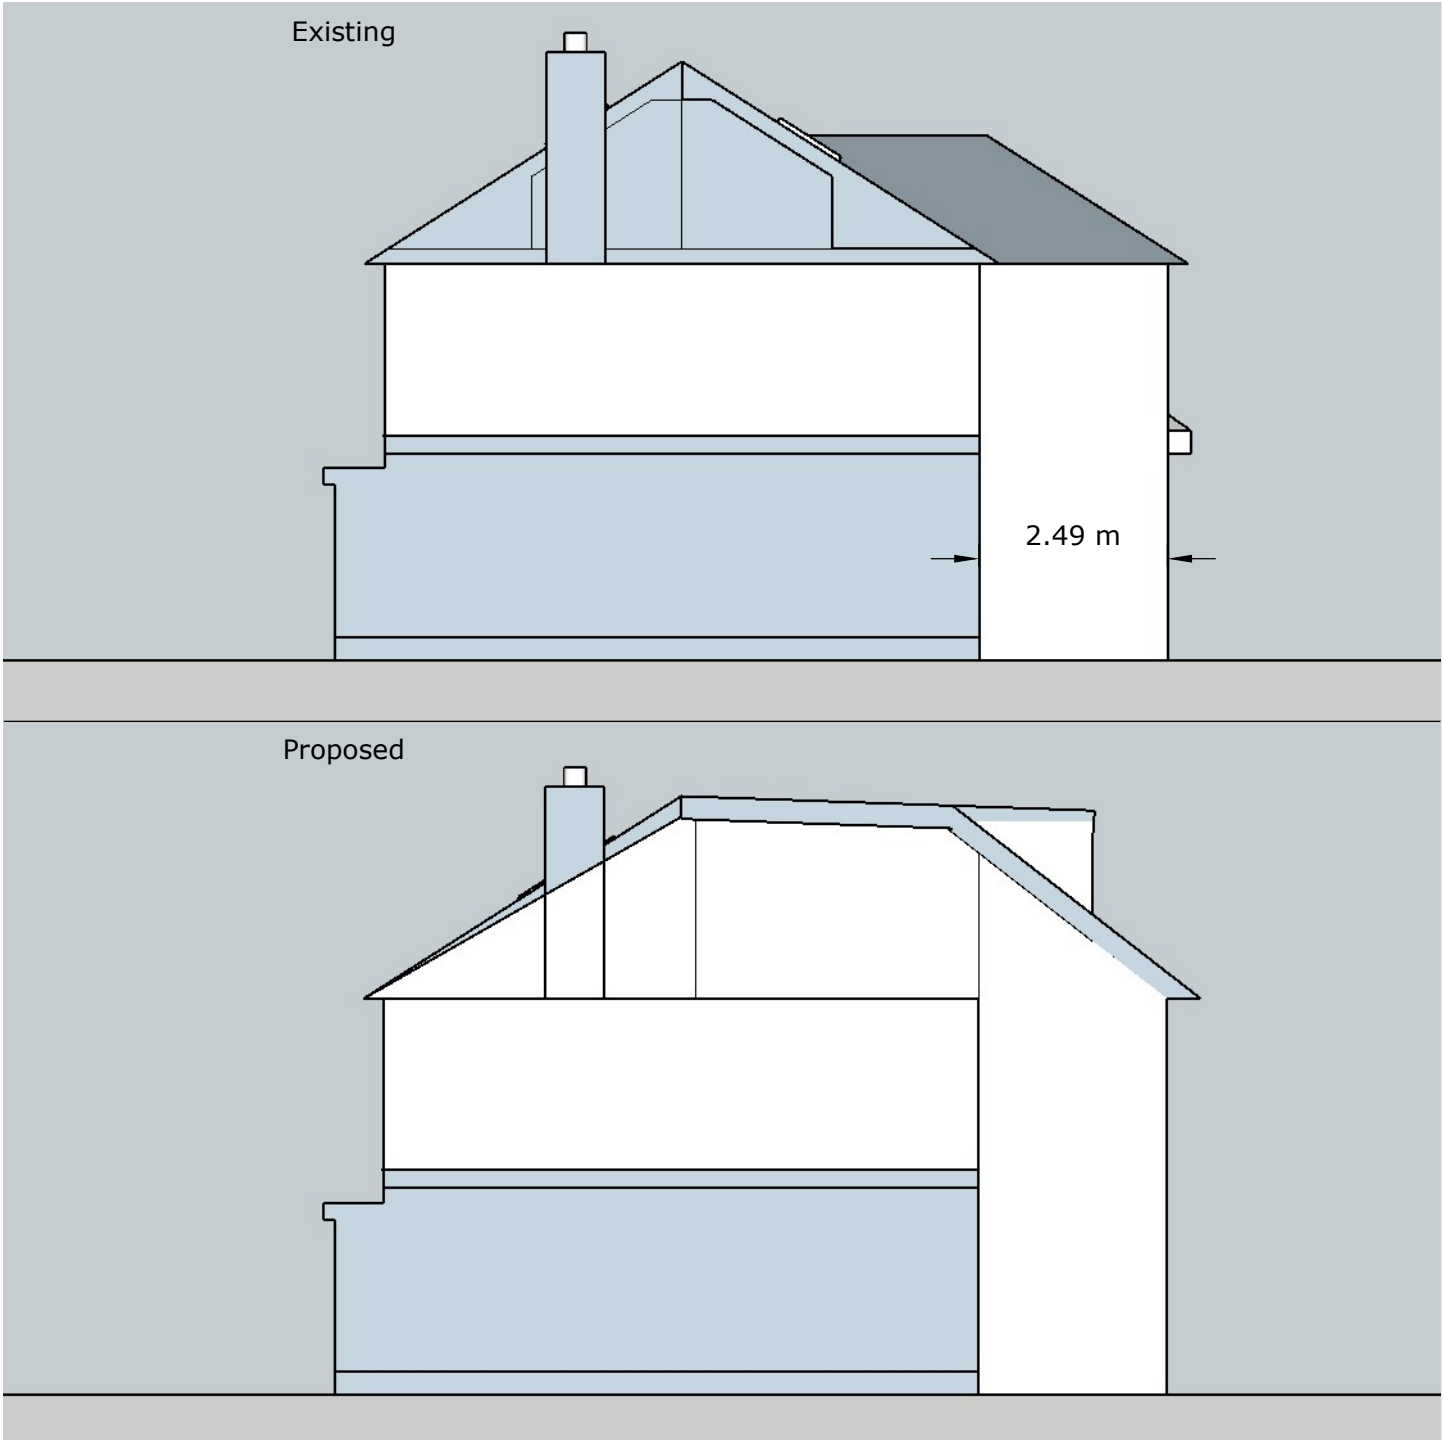

Drawing Title	Side Elevations (adjoining neighbour)	Drawing No	23HOLC-08
Project	23 Holcombe Avenue, Bury	Revision	P03
Client	Mr I Smith	Date	25th November 2023


Ground Floor Plans @ 1:100

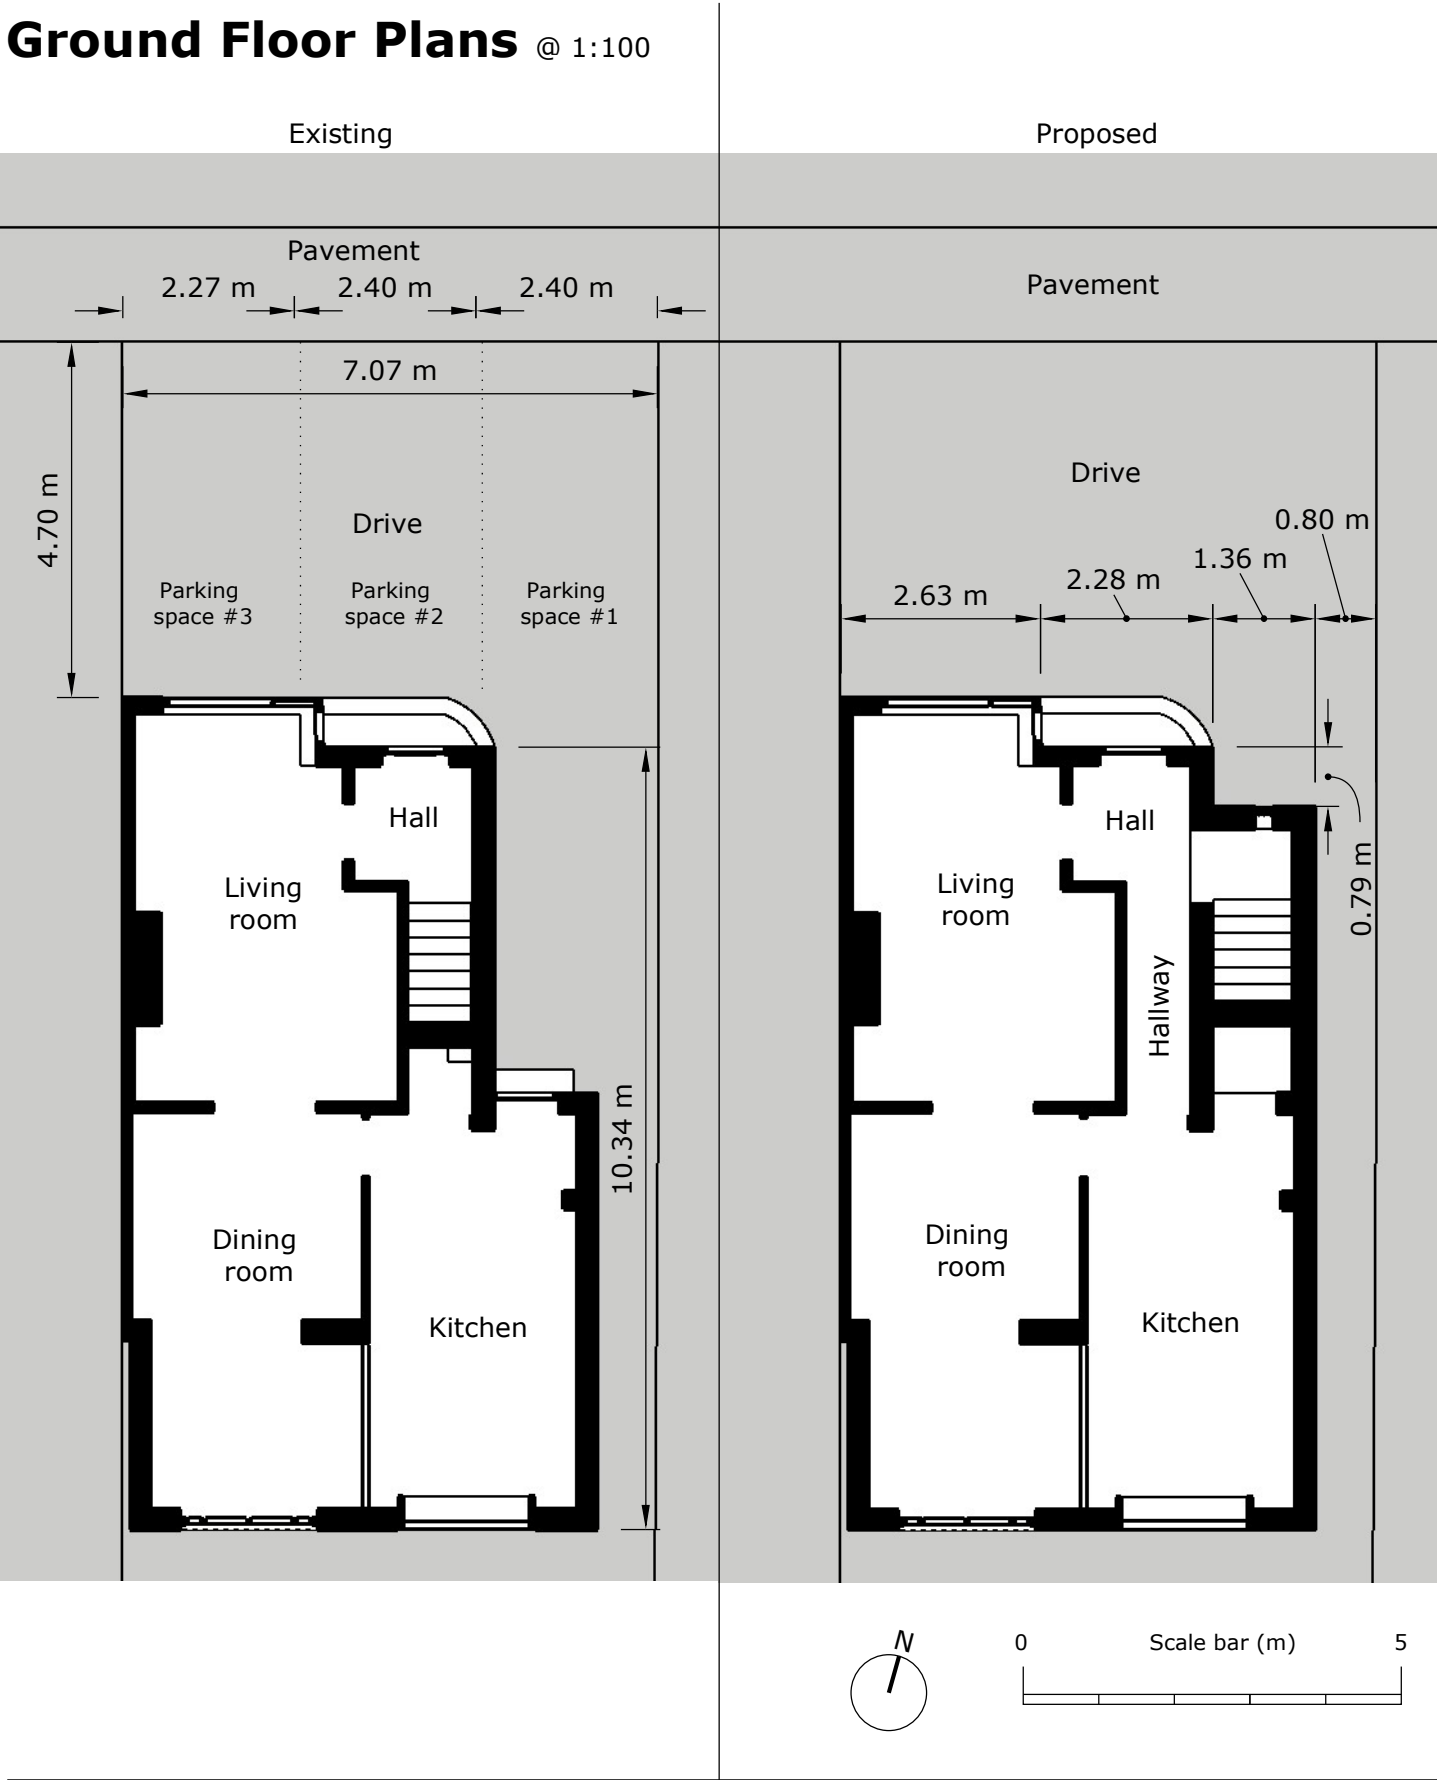




Drawing Title	Ground Floor Plans	Drawing No	23HOLC-09
Project	23 Holcombe Avenue, Bury	Revision	P03
Client	Mr I Smith	Date	25th November 2023

First Floor Plans @ 1:100

Existing

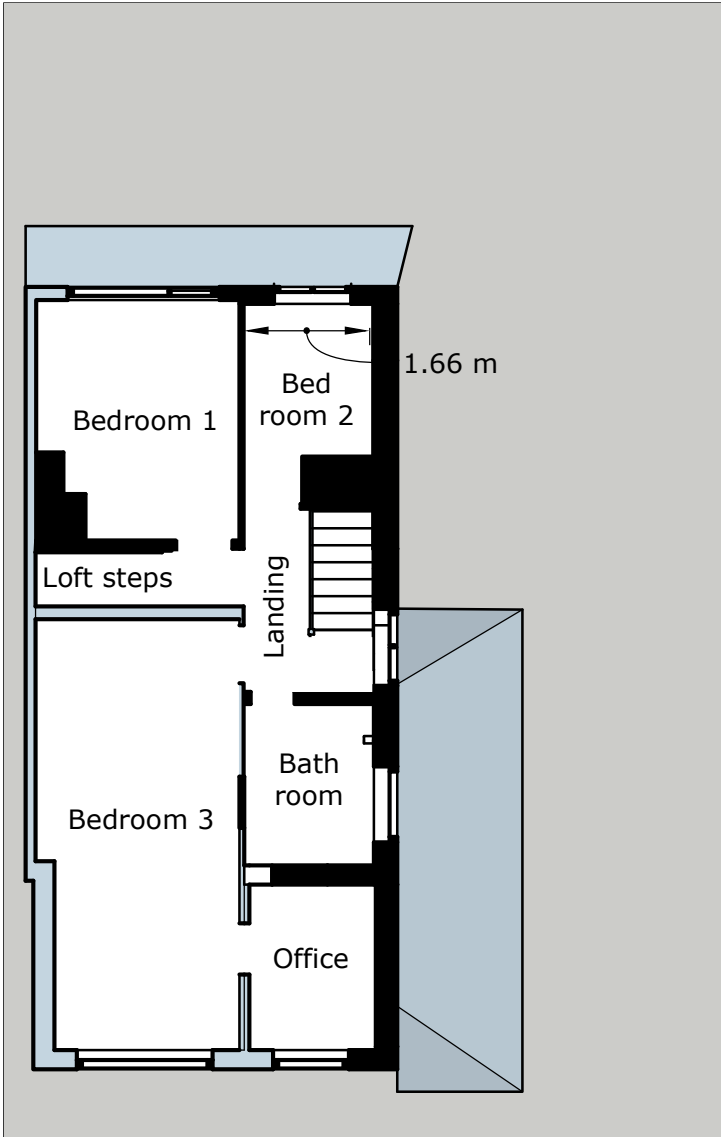

Proposed

  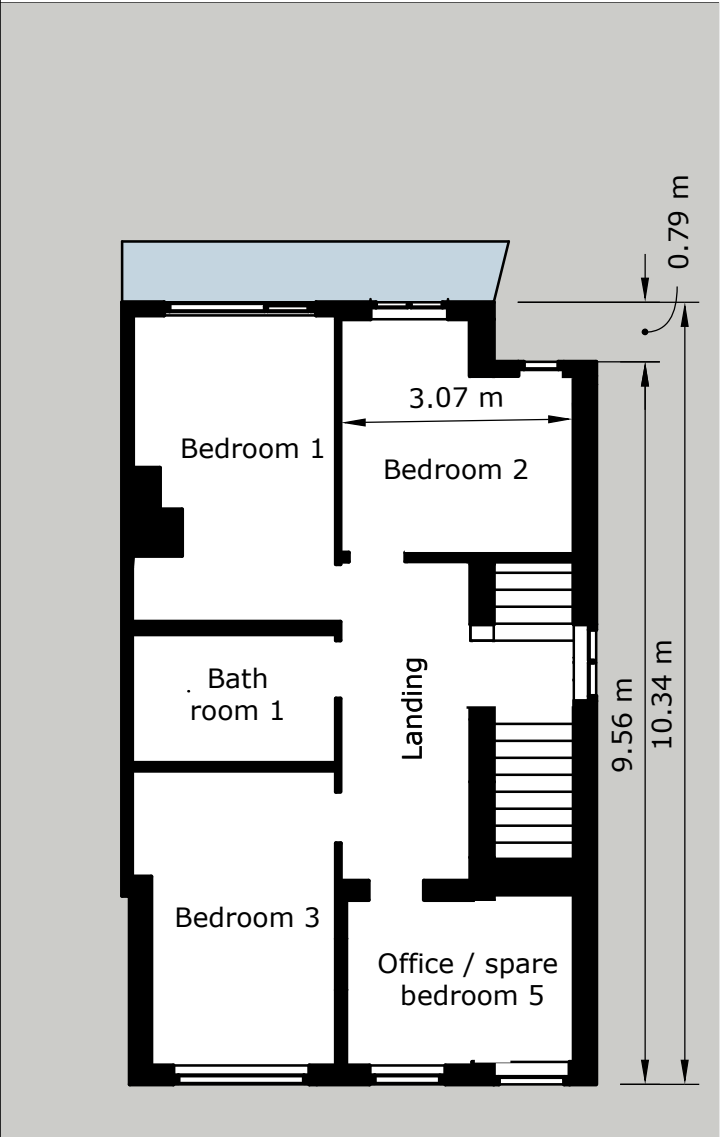

Drawing Title **First Floor Plans**

Project **23 Holcombe Avenue, Bury**

Client **Mr I Smith**


Drawing No **23HOLC-10**

Revision **P03**



Date **25th November 2023**

Second Floor Plans @ 1:100

Existing

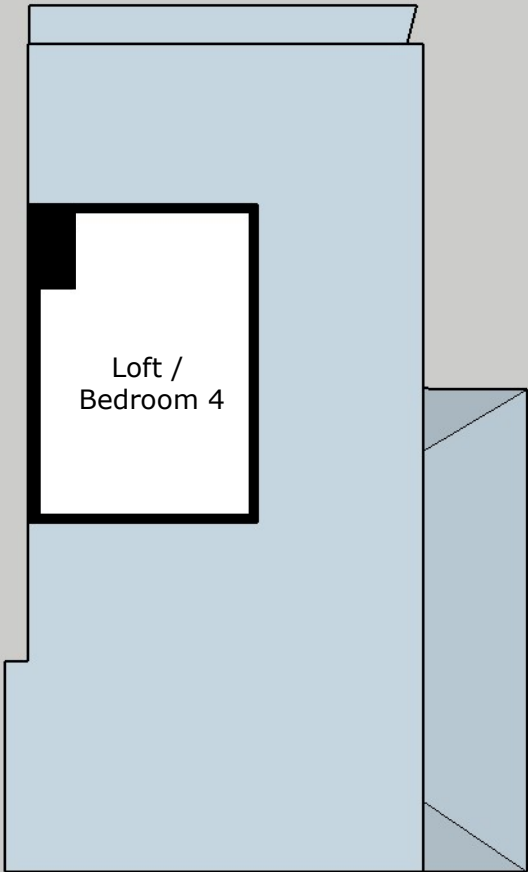

Proposed

 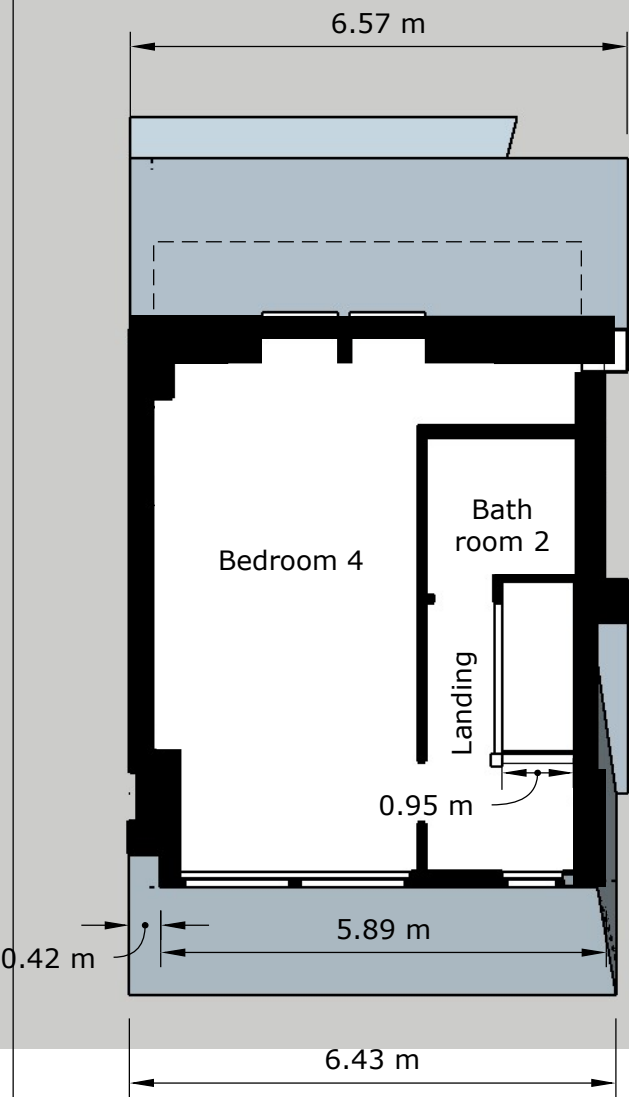

Drawing Title	Second Floor Plans	Drawing No	23HOLC-11
Project	23 Holcombe Avenue, Bury	Revision	P06
Client	Mr I Smith	Date	4th February 2024