








Proposed Floor Plans @1:50

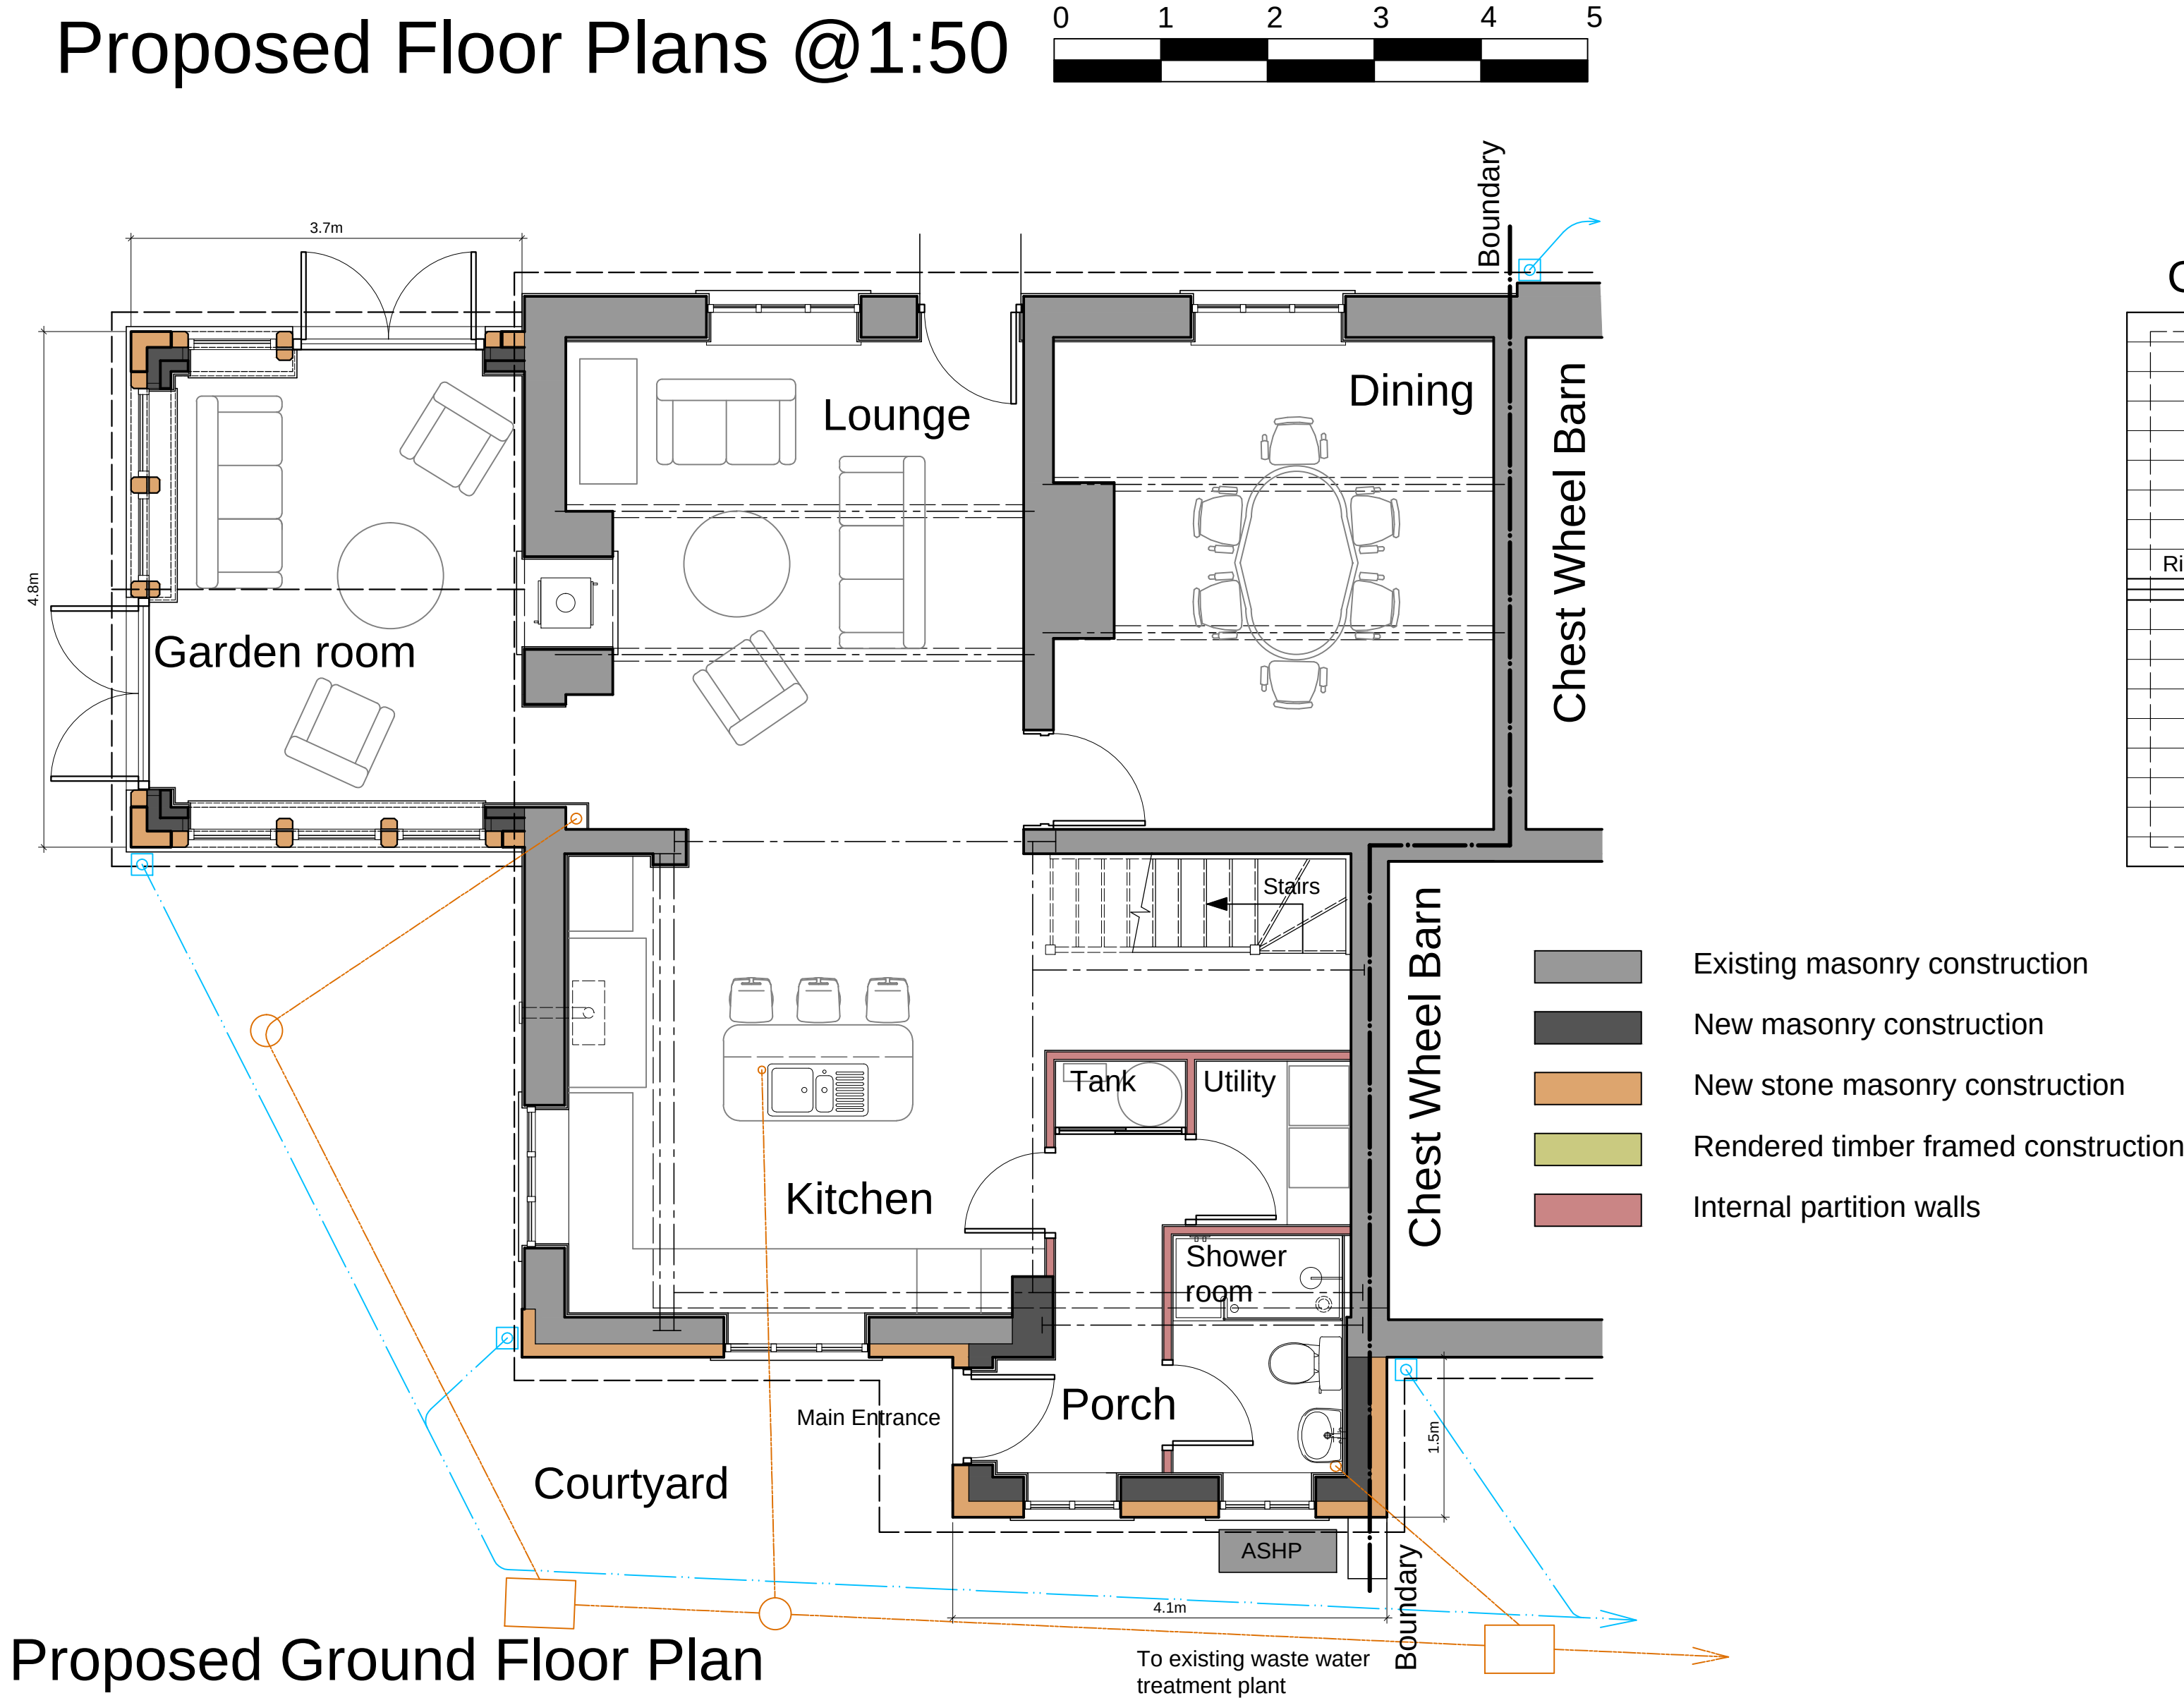

Proposed First Floor Plan

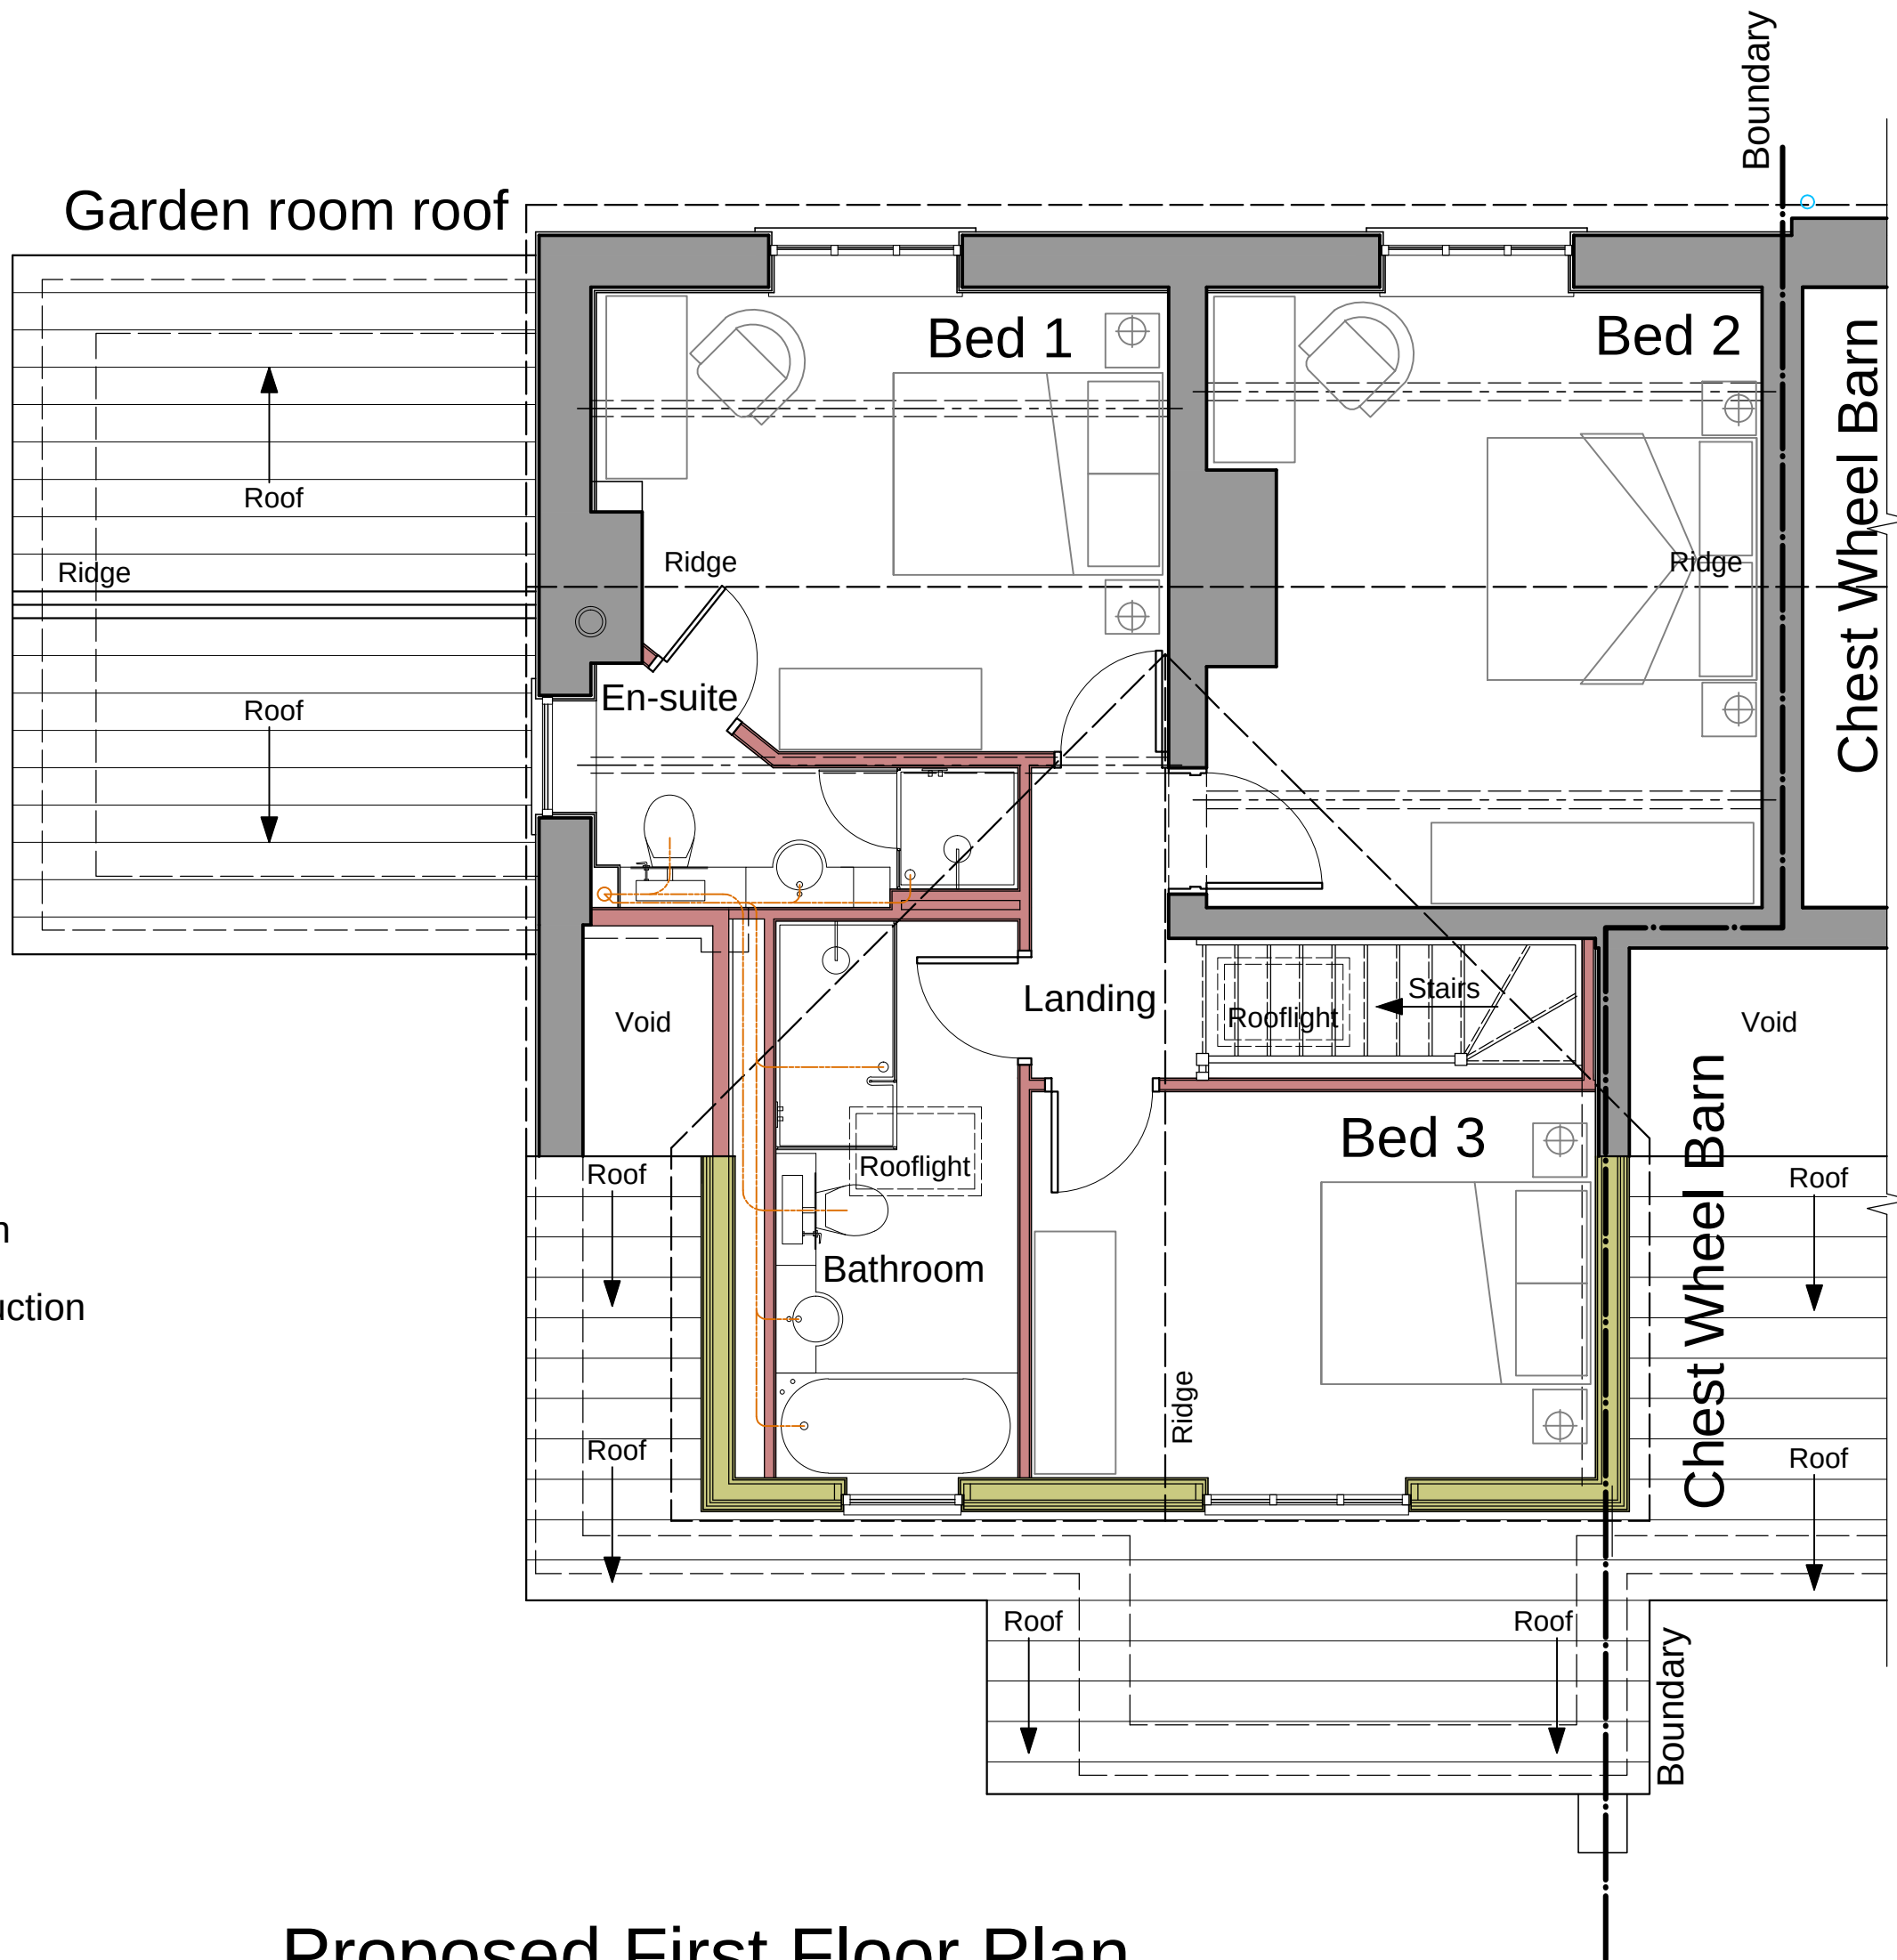

- NOTES
- This drawing is copyright. No unauthorised copying of drawing without the express permission of the architect.
 - Do not scale from prints. Use figure dimensions only.
 - Contractors to check all dimensions on site prior to commencement of works.
 - All works to be carried out in accordance with current statutory Health and Safety Regulations.
 - This drawing is to be read in conjunction with all relevant consultants' and / or specialists' drawings / documents and any discrepancies or variations are to be notified to the architect before affected work commences.
- | REV. | AMENDMENTS | DATE |
|-------|--|----------|
| Rev A | First floor & Garden room roof amendments. | 24-01-09 |

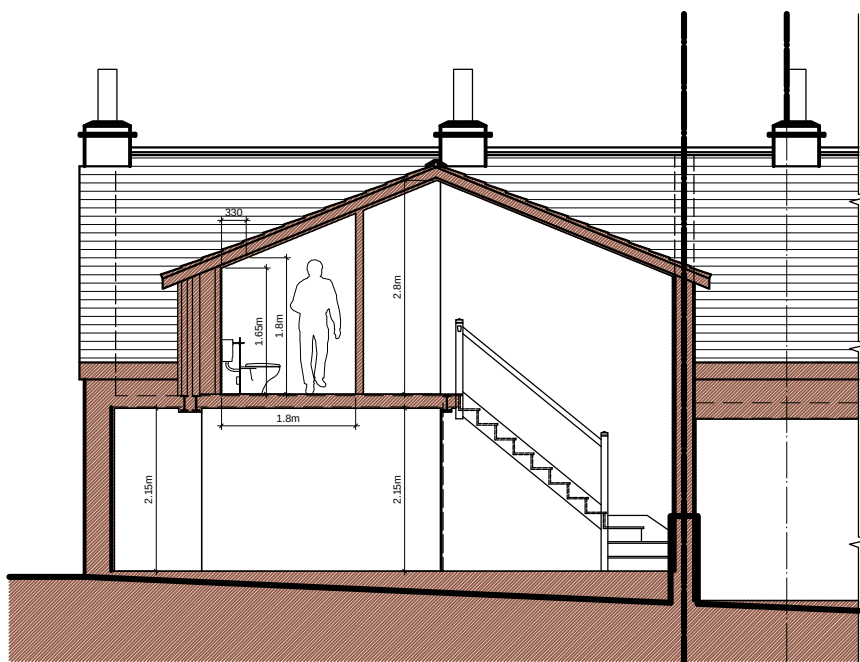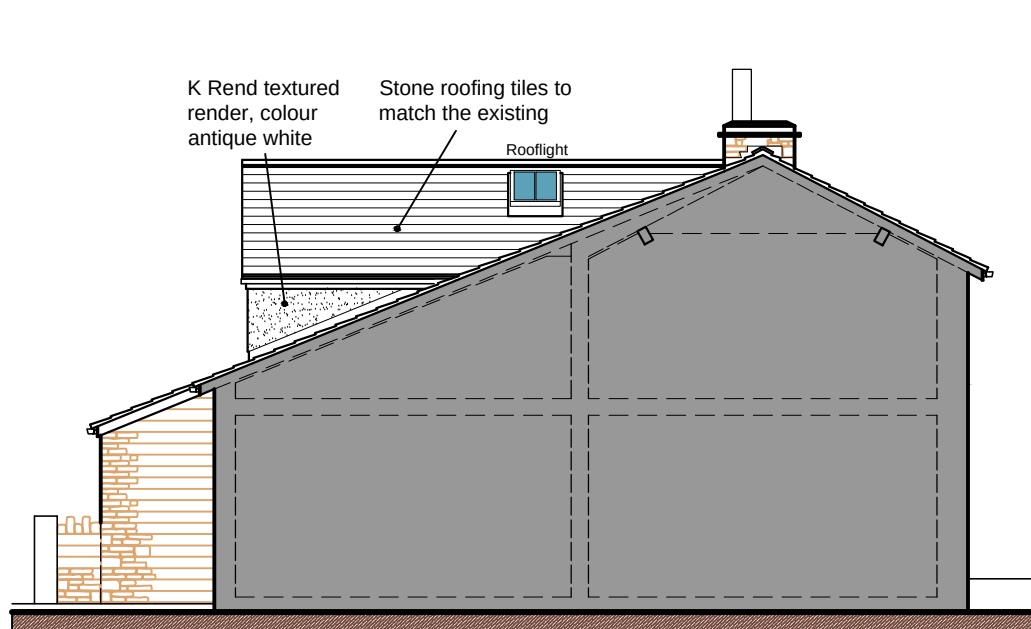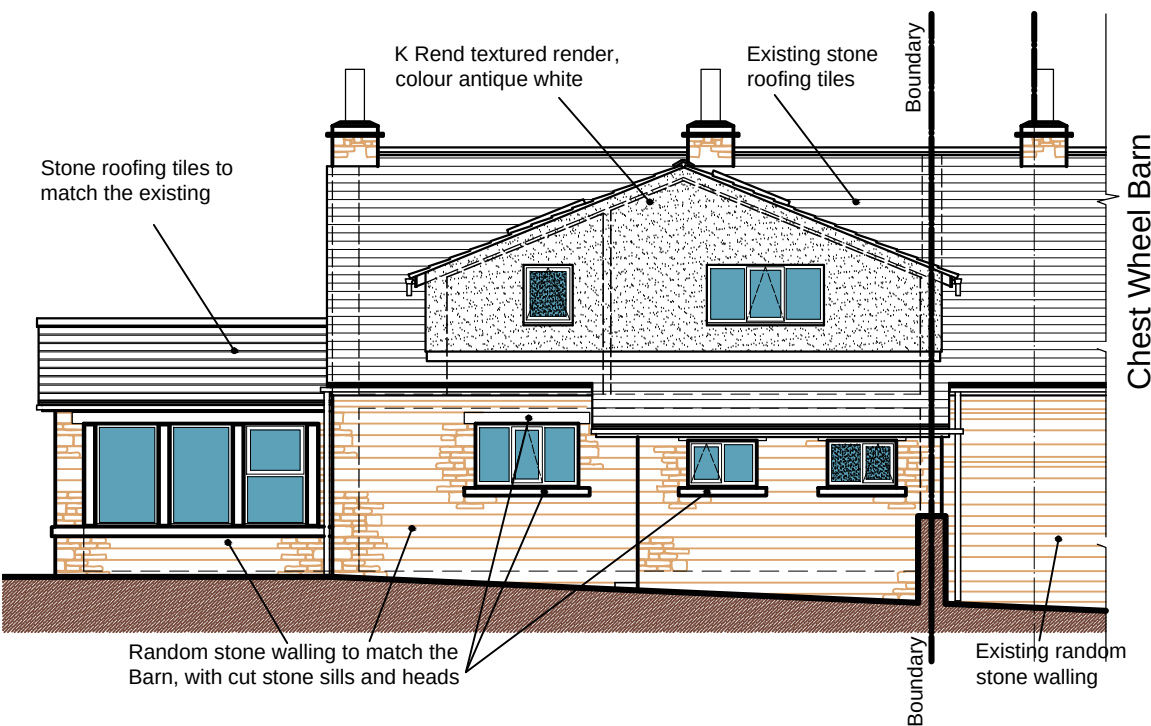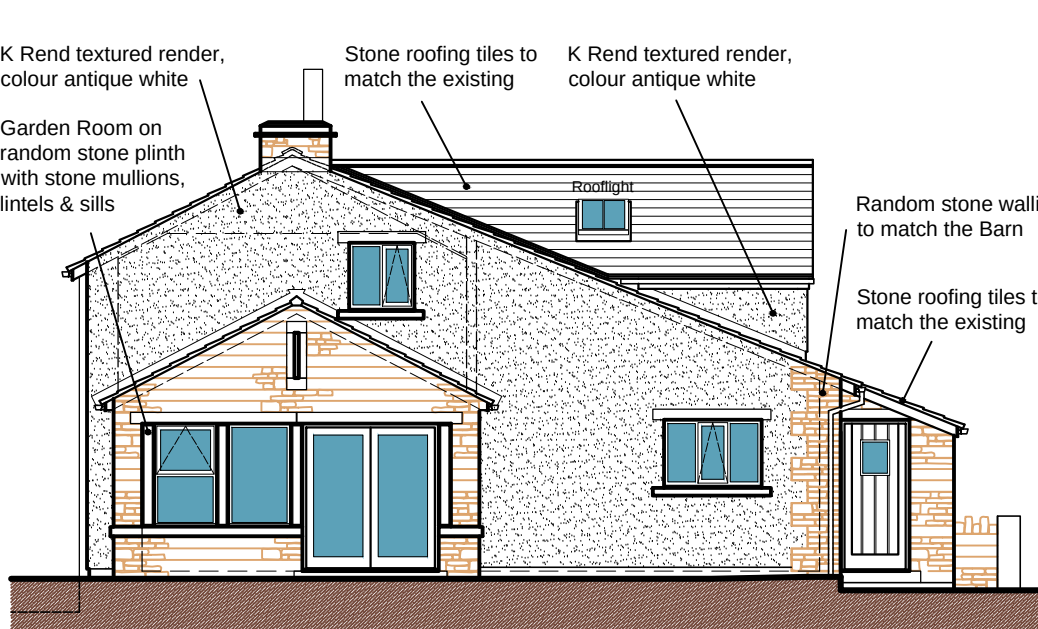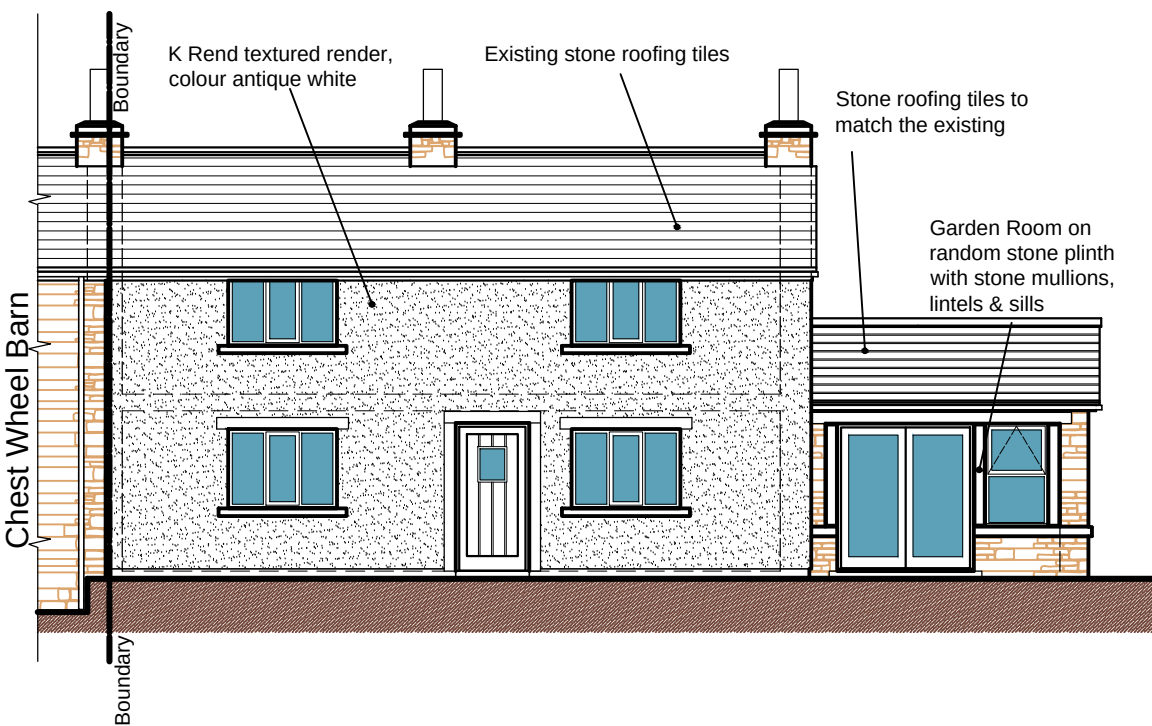

Proposed Elevations @1:100

Project	PROPOSED EXTENSION & ALTERATIONS TO: CHEST WHEEL FARMHOUSE, ROWLANDS ROAD, BURY BL9 5PB		
Drawing	PROPOSED GROUND & FIRST FLOOR PLANS & PROPOSED ELEVATIONS		
Client	MR M. FALSHAW		
Dwn. By	NP		
Scale	1:50 & 1:100 @ A1		
Drg. No.	23-12-10-A		
Drg. Size	A1		
Date	OCTOBER 2023		