
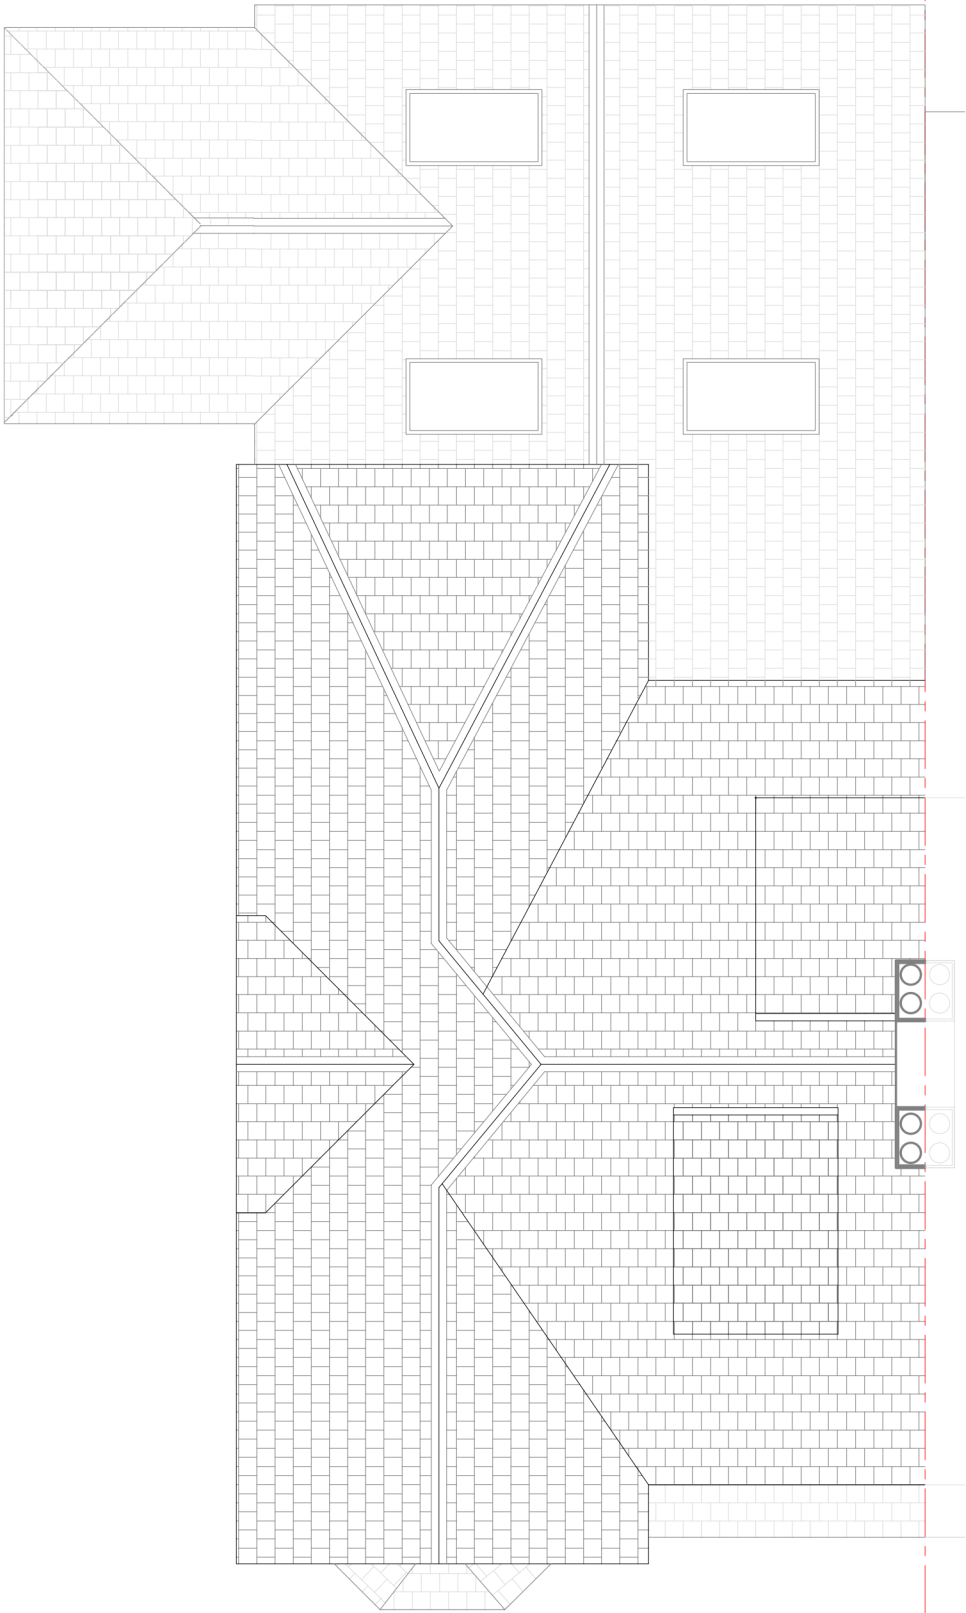
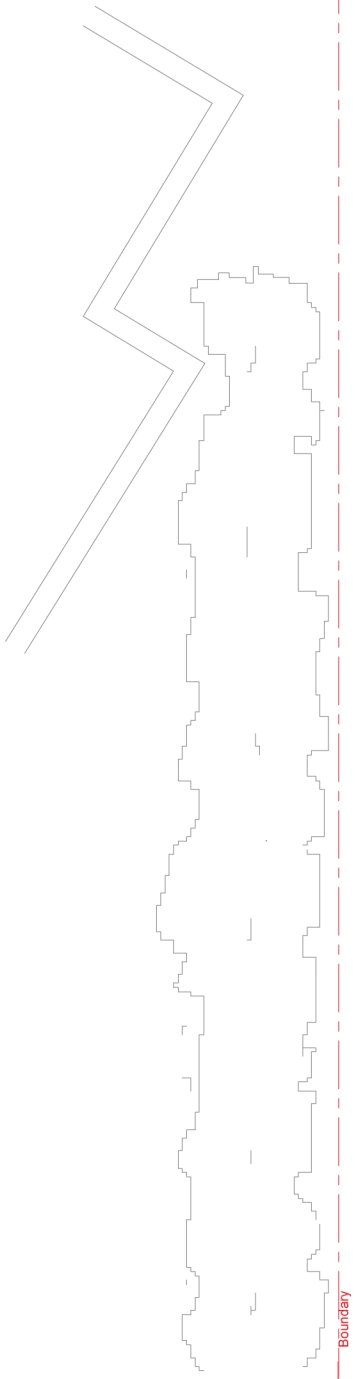


Lawned Garden

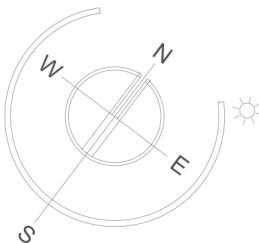

NO 76

EXISTING ROOF PLAN
1:100 @ A3
0m 1m 3m 5m

Dimensioning
Figured dimensions only to be taken from these designs and drawings. Work to annotated dimensions only. All dimensions to be checked on site. Architectural designers to be informed immediately of any discrepancies before work proceeds. Drawings are to be read in conjunction with relevant specifications, structural engineers and service engineers' drawings.

www.saleemarchitects.co.uk
+44 7411 474157

A3



S A L E E M
ARCHITECTS
Architecture | Masterplanning | Graphics

Rev	Date	Description
-	??/02/23	Issued to client for comments

CLIENT:	Bilal Ahmad & Family
PROJECT:	78 Ringley Road, Whitefield
TITLE:	Proposed Roof Plan
SCALE:	1:100 @ A3
DRAWING NO.	Sheet 8
REV:	
DATE:	January 2024