


Conway Architectural Design shall have no responsibility for any use made of this document other than for that which it was prepared and issued. This drawing should not be scaled. Work to figured dimensions only. All dimensions and levels to be checked on site. No building work is to be started until all relevant approvals are in place. Any discrepancies should be reported to Conway Architectural Design. This drawing should not be reproduced without written permission from Conway Architectural Design. **Standard Building Regs Notes are to be provided by Conway Architectural Design prior to a building regs application being submitted.**



West Facing Front Elevation

Extension Materials


Brickwork below DPC	Ibstock red to match existing
Render	Off white
Cladding	Grey composite boards.
Roof	Grey rubber membrane flat roof
Windows	Grey Upvc
Doors	Grey Upvc
Soffit	Grey Upvc
Fascia	GreyUpvc
Rainwater Goods	Black Upvc

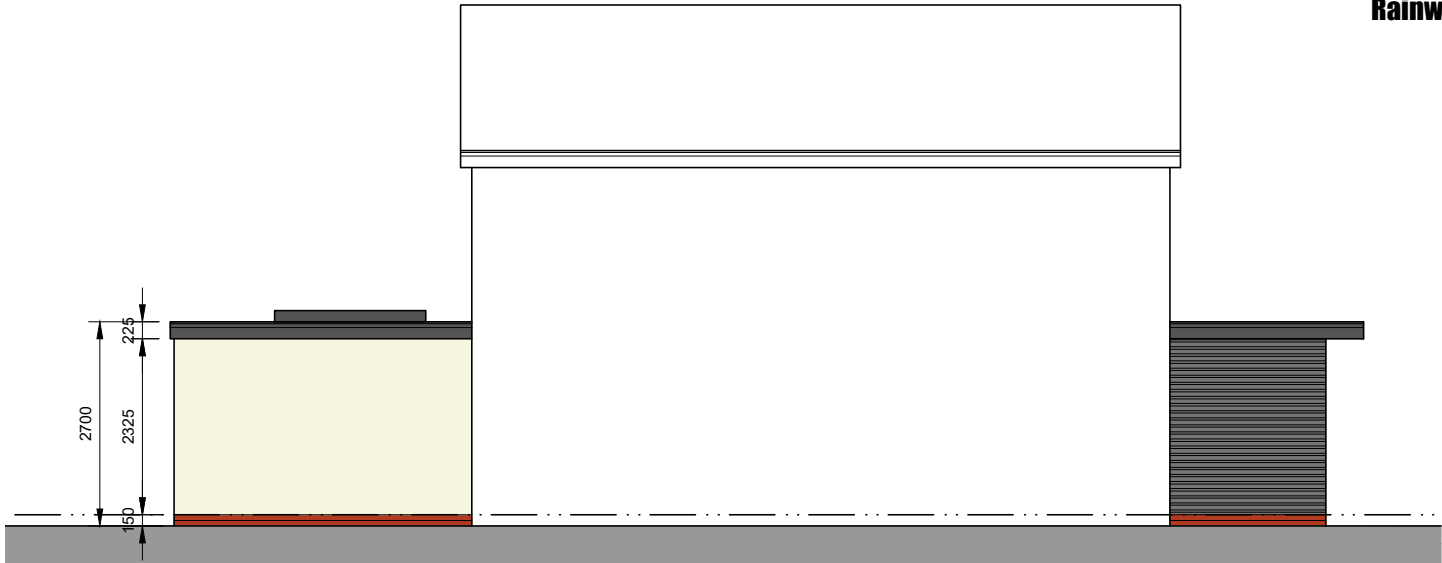

North Facing Side Elevation



East Facing Rear Elevation

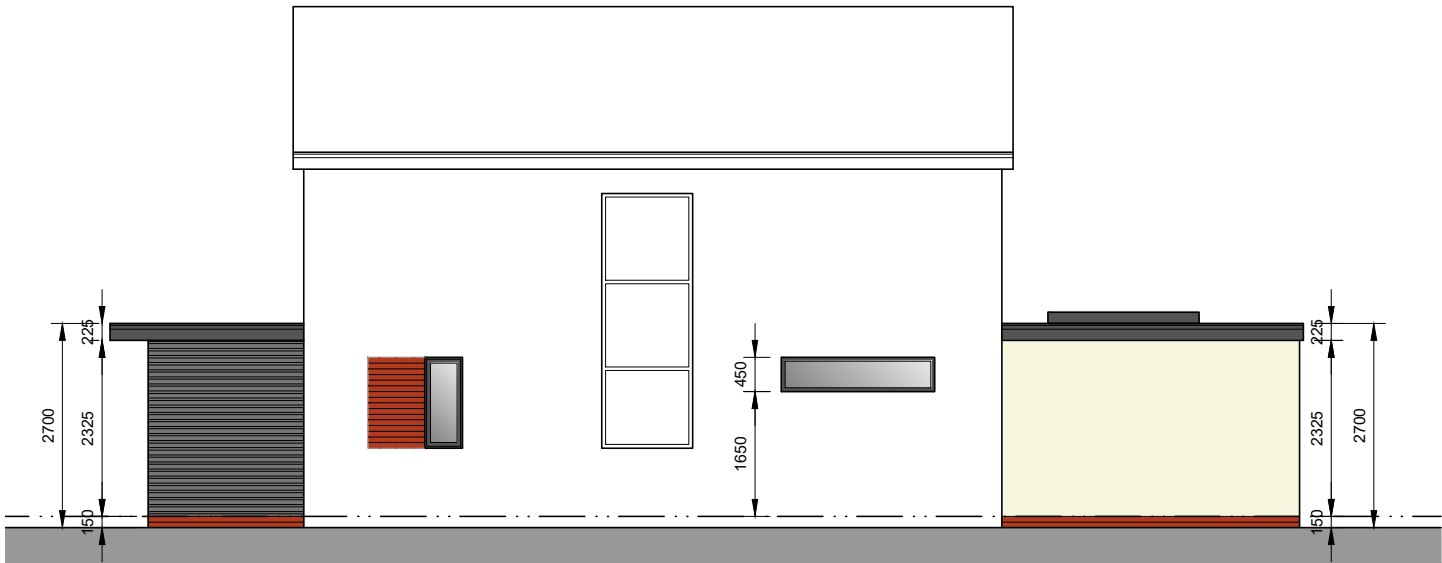

East Facing Rear Elevation

**Conway
Architectural
Design**

6 Conway Close
Alkrington
Middleton
Manchester, M24 1EW

E: conway-design@outlook.com

JOB TITLE :	Single Storey Rear Extension
ADDRESS :	6 Cleadon Drive South, Bury
DRAWING TITLE :	Proposed Elevations
SCALE :	1:50 @ A3
DRAWN : xxx	DATE : 26.05.23