


1:50 existing floor plans: Carport

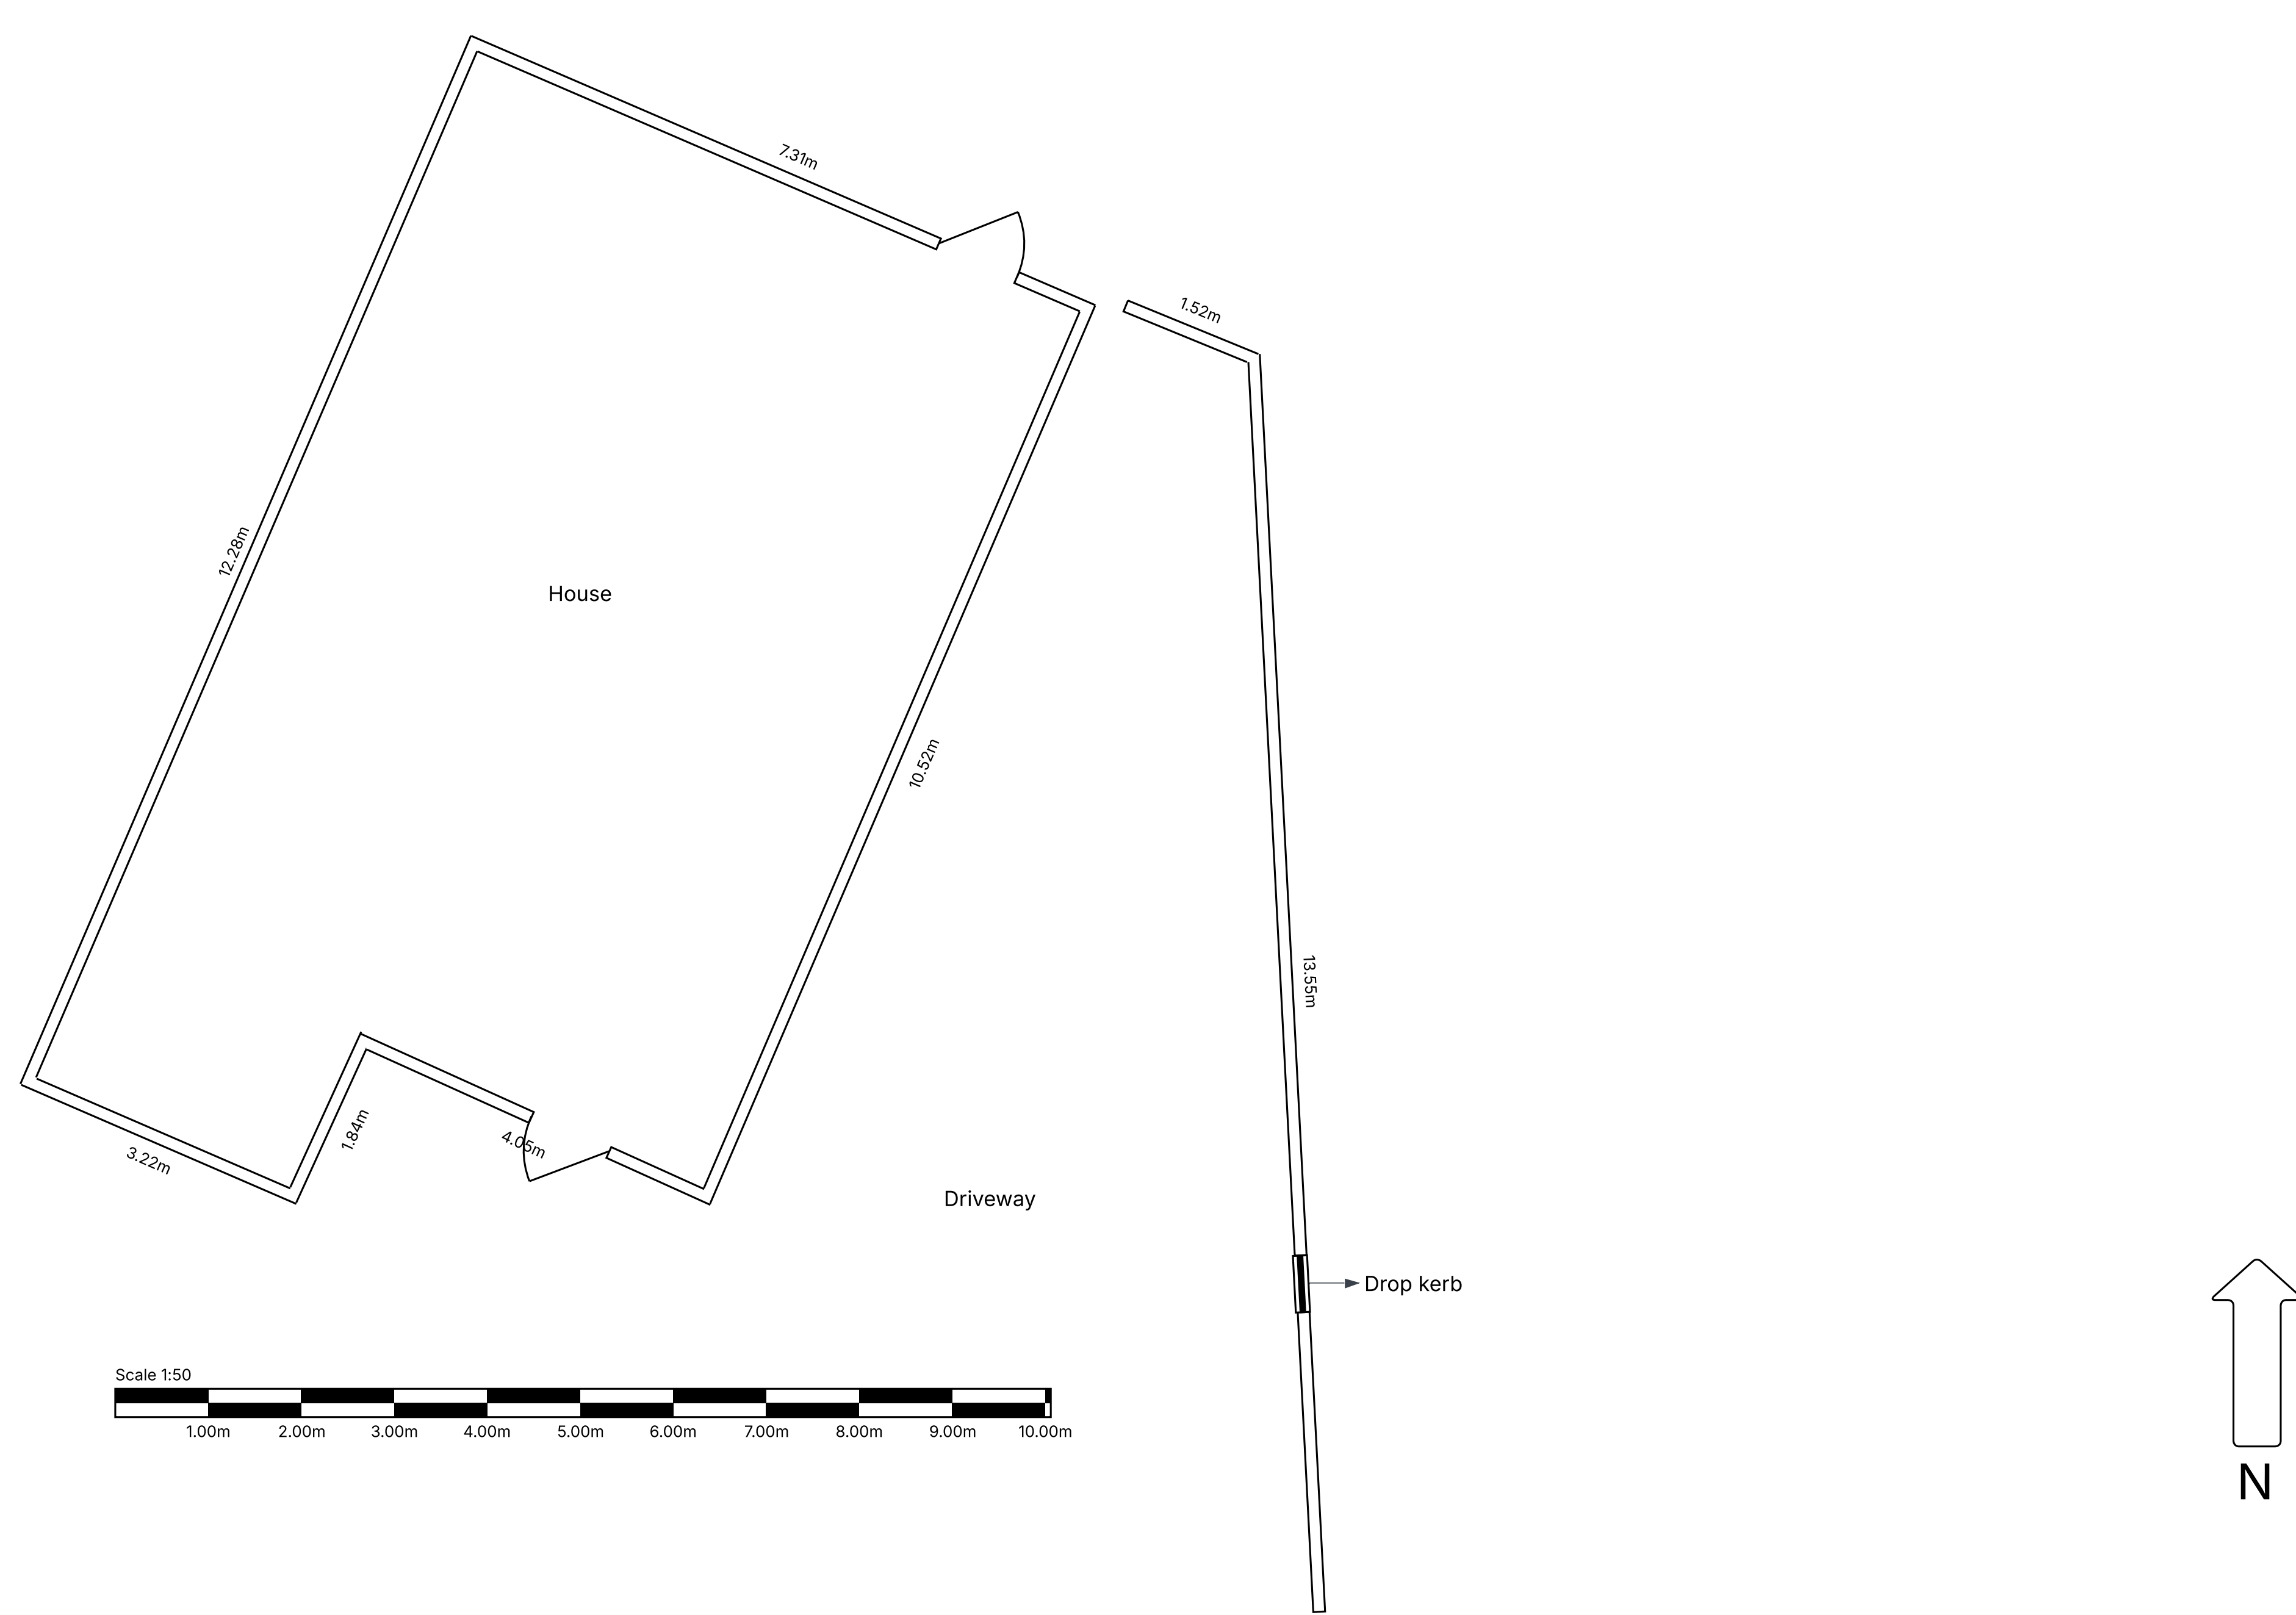

Plan Produced for: Bury Council
Date Produced: 25th September
Scale: 1:50 @ A4