




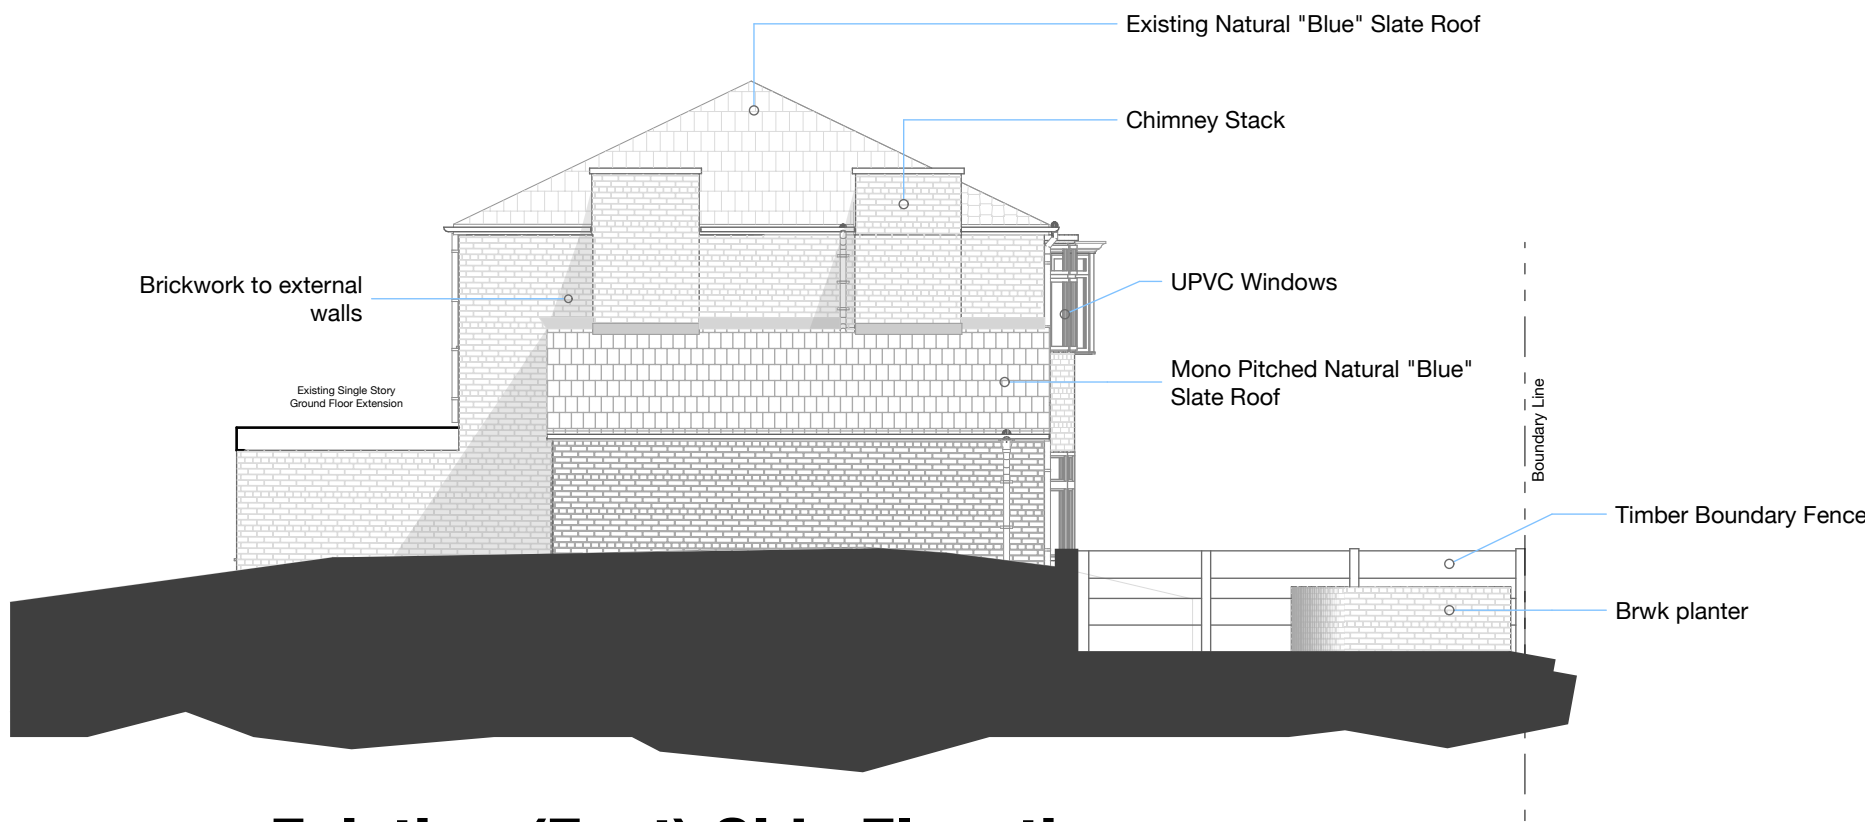

Existing (East) Side Elevation
scale 1:100 @ A1

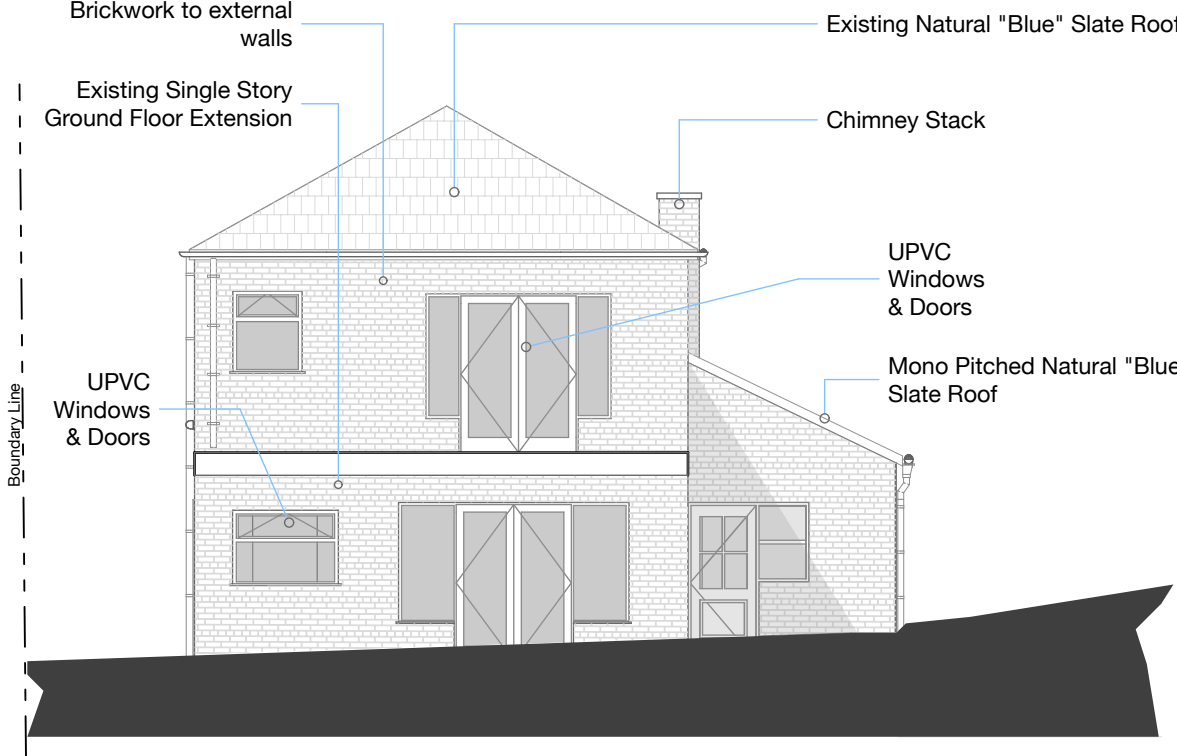

Existing Rear Elevation
scale 1:100 @ A1

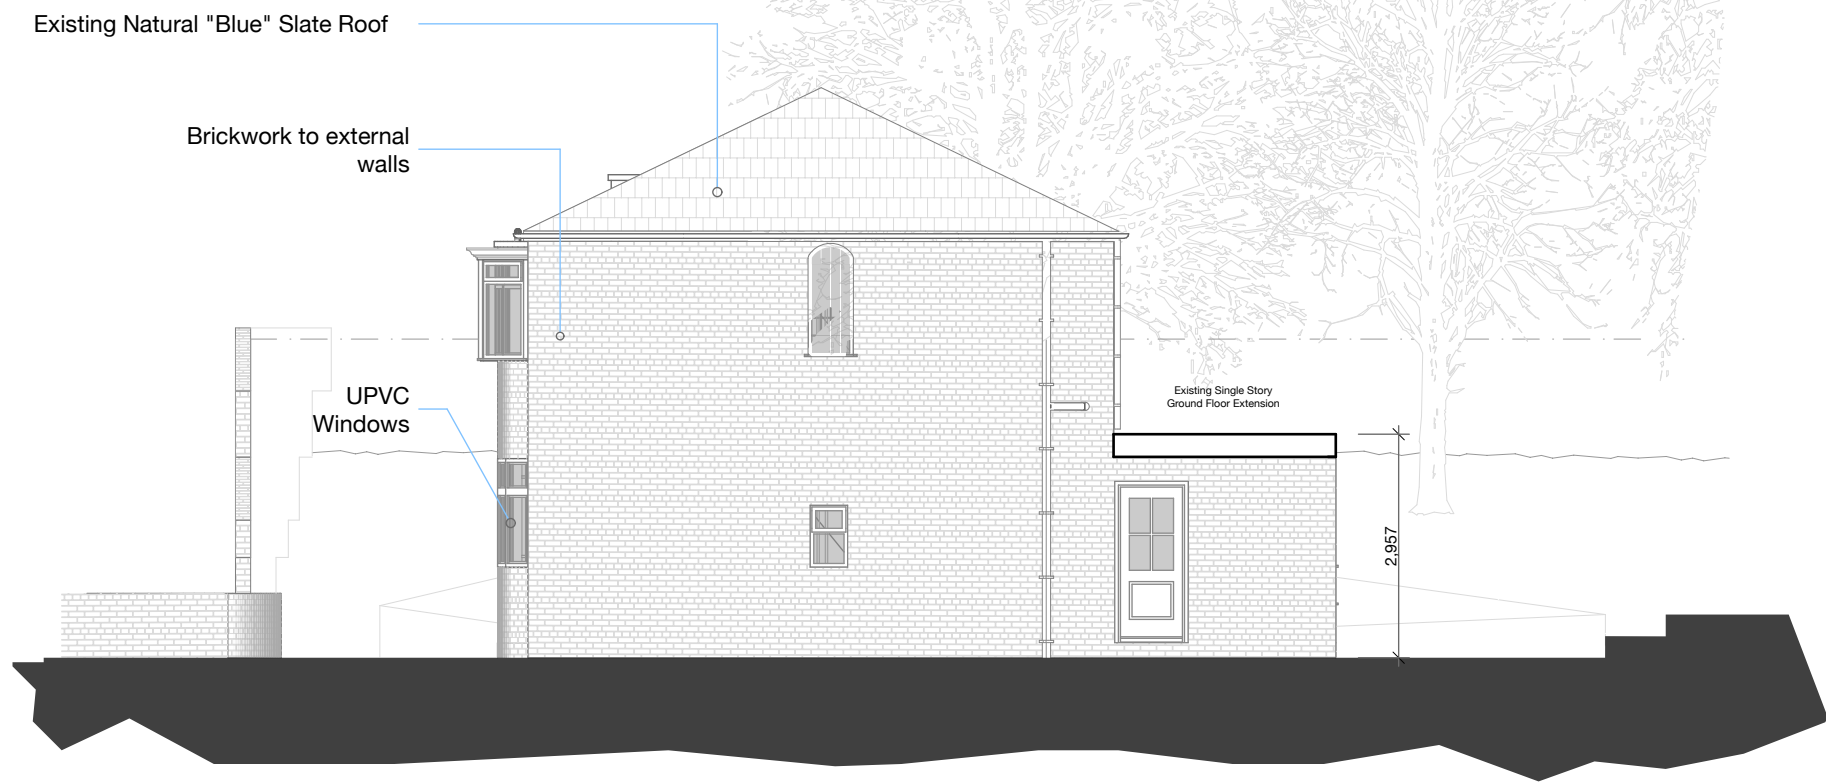

Existing (West) Elevation
scale 1:100 @ A1

