




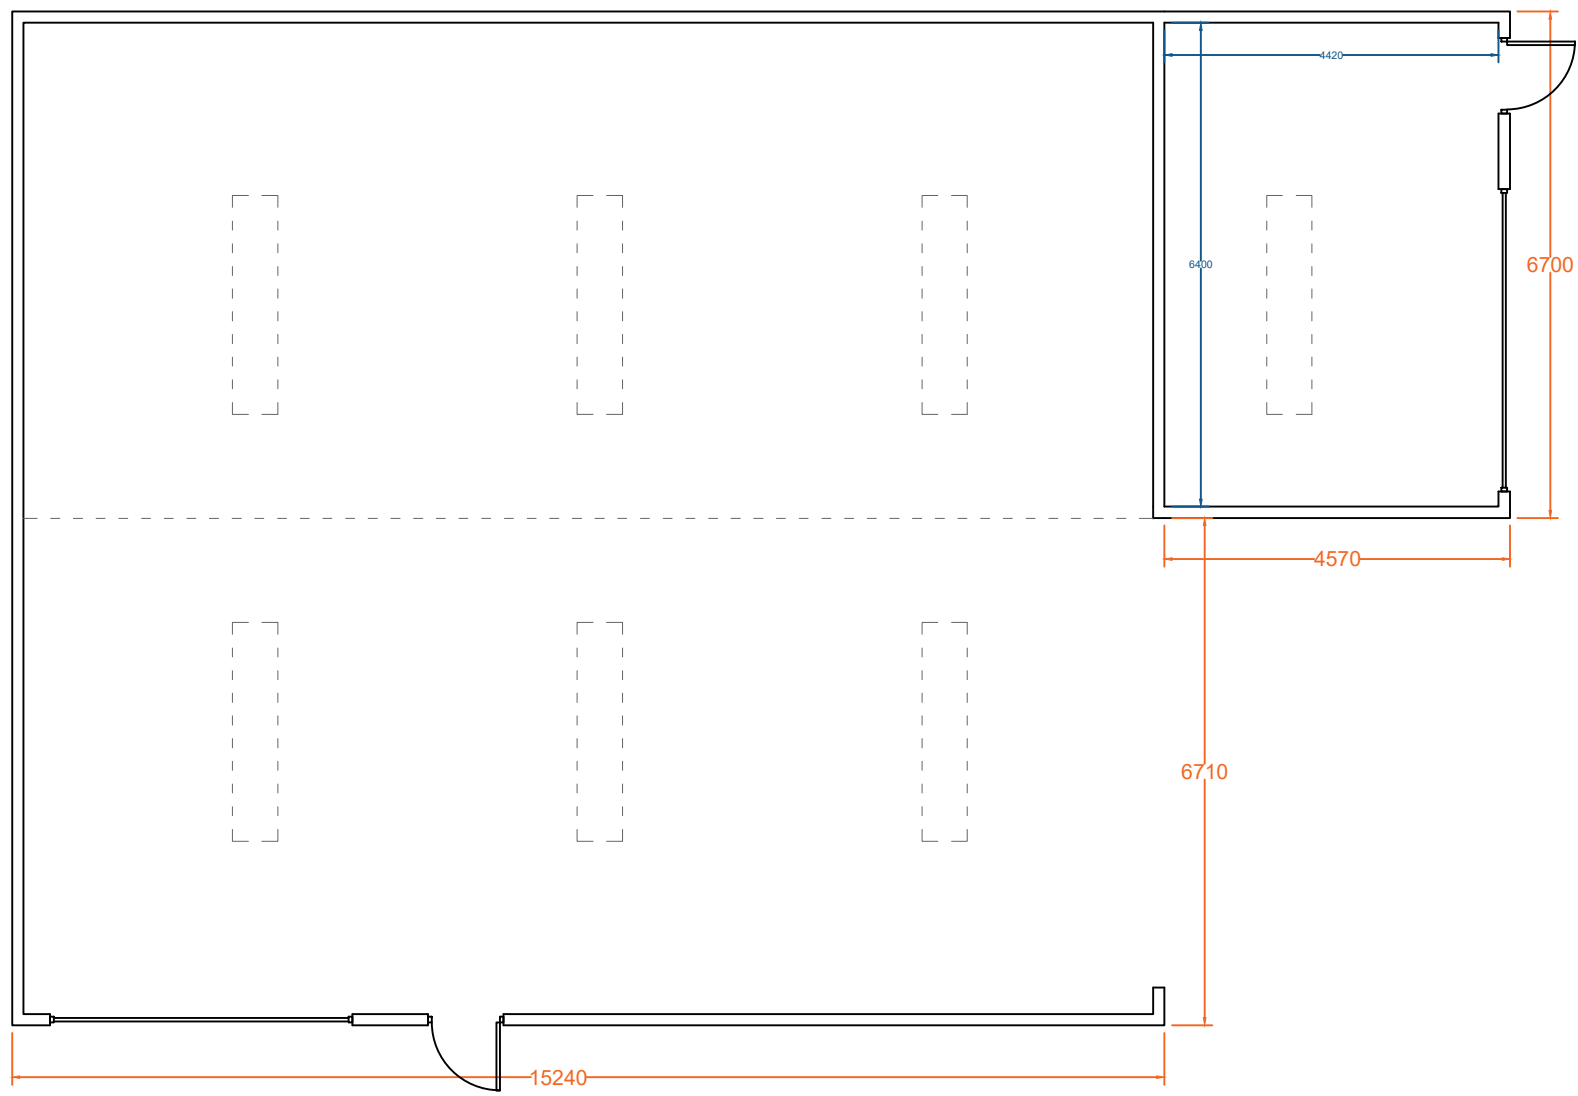


Proposed Floor Plan
Scale (1:100)

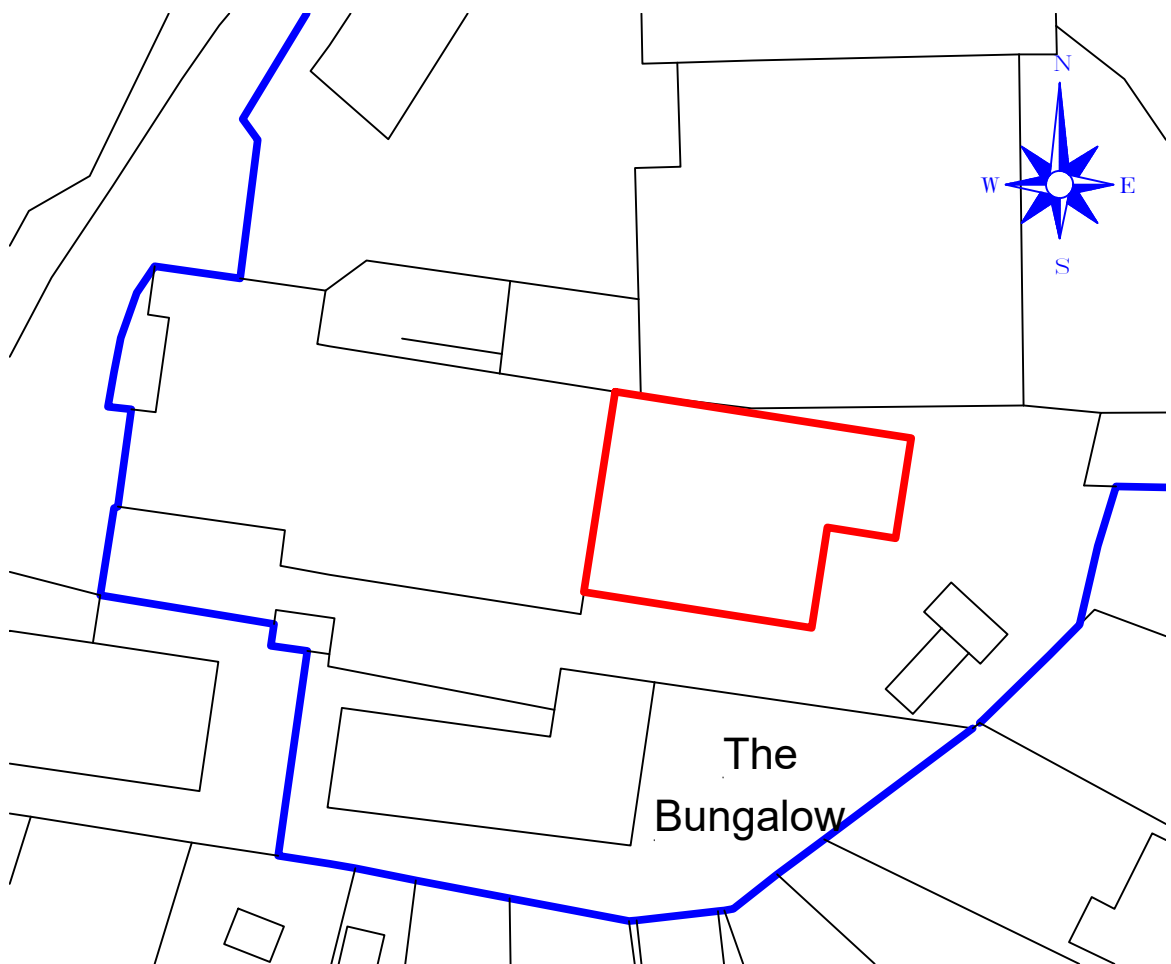

Existing Site Plan
Scale (1:500)

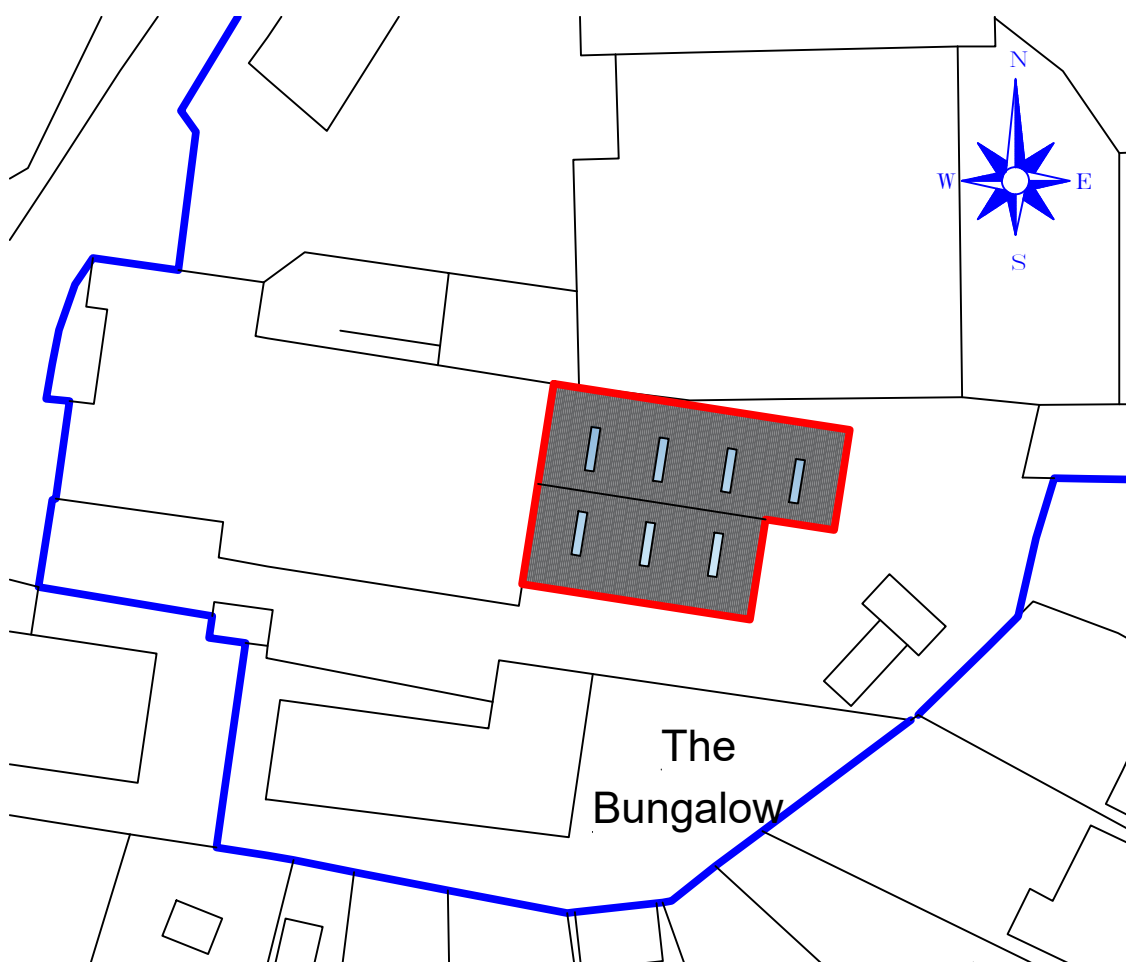


Proposed Site Plan
Scale (1:500)

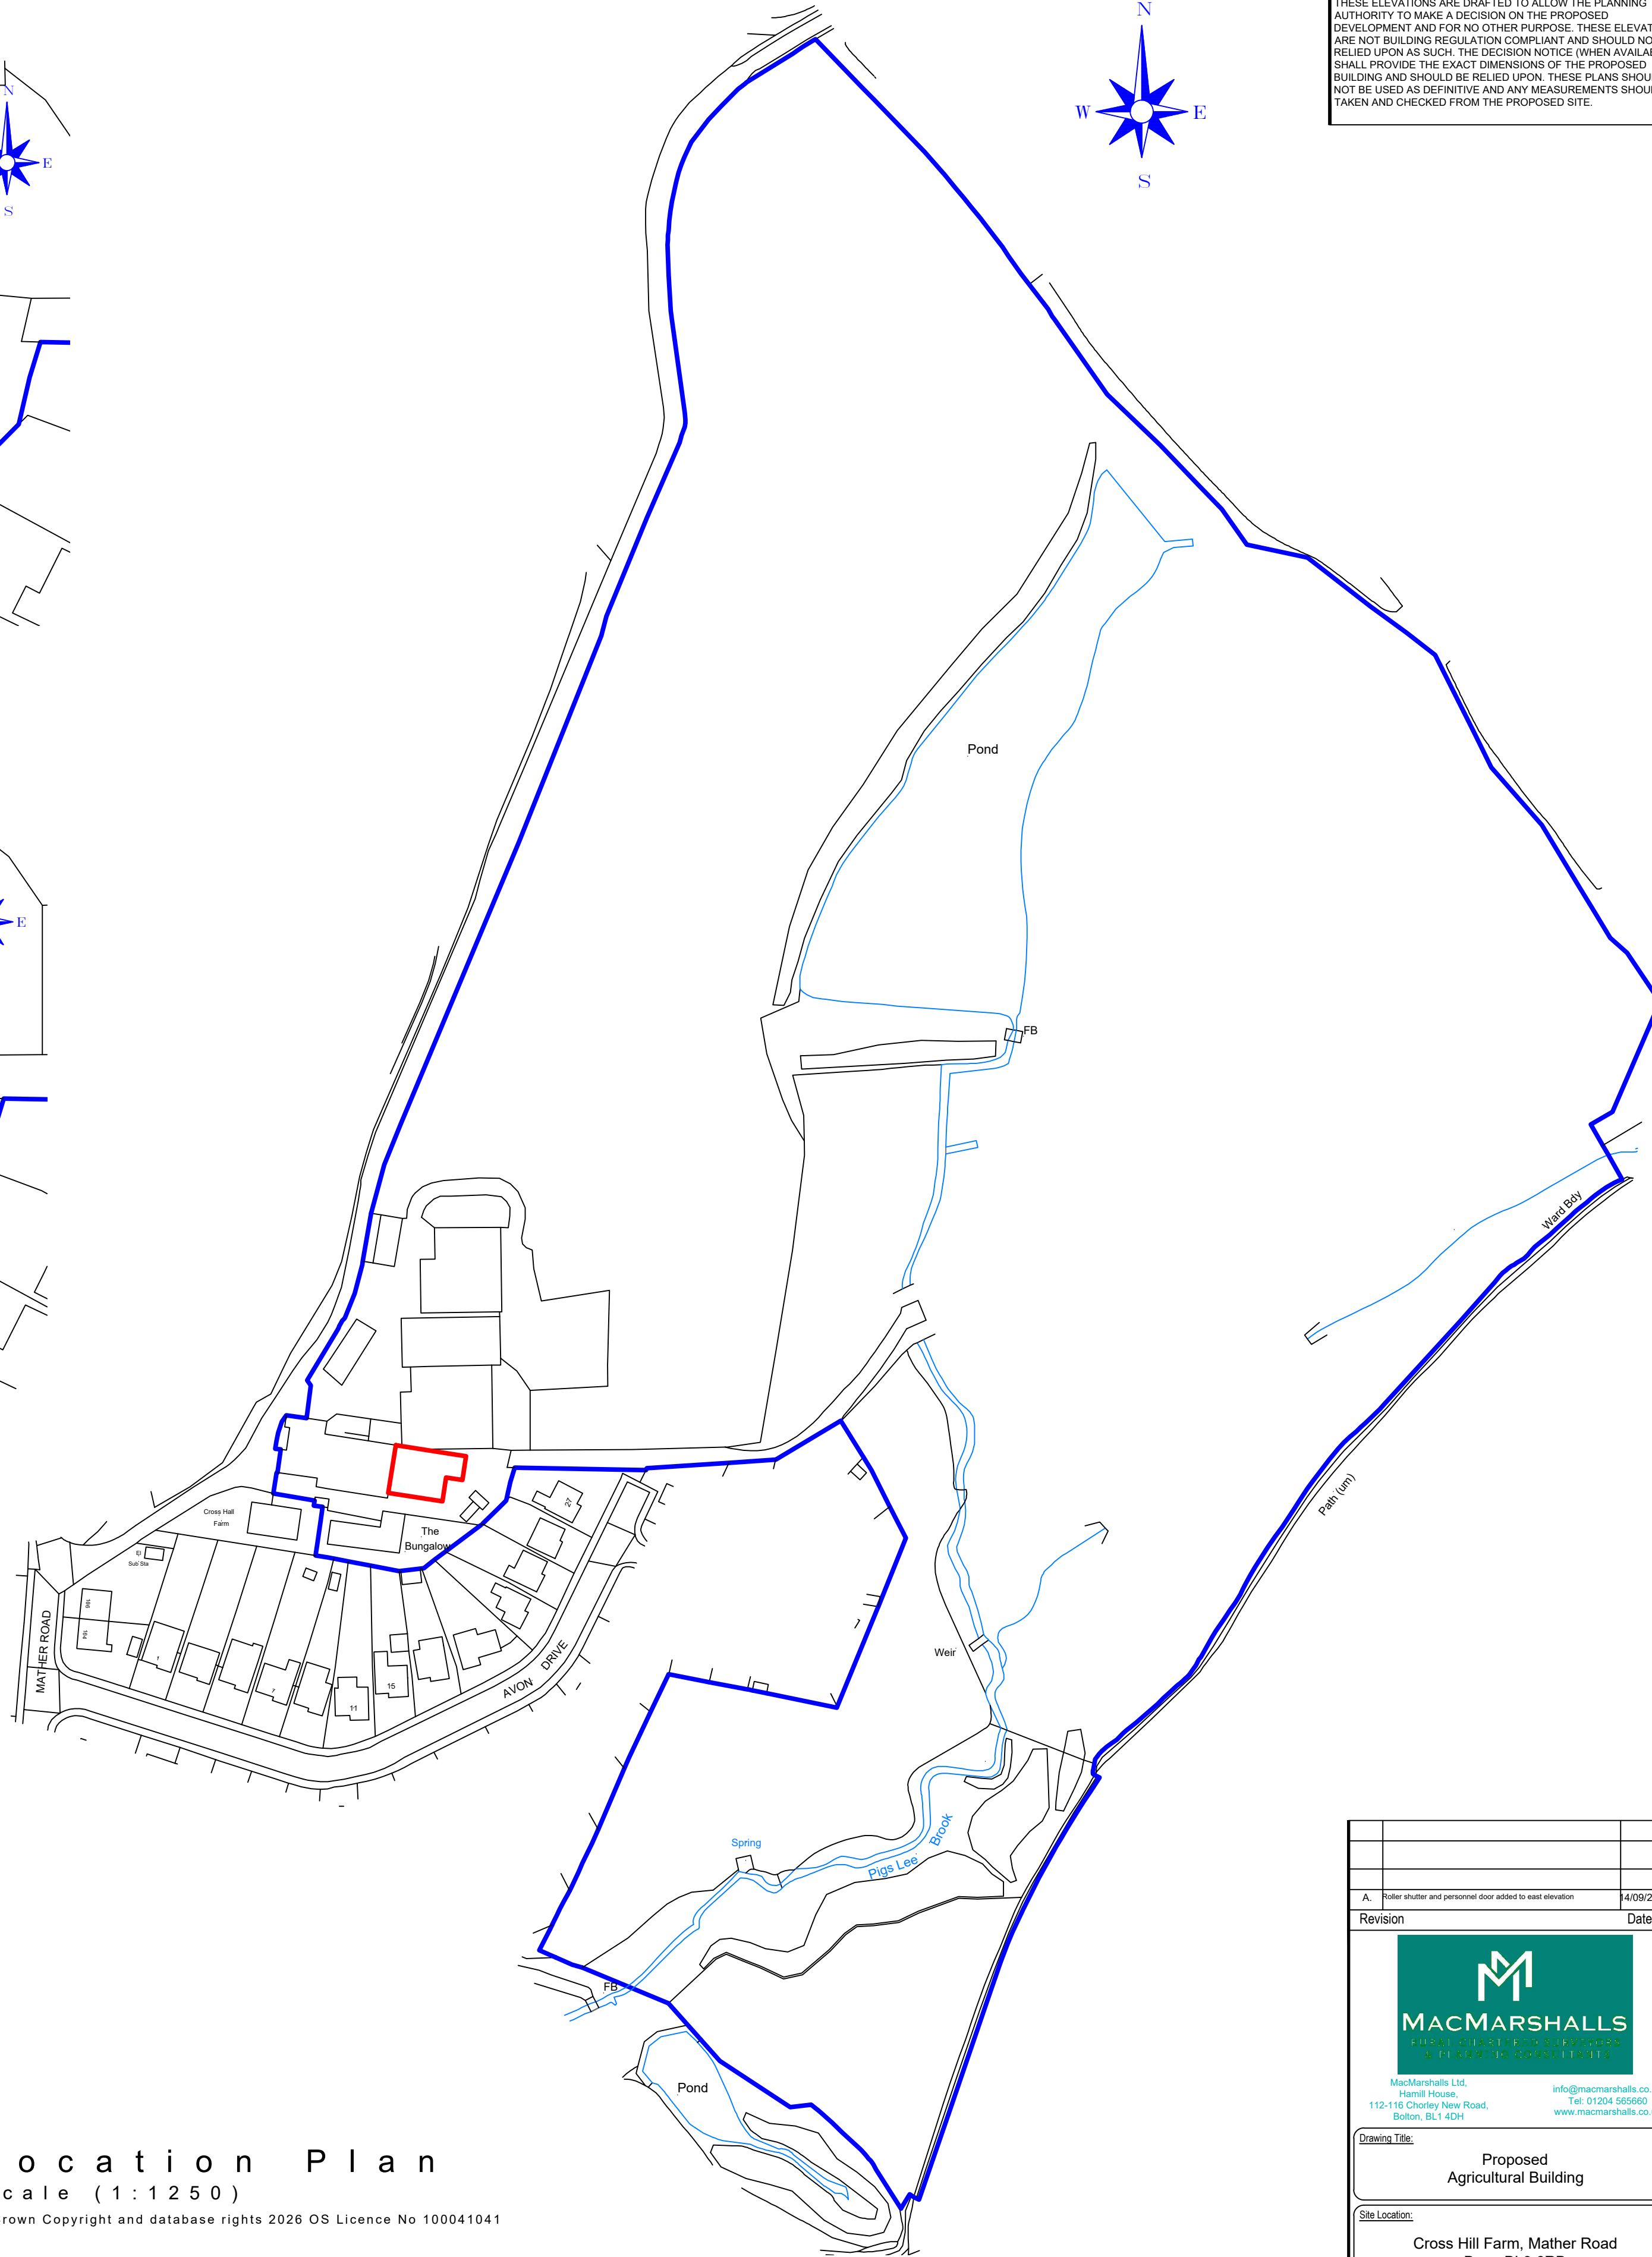


Location Plan
Scale (1:1250)


©Crown Copyright and database rights 2026 OS Licence No 100041041

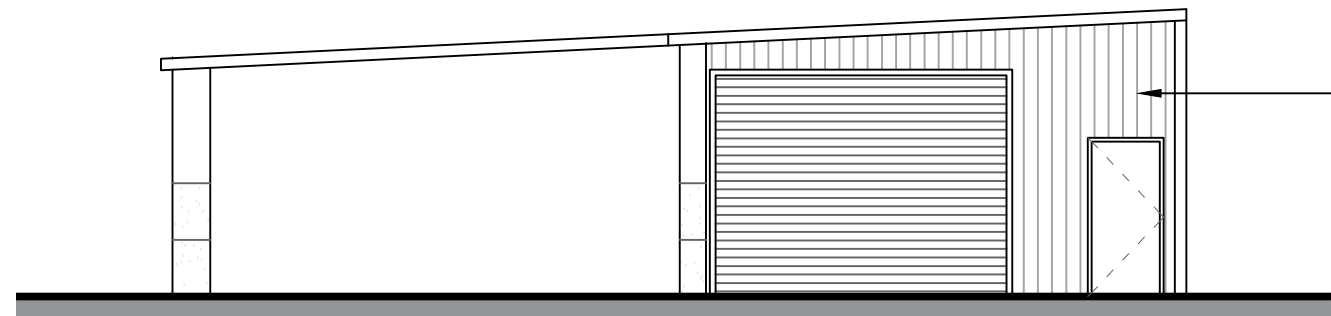


Proposed East Elevation
Scale (1:100)

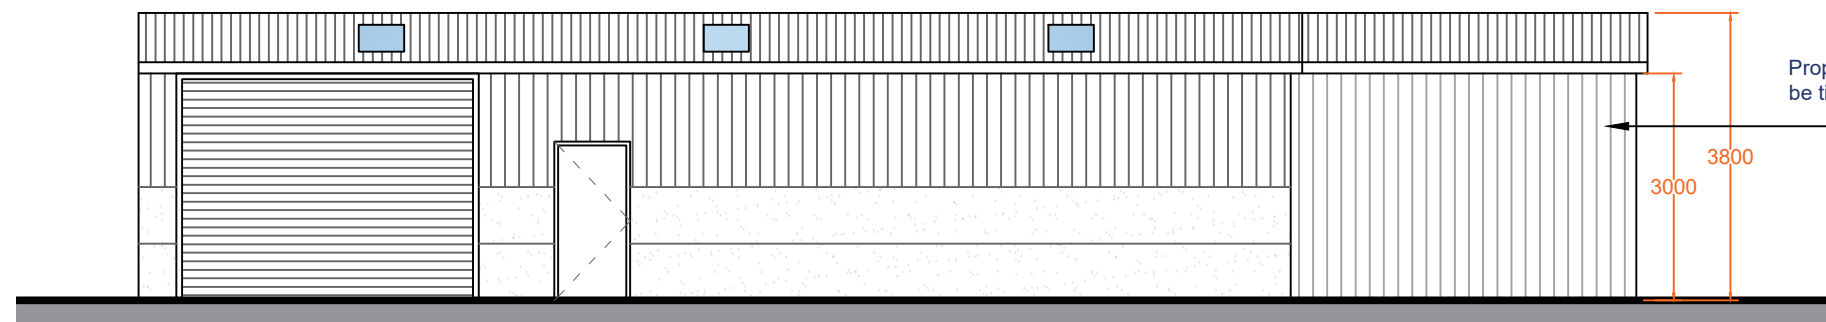

Proposed South Elevation
Scale (1:100)

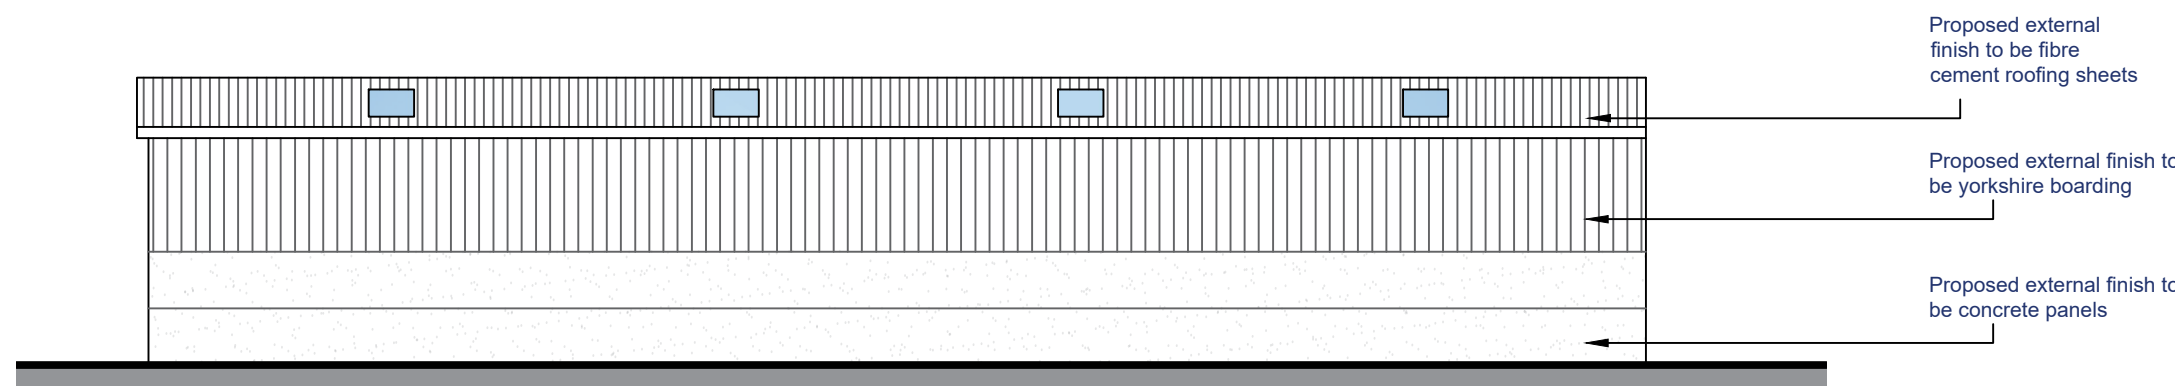

Proposed North Elevation
Scale (1:100)

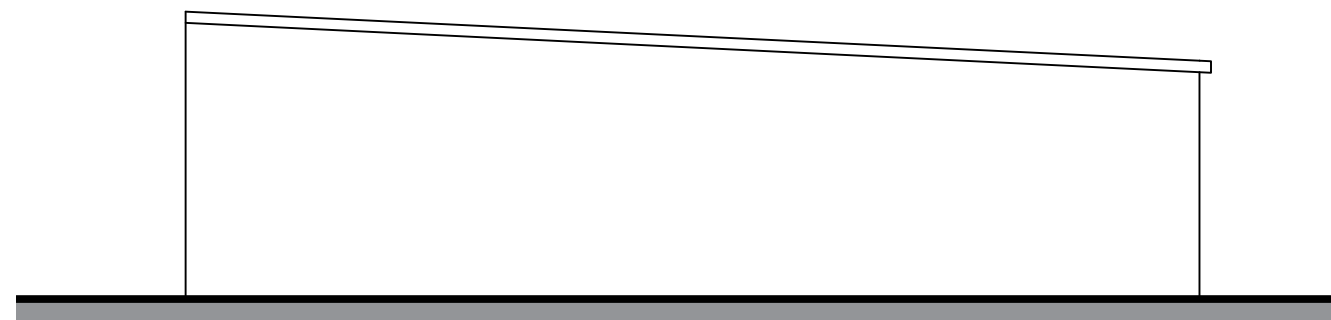

Proposed West Elevation
Scale (1:100)

IMPORTANT NOTES
DO NOT SCALE FROM THIS PLAN
THESE ELEVATIONS ARE DRAFTED TO ALLOW THE PLANNING AUTHORITY TO MAKE A DECISION ON THE PROPOSED DEVELOPMENT AND FOR NO OTHER PURPOSE. THESE ELEVATIONS ARE NOT BUILDING REGULATION COMPLIANT AND SHOULD NOT BE RELIED UPON AS SUCH. THE DECISION NOTICE (WHEN AVAILABLE) SHALL PROVIDE THE EXACT DIMENSIONS OF THE PROPOSED BUILDING AND SHOULD BE RELIED UPON. THESE PLANS SHOULD NOT BE USED AS DEFINITIVE AND ANY MEASUREMENTS SHOULD BE TAKEN AND CHECKED FROM THE PROPOSED SITE.

A.	Roller shutter and personnel door added to east elevation	4/09/26
Revision		Date
MacMarshalls Ltd, Hamill House, 112-116 Chorley New Road, Botton, BL1 4DH		
info@macmarshalls.co.uk Tel: 01204 565660 www.macmarshalls.co.uk		
Drawing Title: Proposed Agricultural Building		
Site Location: Cross Hill Farm, Mather Road Bury, BL9 6RB		
Drawing Status: Proposed Plans		
Date: 19/08/2026	Drawn by: JHolden	
Scale: As Stated @ A1	Ref: 001 - C534 - 5	Revision: A.
Client: Mr Sellers		

