


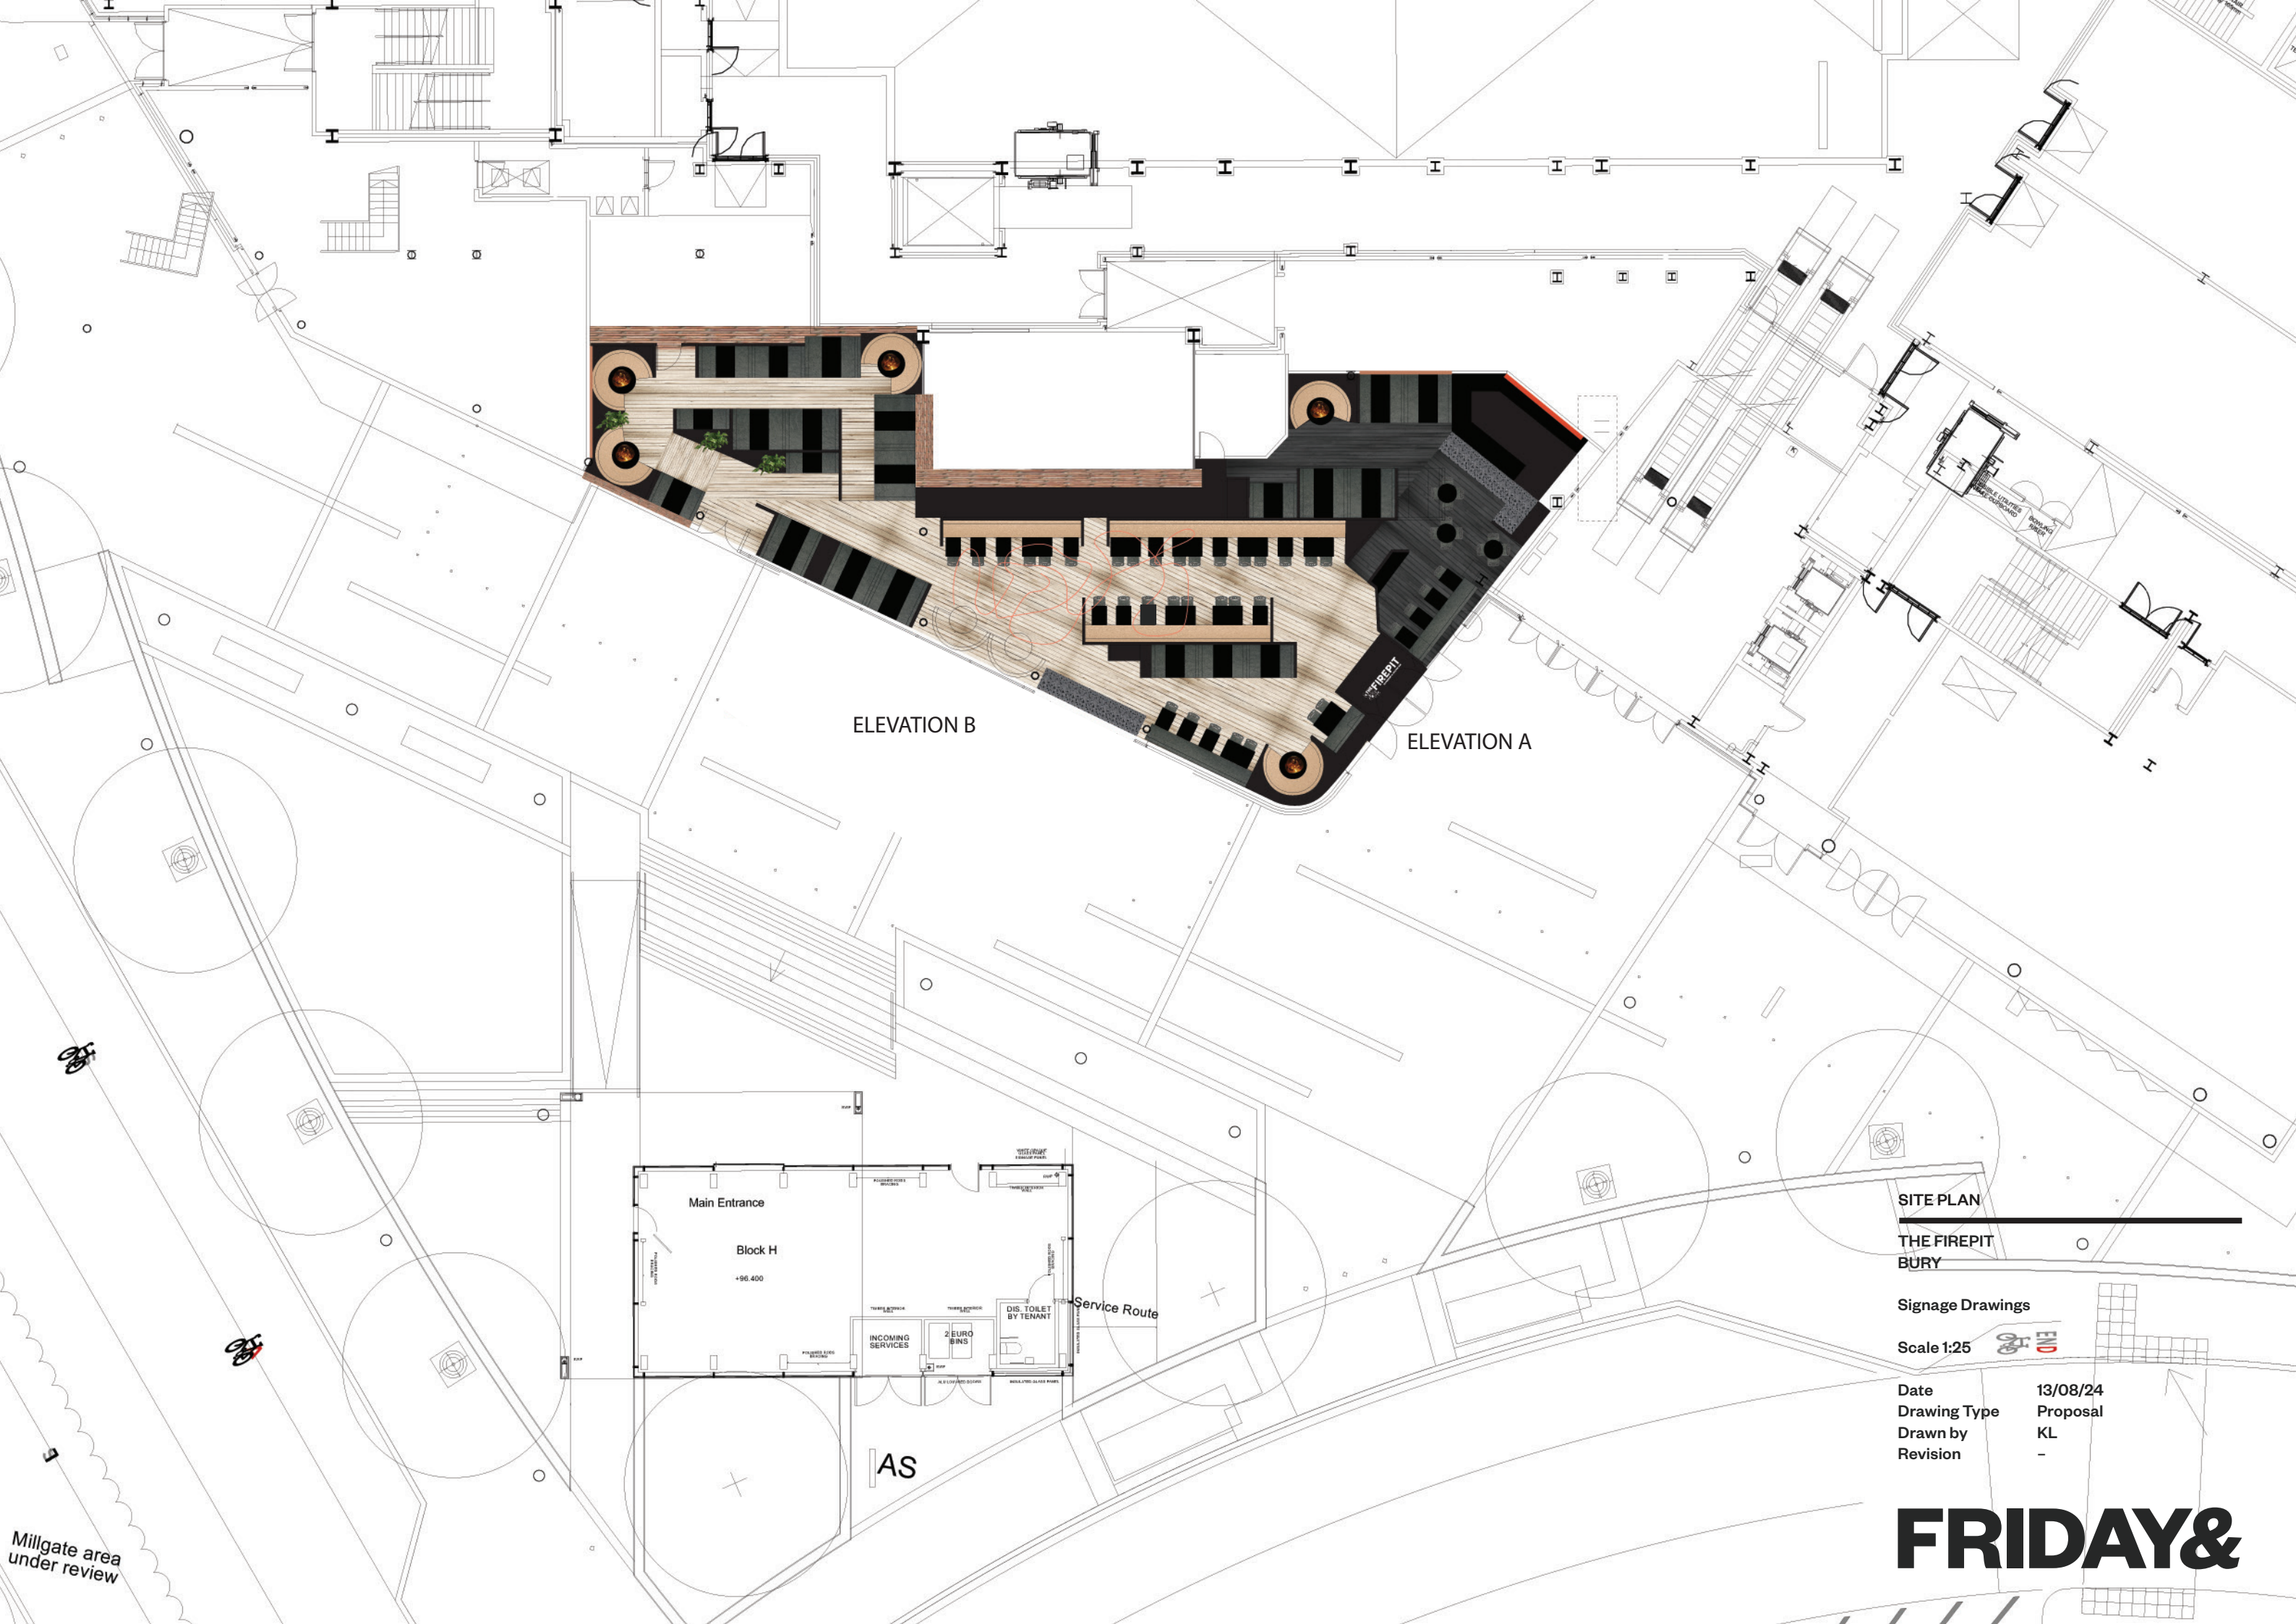

ELEVATION B

ELEVATION A

SITE PLAN
THE FIREPIT
BURY

Signage Drawings

Scale 1:25

Date
Drawing Type
Drawn by
Revision

13/08/24
Proposal
KL
-

FRIDAY&

Millgate area
under review