




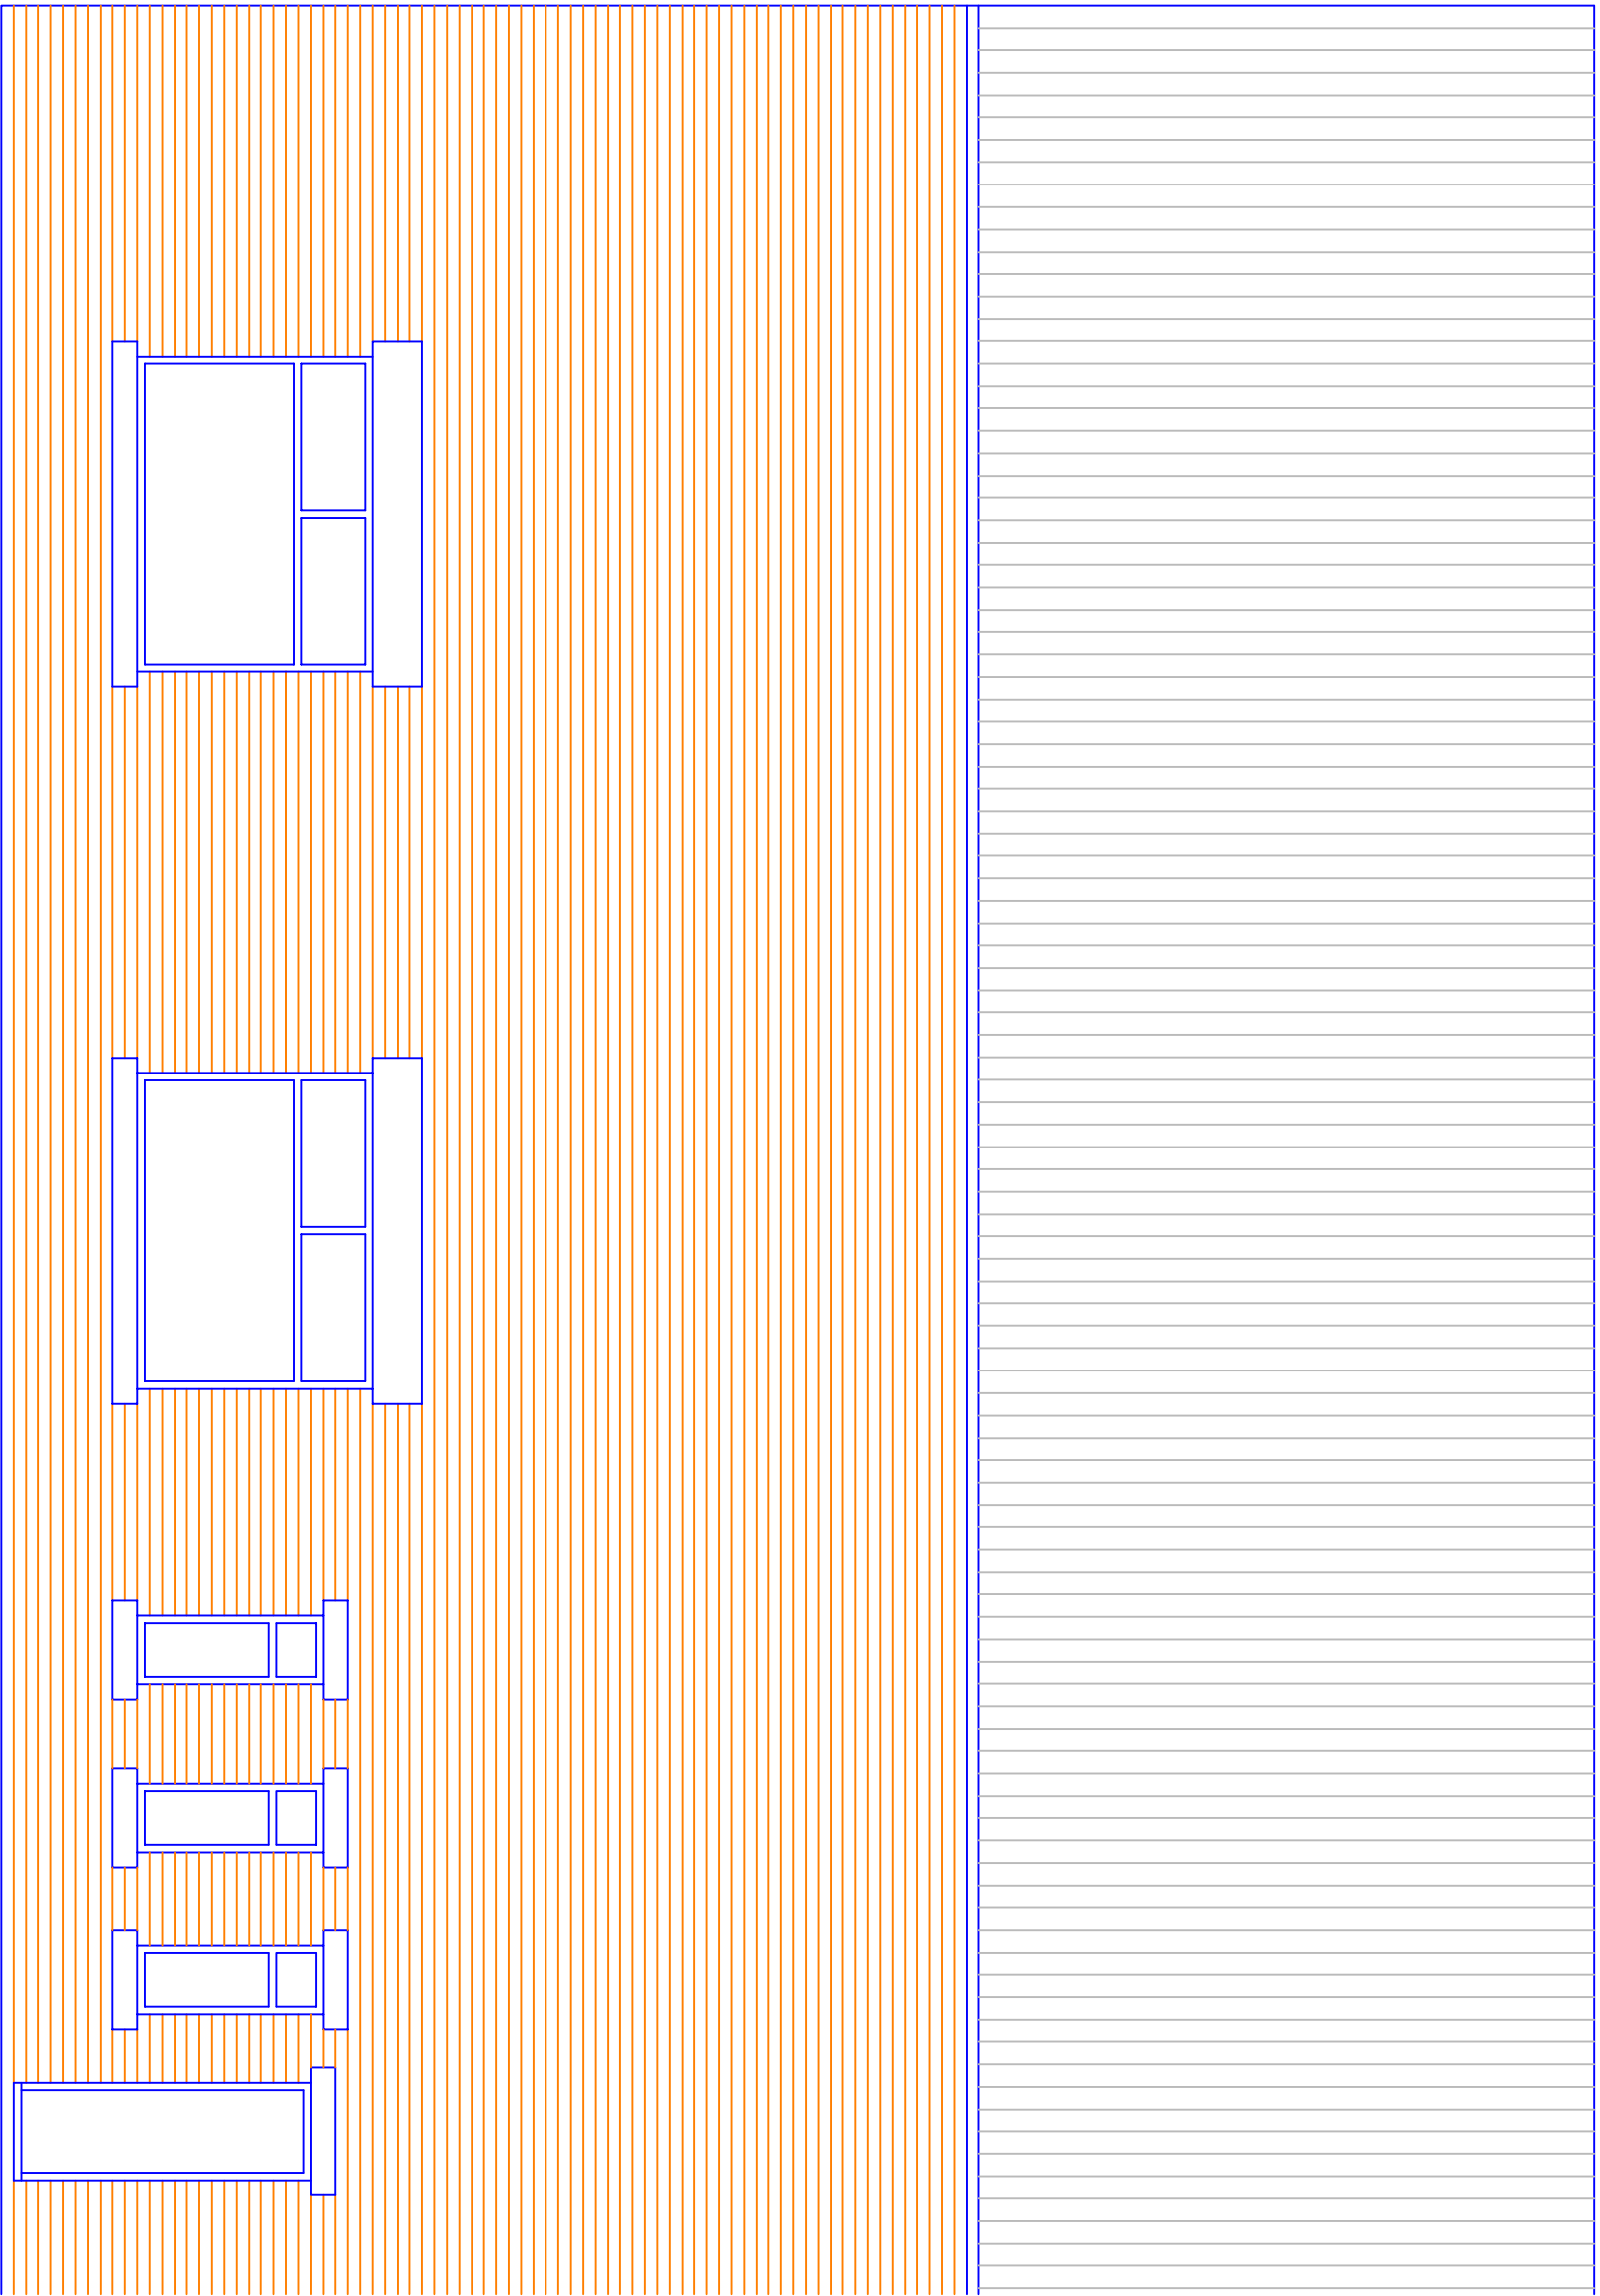


Existing Rear Elevation

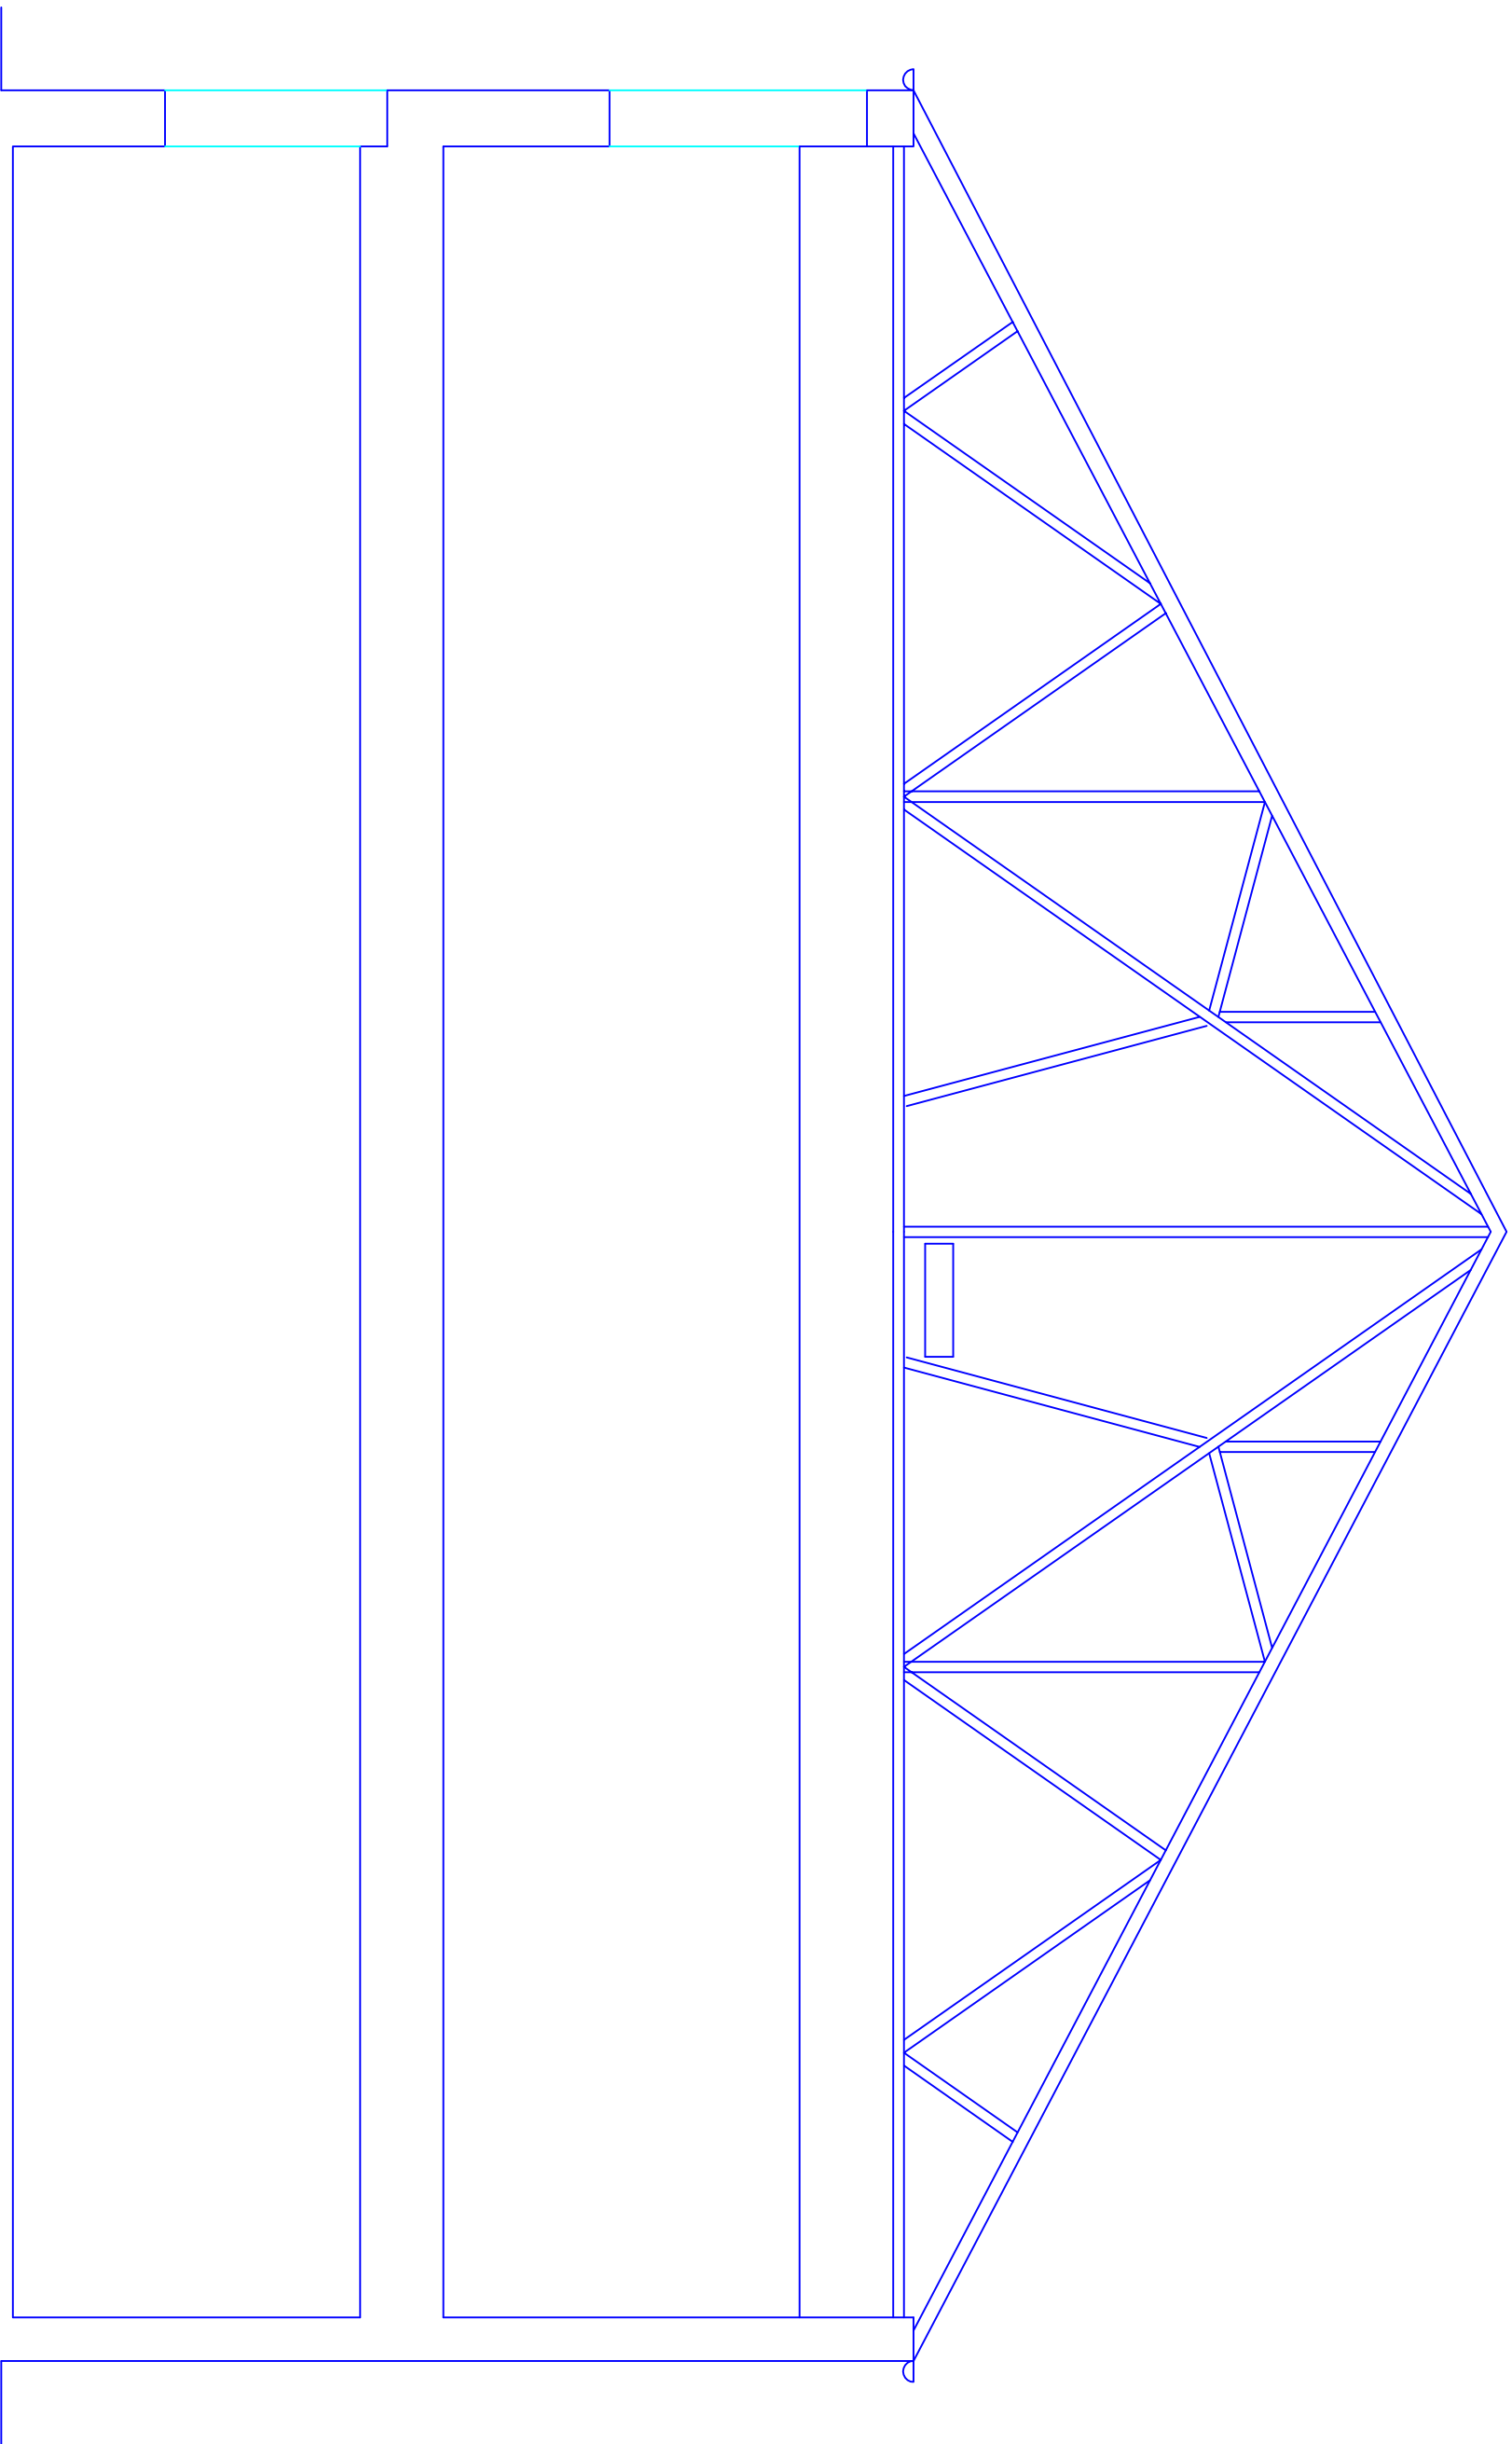

Existing Section

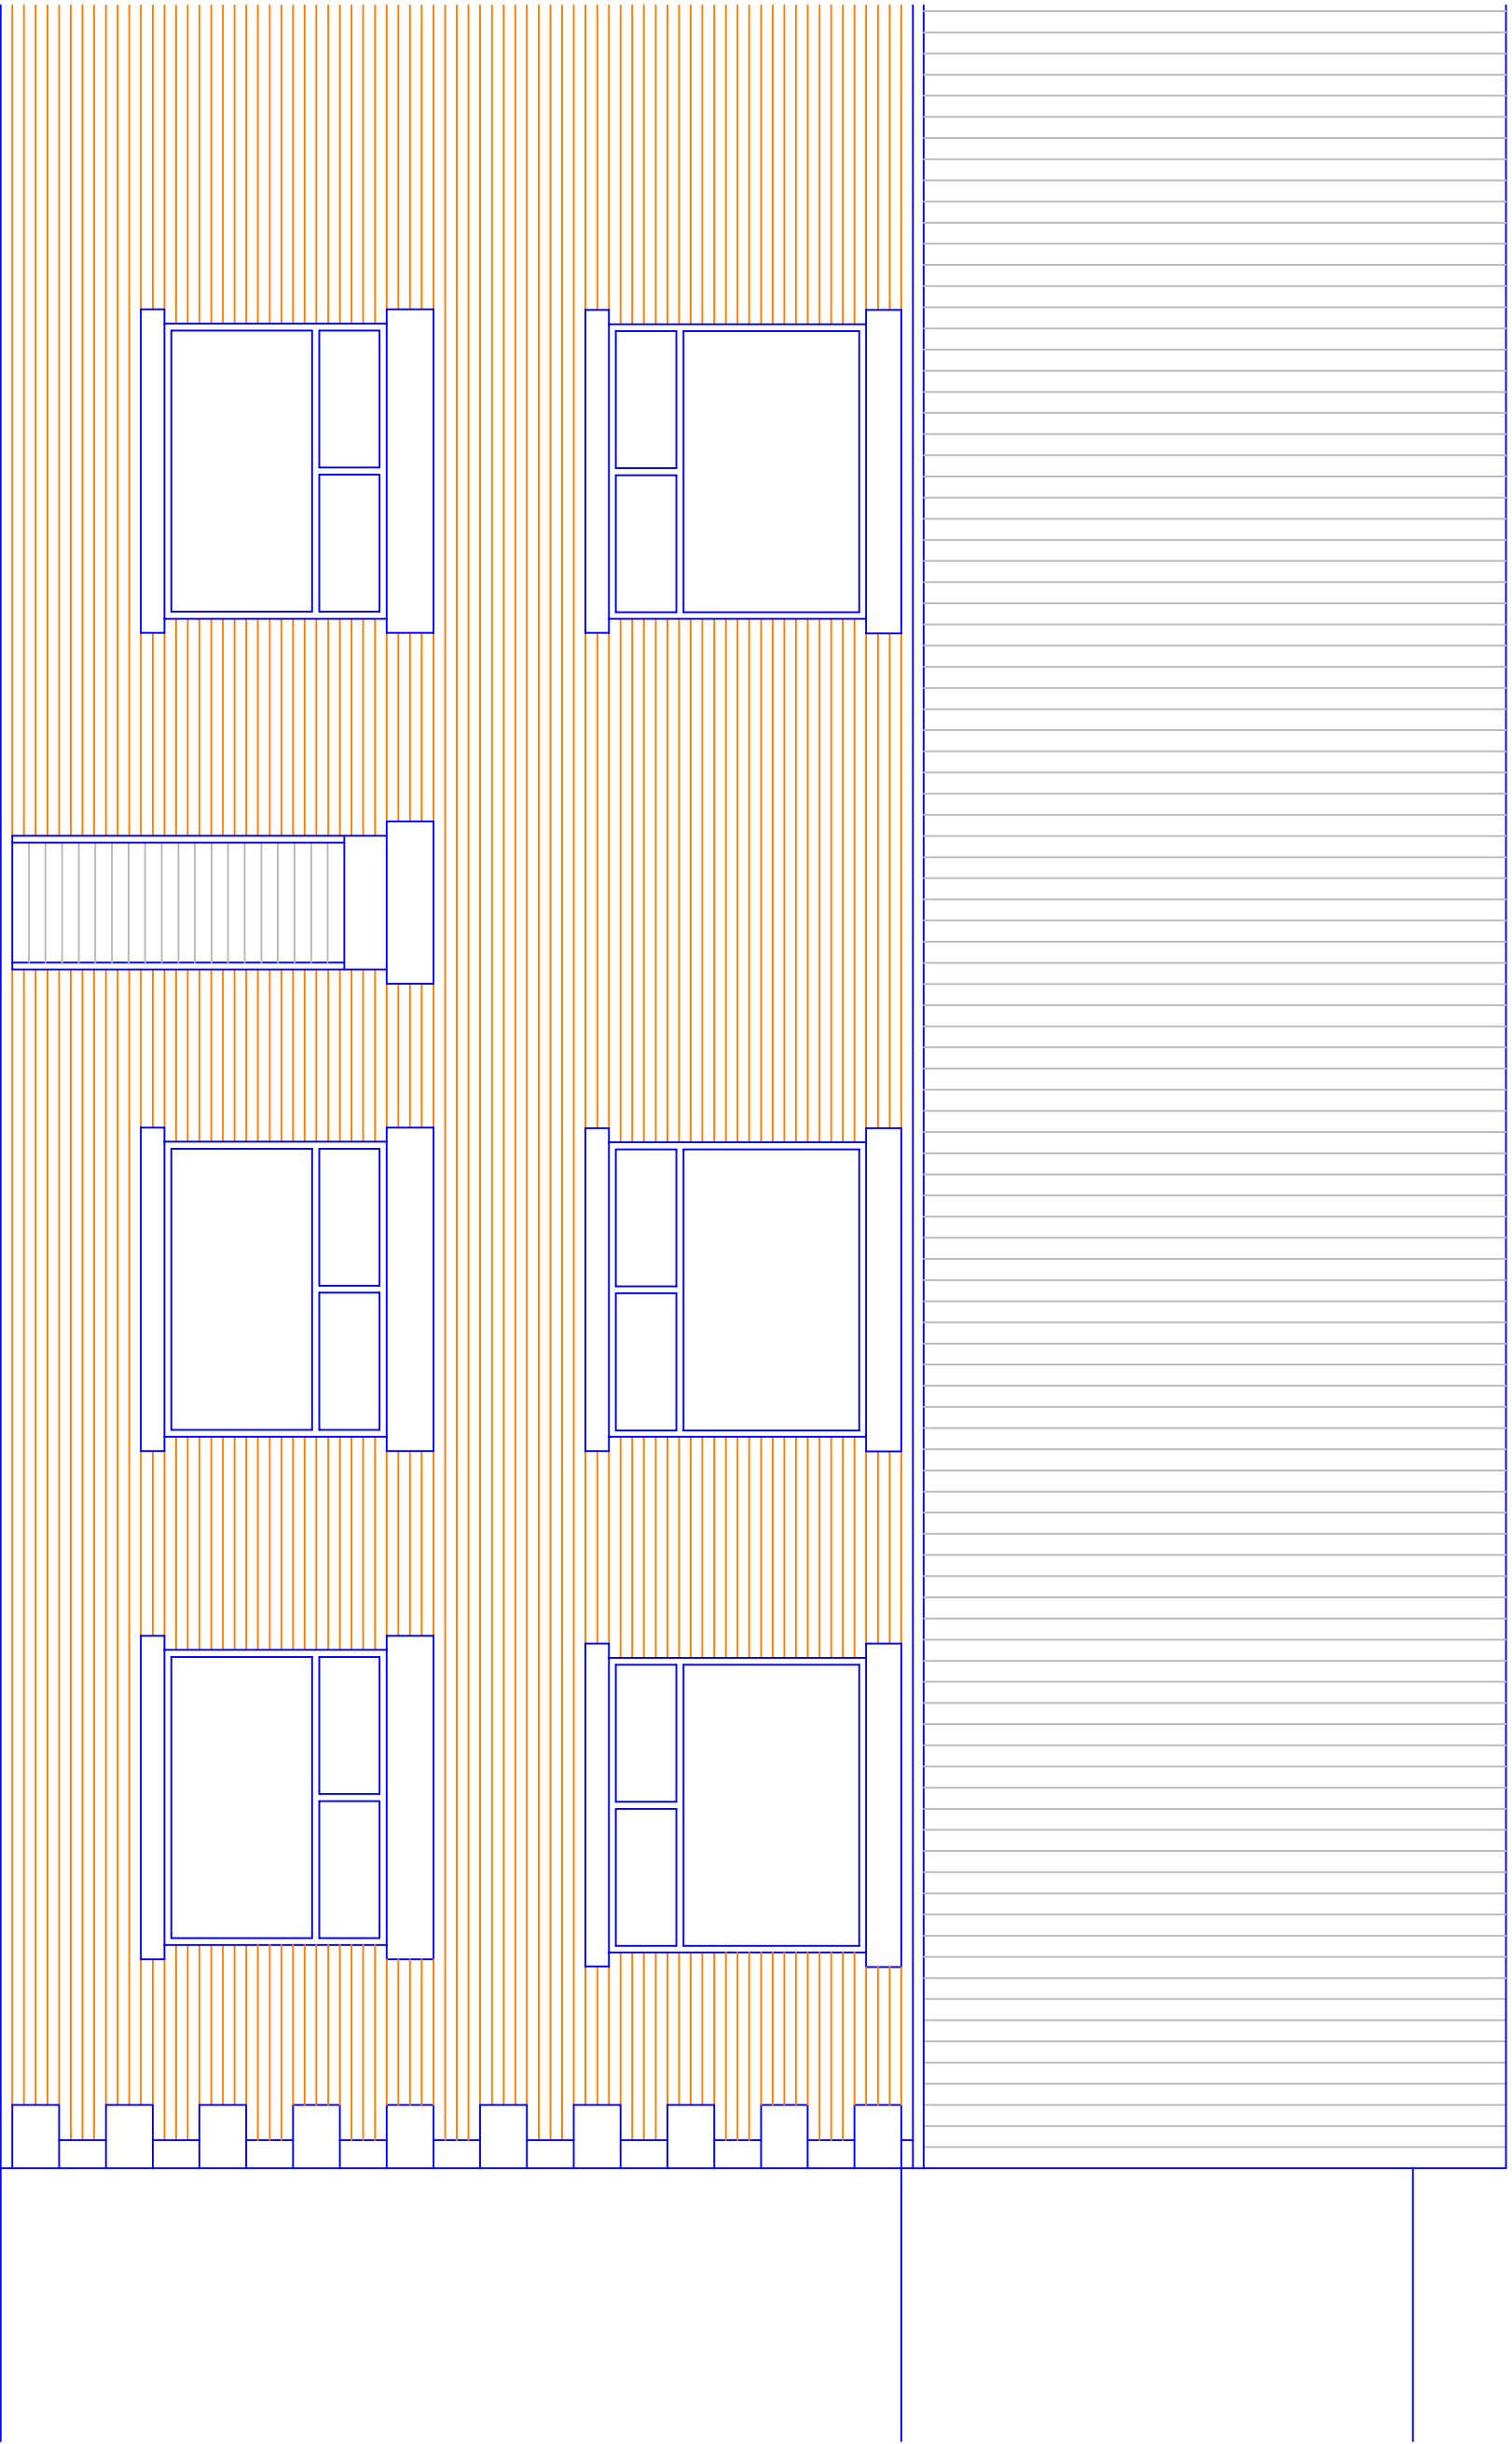

Existing Front Elevation

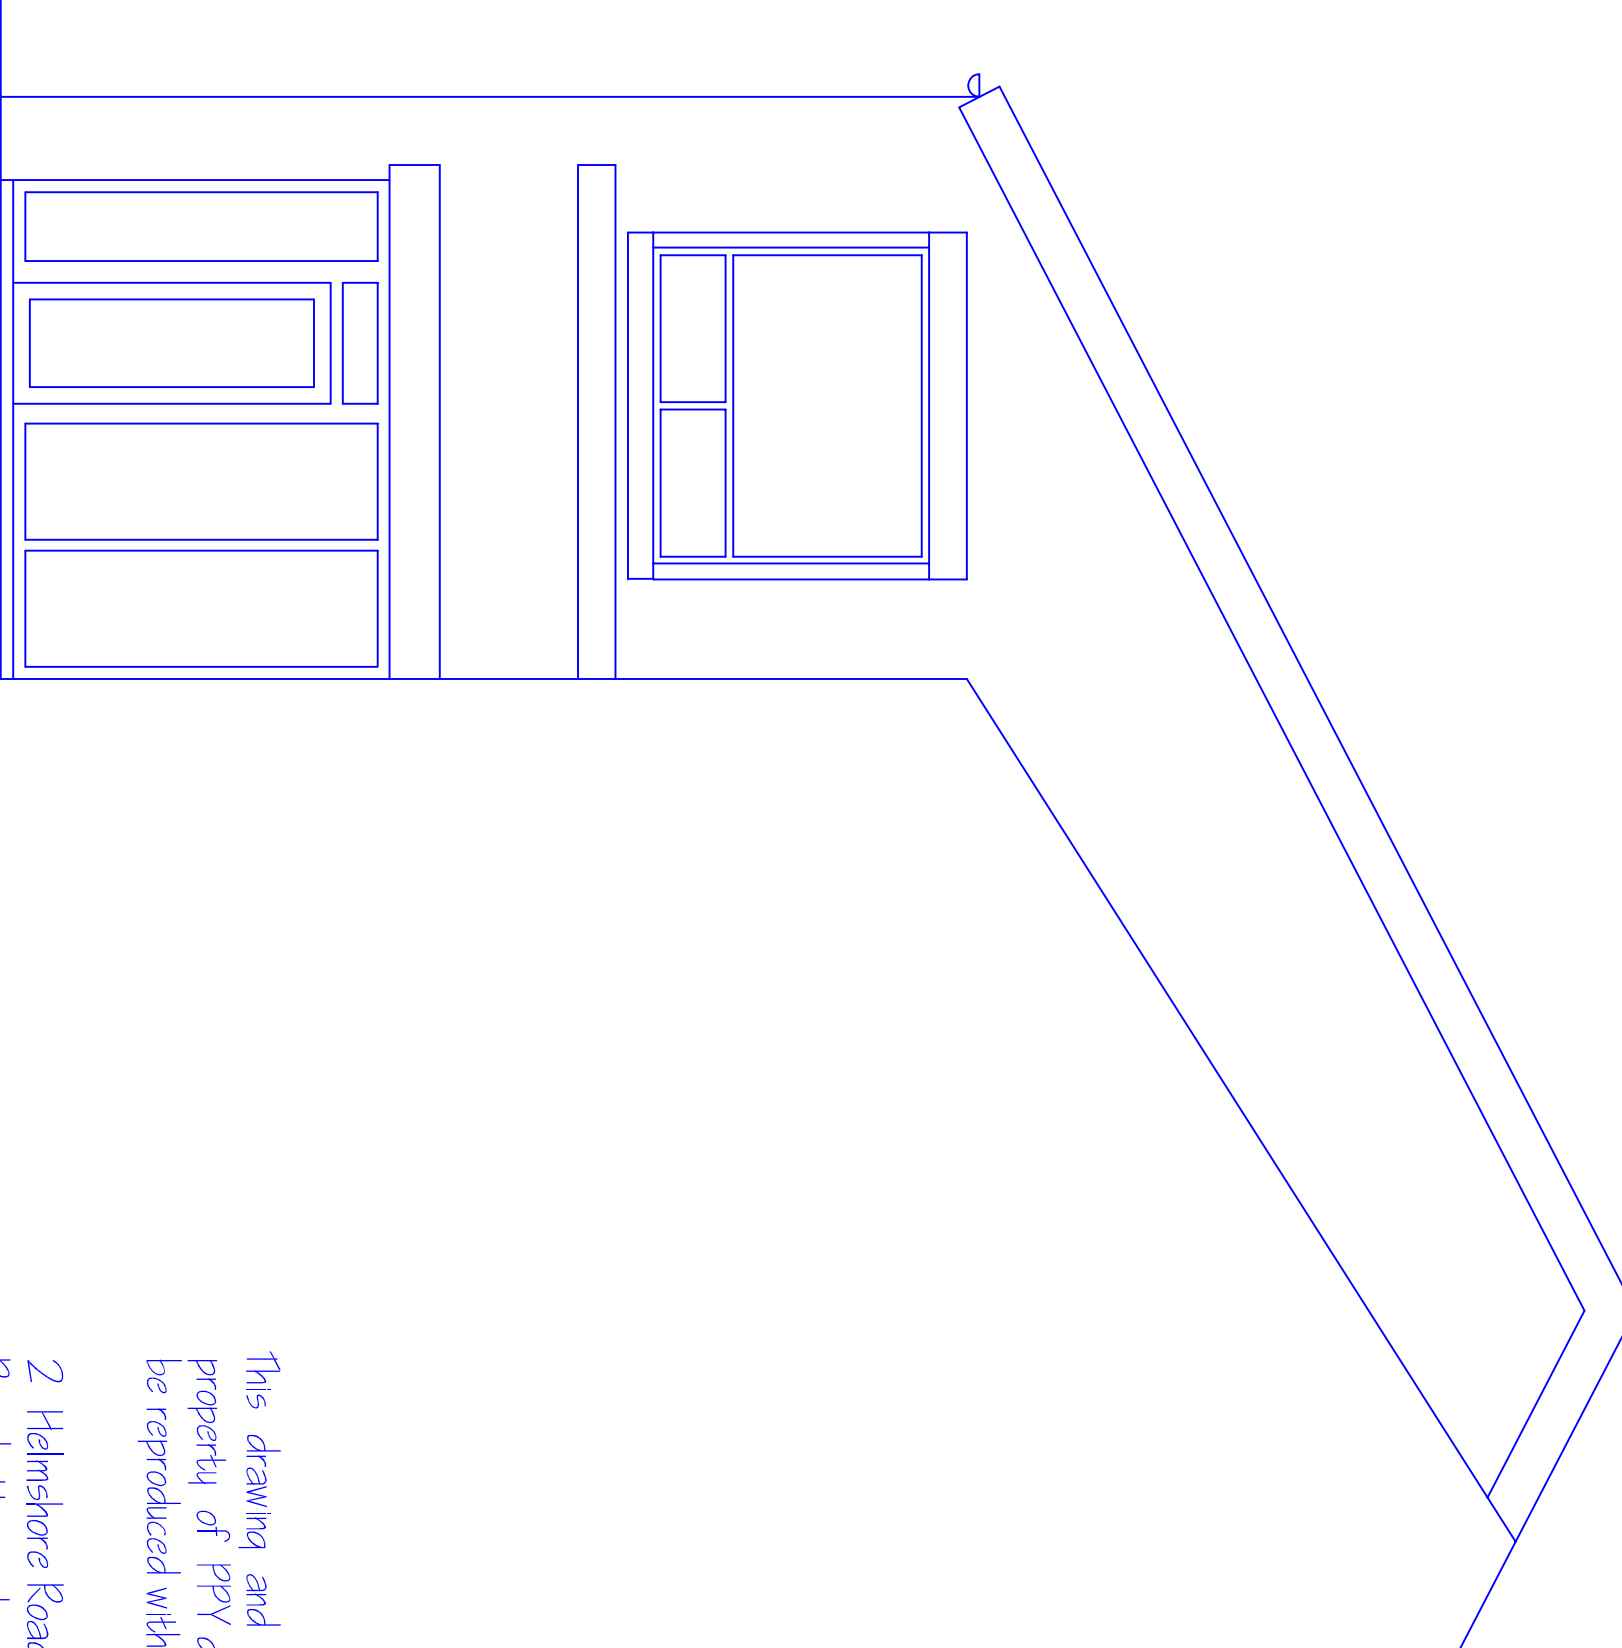

Existing Side Elevation

This drawing and design concept is the property of PPV design. It should not be reproduced without written permission

Unit 2
Mossfield House
Bury
BL9 6JZ
scale 1:50 at A1
July 2022
Existing Elevations
and Section
2 Helmshore Road, Holcombe Village
Ramsbottom, Lancashire BL8 4PA
Gary Dearden (XK home) Diphych RL3A
gdm@ppv-design.co.uk www.ppv-design.co.uk
T. 0706 822751 M. 07712 669482