



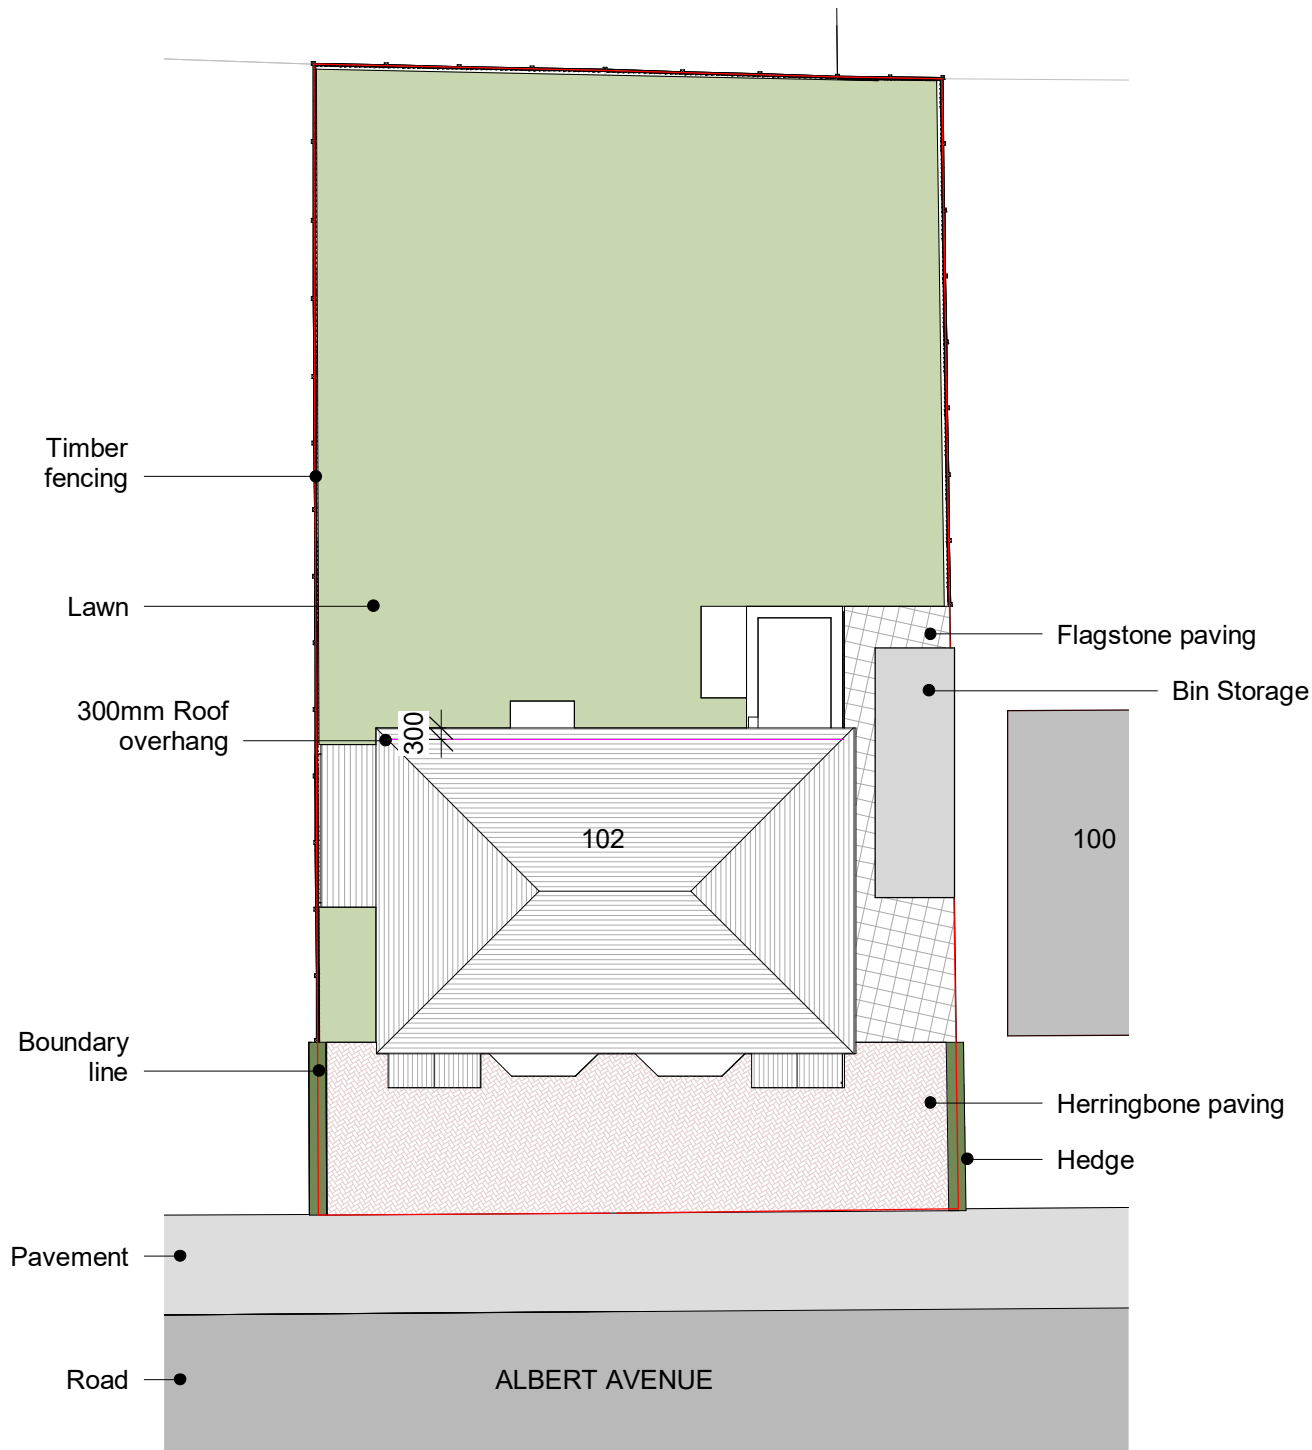

1. Existing Site Plan
1 : 200

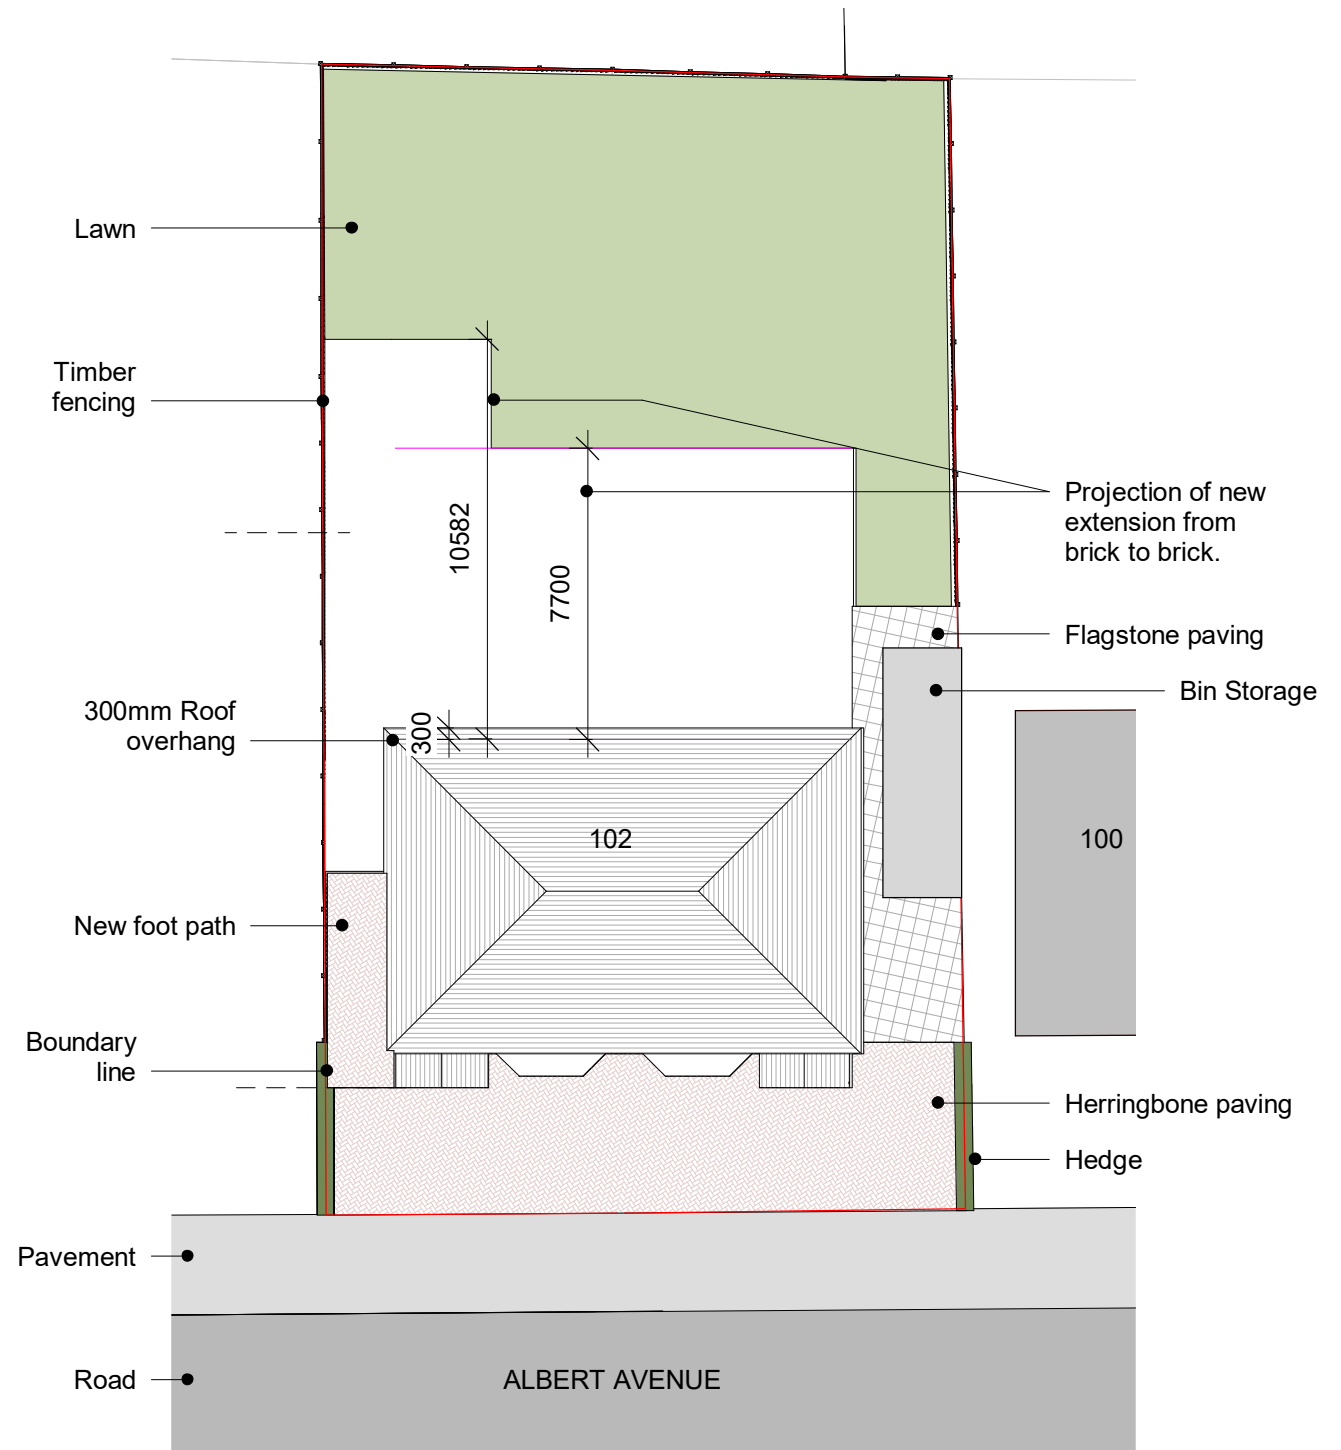

2. Proposed Site Plan
1 : 200



PROJECT
Prestwich Mikvah - Albert Ave
CLIENT
Prestwich Mikvah
TITLE
Existing and Proposed Site Plan

1	Revise for new scheme	YM	23/02/24
REV	DESCRIPTION	BY	DATE
SCALE @ A1	DATE	DRAWN BY	
1 : 200	30 JAN 2023	ER	
STATUS			
PLANNING			
PROJECT NO.	DRAWING NO.	REV.	
DA18080.	301.	1	

NOTES

© COPYRIGHT : ALL RIGHTS RESERVED.
THIS DRAWING MUST NOT BE REPRODUCED WITHOUT PRIOR WRITTEN CONSENT.
DRAWING TO BE USED FOR THE STATUS INDICATED ONLY.
ALL DIMENSIONS AND SETTING OUT SHALL BE CHECKED AND CONFIRMED ON SITE.
ANY DISCREPANCIES TO BE REPORTED TO THE DESIGNER PRIOR TO THE
COMMENCEMENT OF ANY WORK. ALL WORK AND MATERIALS TO BE IN
ACCORDANCE WITH CURRENT STATUTORY LEGISLATION. RELEVANT CODES OF
PRACTICE AND BRITISH STANDARDS. ALL DIMENSIONS ON THIS DRAWING ARE IN
MILLIMETRES (UNLESS OTHERWISE STATED).