

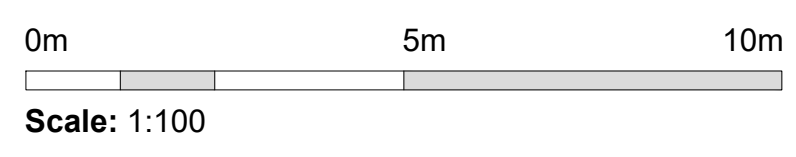
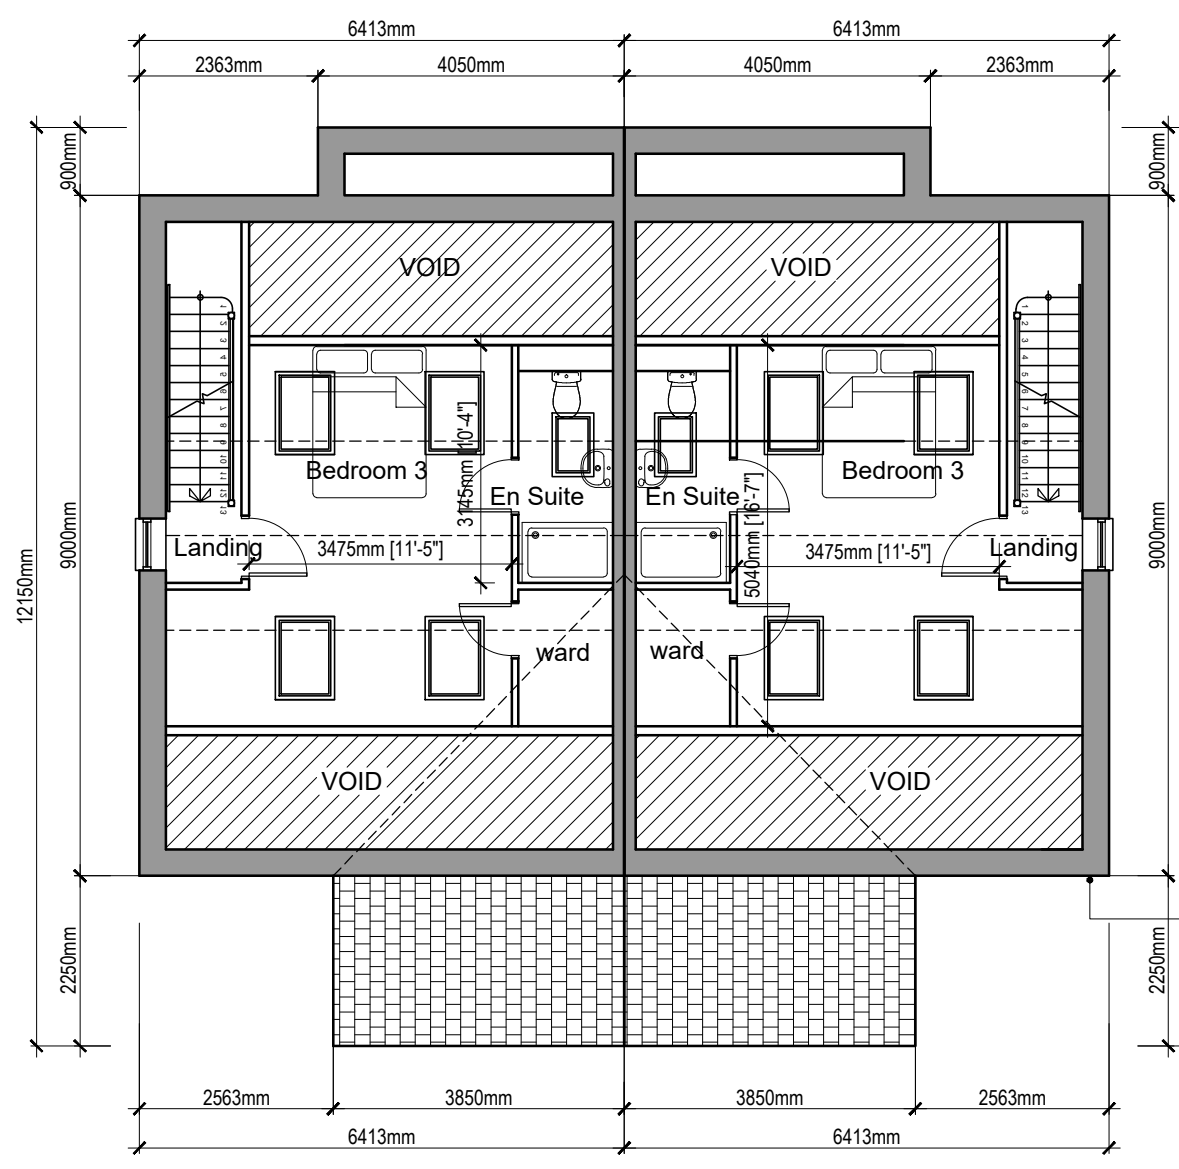
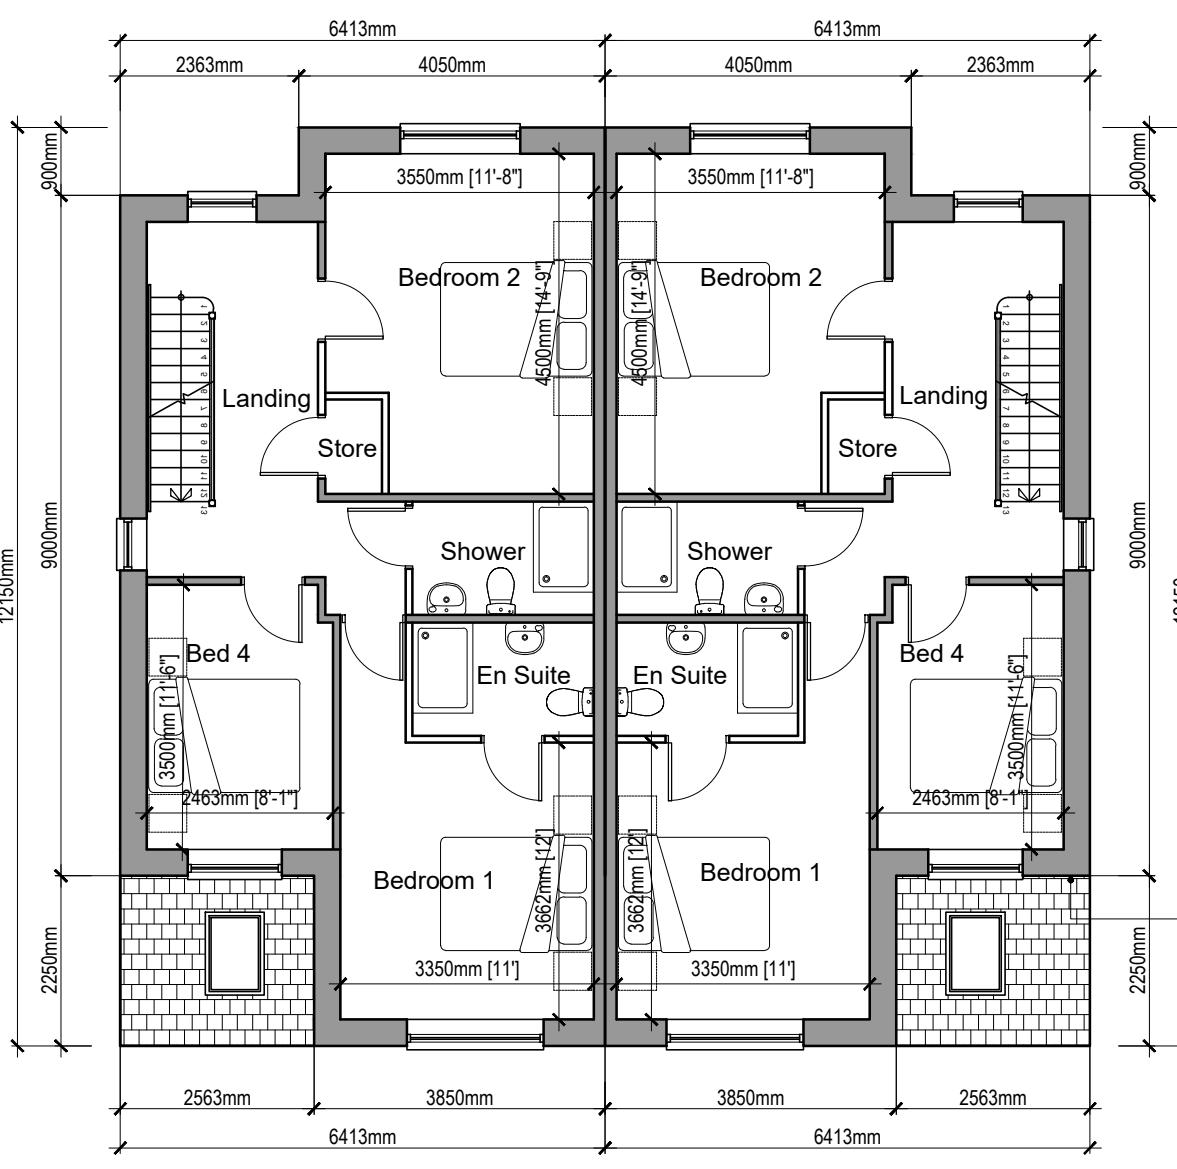


| CDM HIGH RISK ASSESSMENT   |                                                                                             |
|---|---------------------------------------------------------------------------------------------|
| ITEM   | RECOMMENDATION                                                                              |
| Roof Trusses and Purlins   | To prevent falls scaffolding, or shoring of roof trusses required.                          |
| Roofing, Fascia & Eave Water Gutter   | To prevent falls scaffolding required.                                                      |
| External Wall Finishes (Upper Floor)   | To prevent falls scaffolding required.                                                      |
| Windows (Upper Floor)   | To prevent falls scaffolding required.                                                      |
| Planting in, on or over of Soil Walls   | Scaffolding/Shoring required.                                                               |
| Beams/Cranks   | Mechanical measure as appropriate                                                           |
| Man Handling   | New Mechanical Equipment, Two men lift, one man in handle handling, see schedule for weight |
| Carpenter   | Temporary Propping required                                                                 |
| Health   | Provide COSHH Assessment                                                                    |
| FOR ALL OTHER RISKS REFER TO DANGEROUS DESIGN RISK ASSESSMENT PROFORMA   |                                                                                             |
| NOT OWNED BY THE PROPERTY OF BETTERPLAN DESIGN LTD<br>BPD ARCH AND ASSOCIATES OR SUBSIDIARIES OF ANY OF THE ABOVE<br>OR IN ANY MANNER THE CORRECT REPRESENTATION OF THE CLIENT<br>OR BPD LTD IN WRITING, CORRESPONDENCE@BETTERPLAN DESIGN LTD |                                                                                             |

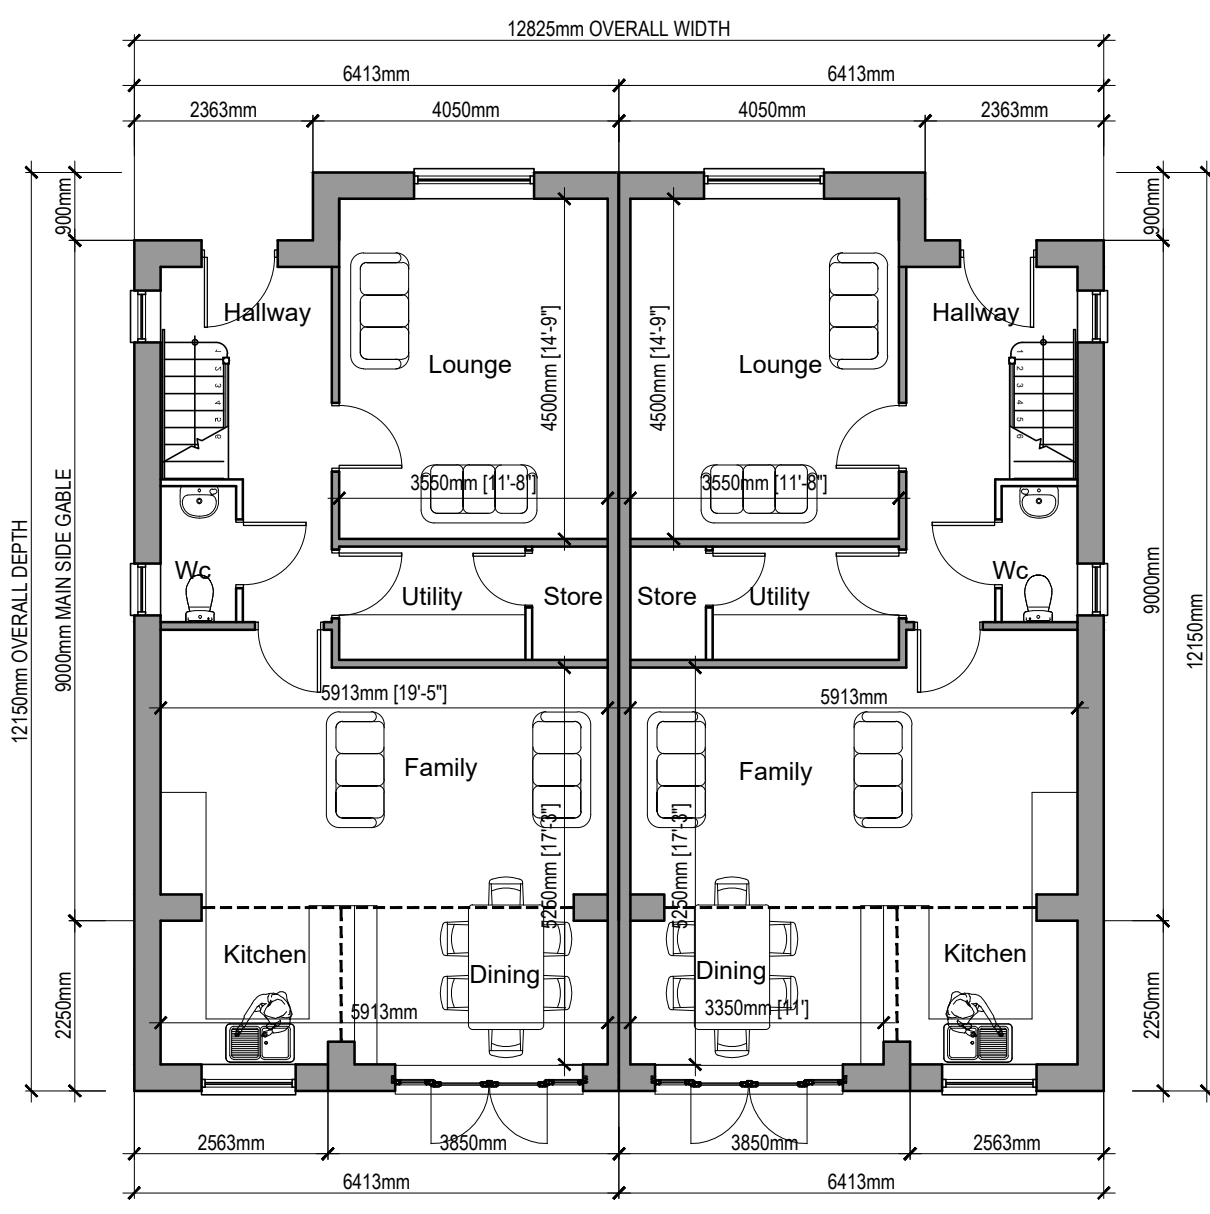

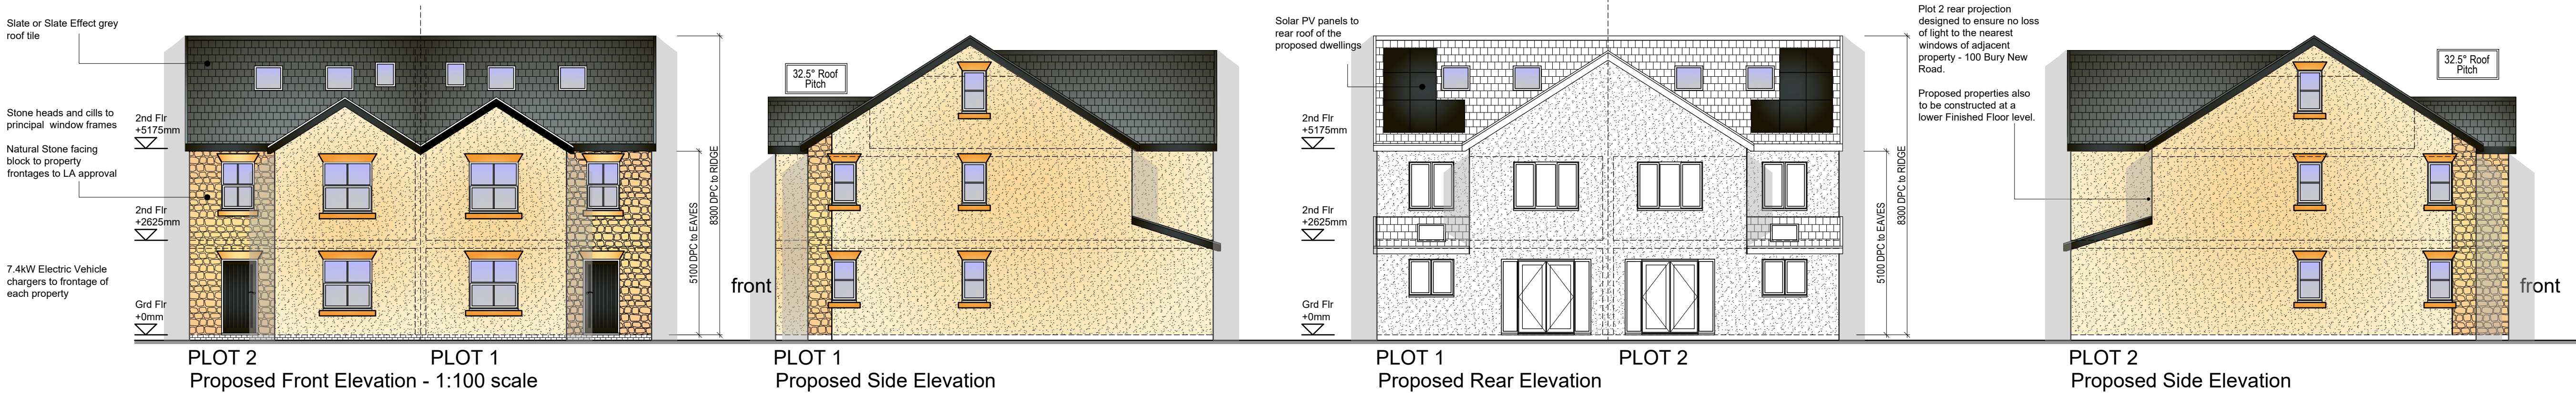

**bpd Architecture**


CIAT Registered practice

Sitchstone, Brown House Lane, Higher Wheelton,  
Chorley, Lancashire PR6 0WR

Tel: 01257 220510

web: [www.bpdarchitecture.co.uk](http://www.bpdarchitecture.co.uk)

email: [info@betterplan.co.uk](mailto:info@betterplan.co.uk)

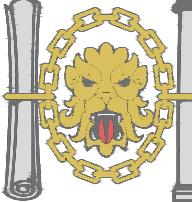

Chartered Institute of  
Architectural Technologists

Registered Practice

Project

**Land adjacent to 100 Bury New Road, Radcliffe BL2 6QB**

Title

**Proposed new build dwellings Floor plans and Elevations**

Scale @ A1

1:100

Date

June 2025

Ref

Job 1269

Drawn

MDB

Dwg No

**1269/BNR/HT1P**

Rev

**A**