


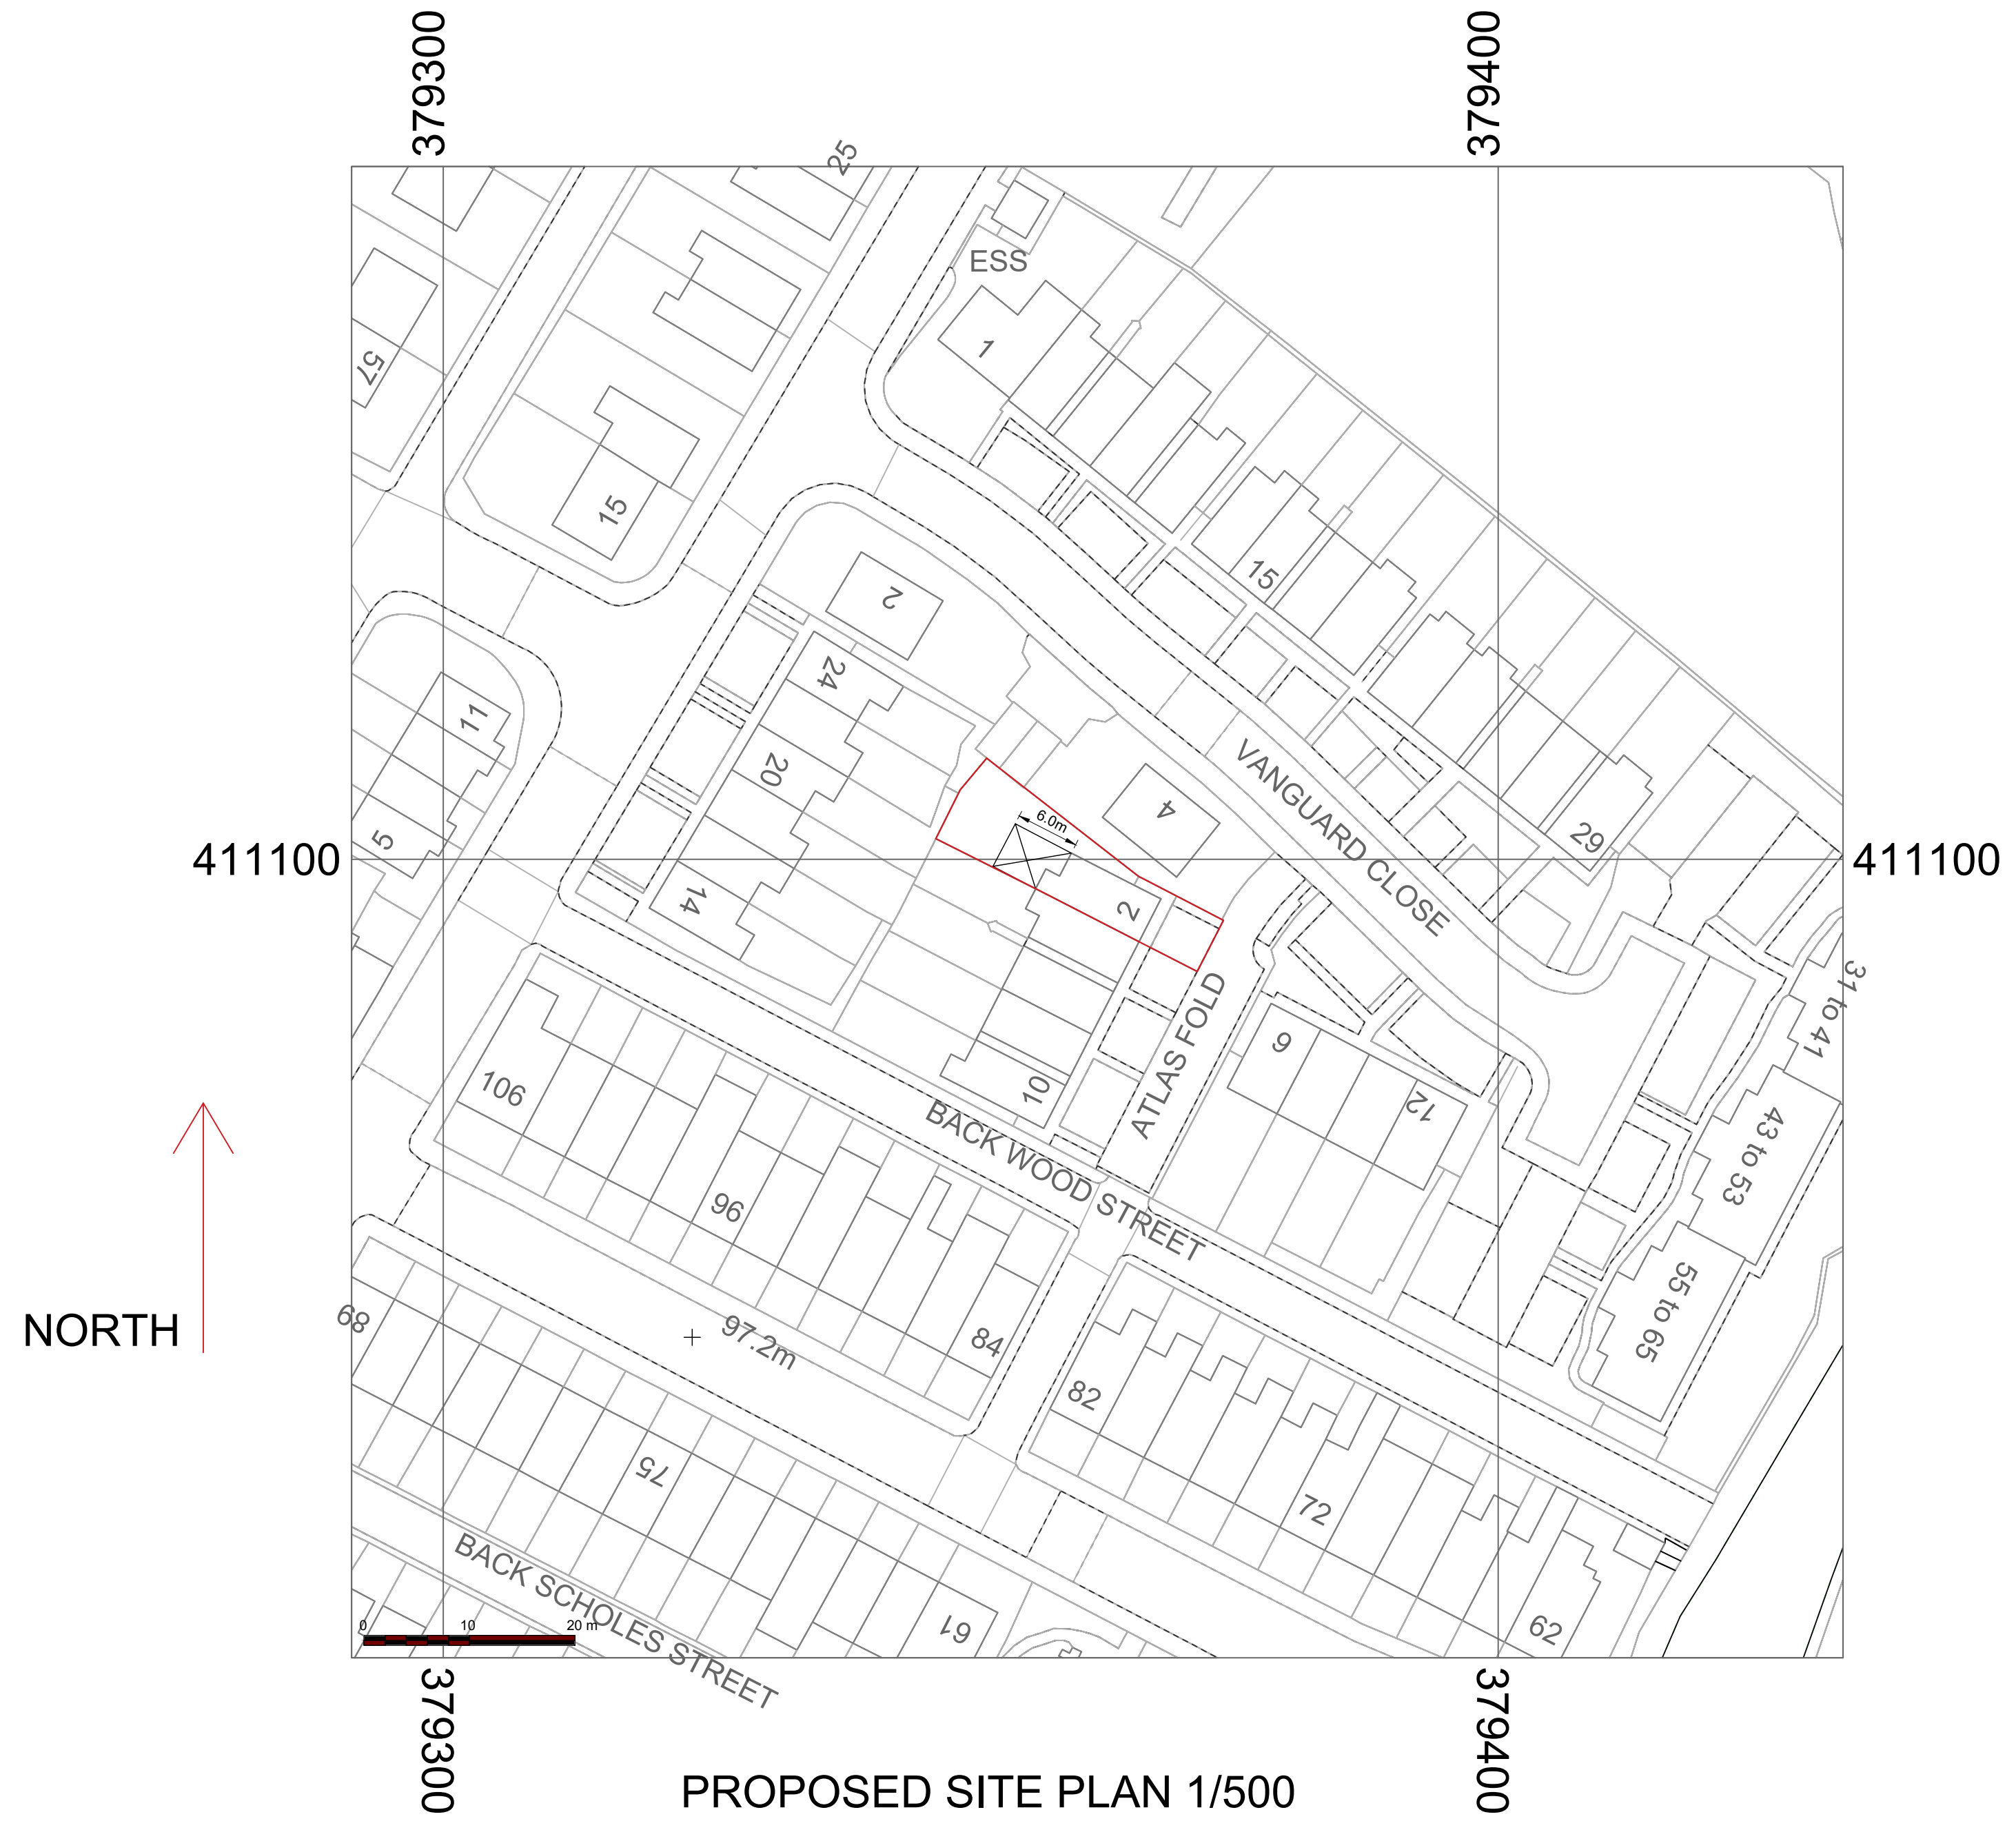

A	22.08.22	ISSUED FOR B.REGS
N°	DATE	DESCRIPTION
REVISION		

CLIENT: Mr & Mrs xxxx			
CONTRACT: 2 ATLAS FOLD			
DRAWING TITLE: SITE PLANS			
PROJECT N°:	26.481	Dwg N°:	001 Rev: A
PLANNING:	•	SCALE:	1/50
BUILDING REGS:		DATE:	13.09.22
TENDER:		DRAWN:	AG
CONSTRUCTION:		CHECKED:	