

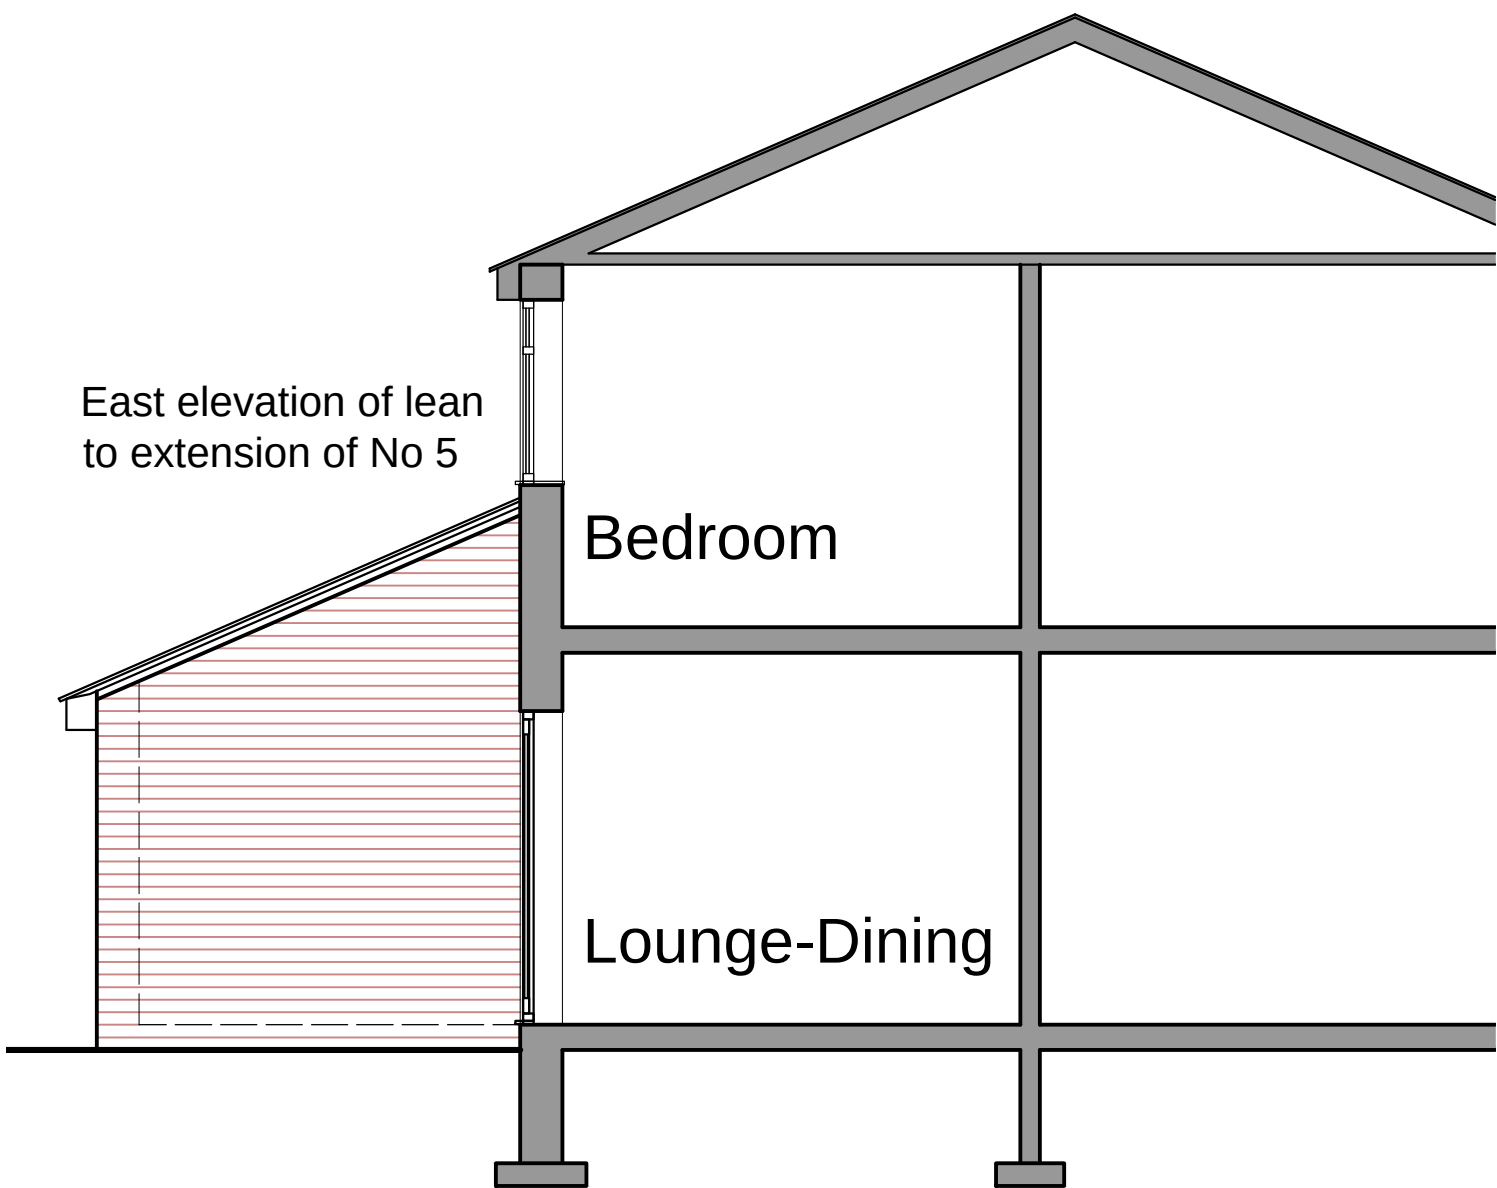


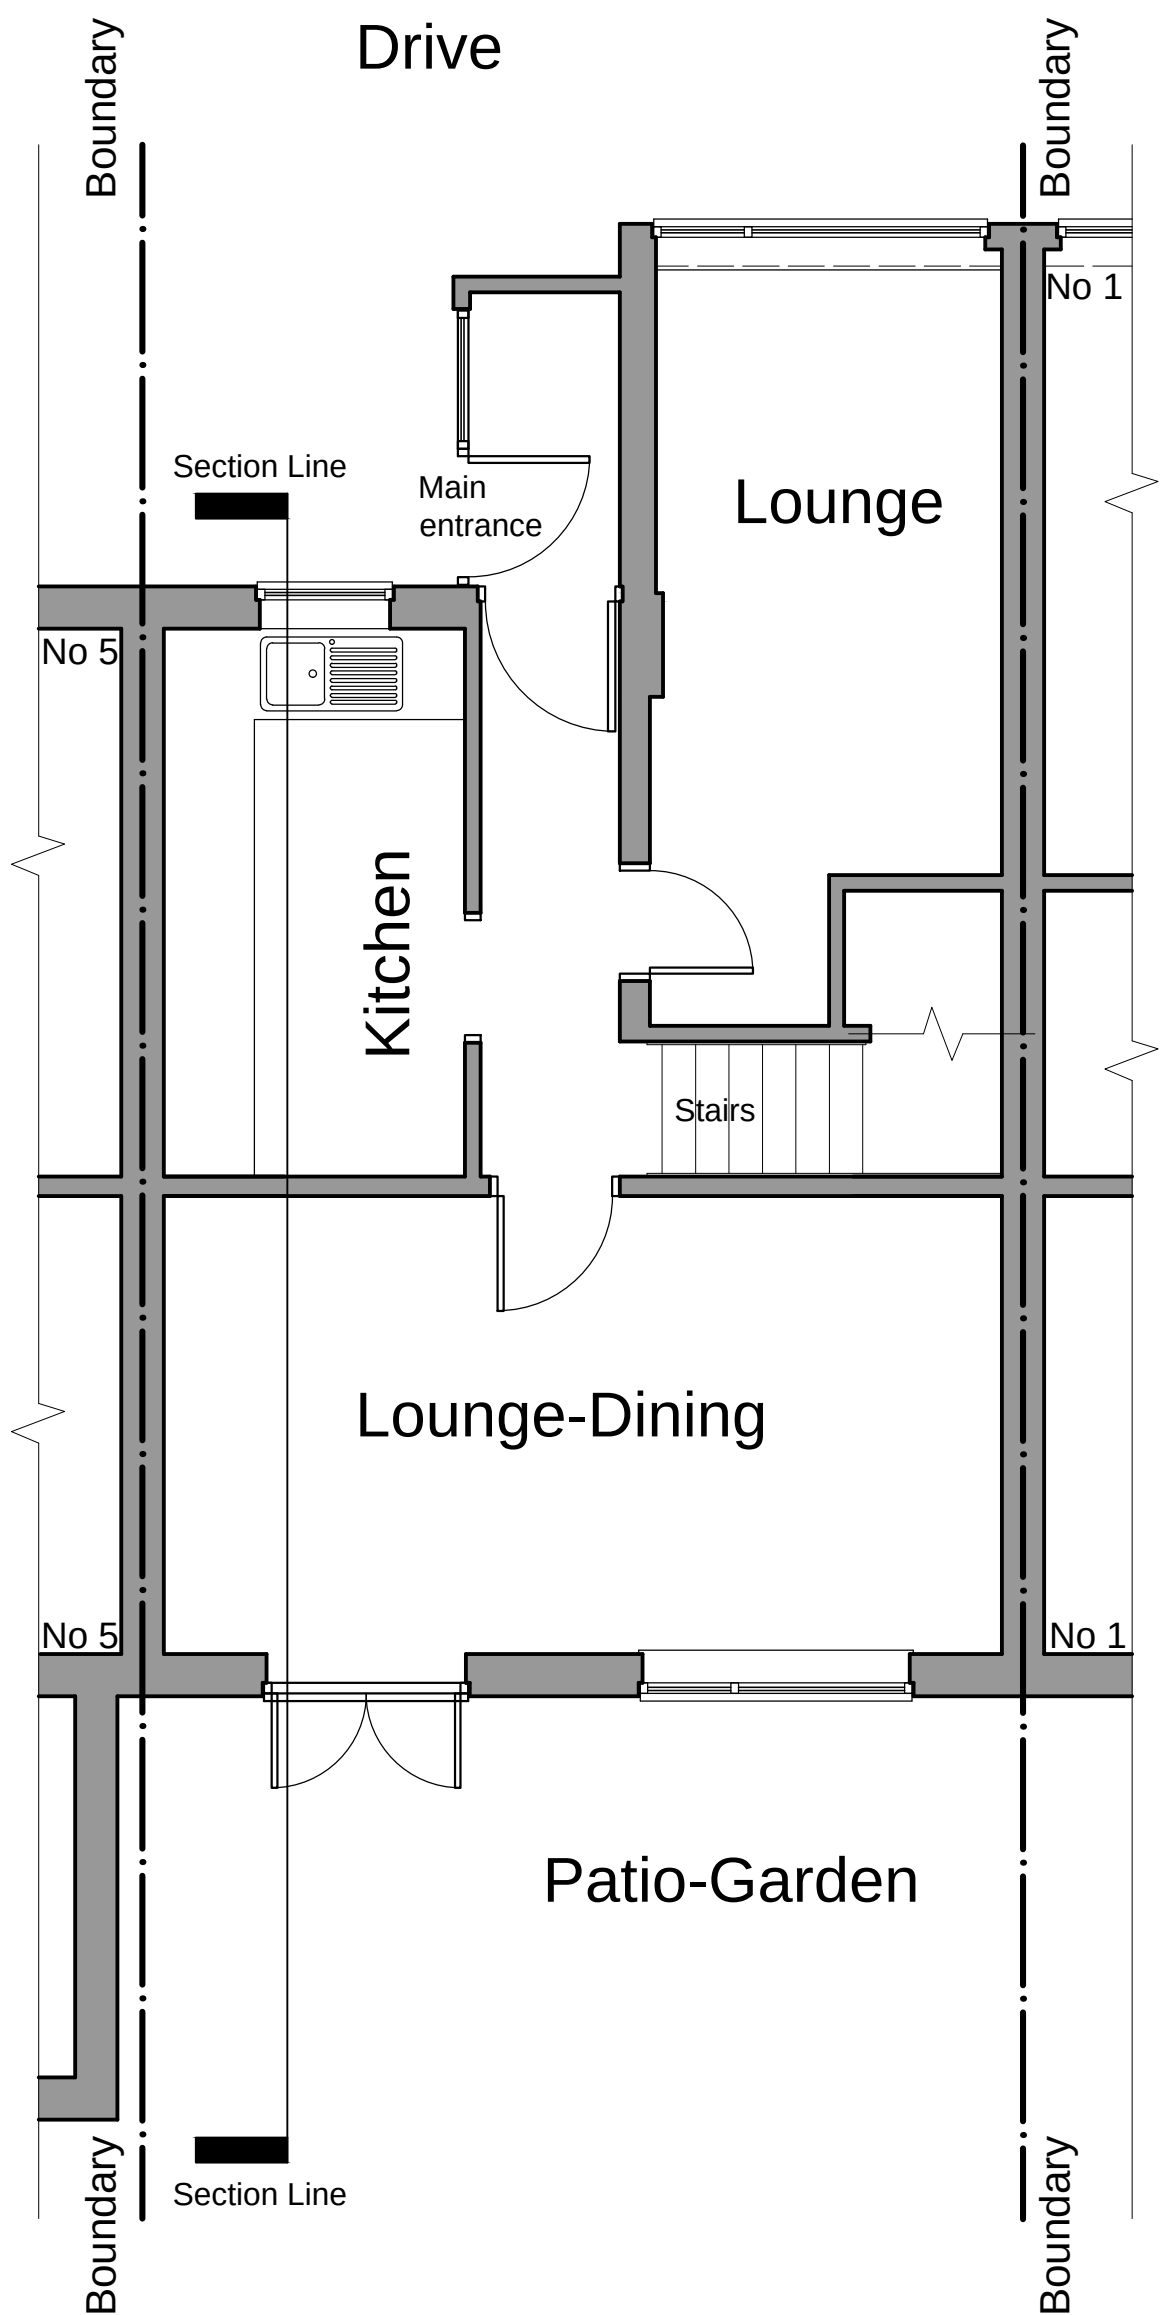

Existing South Elevation & Existing Section @1:50

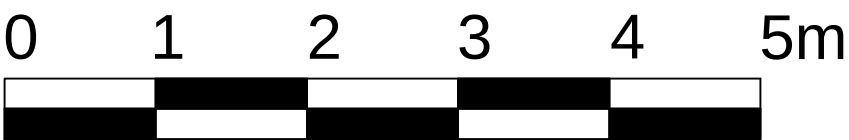


NOTES

- This drawing is copyright. No unauthorised copying of drawing without the express permission of the architect.
- Do not scale from prints. Use figure dimensions only.
- Contractors to check all dimensions on site prior to commencement of works.
- All works to be carried out in accordance with current statutory Health and Safety Regulations.
- This drawing is to be read in conjunction with all relevant consultants' and / or specialists' drawings / documents and any discrepancies or variations are to be notified to the architect before affected work commences.

REV. AMENDMENTS DATE

Existing Ground Floor Plan @ 1:50

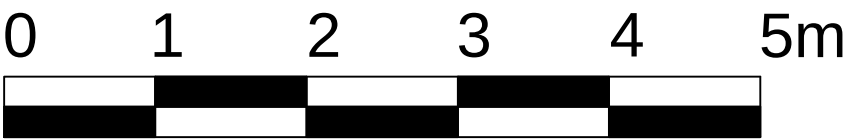

Project	EXTENSION & ALTERATIONS TO: 3 RHINE CLOSE, TOTTINGTON, BURY BL8 3NP
Drawing	EXISTING GROUND FLOOR FLOOR PLAN, EXISTING SECTION AND ELEVATION
Client	MR & MRS D. TURNER
Dwn. By	NP
Scale	1:50 @ A2
Drg. No.	20-10-05
Drg. Size	A1
Date	OCTOBER 2020