



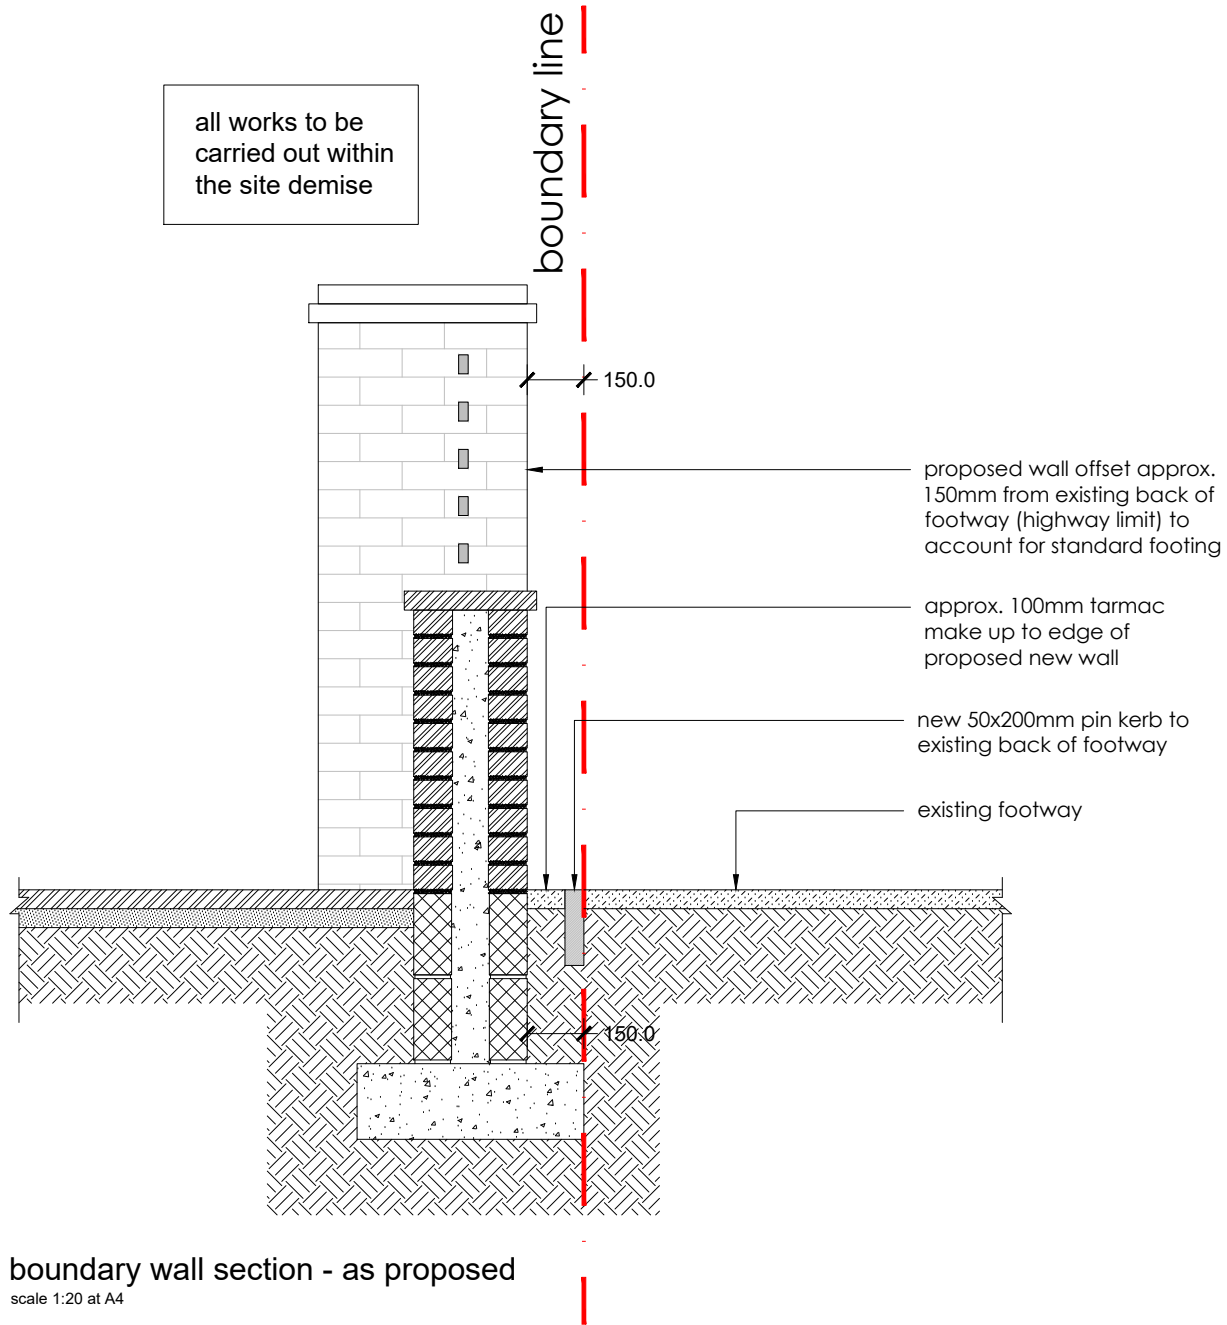

boundary wall section - as proposed
scale 1:20 at A4

 

Indicative
True
North

Planning drawings

Site Boundary		
Rev ref	Description	Date
Project	Replacement dwelling	
Site Address	12 Ten Acre Drive, Whitefield, Manchester, M45 7LP	
Client	Mr & Mrs Cohen	
Drawing status	Planning	
Drawing title	Proposed boundary wall section	
Date	February 2022	
Scale	1:20 @ A4	
Dwg No.	2021-1576-P-112	Rev -