


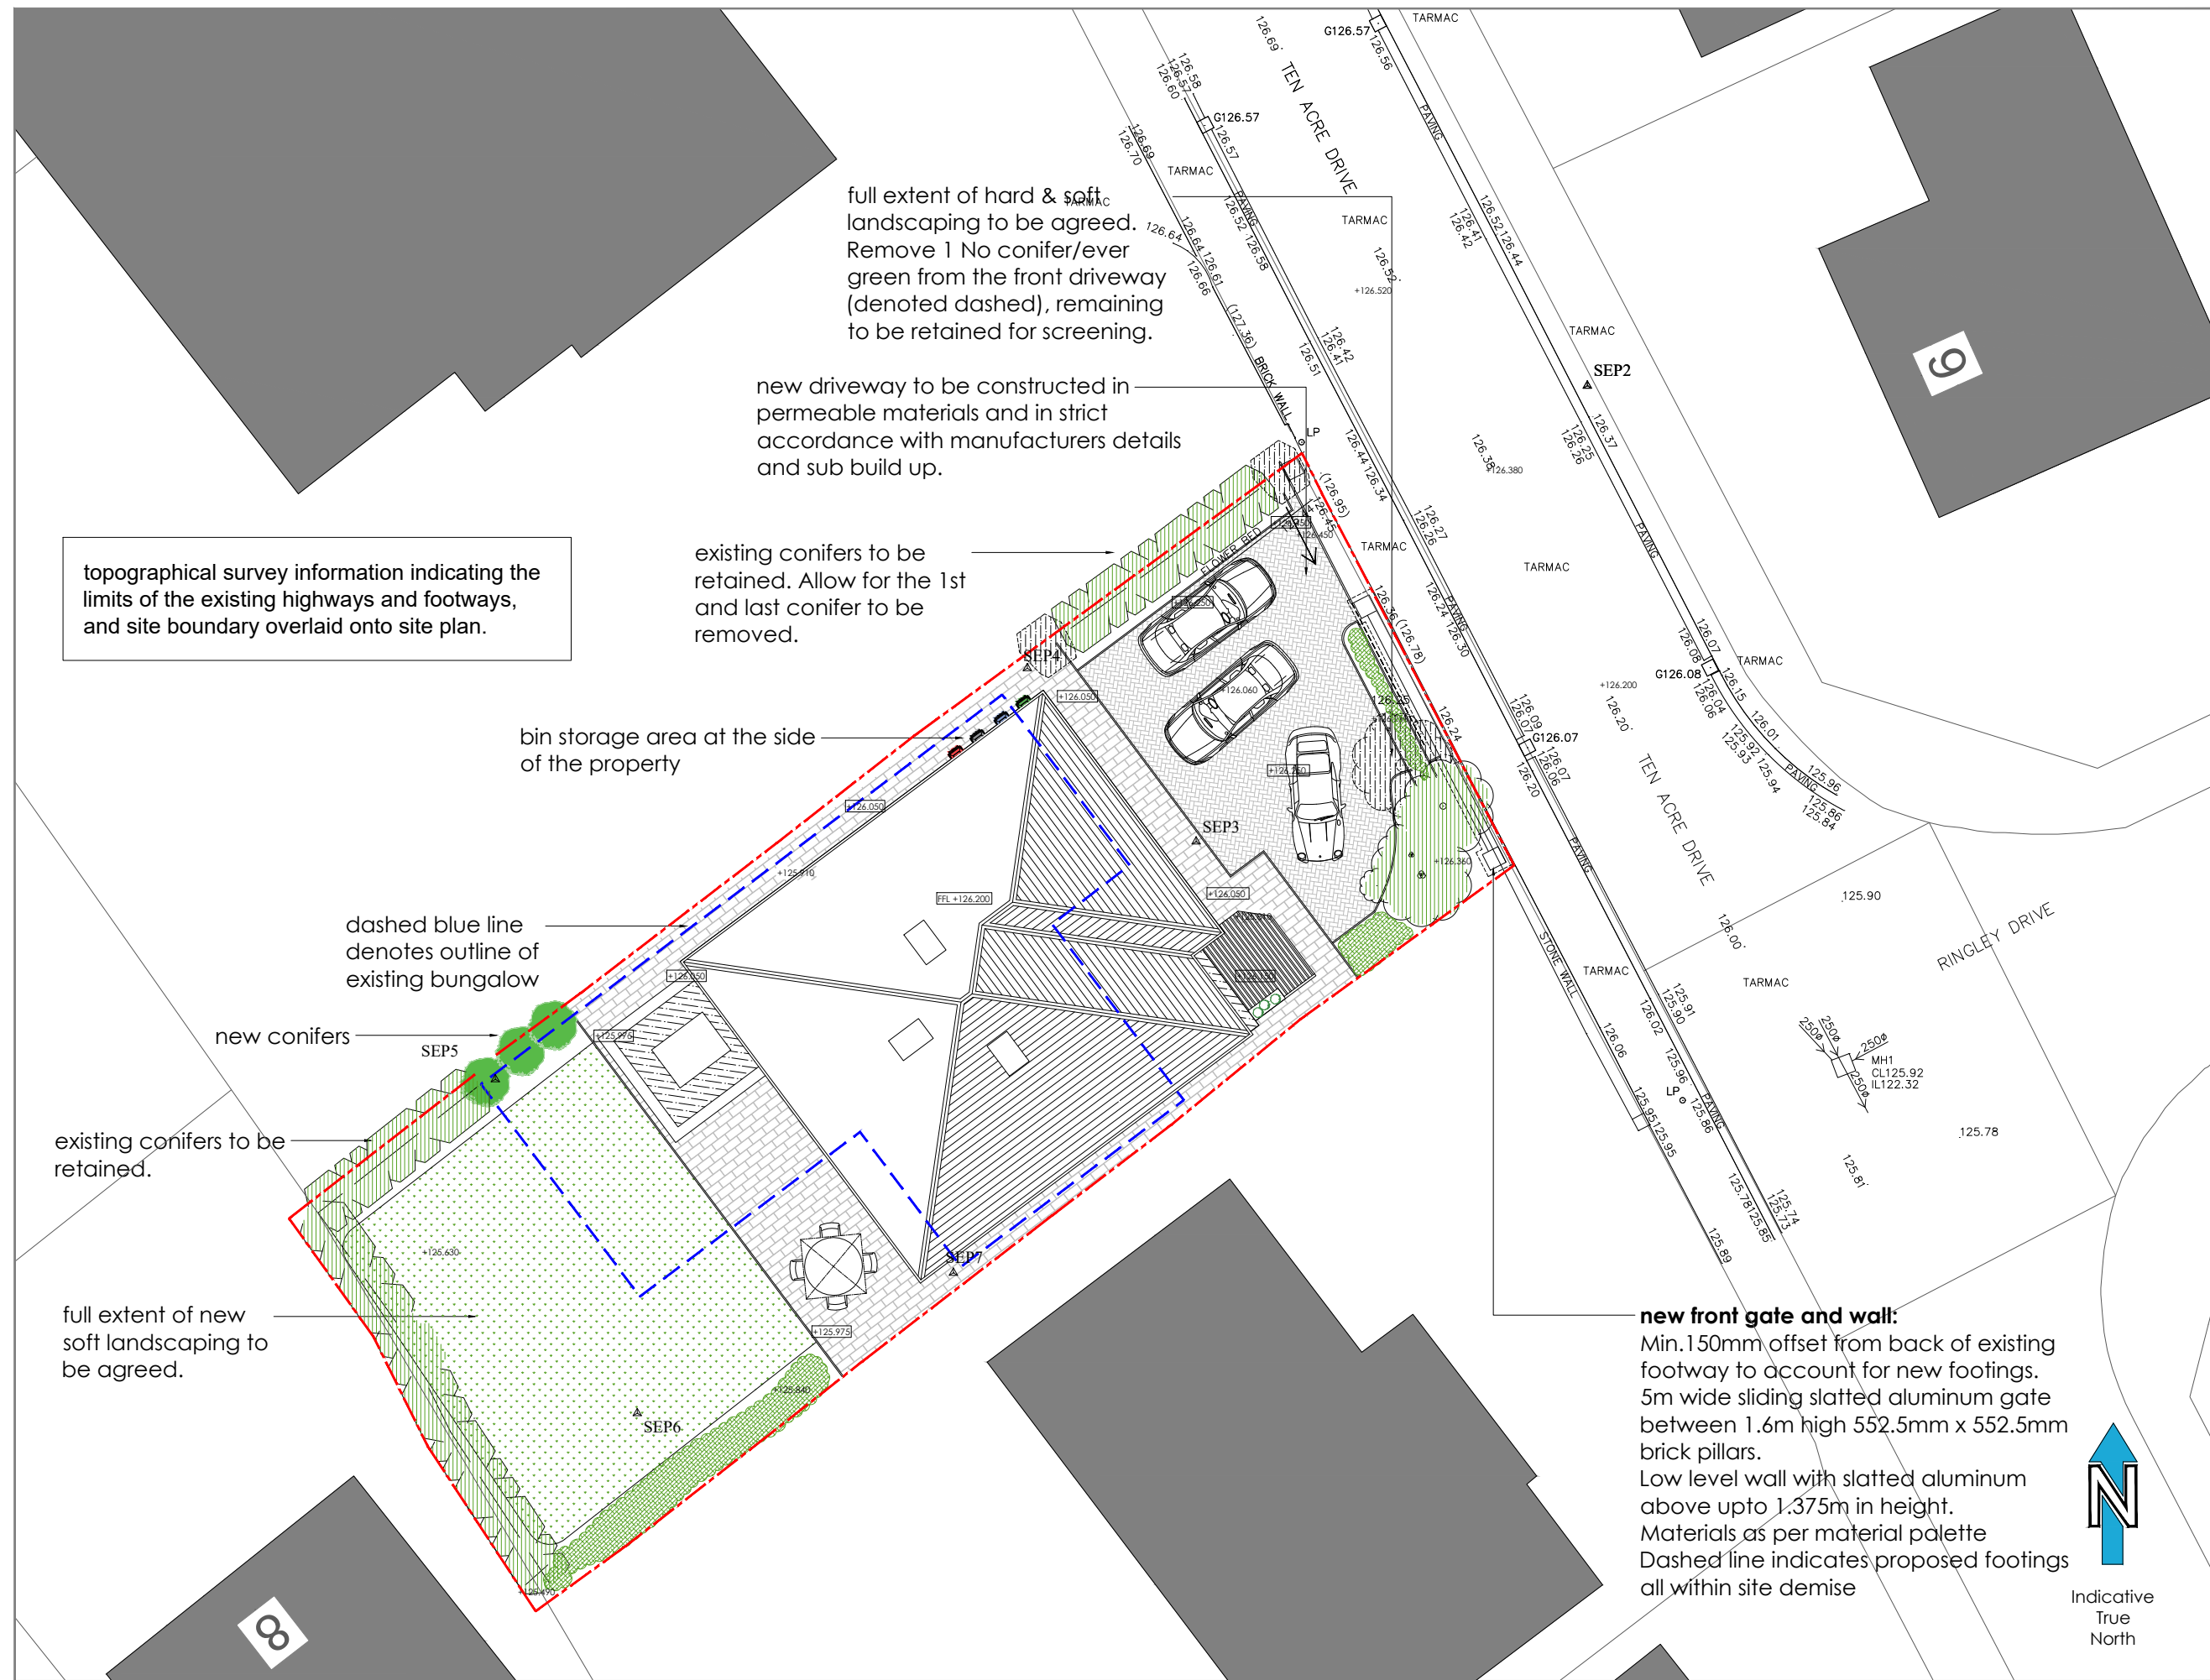

- LEGEND**
- new soft landscaping
 - new low level shrubbery
 - existing landscaping to be retained
 - external paving: light grey, Indian stone paving
 - existing building outline
 - application site boundary
 - 00.000 existing levels
 - 00.000 proposed levels
 - outline of existing buildings unaffected by works
 - permeable paving driveway - Tobermore Charcoal or similar approved.

Site Boundary		
Rev B	Boundary wall adjusted to suit planning/highways comments. Topo info overlaid.	23/02/22
Rev A	Incorporation of ground floor rear addition	05/01/22
Project	Replacement dwelling	
Site Address	12 Ten Acre Drive, Whitefield, Manchester, M45 7LP	
Client	Mr & Mrs Cohen	
Drawing status	Planning	
Drawing title	Proposed site plan	
Date	February 2022	
Scale	1:200 @ A3	Drawn P.J.H. CK P.J.H.
Dwg No.	2021-1576-P-108	Rev Rev B