


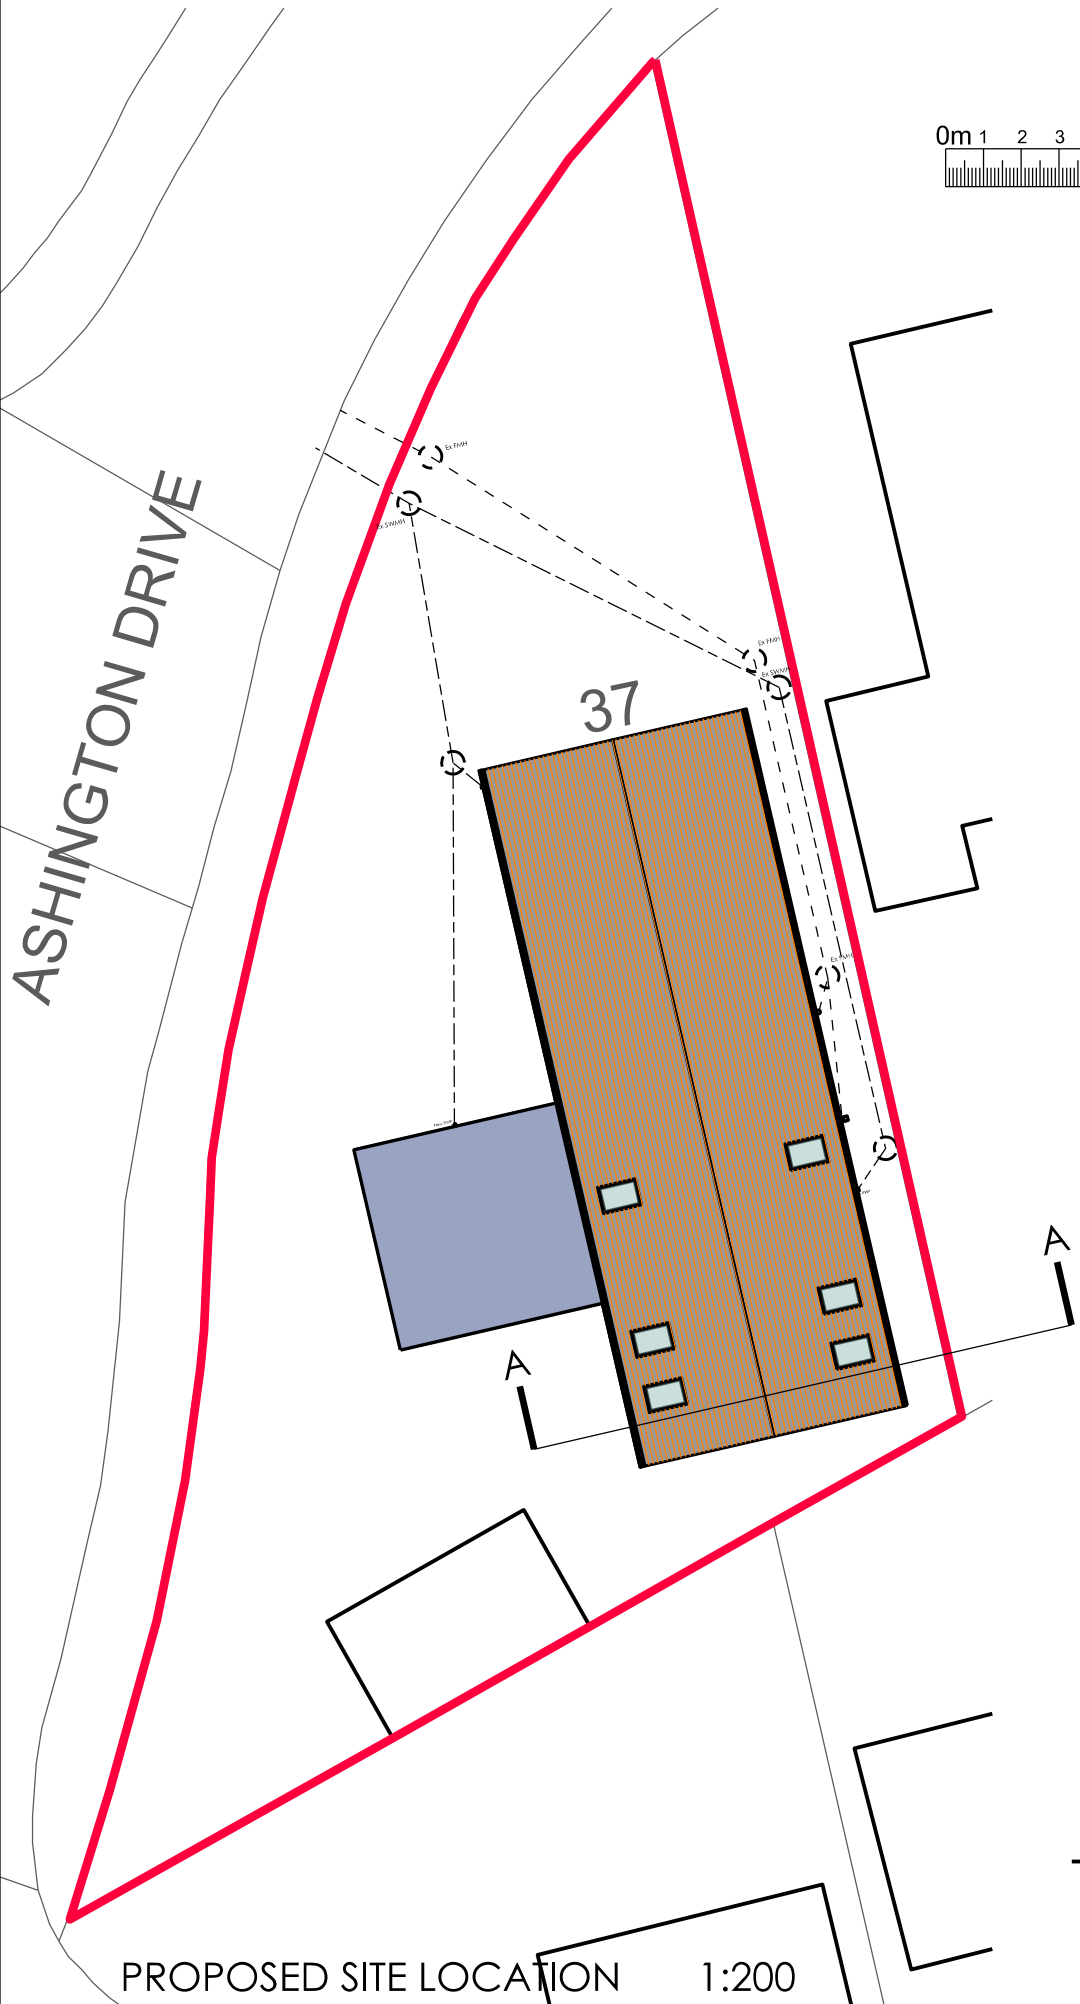


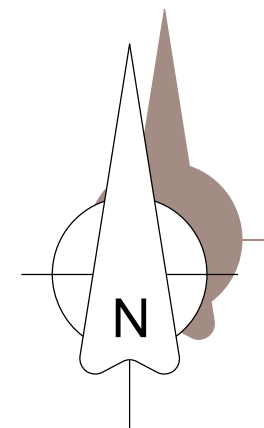

PROPOSED SITE LOCATION 1:200

 

PROPOSED SITE LOCATION 1:1250

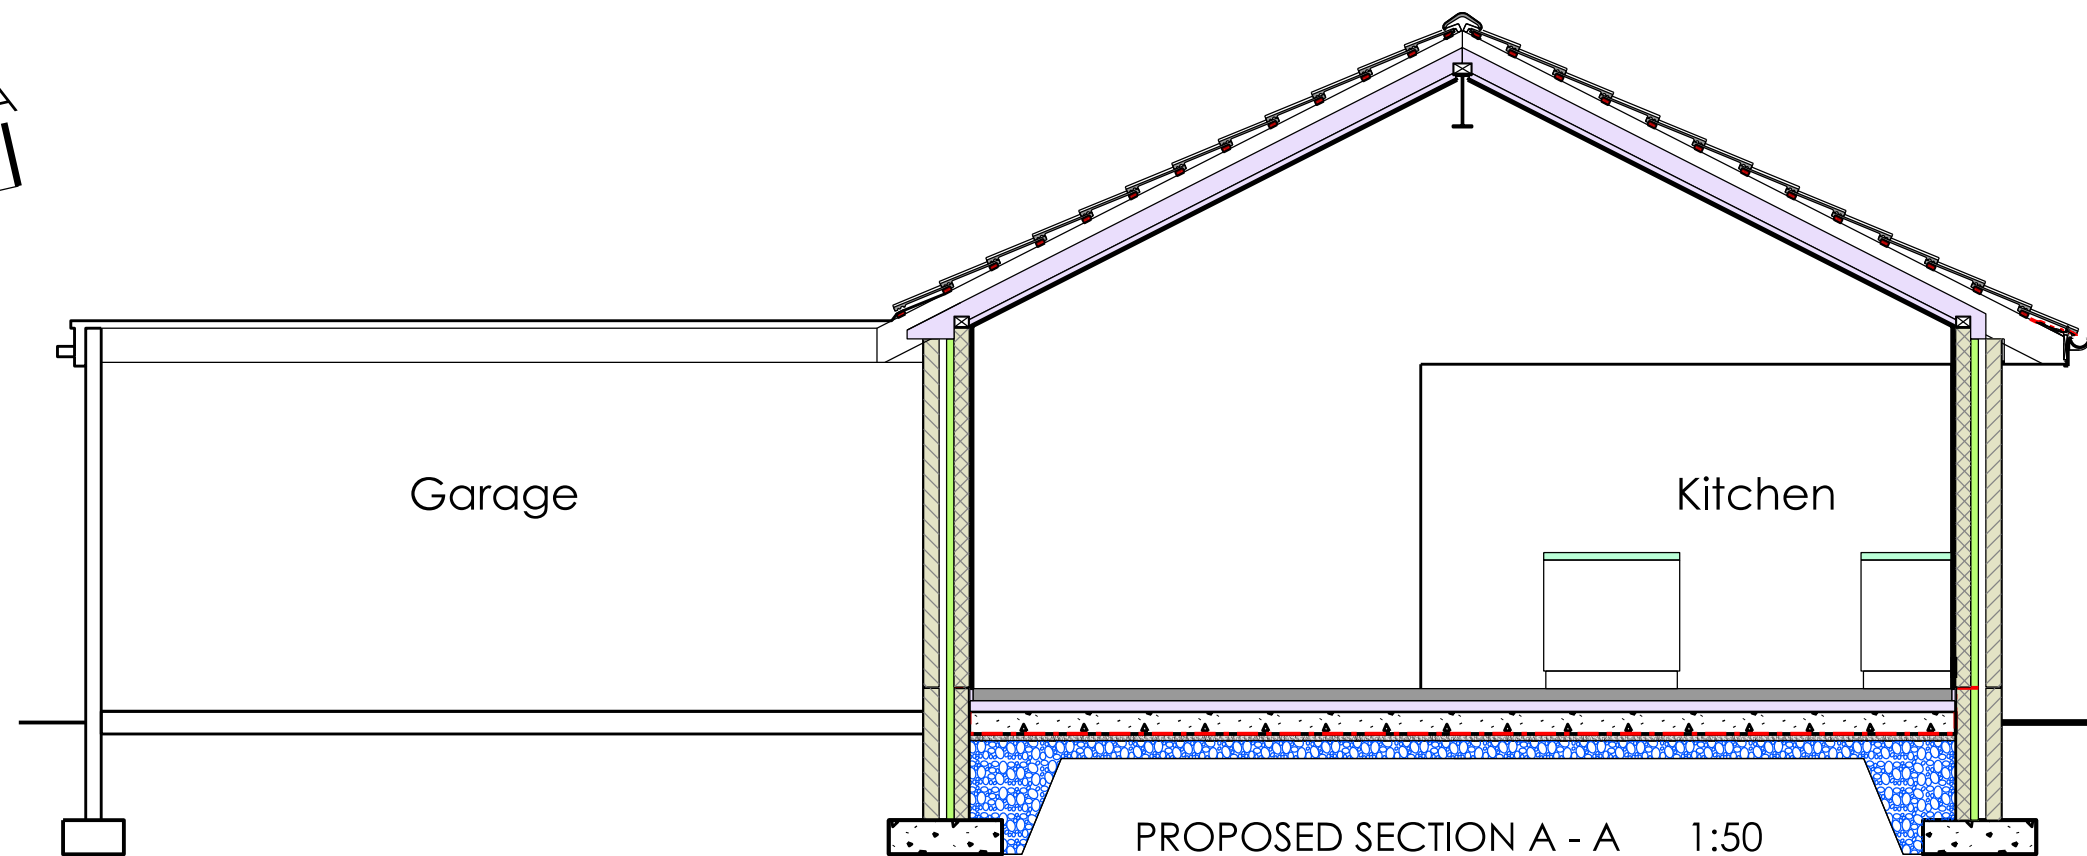


PROPOSED SECTION A - A 1:50

Revision	Description	By	Date
1	Re-submission for Planning	SC	29.04.2022

Revision	Description	By	Date

Notes:
DO NOT SCALE. Use figured dimensions only. The contractor is requested to check all dimensions before the work is out in hand. Copyright of this drawing belongs solely to SCA Ltd. This drawing must only be used for the purpose for which it is supplied and its contents must not be reproduced for any purpose without written permission. Areas indicated, or areas calculated from this drawing should be used for valuation purposes or as the basis for development contracts. SCA is a limited company registered in England and Wales, Number: 7428841

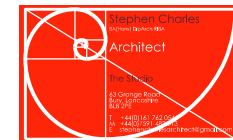

Drawn	SC
Date	AUG 2021
Checked	SC
Date	AUG 2021
Scale	1:1250, 1:200 @ A1
Status	Planning

Project	Extension to 37 Ashington Drive
	Bury, BL8 2TS
	For Mr & Mrs Pope
Drg Title	Proposed Site Location Plan, Roof Plan
	And Proposed Section A - A
Drg No	SC2021-251-L(-O)005 Rev C