



Rev	Description	Date	By
A	Existing bin store added	25/11/20	SPL

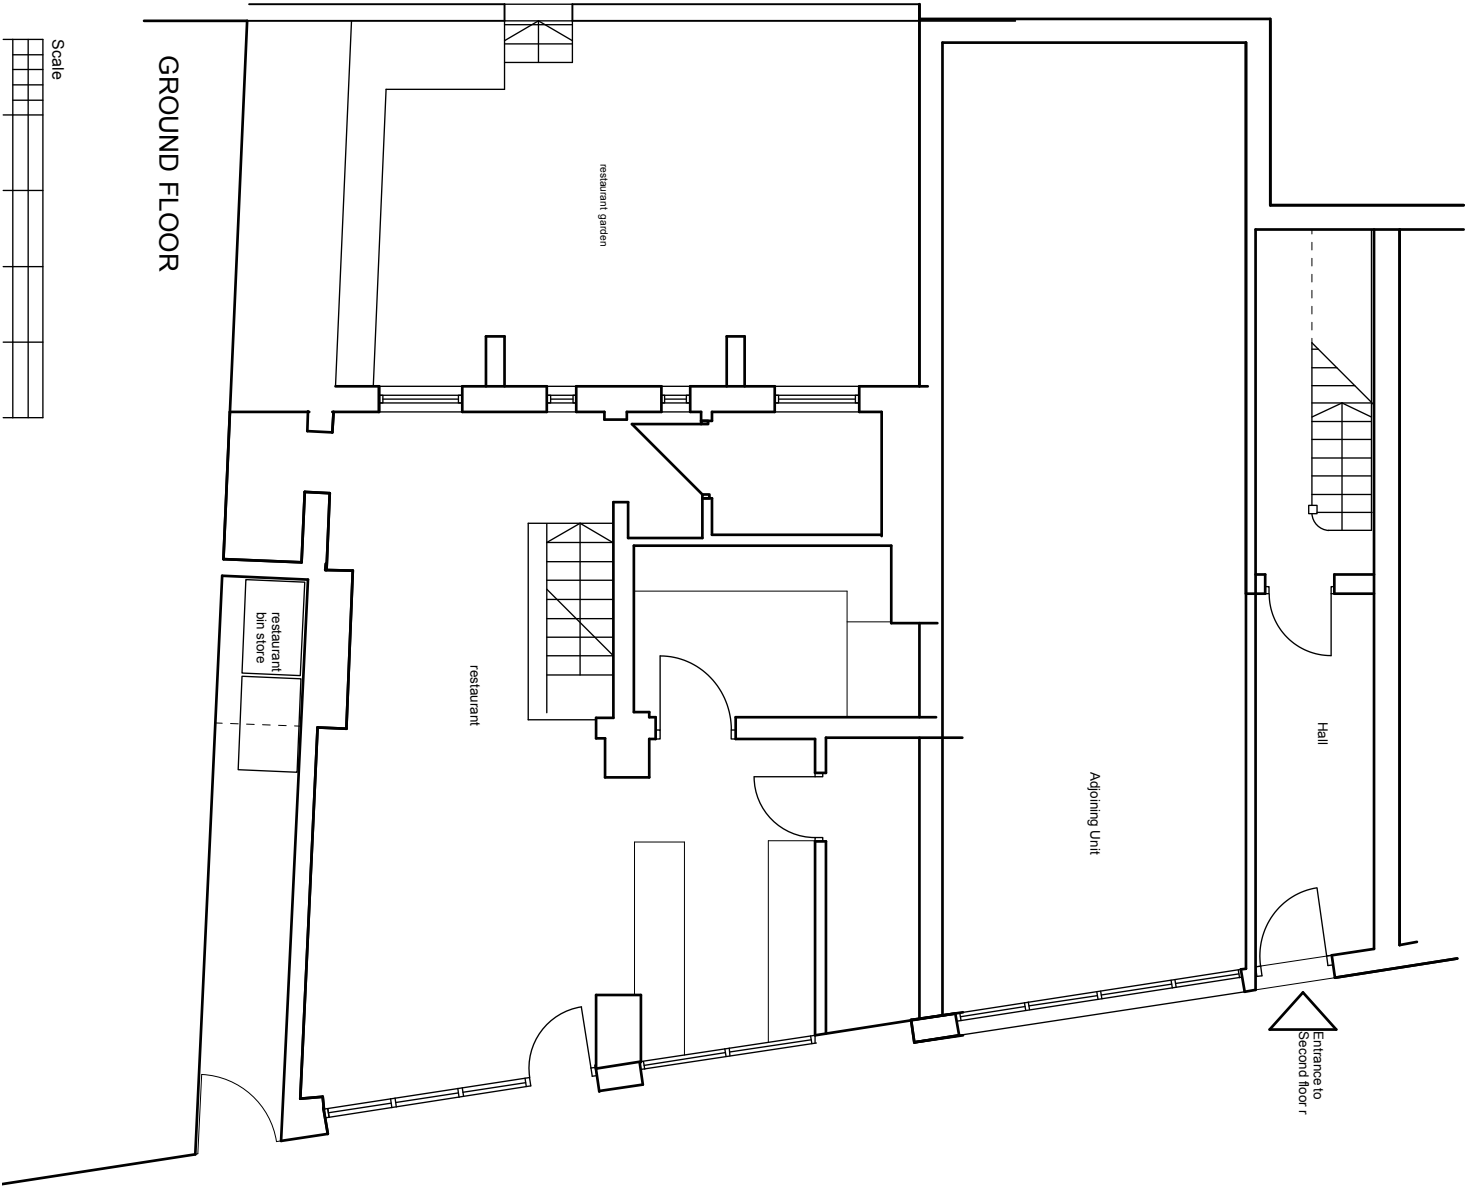

Site Location Plan 1:1250

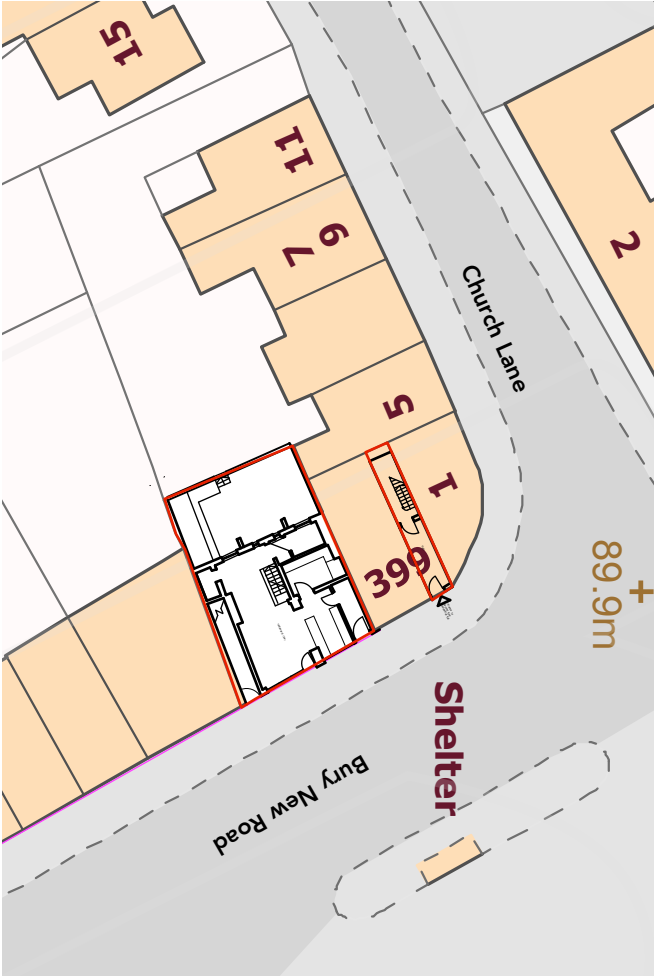

Block Plan 1:500

Date:	Drawing No:	Project:
October 2020	20111/E/01-A	Cuckoo Bar 395-397 Bury New Road Manchester M25 1AW
Drawing:	SCALE	1:100
Existing Ground Floor Plan Site Location Plan & Block Plan		