





1 Location Plan
1: 1250


Red line denotes property ownership boundary
Mapping contents © Crown copyright and database rights 2025
Ordnance Survey 100035207

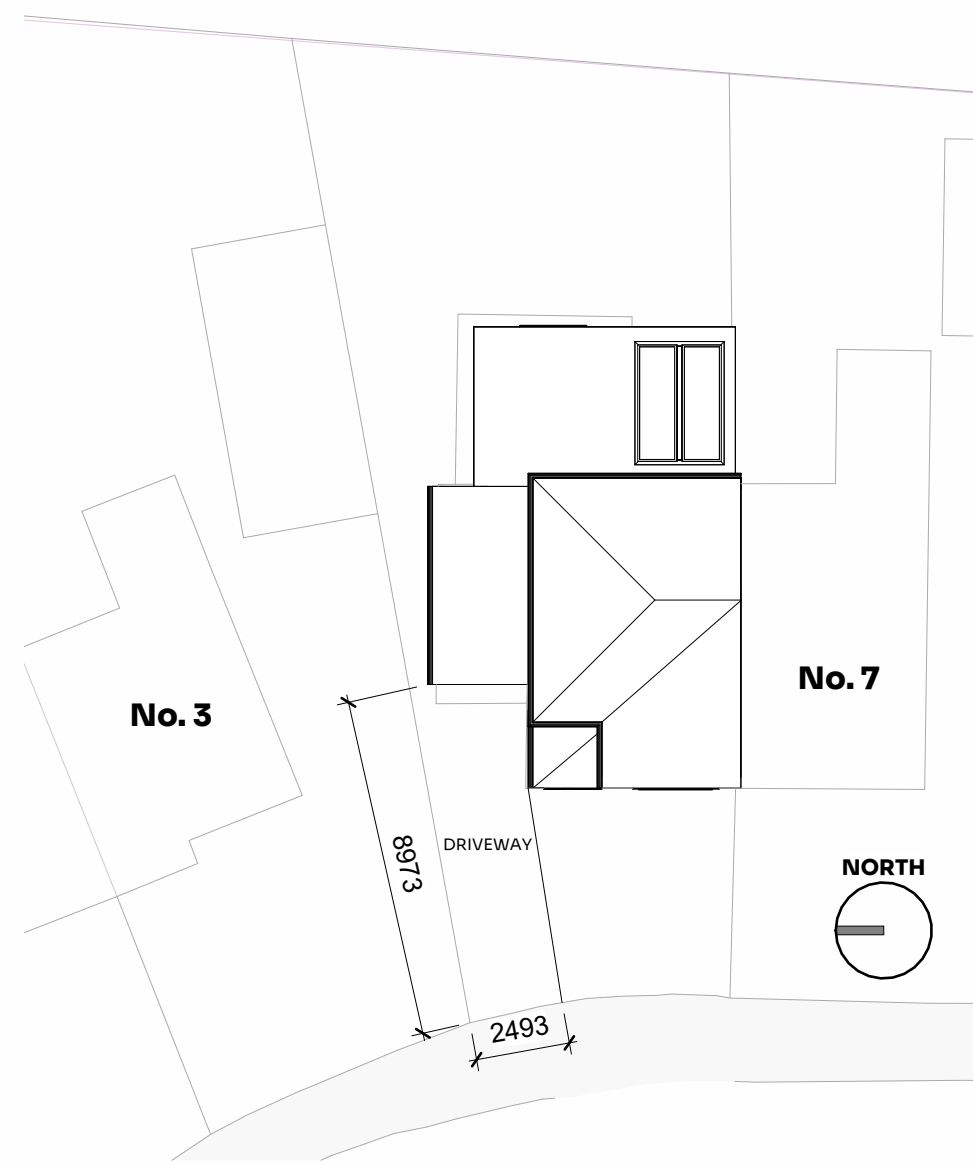


2 Block Plan - Existing
1: 200

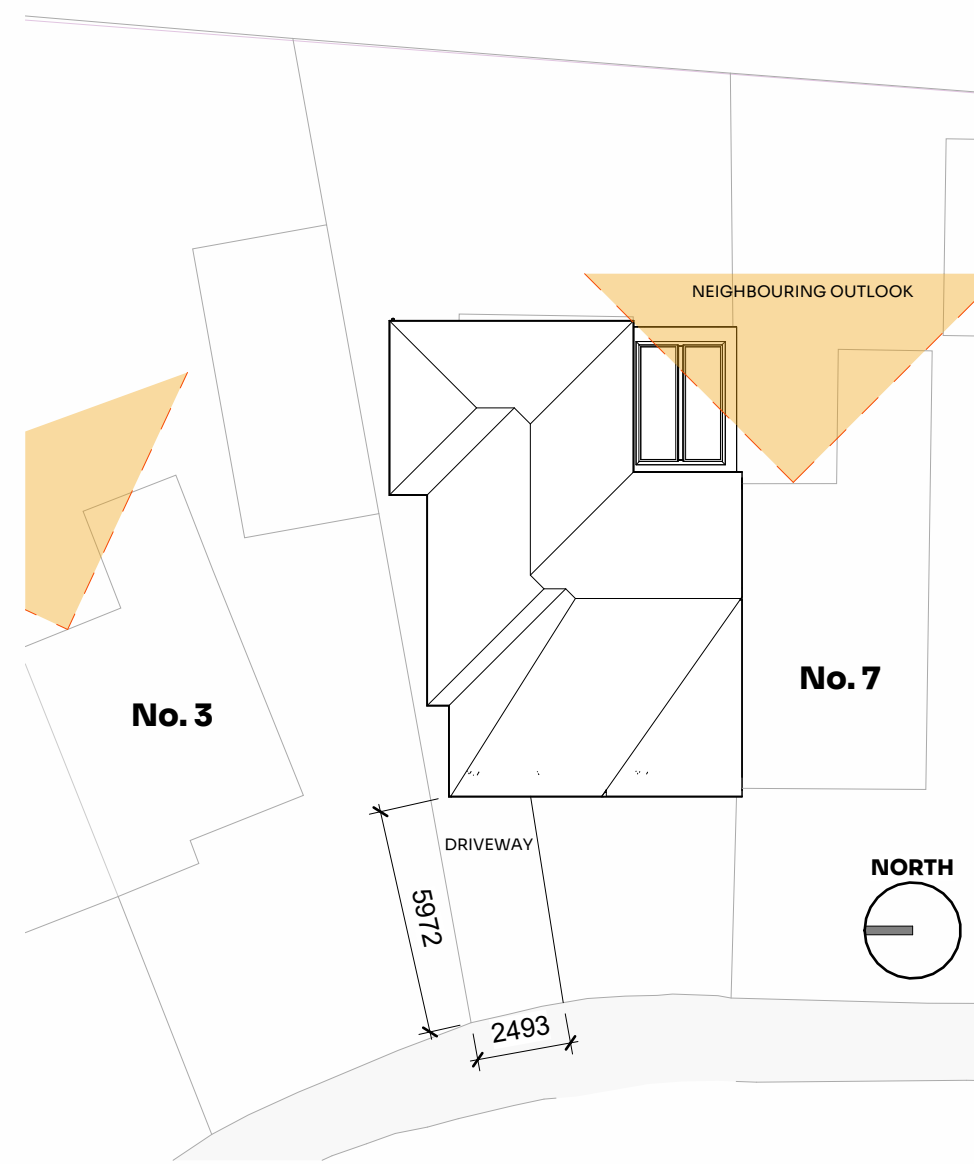


3 Block Plan - Proposed
1: 200

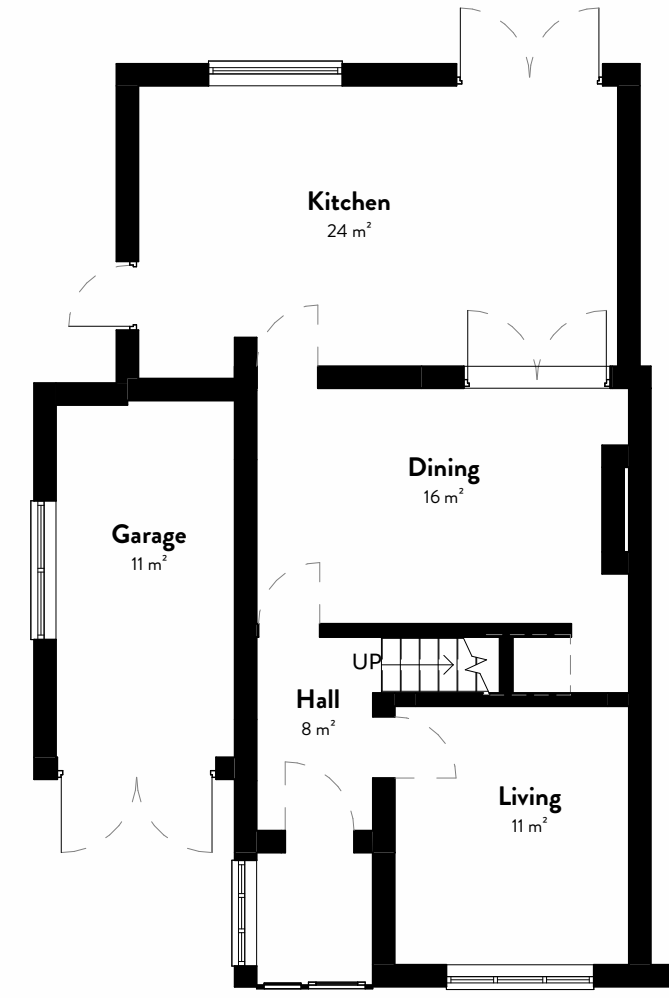


4 Ground Floor - Existing
1: 100

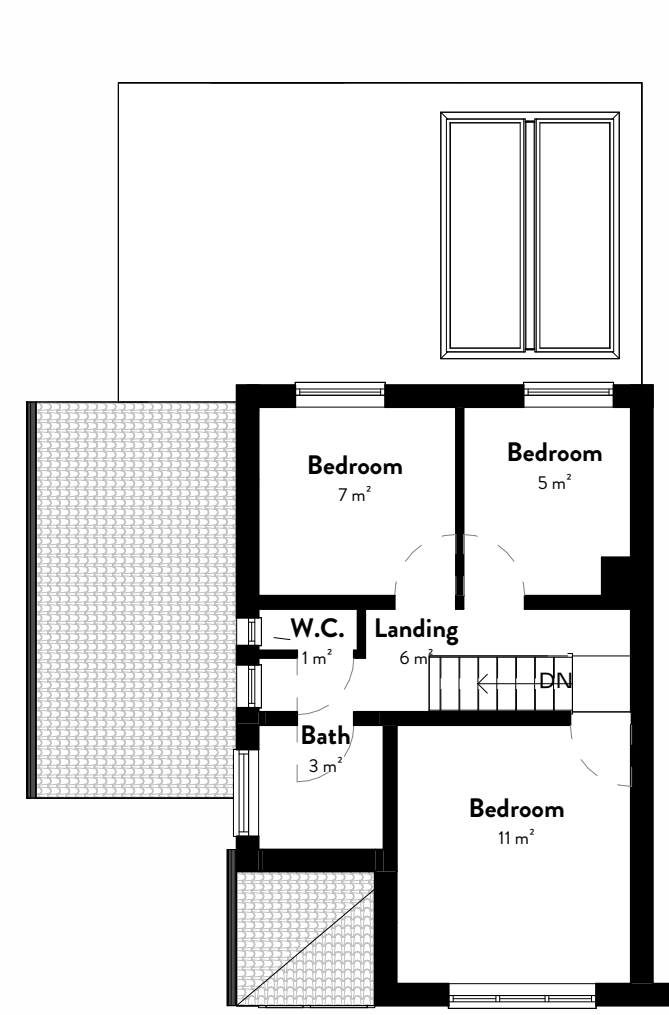

5 First Floor - Existing
1: 100

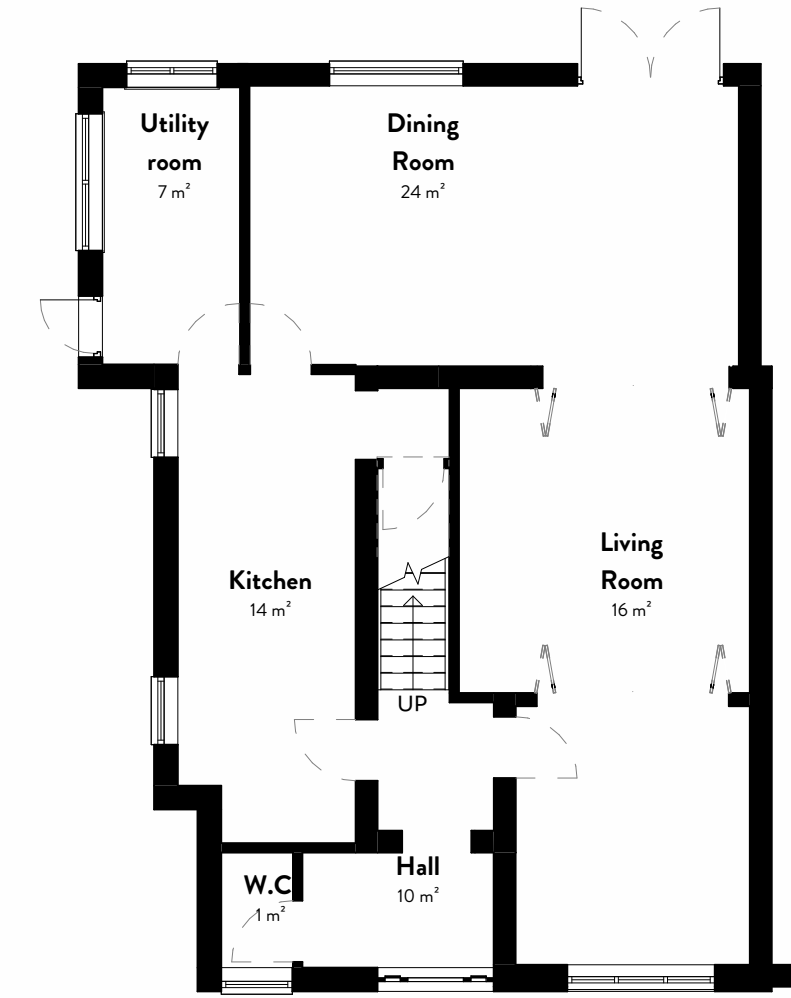


6 Ground Floor - Proposed
1: 100

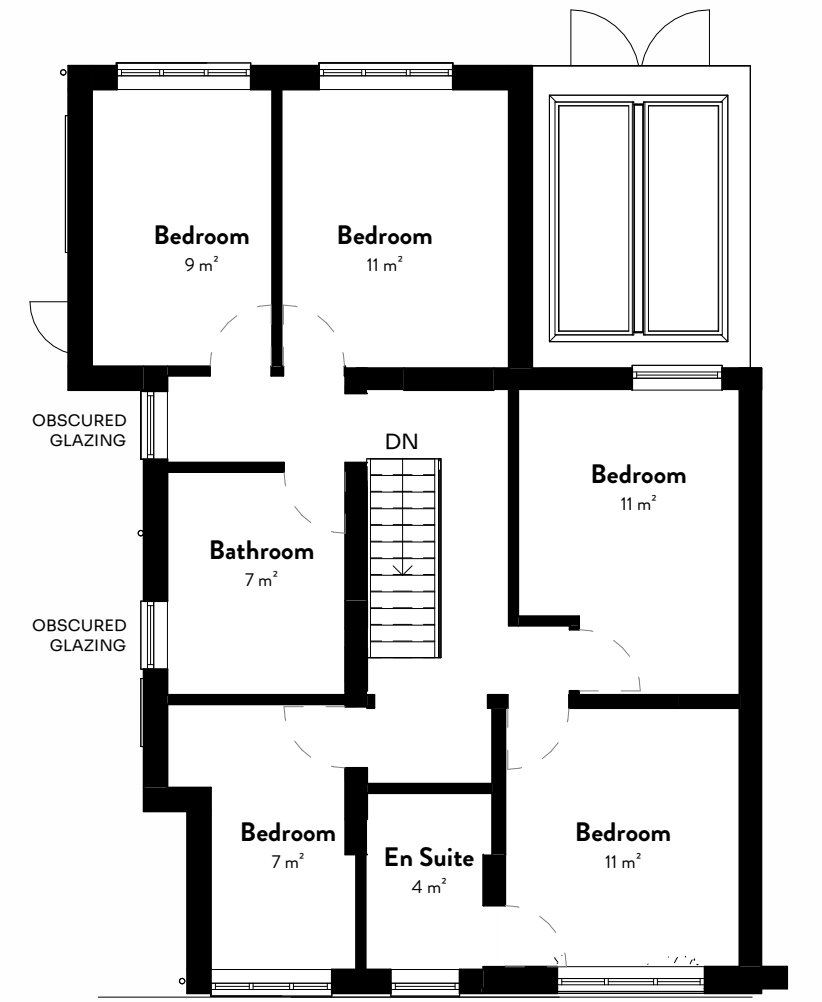

7 First Floor - Proposed
1: 100



8 West Elevation - Existing
1: 100

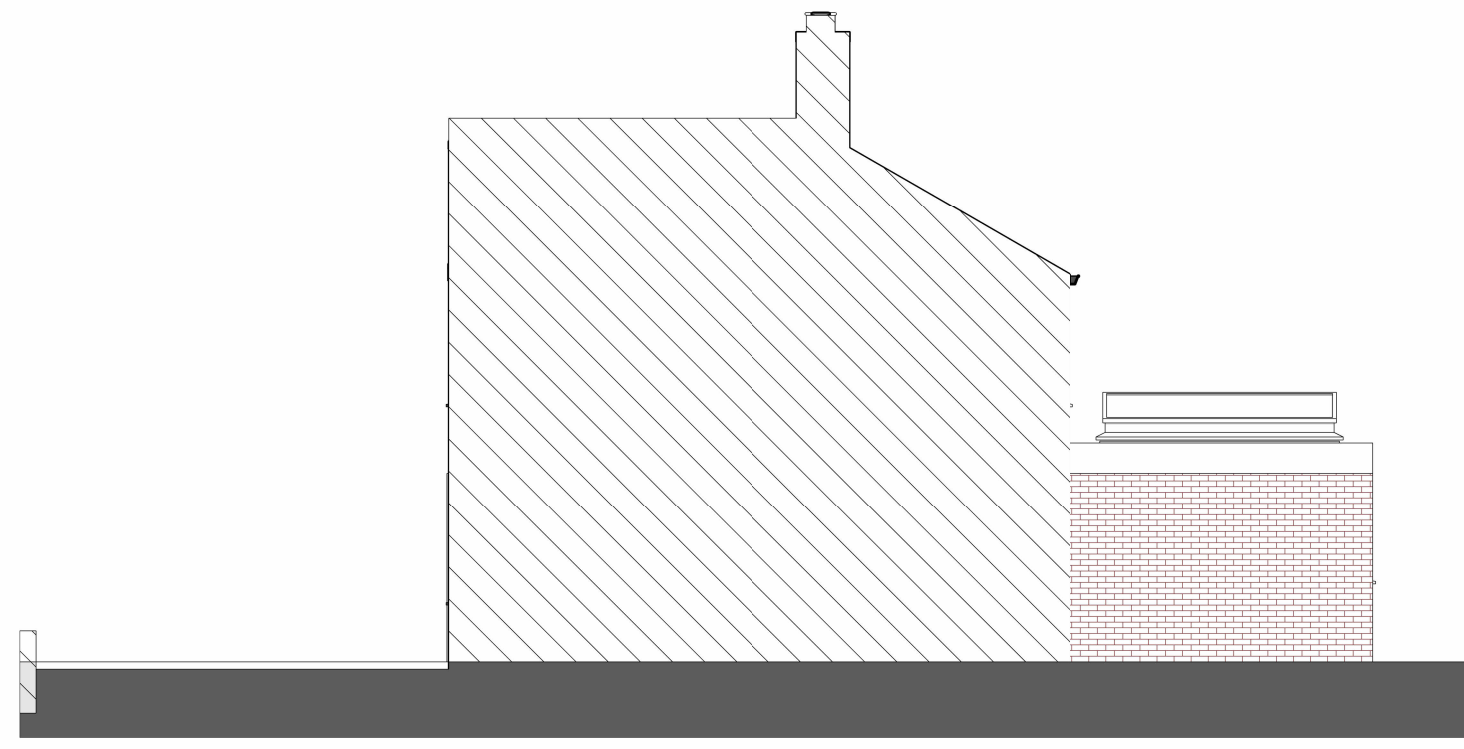

9 South Elevation - Existing
1: 100




10 East Elevation - Existing
1: 100



11 North Elevation - Existing
1: 100



12 West Elevation - Proposed
1: 100

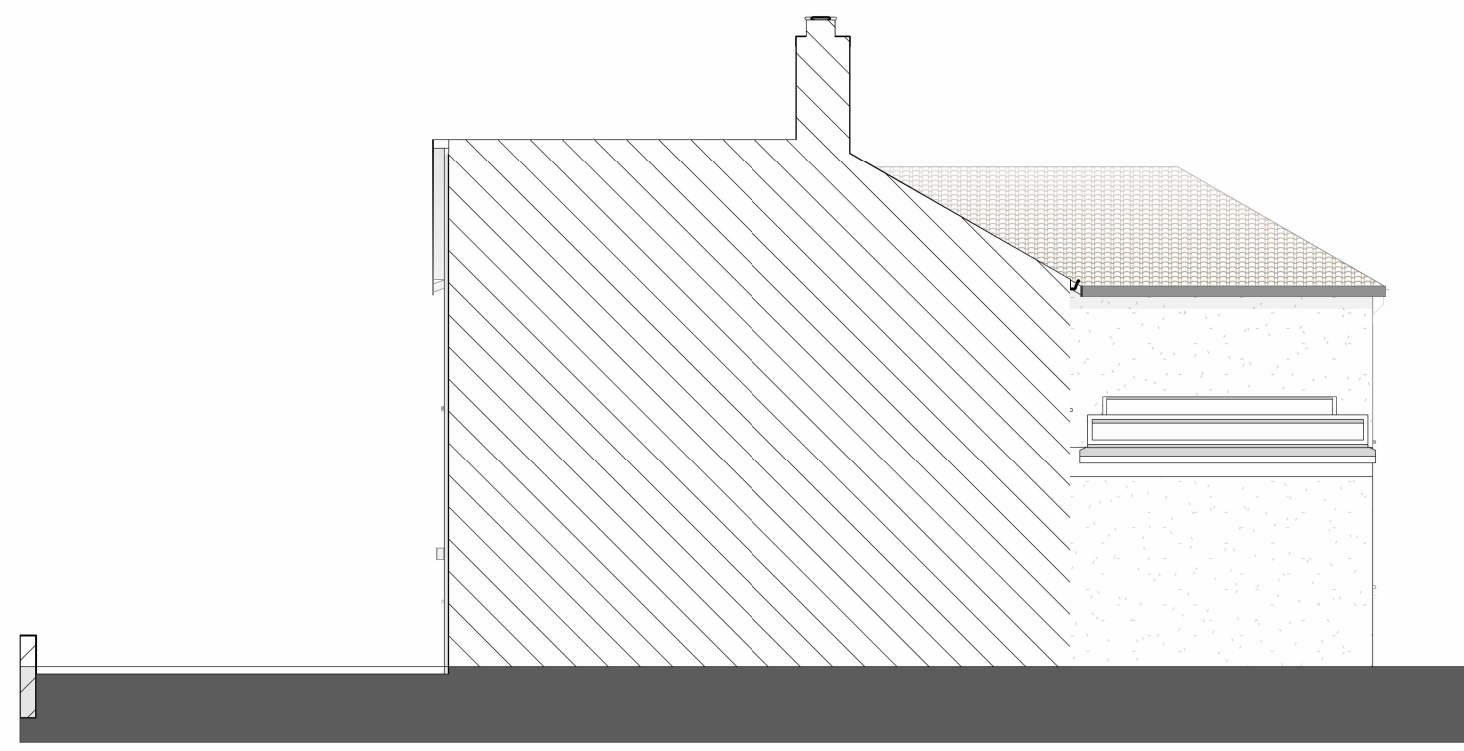


13 South Elevation - Proposed
1: 100



14 East Elevation- Proposed
1: 100



15 North Elevation - Proposed
1: 100

 

PL1 Issued to IPA for Planning JC 01 01 25

REV	Details	By	Date
-----	---------	----	------

Stamp:
ISSUED FOR PLANNING

JCD ARCHITECTURE + PLANNING 
studio@jcdesigngroup.co.uk 0161 698 2954

Project No:
JC191

Project:
No. 5 WINDSOR CRESCENT

Drawing No: **A1.1** Revision: **PL1**

Title:
EXISTING AND PROPOSED PLANS

Project Address:
5 Windsor Crescent, Prestwich, Manchester
M25 0DD

Scale on A1: As indicated Drawn by: JC Checked by: JC

General Notes
This drawing must be read in conjunction with JCD's specification and all other relevant documentation and drawings.

All dimensions are to be checked on site with any discrepancies reported to the designer prior to the work being carried out.

JCD accept no liability for any expense, loss or damage of whatever nature and however arising from any variation made to this drawing or in the execution of the work in which it relates which has not been referred to them and their approval obtained.

This drawing is copyright and is sent to you in confidence. It must not be copied, used or disclosed in whole or in part to third parties without our written permission. It remains the property of JCD and must be returned on request.

© JCD Design Group Ltd