




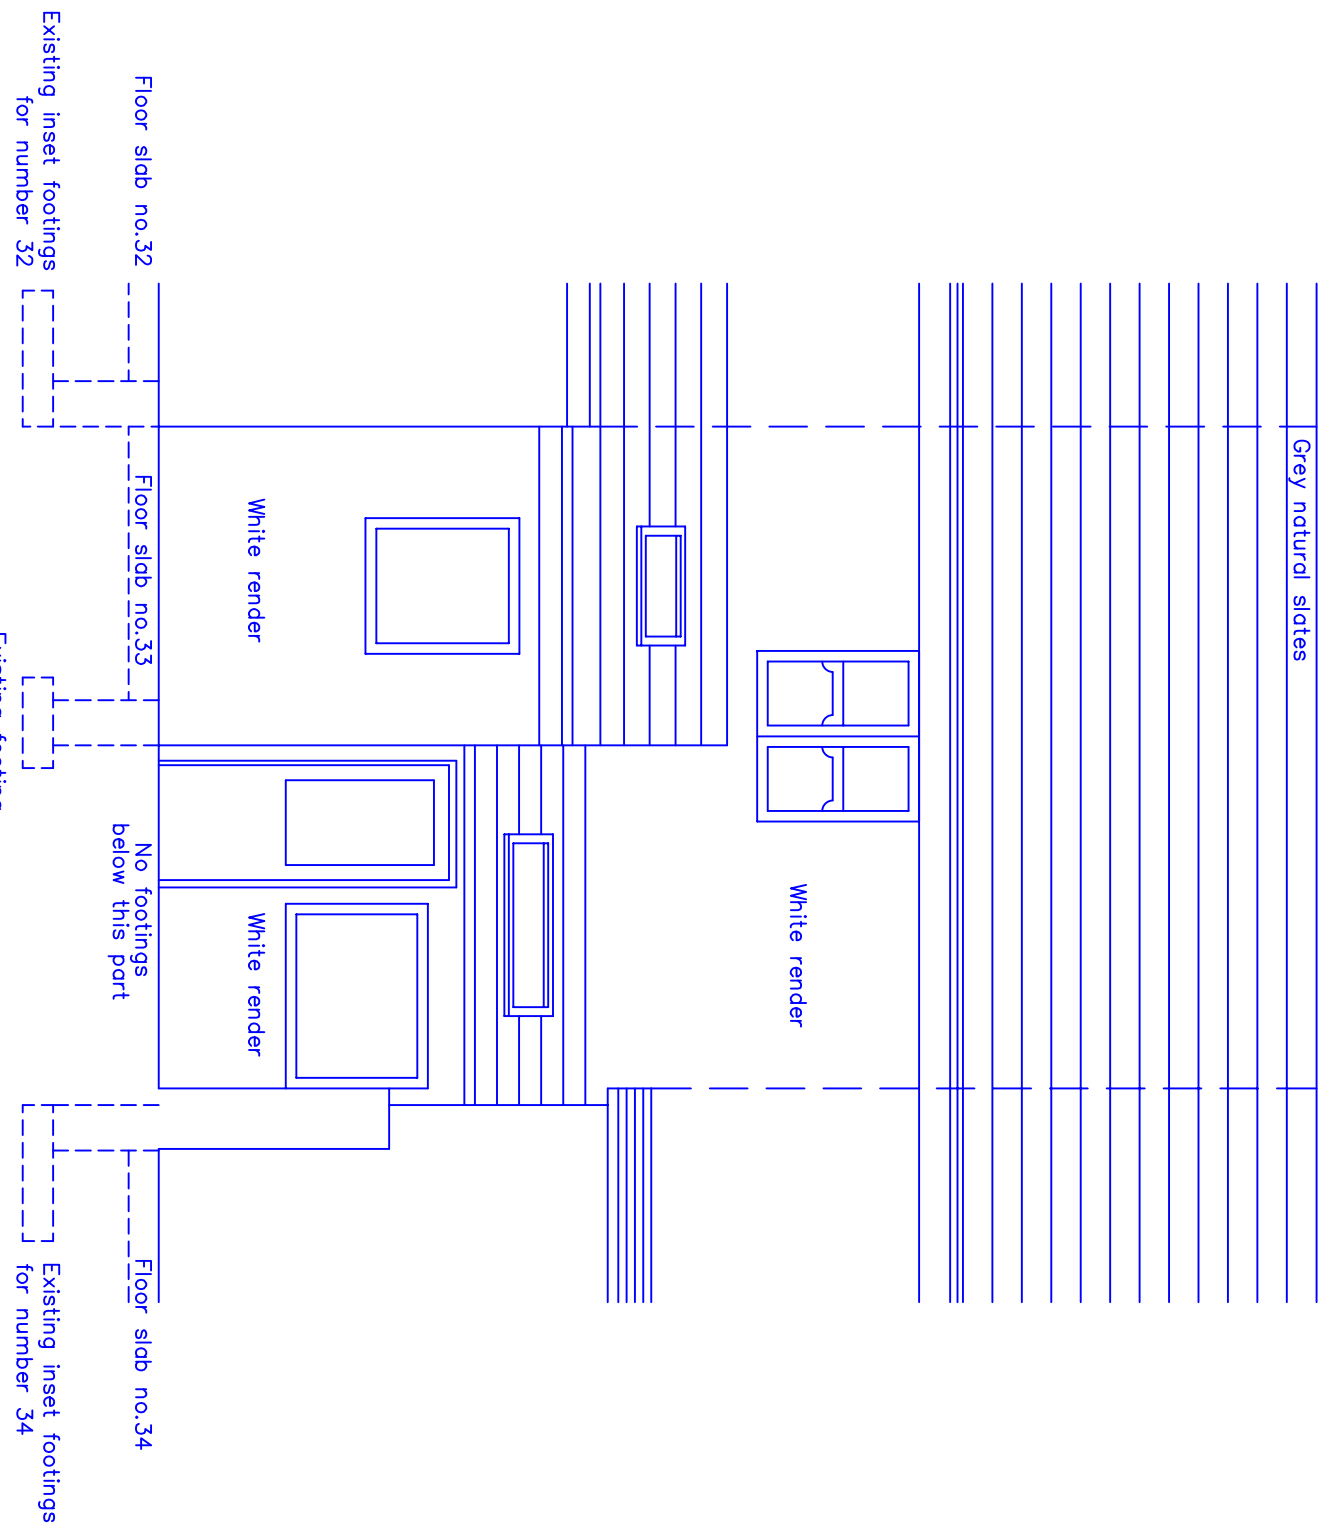


Existing Rear Elevation

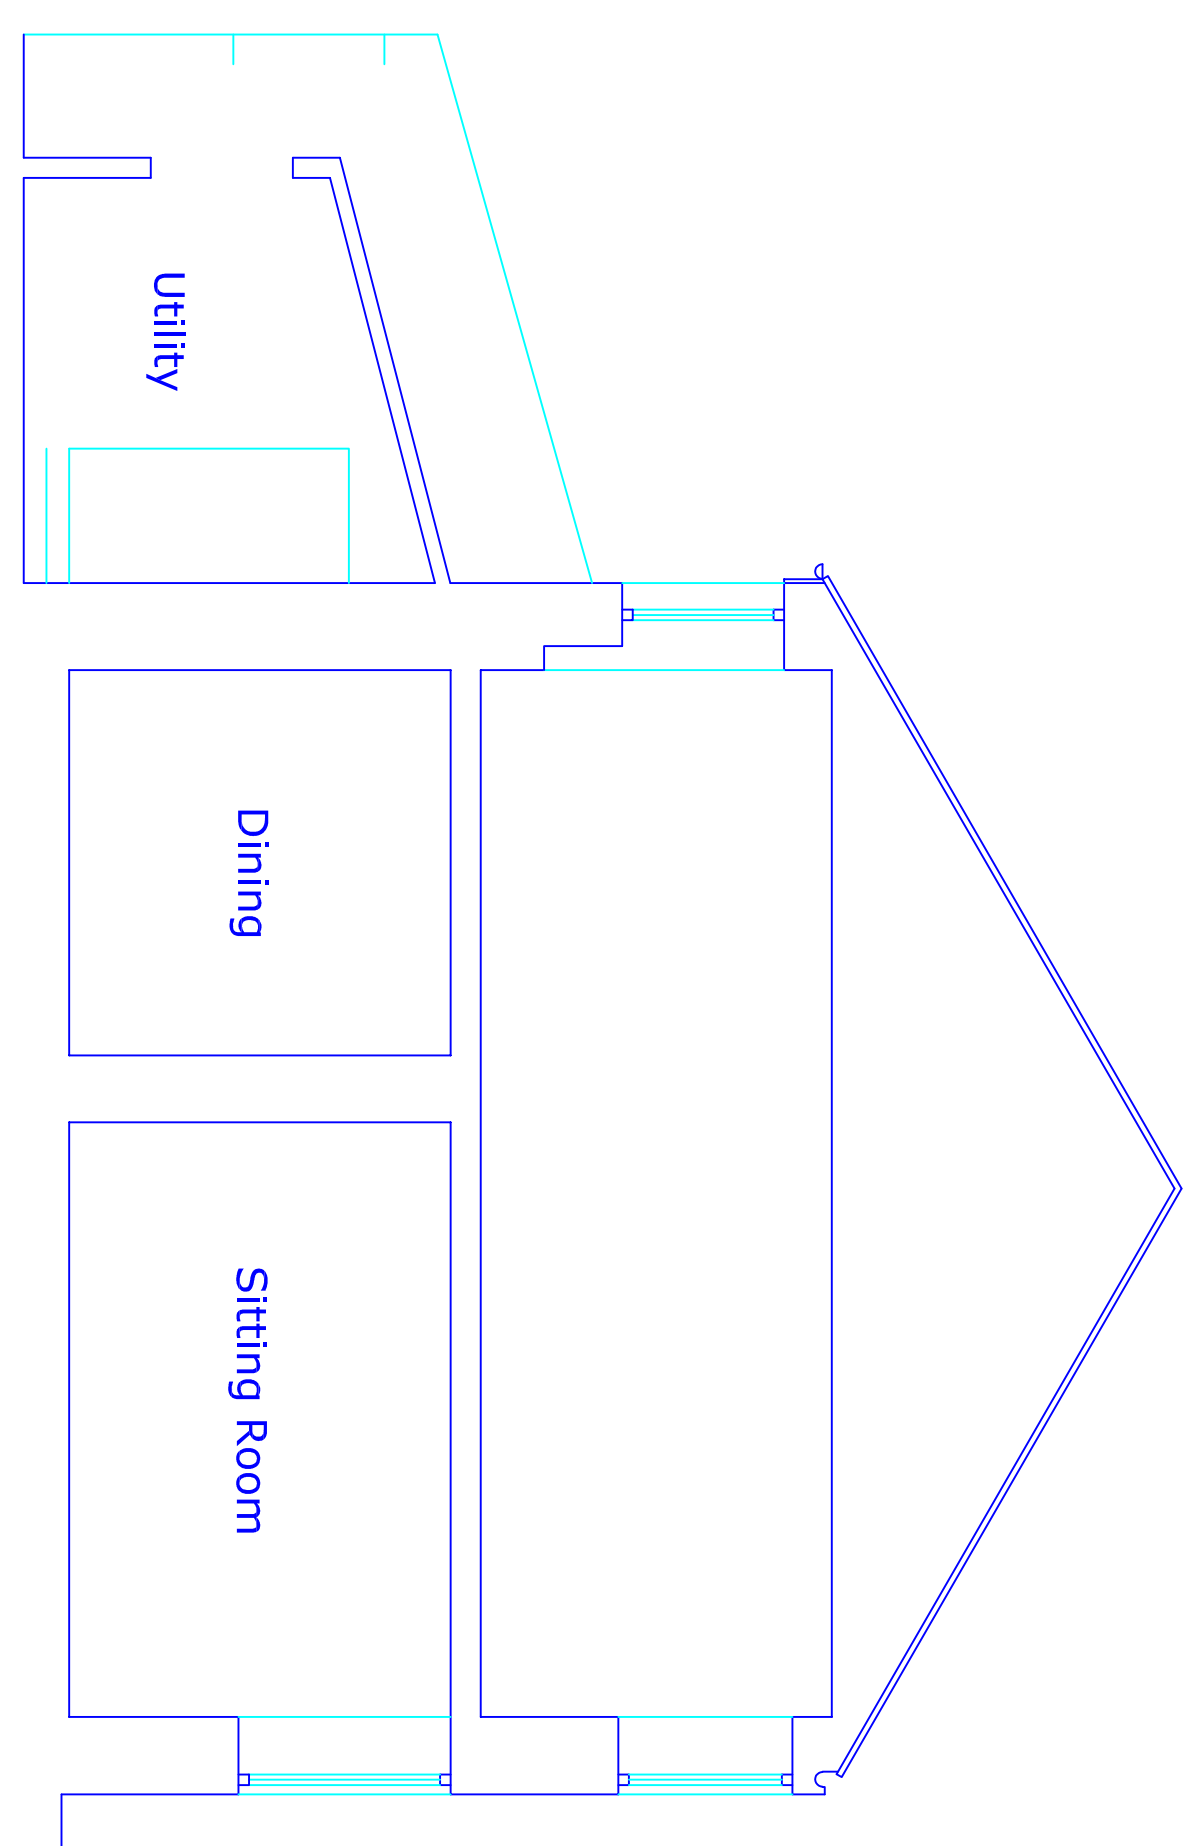


Existing Section

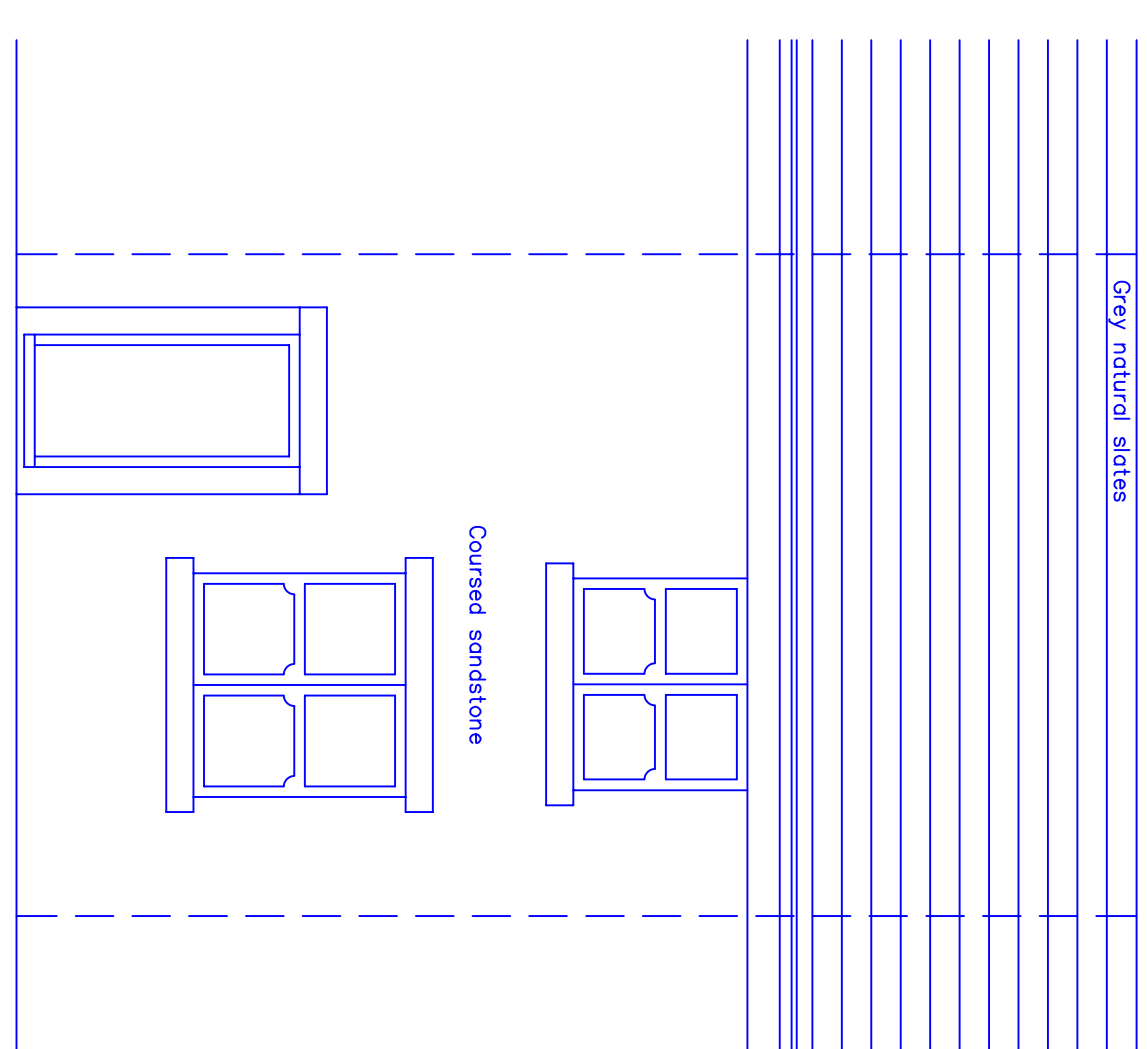

Existing Front Elevation

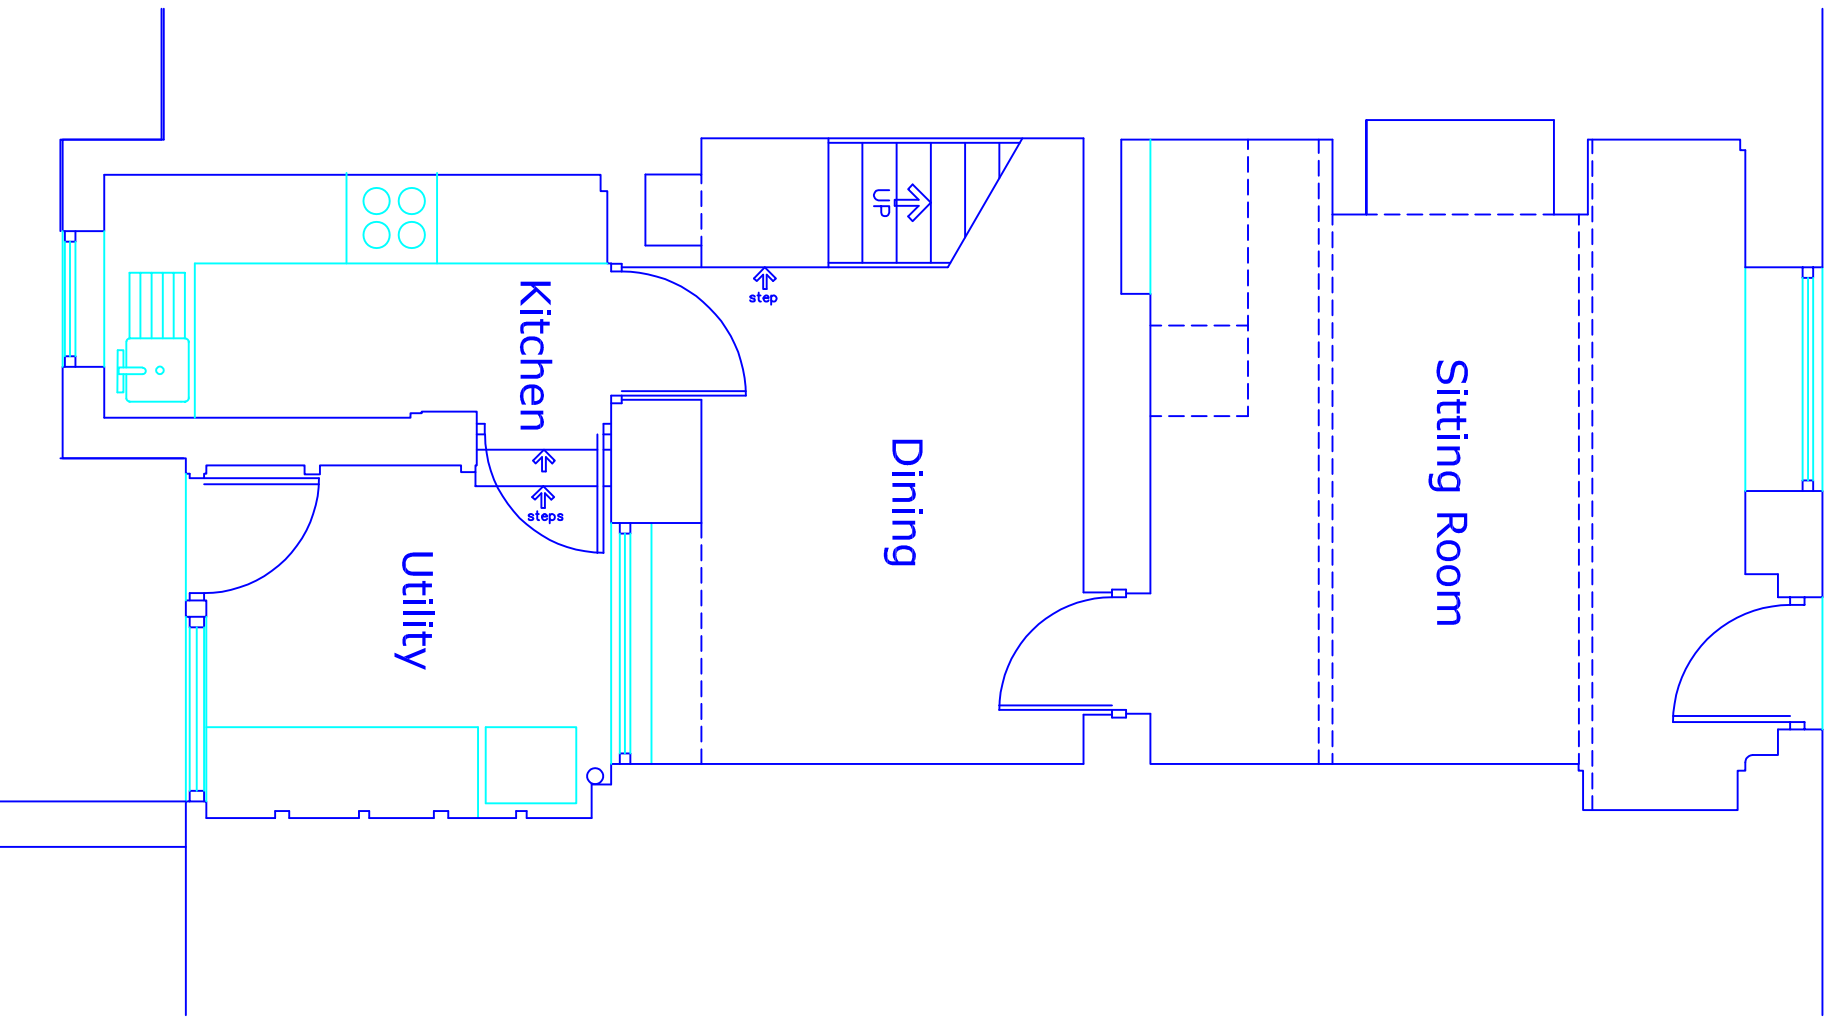

Existing Ground Floor Plan

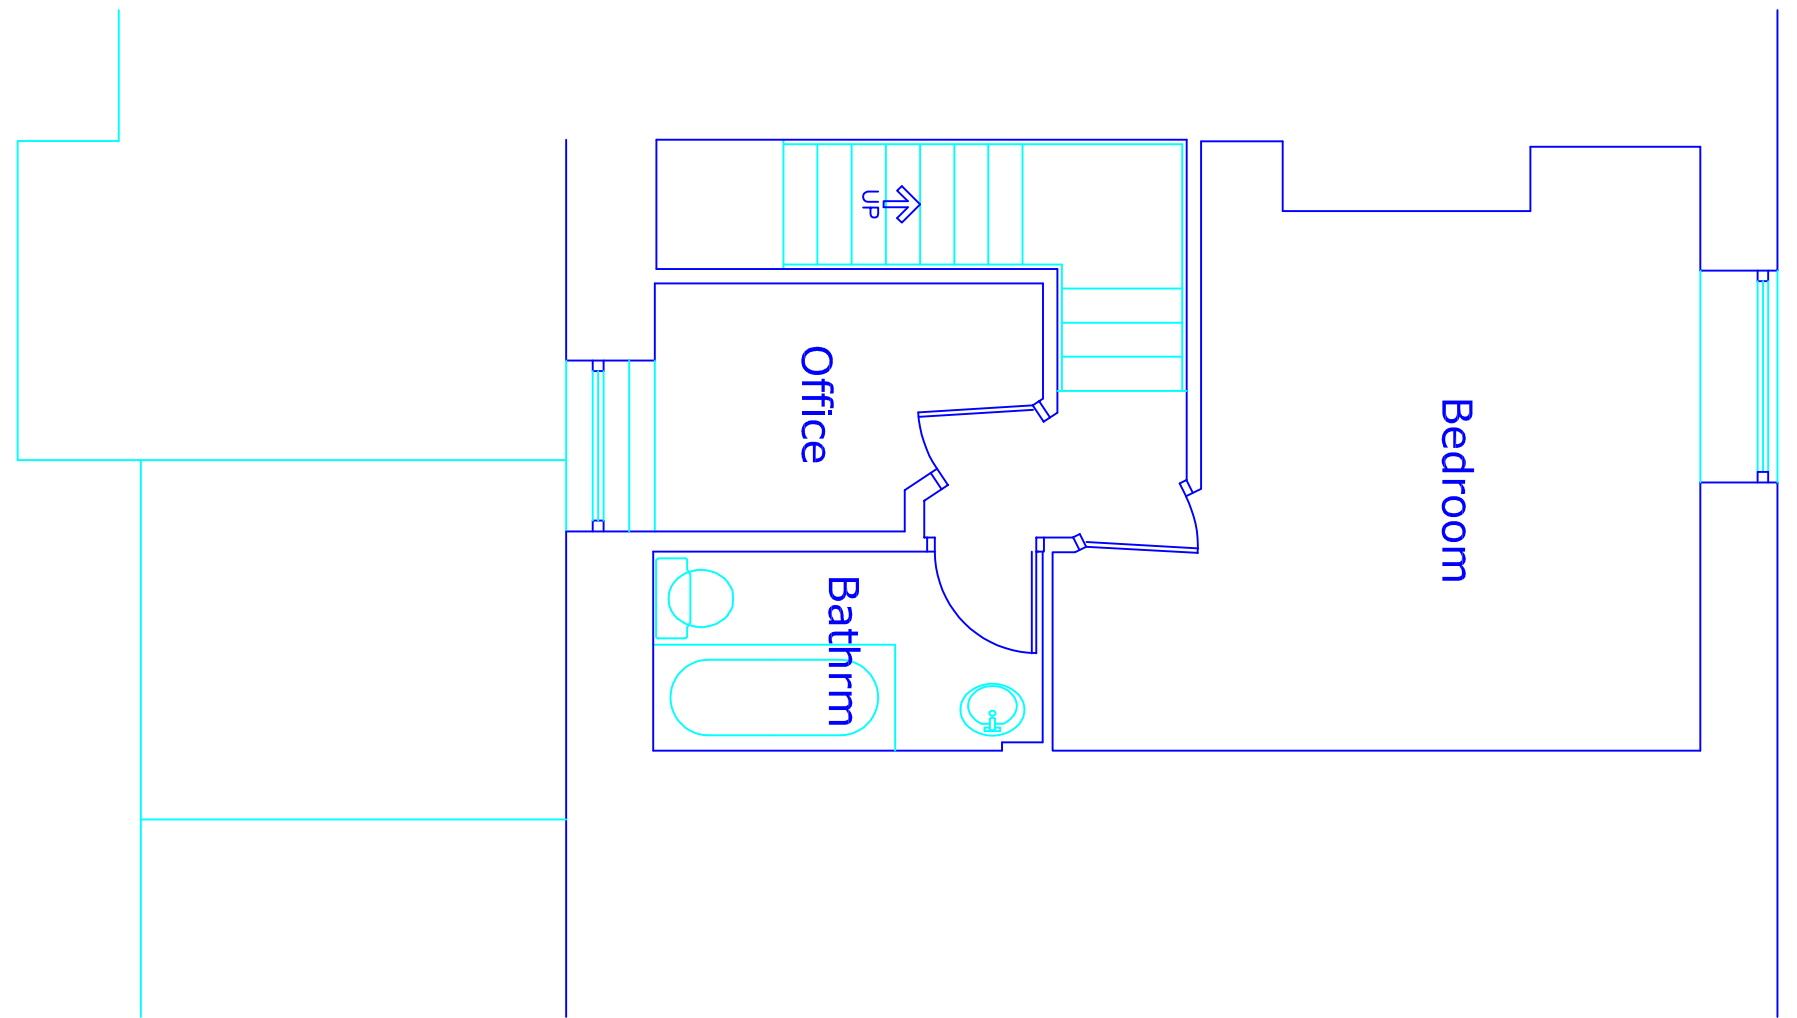

Existing First Floor Plan

Existing foundations indicated

26.11.2024

This drawing and design concept is the property of PPV design. It should not be reproduced without written permission

01 1 2 3 m

33 Mount Pleasant
Nantreaves
Bury
BL9 6SP

scale 1:50 at A1
October 2024

JBI-01A

Existing Plans
and Elevations

PPV design Ltd

2 Helmshore Road, Holcombe Village
Ramsbottom, Lancashire BL8 4PA
Gary Dearden (BA Hons) DipArch RIBA
garppdesign@gmail.com
T. 0706 822751 M. 0712 669482