



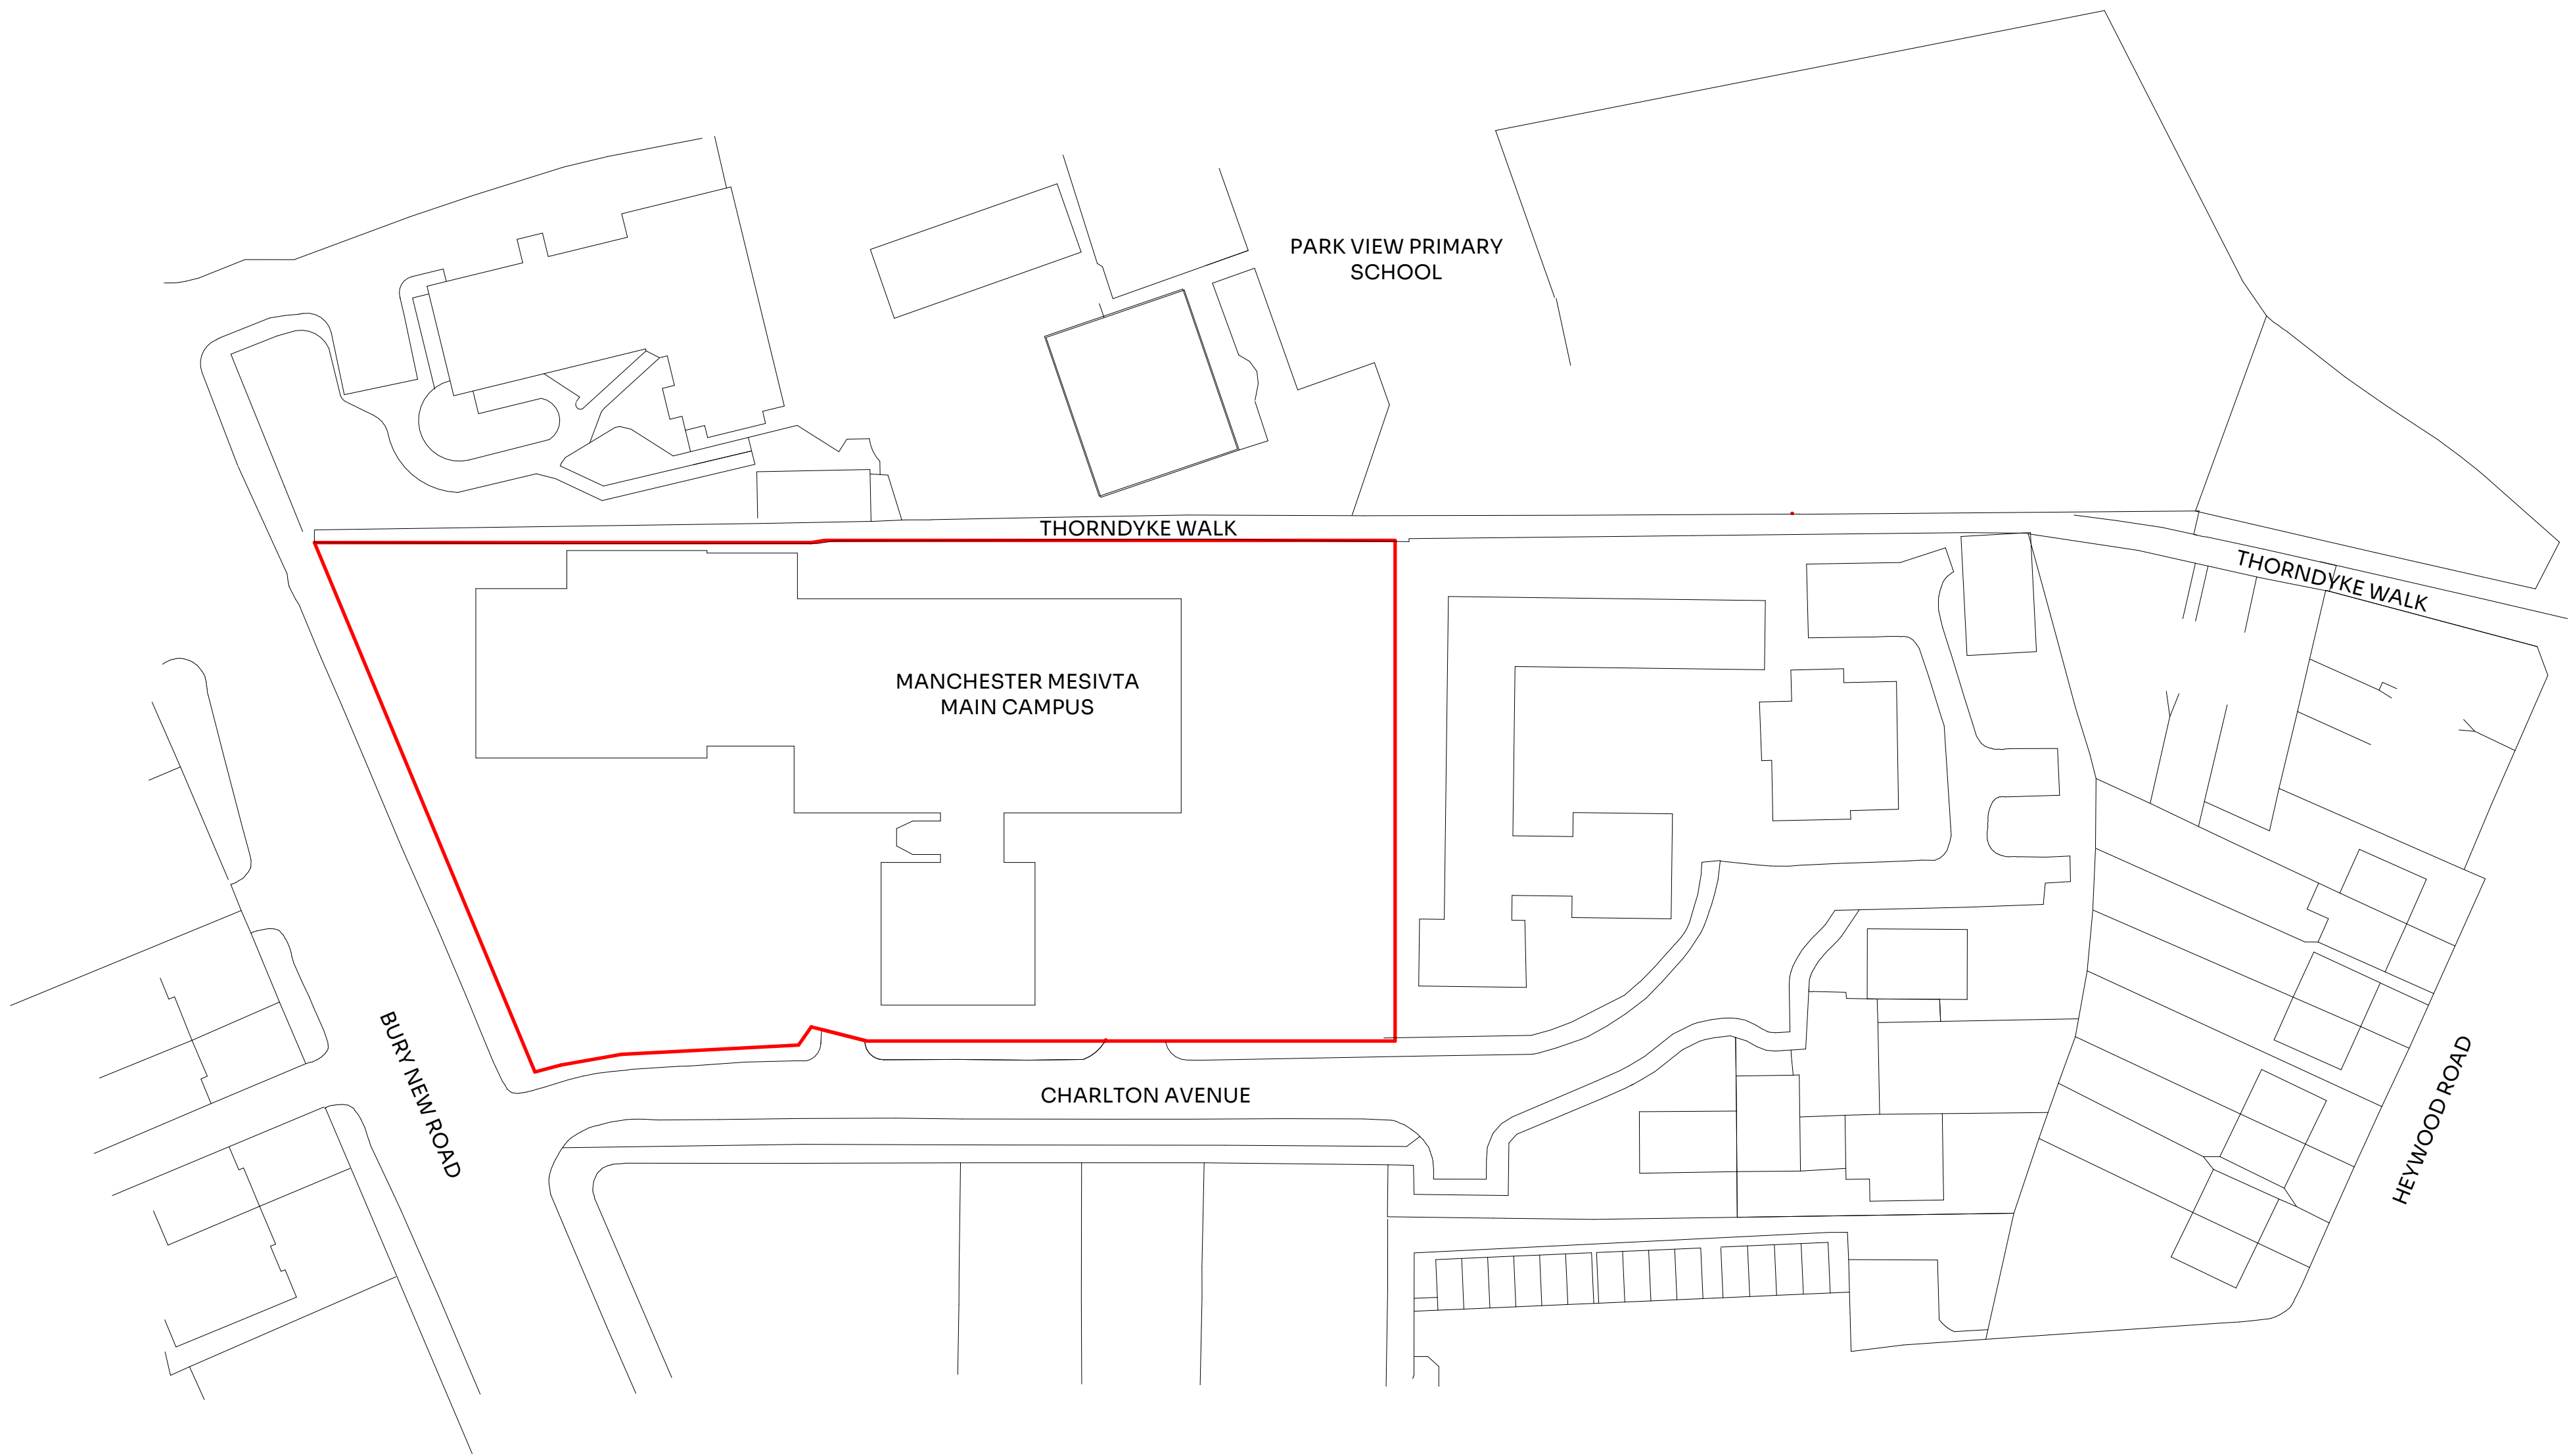



1 Location Plan
1: 500

© Crown copyright 2023 Ordnance Survey 100053143
Boundary line shown in red
Adjacent properties shown in blue

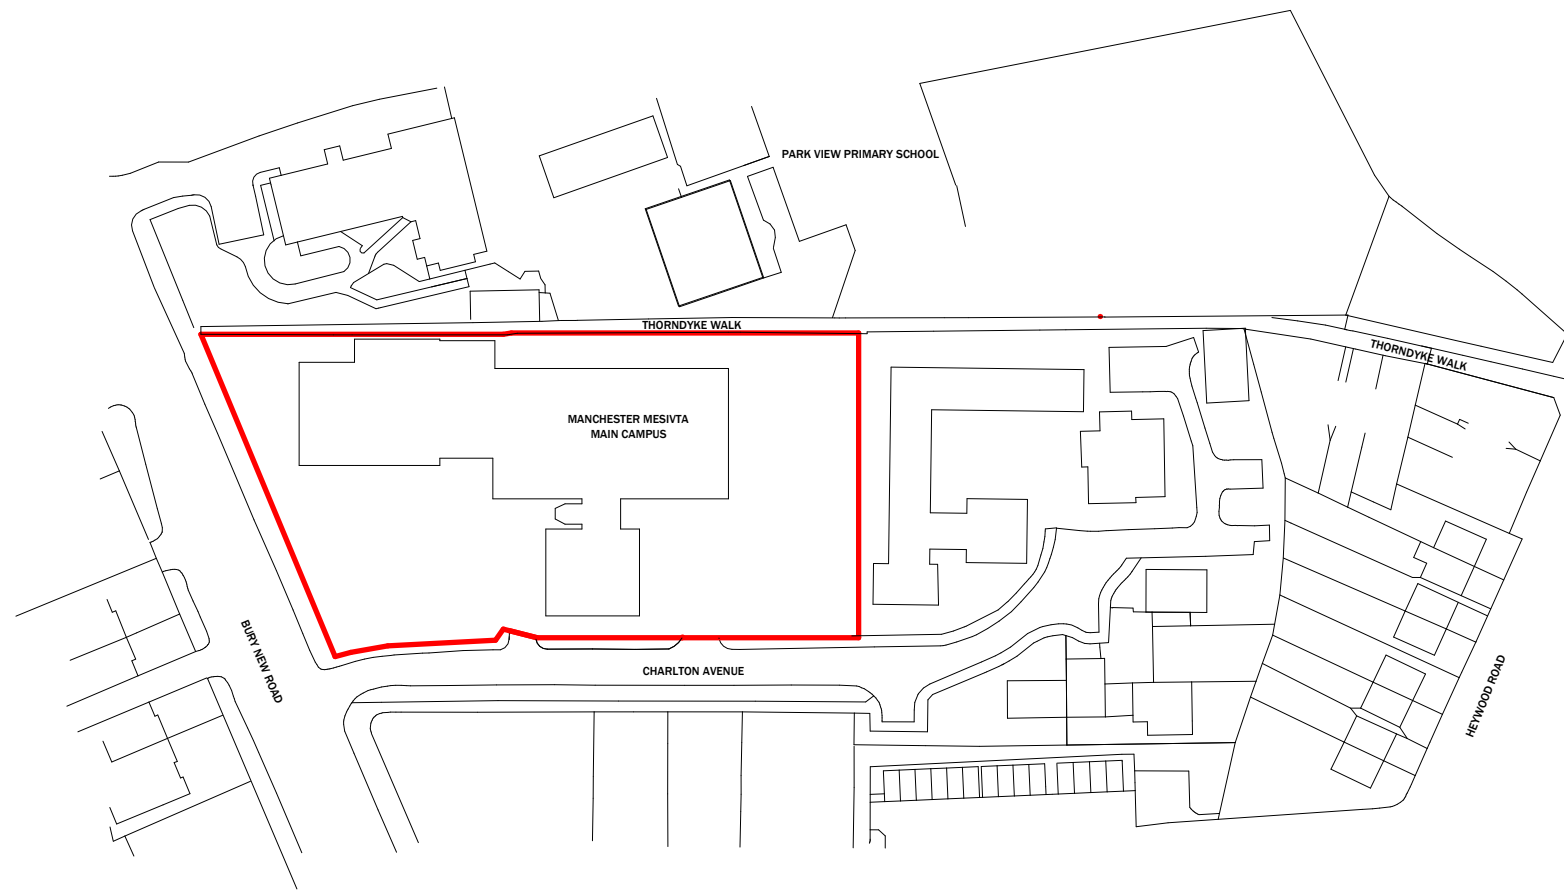

2 Site Plan
1: 1250

© Crown copyright 2023 Ordnance Survey 100053143
Boundary line shown in red
Adjacent properties shown in blue

  

North



PL2	Issued for planning	AL	24 05 23
PL1	Issued for planning	AL	20 04 23

REV	Details	By	Date
-----	---------	----	------

Stamp:
ISSUED FOR PLANNING



Project No:
JC_147

Project:
**MESIVTA
EXTENSION**

Drawing No: **A1.1** Revision: **PL2**

Title:
LOCATION PLAN

Project Address:
Charlton Ave, Prestwich, Manchester M25
0PH

Scale on A1: Drawn by: Checked by:
As indicated AL JC

General Notes
This drawing must be read in conjunction with JCD's specification and all other relevant documentation and drawings.

All dimensions are to be checked on site with any discrepancies reported to the designer prior to the work being carried out.
JCD accept no liability for any expense, loss or damage of whatsoever nature and however arising from any variation made to this drawing or in the execution of the work to which it relates which has not been referred to them and their approval obtained.

This drawing is copyright and is sent to you in confidence. It must not be copied, used or disclosed in whole or in part to third parties without our written permission. It remains the property of JCD and must be returned on request.

© JC Design Group Ltd