




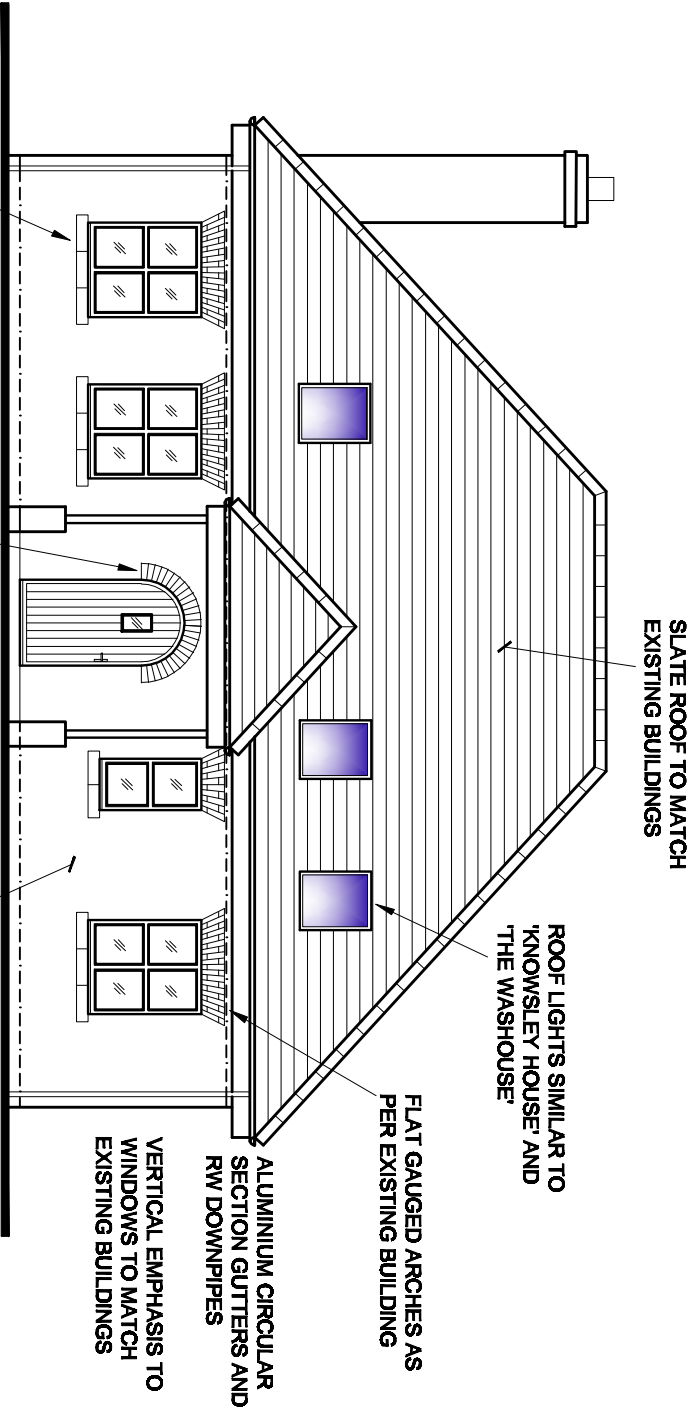


SOUTH ELEVATION

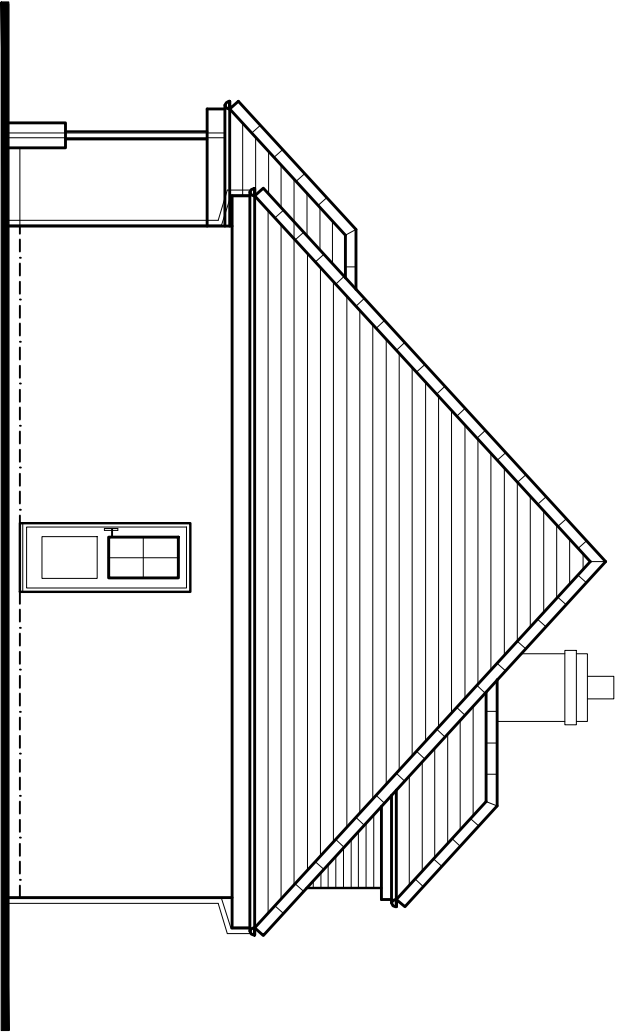

EAST ELEVATION

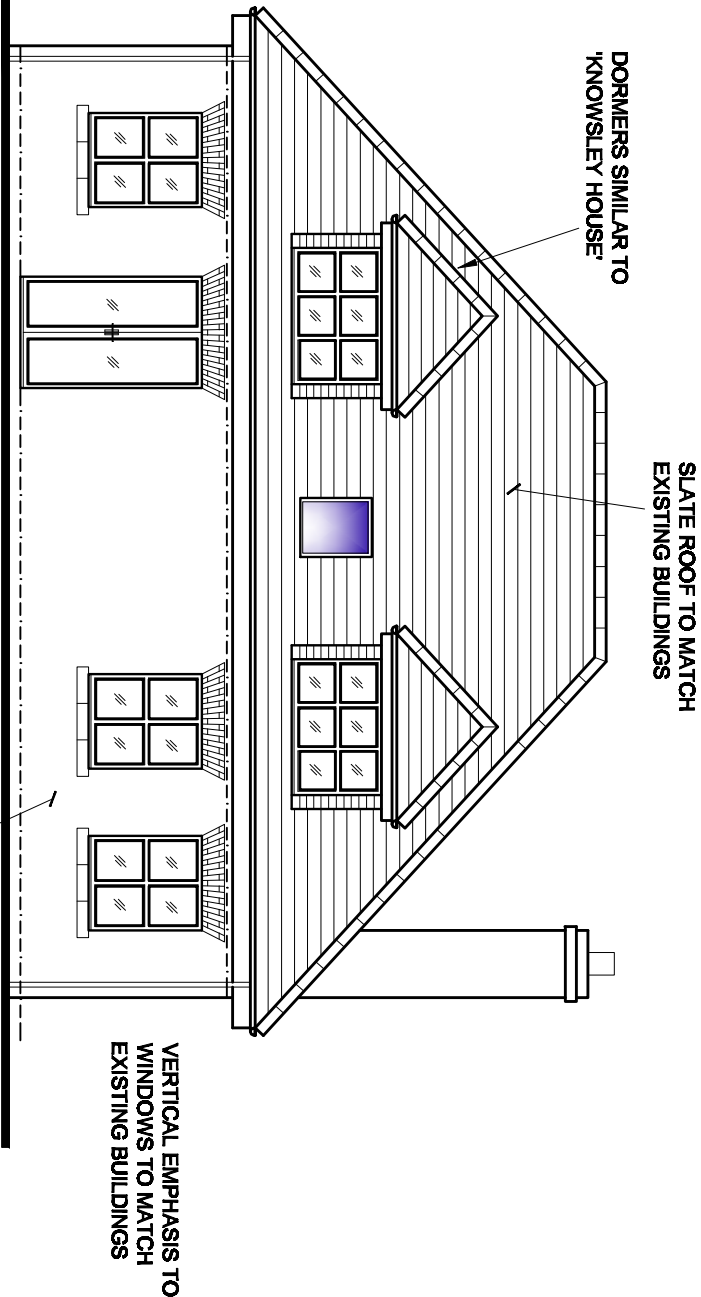

NORTH ELEVATION

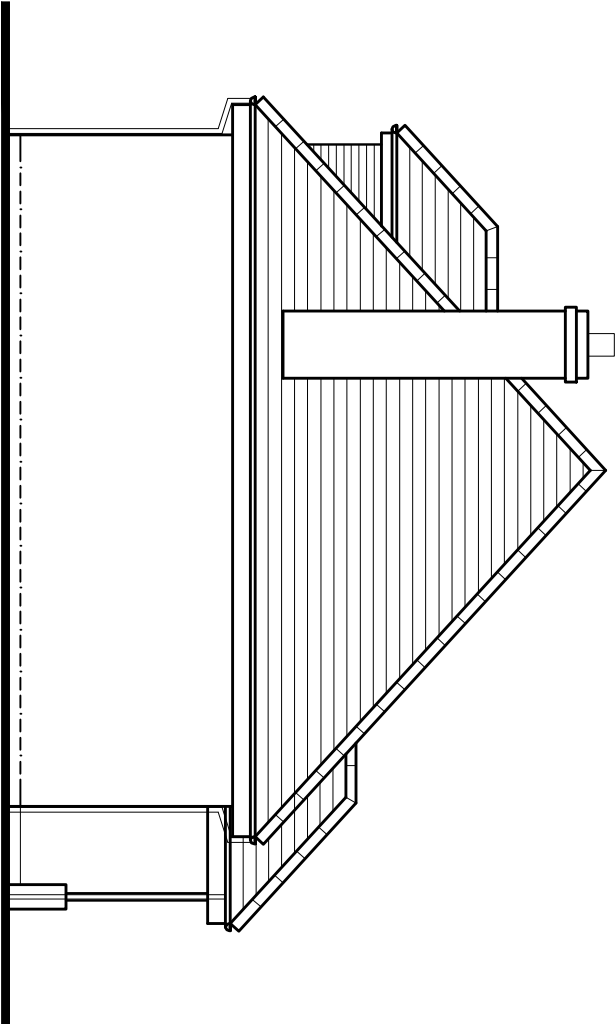

WEST ELEVATION

PLANNING

A	REDRAWN		MAR23
REV	DESCRIPTION		DATE

PROPOSED DWELLINGS

THE COACH HOUSE

KNOWSLEY ROAD

AINSWORTH

BL2 5PT

ELEVATIONS House 2

DRAWN June '21

SCALE 1:100

SHEET 9

A2