



ELEVATION 4. (REAR)


ELEVATION 1. 1:100
(FRONT)

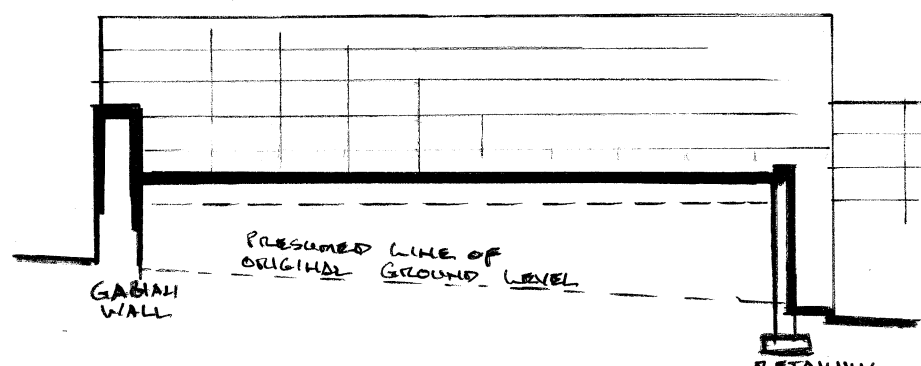


ELEVATION 2. (L.H. SIDE)

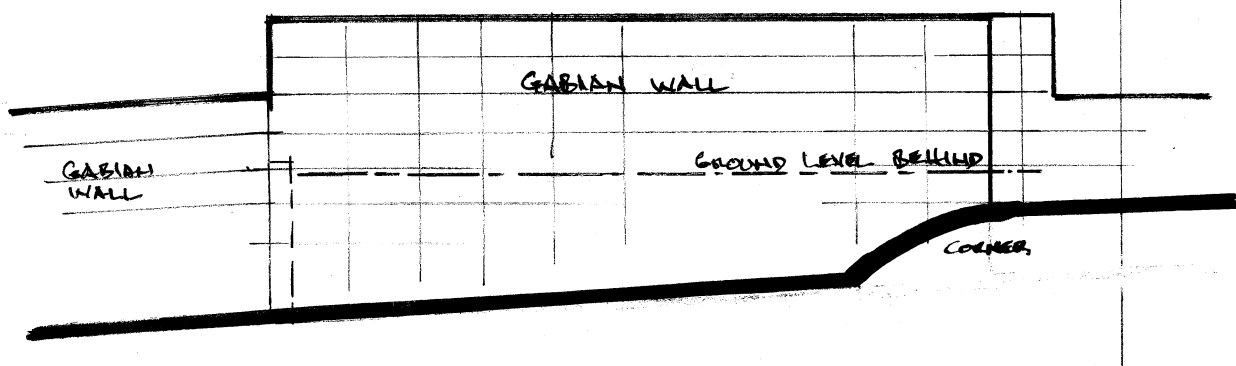


ELEVATION 3. (R.H. SIDE)

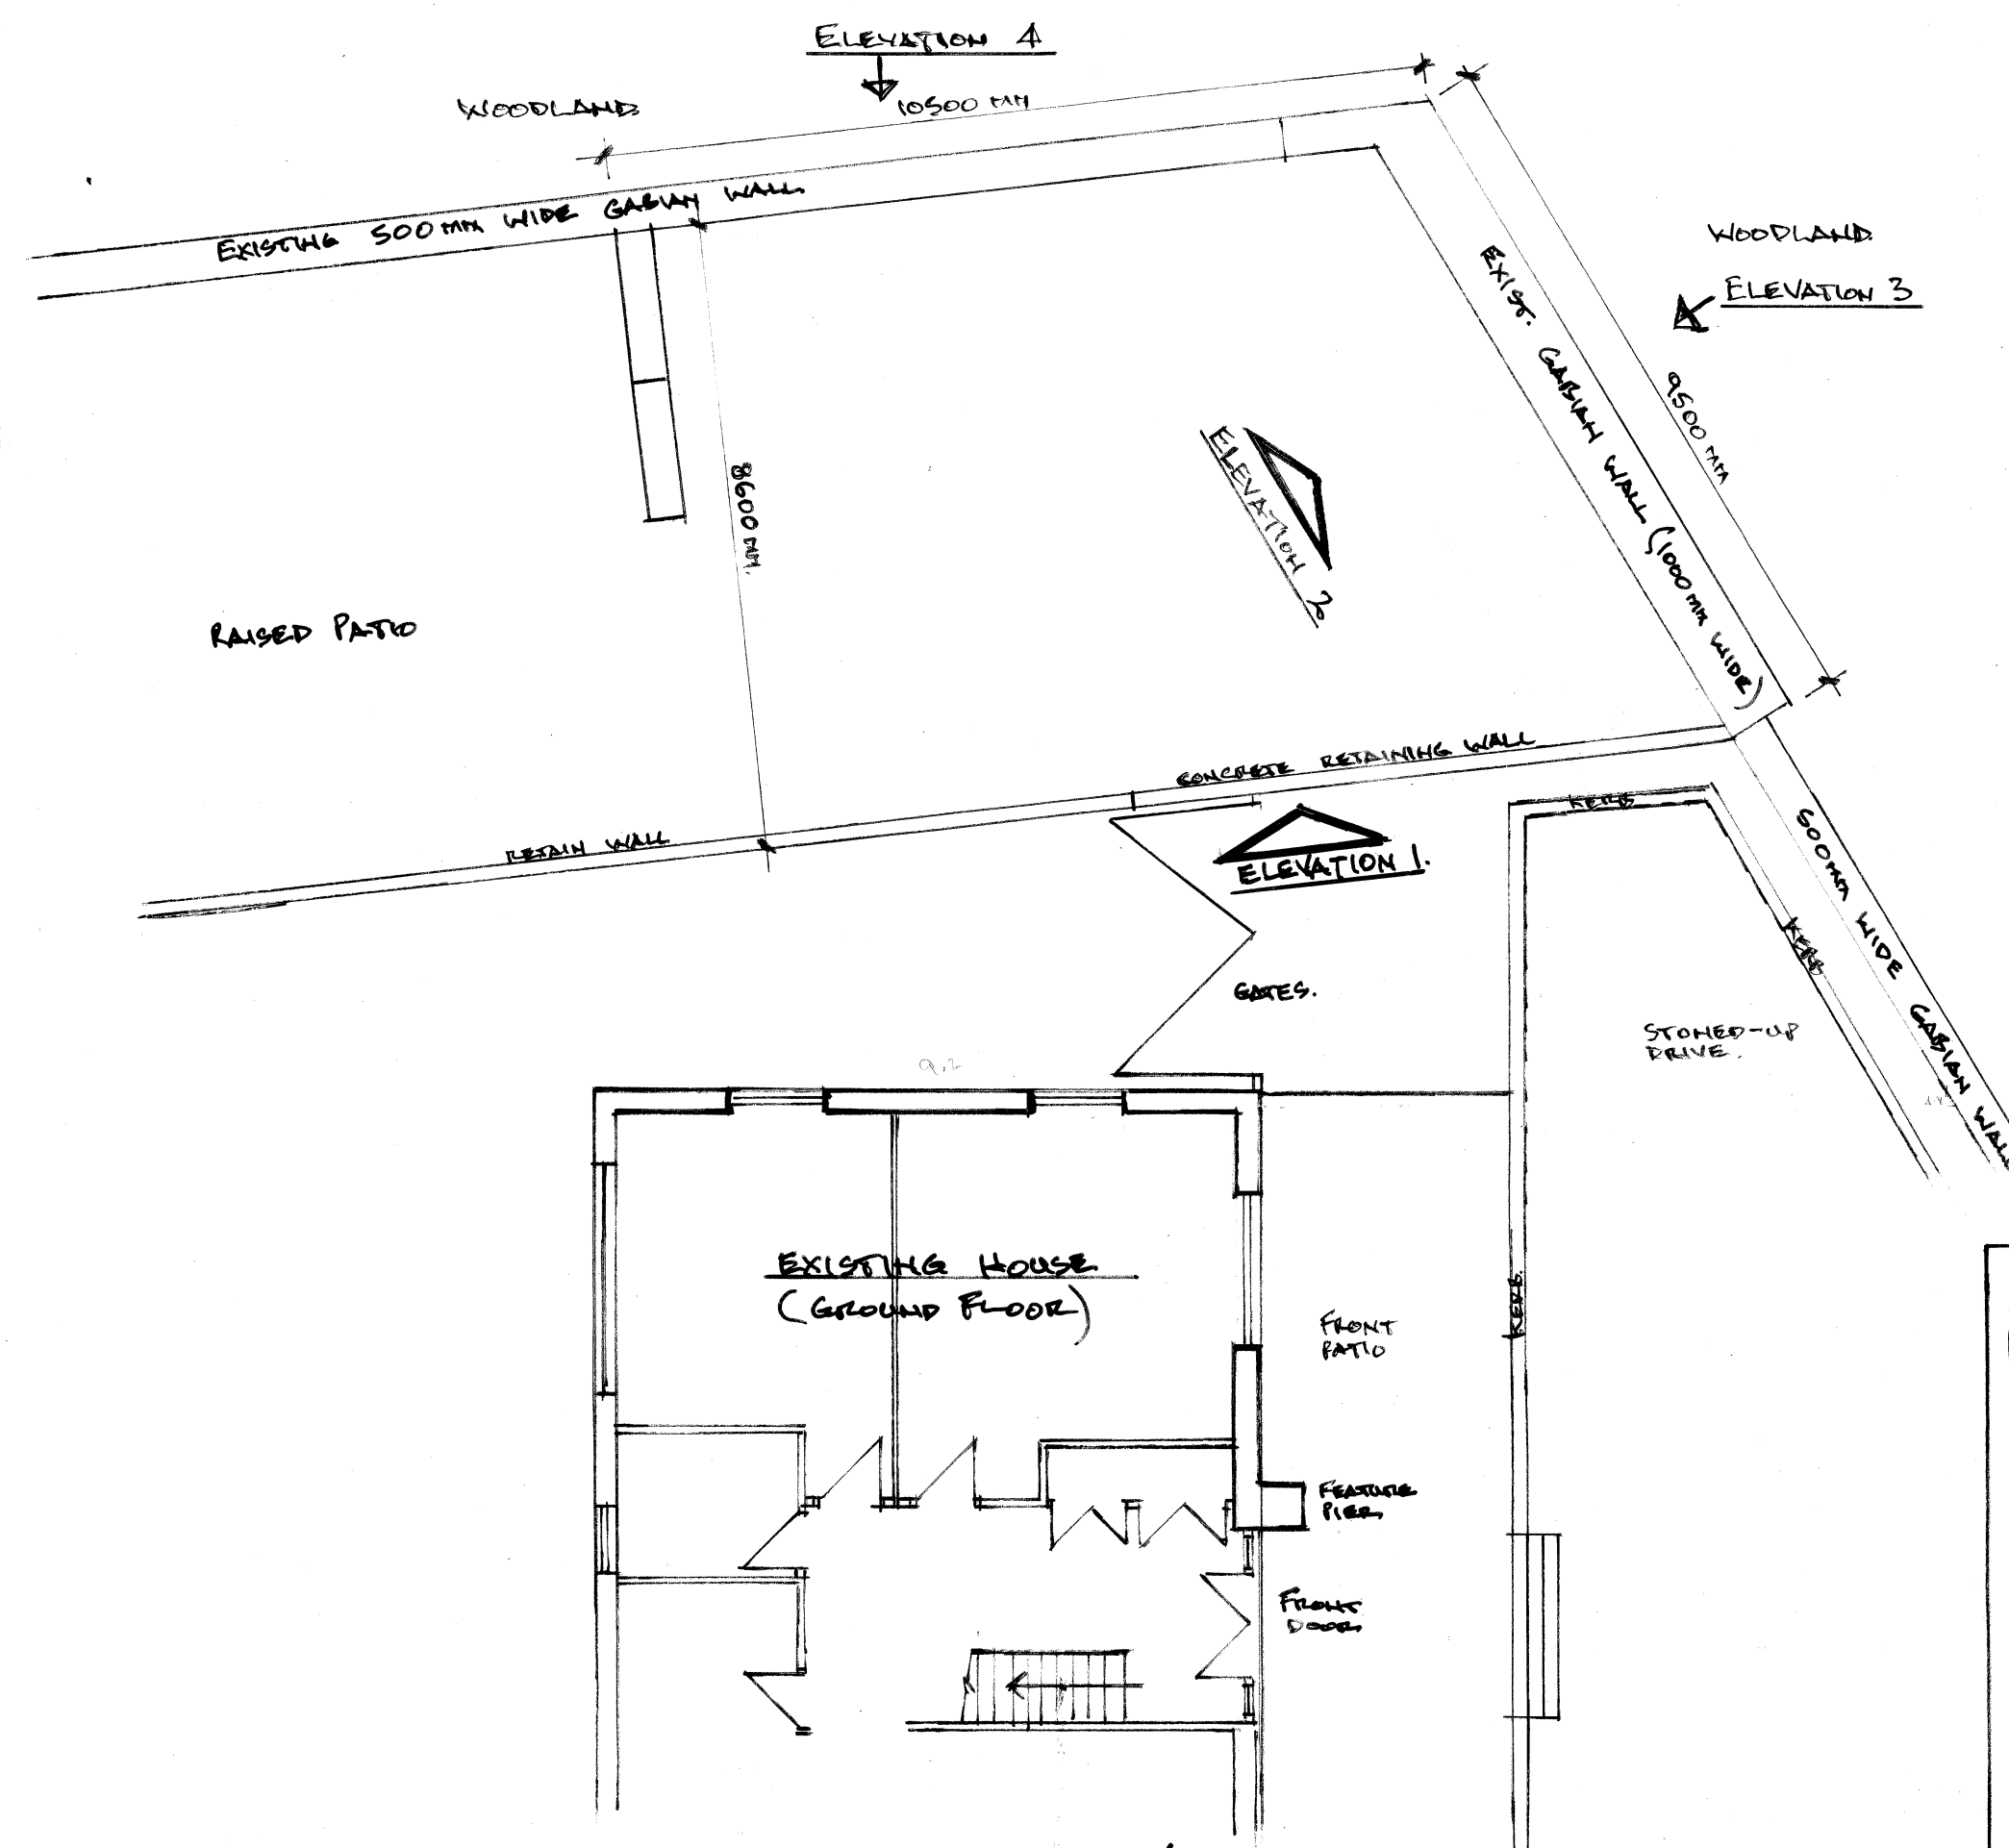

PART GROUND FLOOR PLAN / RAISED SIDE PATIO. 1:100.

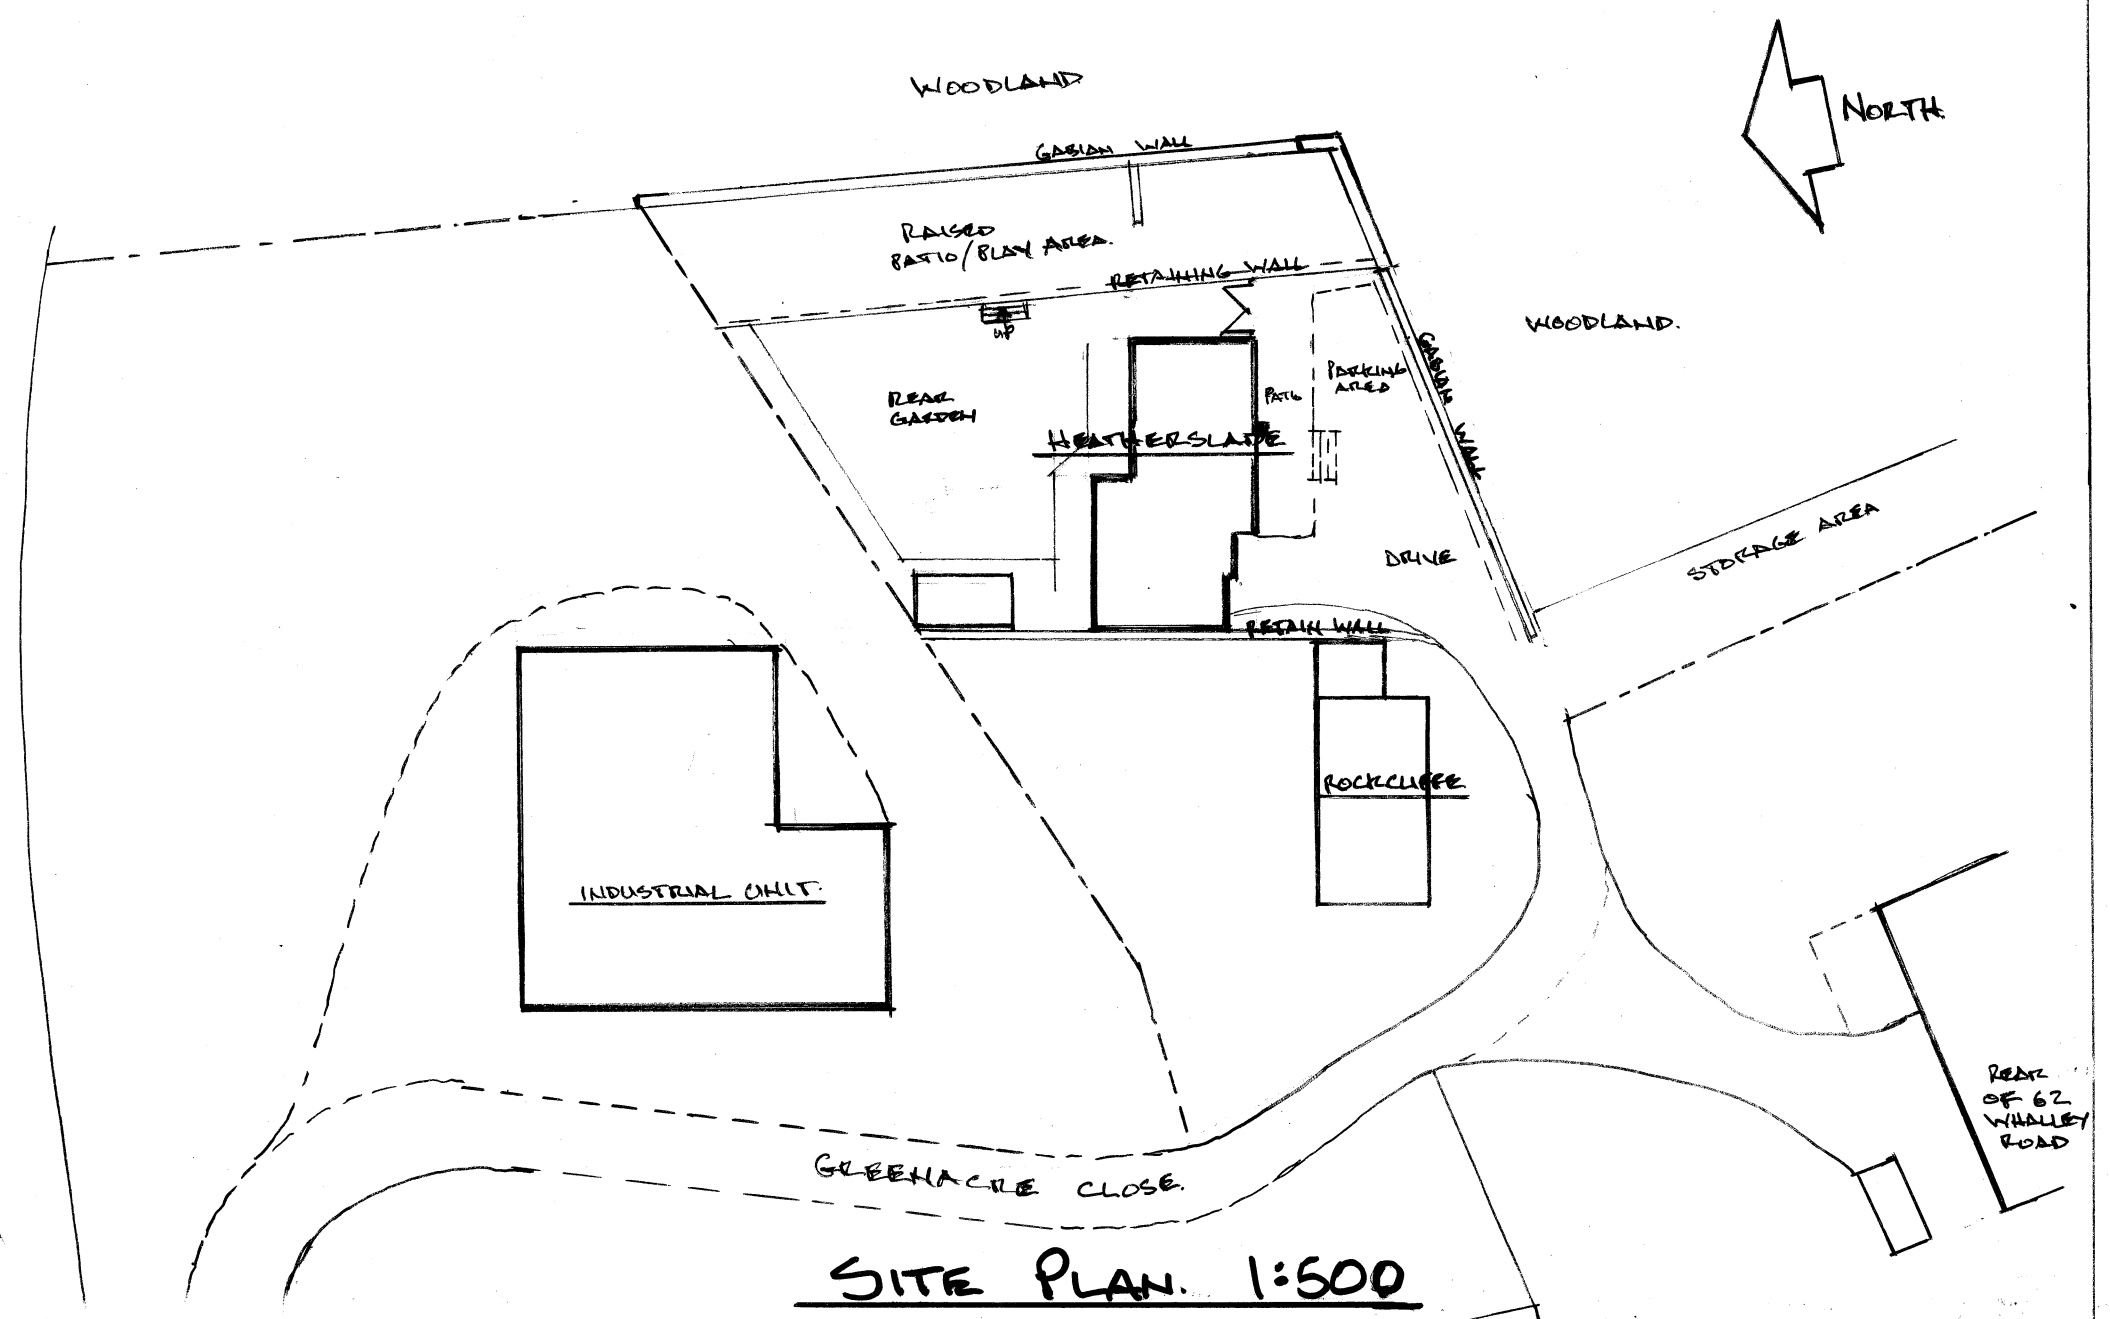

SITE PLAN. 1:500

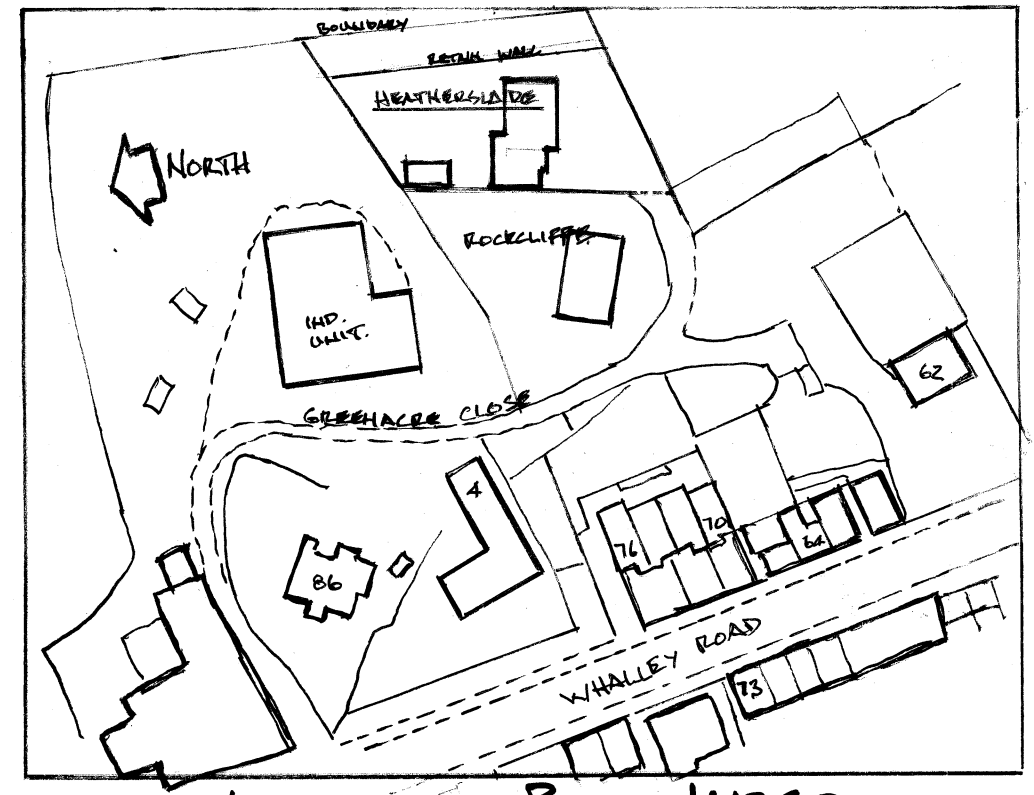

LOCATION PLAN. 1:1250

REX/A - EXTERNAL GROUND LEVELS OUTSIDE GABIAN WALLS, SHOWN MORE ACCURATELY; & SITE PLAN SCALE SHOWN CORRECTLY AS 1:500 12-10-22, NB.

Architectural & Building Services NEIL BUTTERWORTH Tel: Mobile: 07785 275483 89 Higher A insworth Road, Radcliffe, Manchester M26 4JJ			
Job Title PROPOSED TWO STOREY DETACHED ENTERTAINMENT UNIT, TO SIDE OF EXISTING HOUSE, AT HEATHERSLADE, GREENACRE CLOSE, SHUTTLEWORTH, BURY.			
Drawing Title EXISTING PLANS & ELEVATIONS			
Scale 1:100	Date AUG 22	Drawn by NB	Drawing No. 1 'A'