




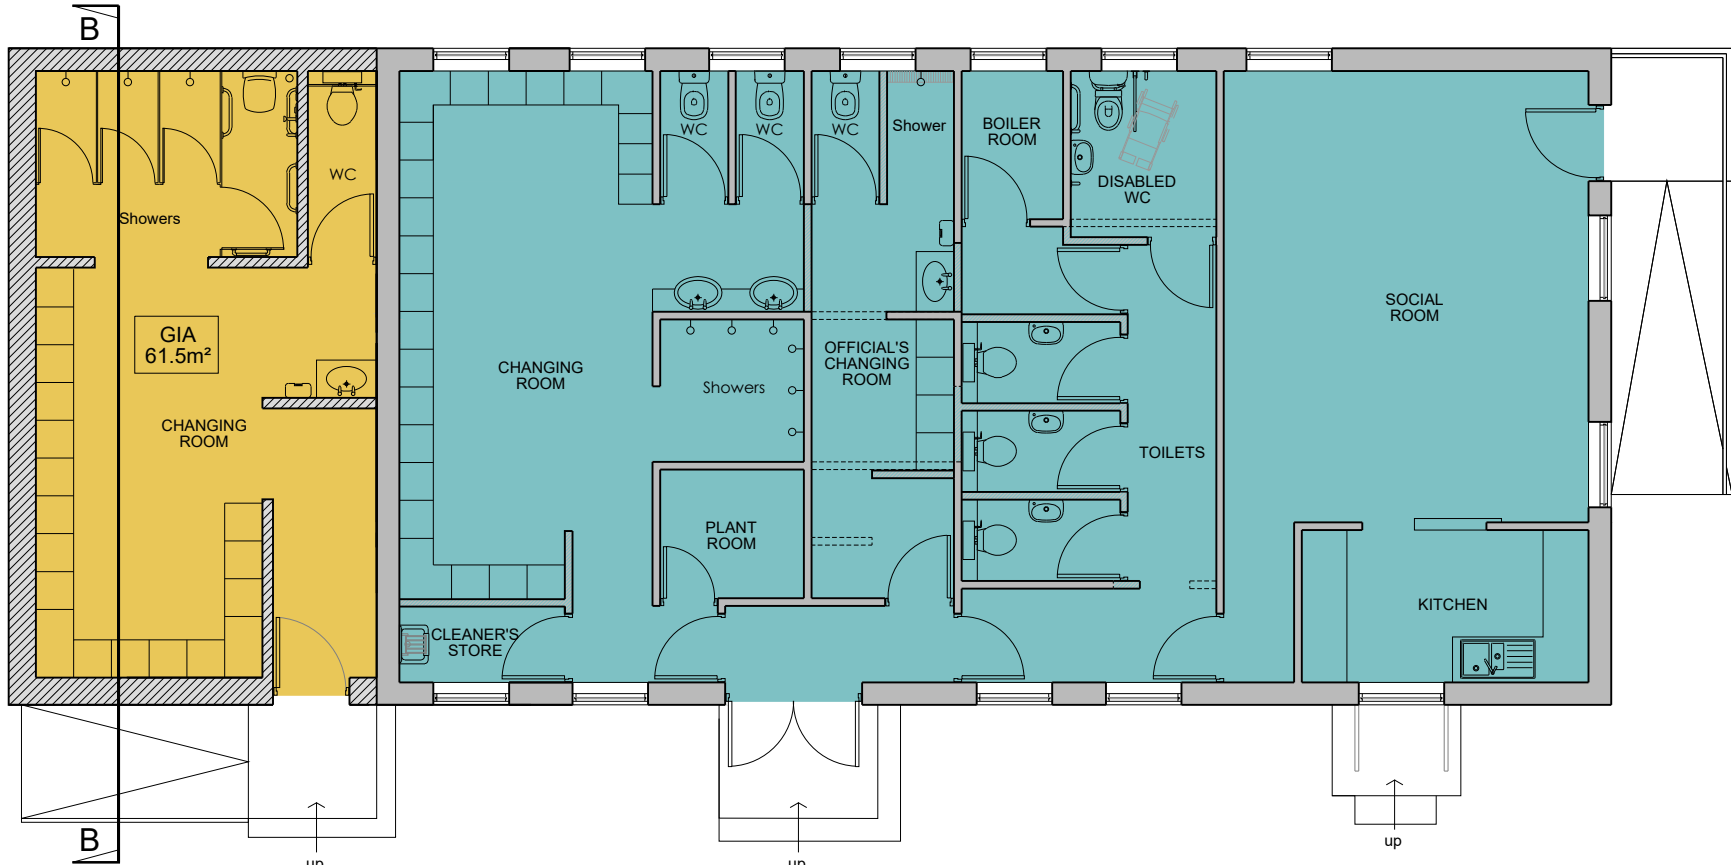


PROPOSED FLOOR PLAN
1:100

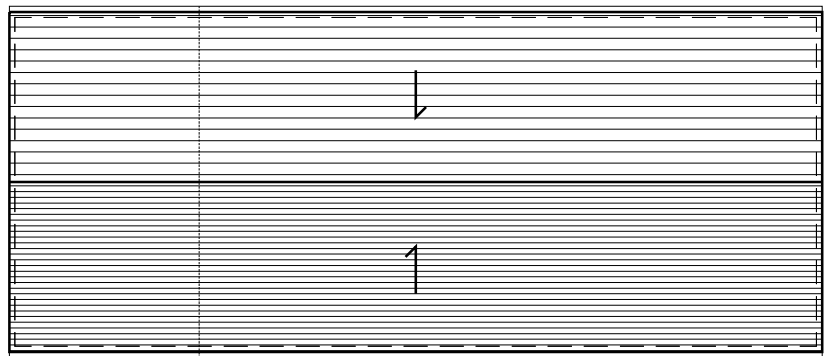


PROPOSED ROOF PLAN
1:200

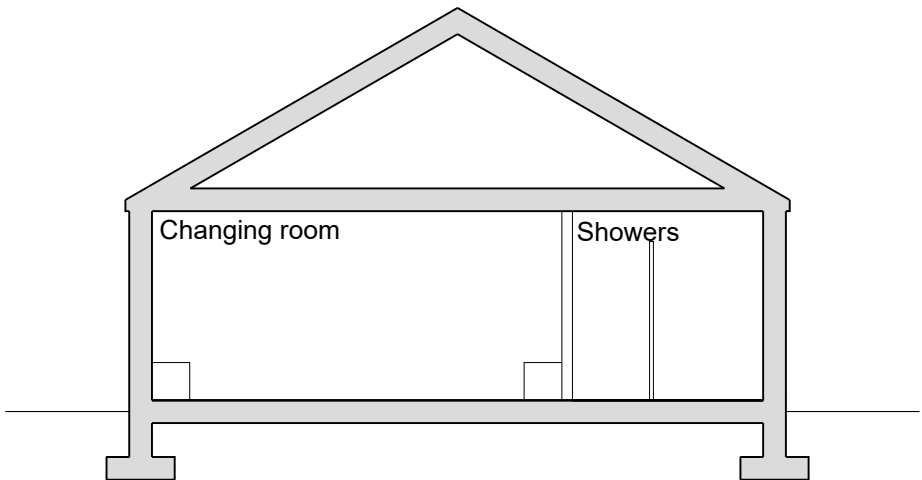


PROPOSED SECTION B-B
1:100

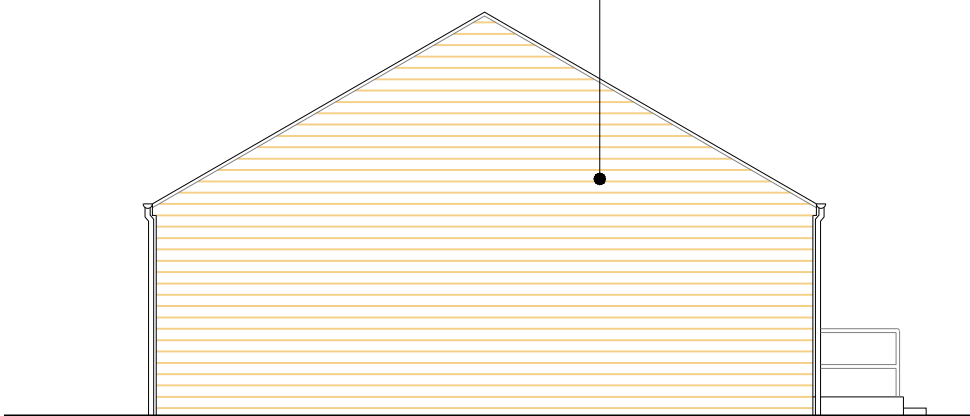


PROPOSED SOUTH-WEST ELEVATION
1:100

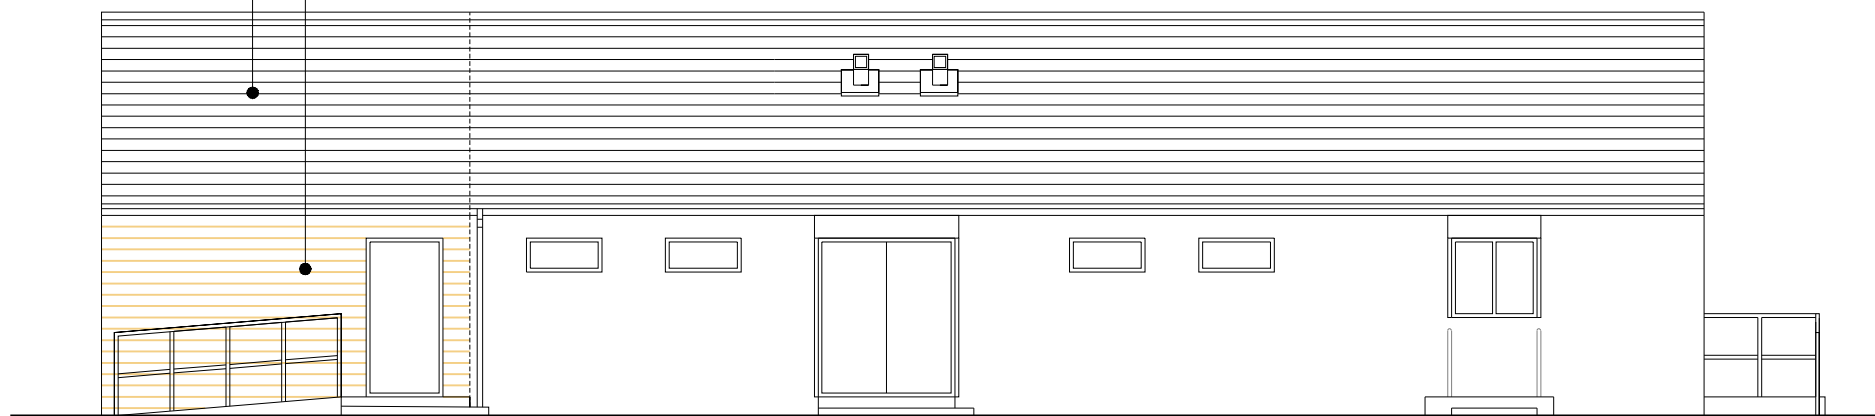

PROPOSED SOUTH-EAST ELEVATION
1:100

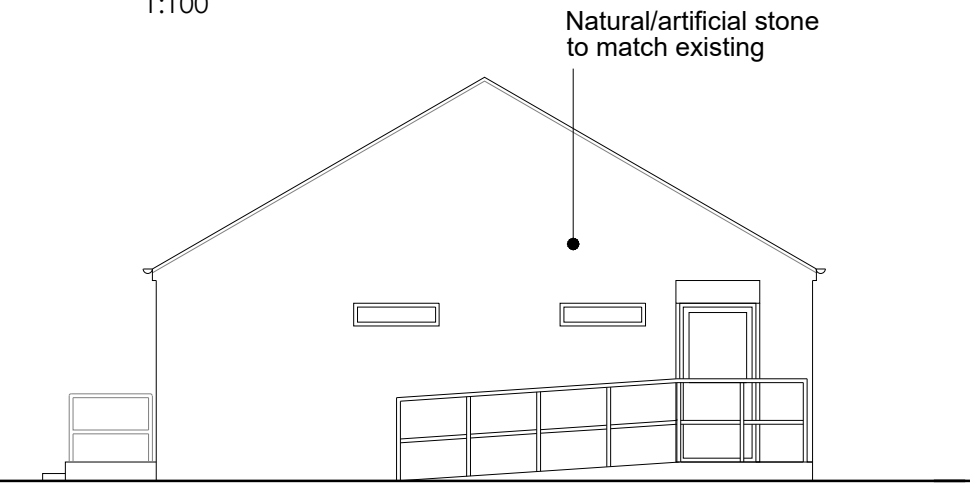

PROPOSED NORTH-EAST ELEVATION
1:100

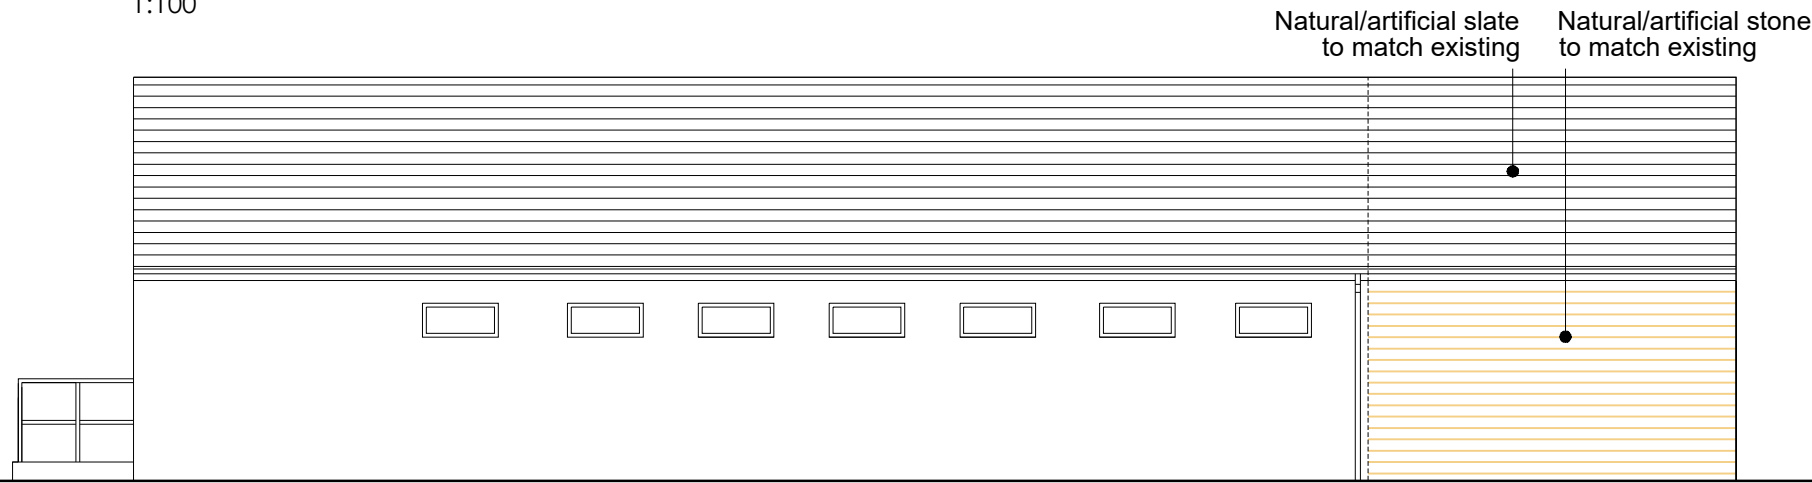

PROPOSED NORTH-WEST ELEVATION
1:100

Copyright Notice: This drawing is the copyright of Steve Wells Associates and shall not be reproduced without permission. © 2023			Proposed AGP and Pavilion Extension Top Park, Bolton Road West Ramsbottom, Bury BL0 9PE			Bury Council Dwg. Title Proposed Floor Plan and Elevations			STEVE WELLS ASSOCIATES making sport happen Churchill House, Mill Hill, Pontefract, West Yorkshire, WF8 4HY t : 01977 797258 e : mail@stevewells-associates.com			Dwg. No. 205-087-1007 Rev.			
Dwg. Purpose Planning			<table><tr><th>No.</th><th>Revision / Issue</th><th>Date</th></tr></table>			No.	Revision / Issue	Date				Scale varies Date August 2021		Drawn by GSB Checked DKW	
No.	Revision / Issue	Date													