


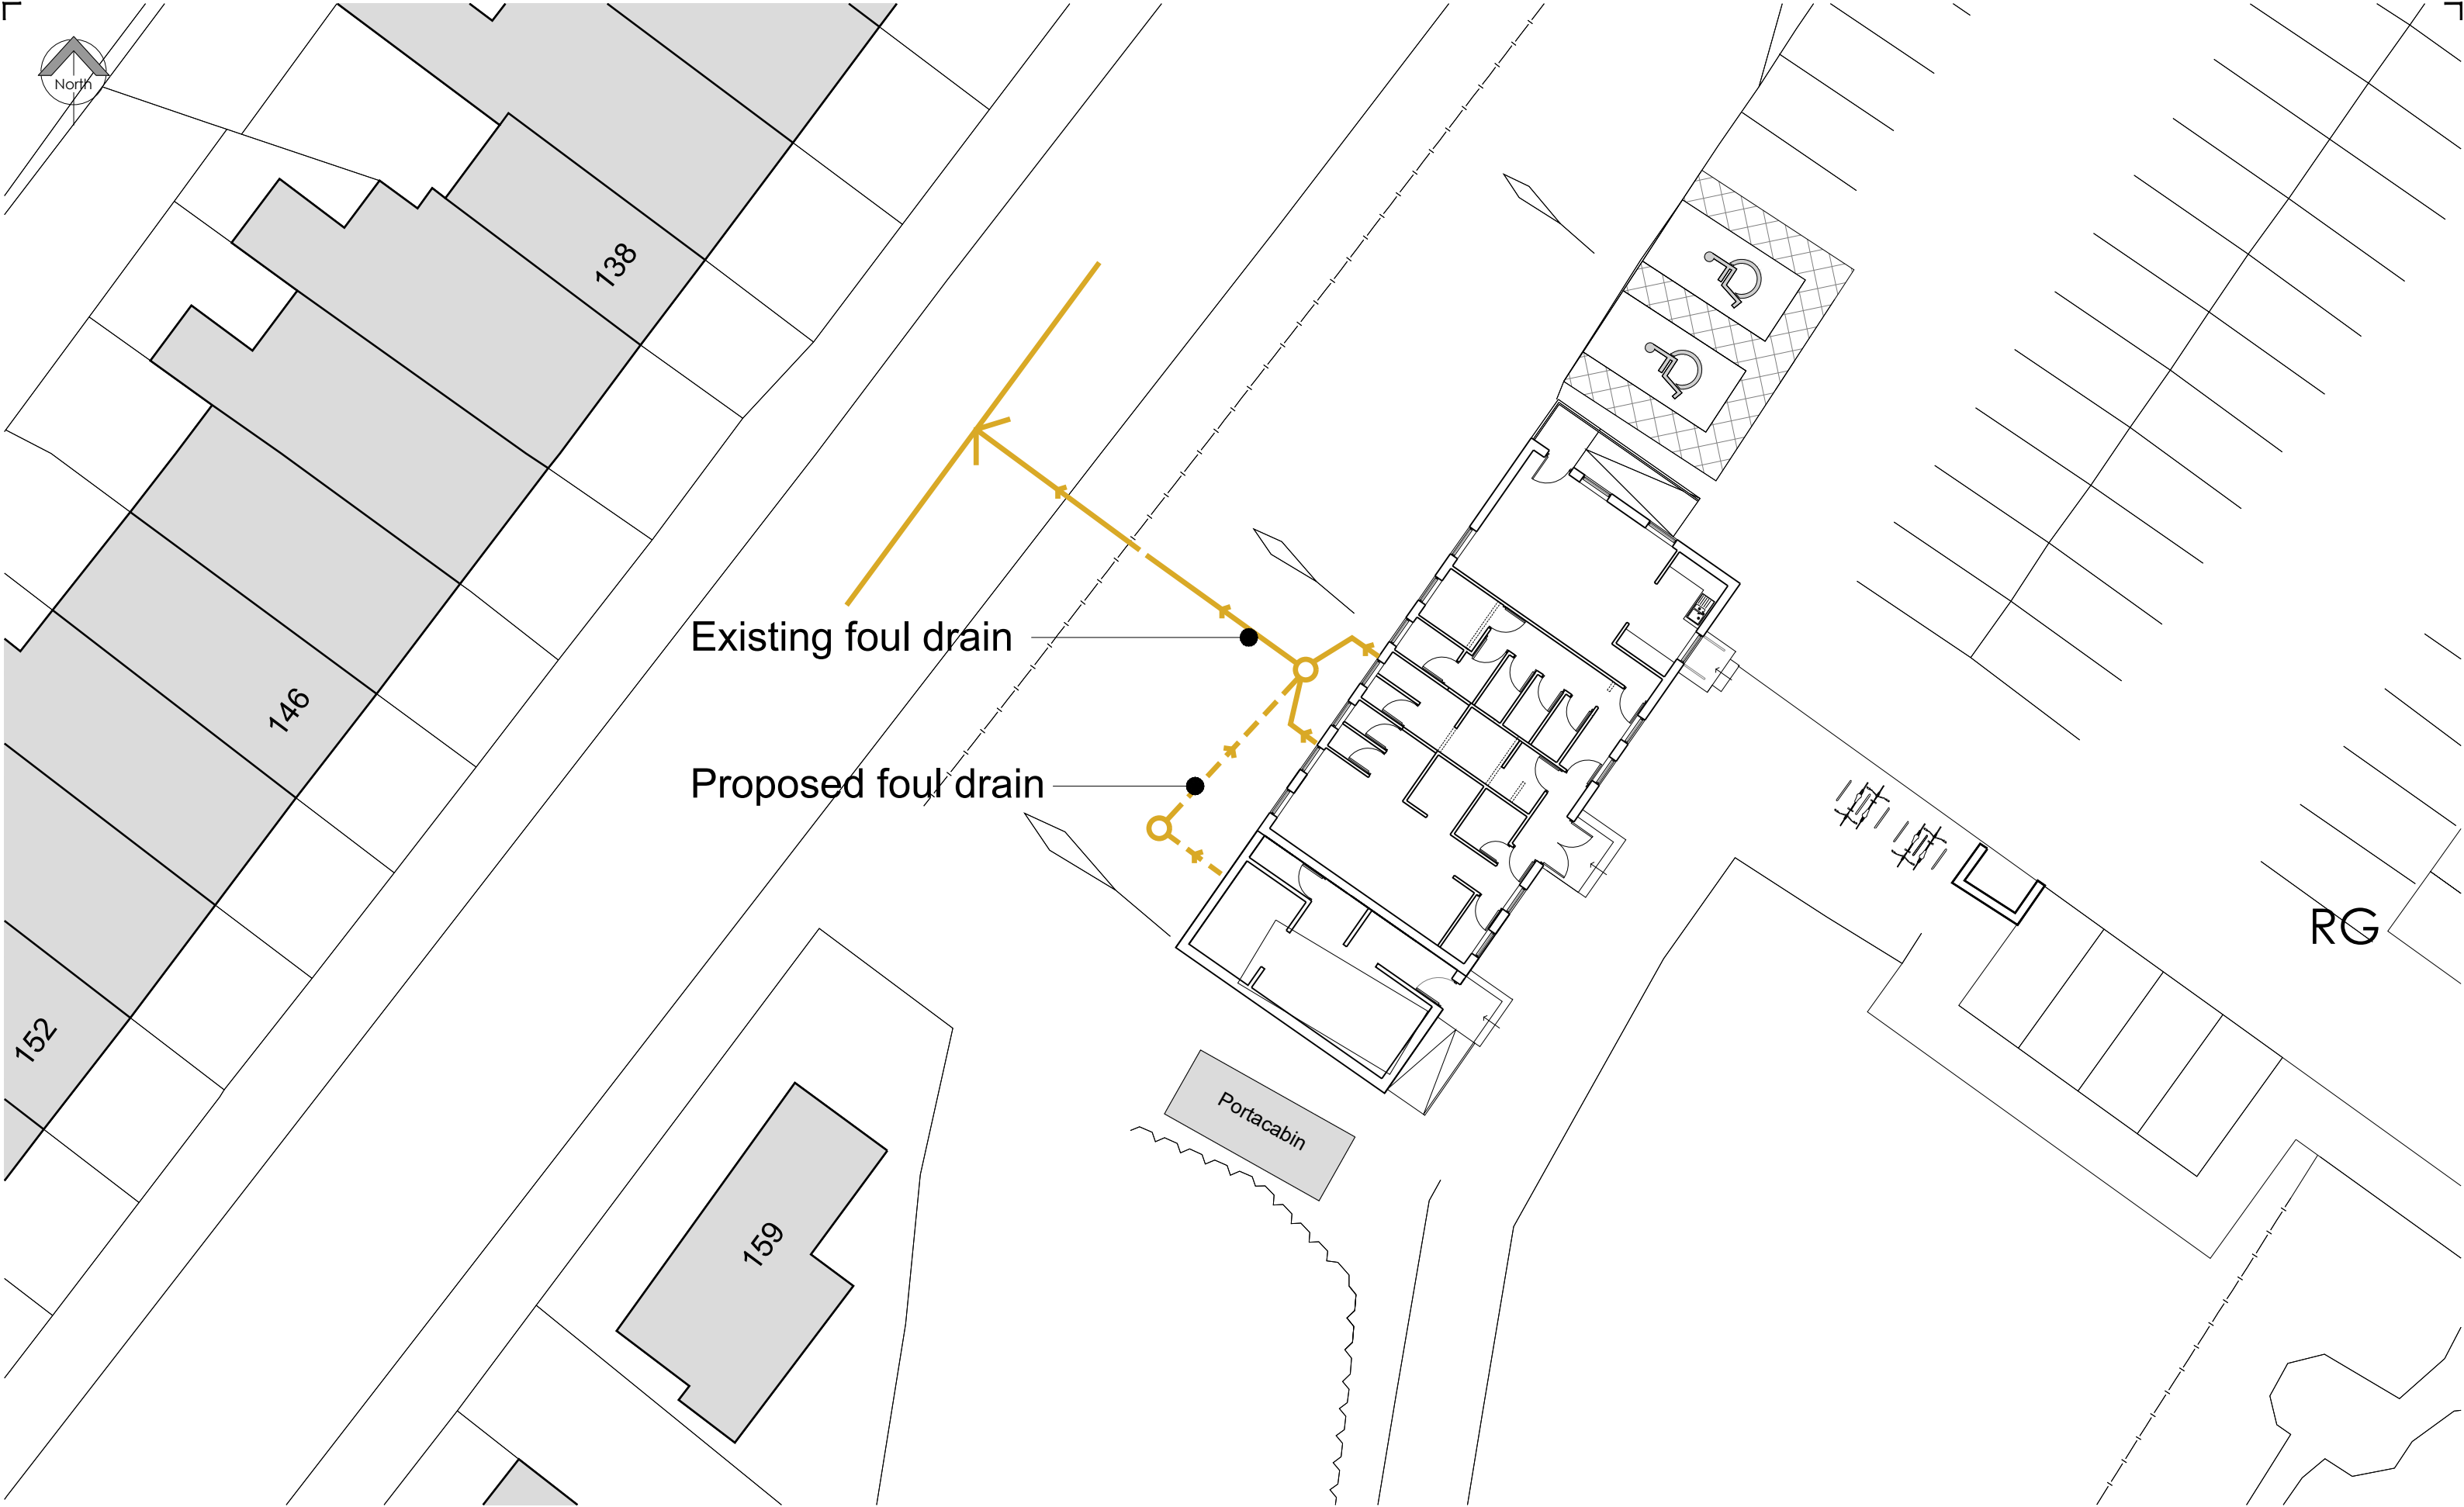

Copyright Notice:
This drawing is the copyright of Steve Wells Associates
and shall not be reproduced without permission. © 2023

Dwg. Purpose **Planning**

No.	Revision / Issue	Date

Project
Proposed AGP and Pavilion Extension
Top Park, Bolton Road West
Ramsbottom, Bury
BL0 9PE

Client
Bury Council

Dwg. Title
Proposed Foul Drainage Plan

 **STEVE WELLS**
ASSOCIATES
making sport happen

Churchill House, Mill Hill, Pontefract, West Yorkshire,
WF8 4HY t : 01977 797258 e : mail@stevewells-associates.com

Dwg. No. 205-087-1010		Rev.
Scale 1:500 @ A3	Date August 2023	
Drawn by GSB	Checked DKW	