




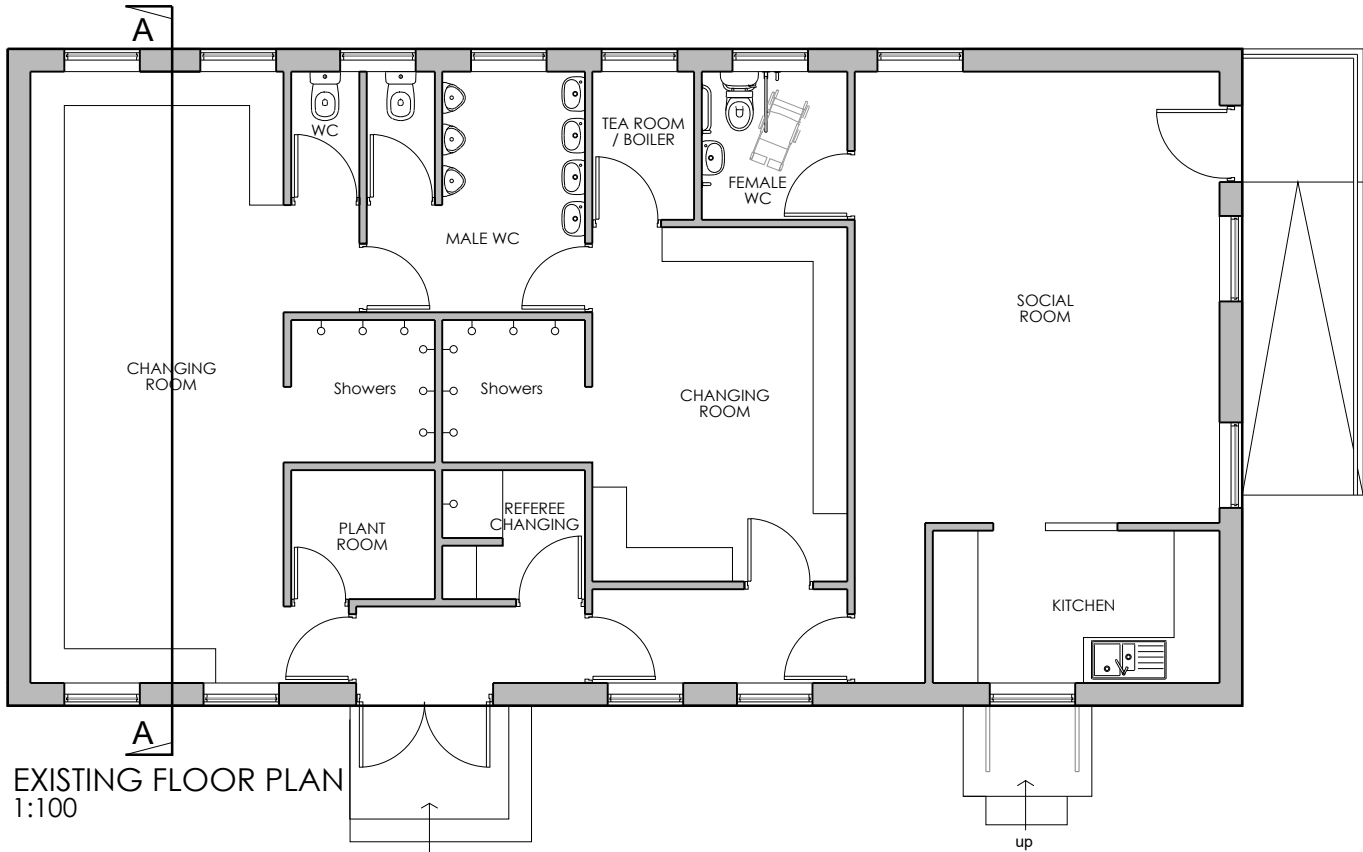


EXISTING FLOOR PLAN
1:100

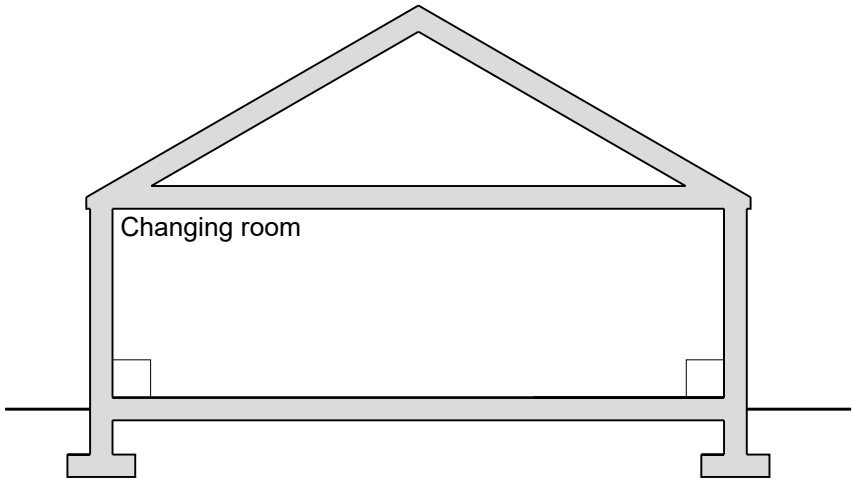


EXISTING SECTION A-A
1:100

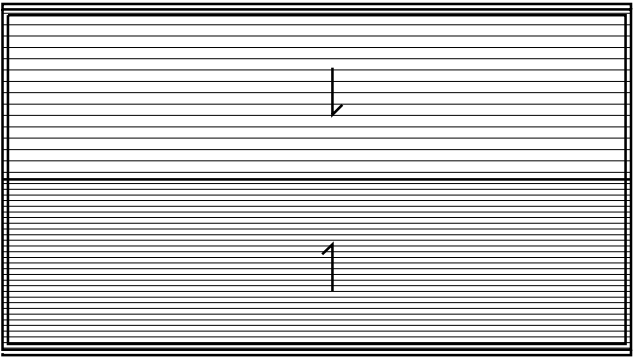


EXISTING ROOF PLAN
1:200

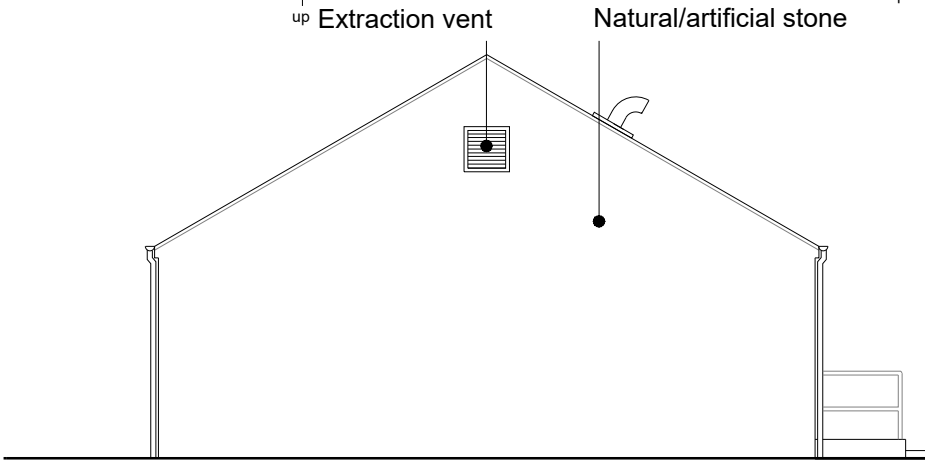


EXISTING SOUTH-WEST ELEVATION
1:100

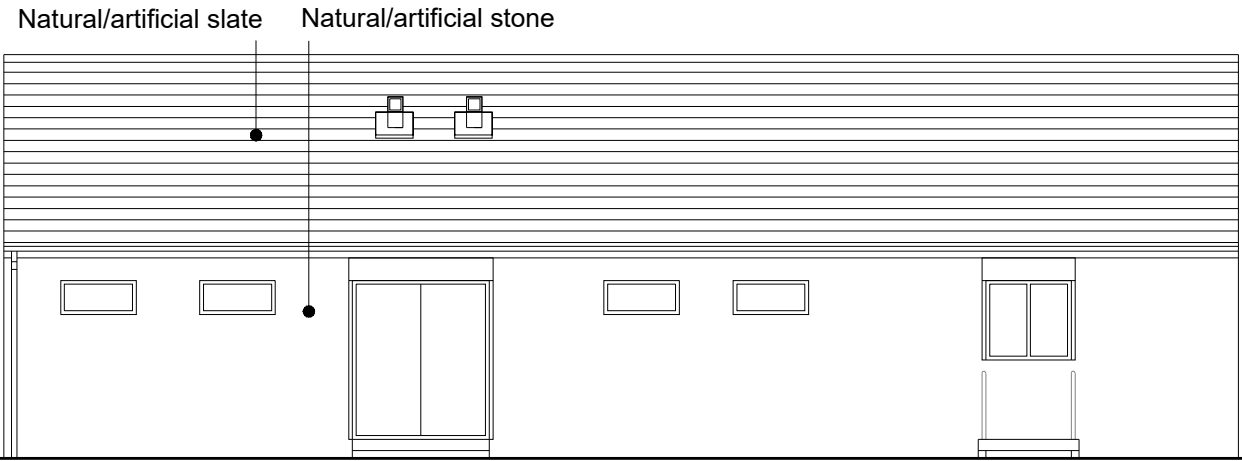

EXISTING SOUTH-EAST ELEVATION
1:100

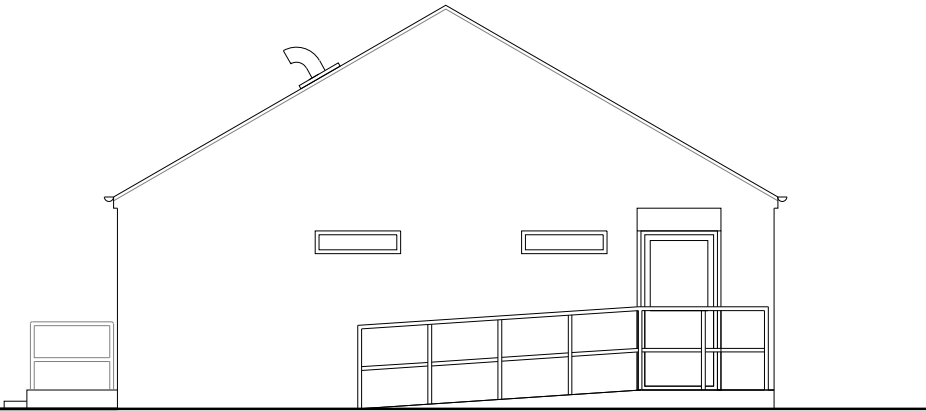

EXISTING NORTH-EAST ELEVATION
1:100

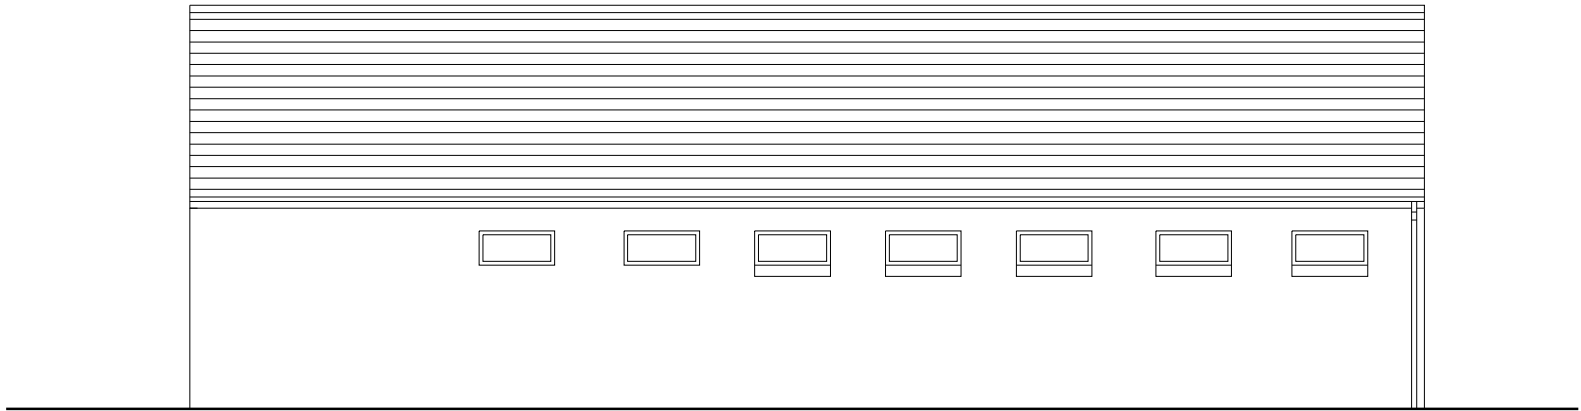

EXISTING NORTH-WEST ELEVATION
1:100

Copyright Notice: This drawing is the copyright of Steve Wells Associates and shall not be reproduced without permission. © 2023			Proposed AGP and Pavilion Extension Top Park, Bolton Road West Ramsbottom, Bury BL0 9PE			Bury Council			Churchill House, Mill Hill, Pontefract, West Yorkshire, WF8 4HY t : 01977 797258 e: mail@stevewells-associates.com			Dwg. No. 205-087-1004			Rev.		
Dwg. Purpose Planning						Dwg. Title Existing Floor Plan Existing Elevations						Scale varies			Date August 2021		
No.			Revision / Issue			Date			Drawn by GSB			Checked DKW					