



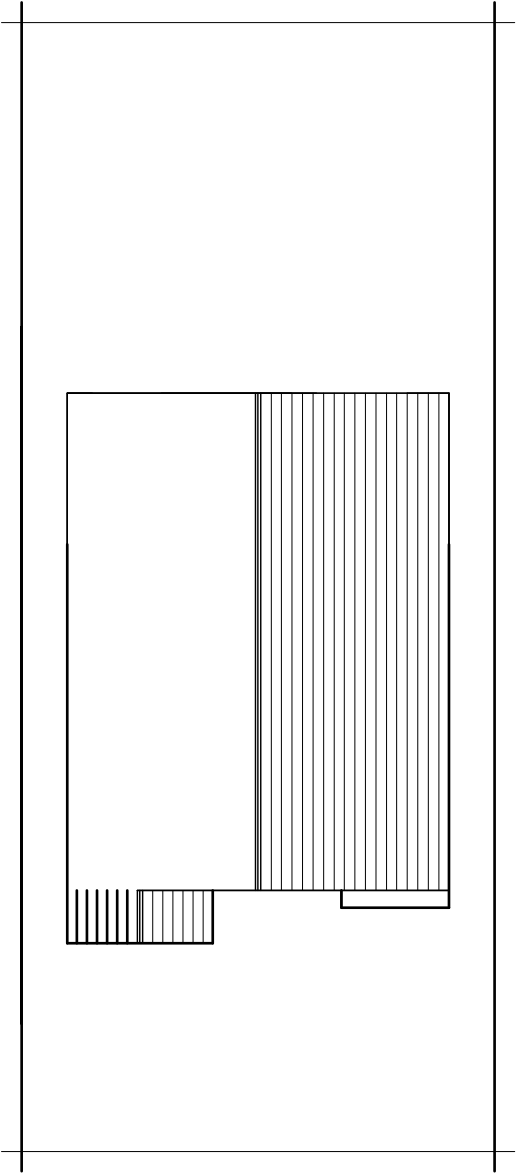

PROPOSED SITE PLAN.

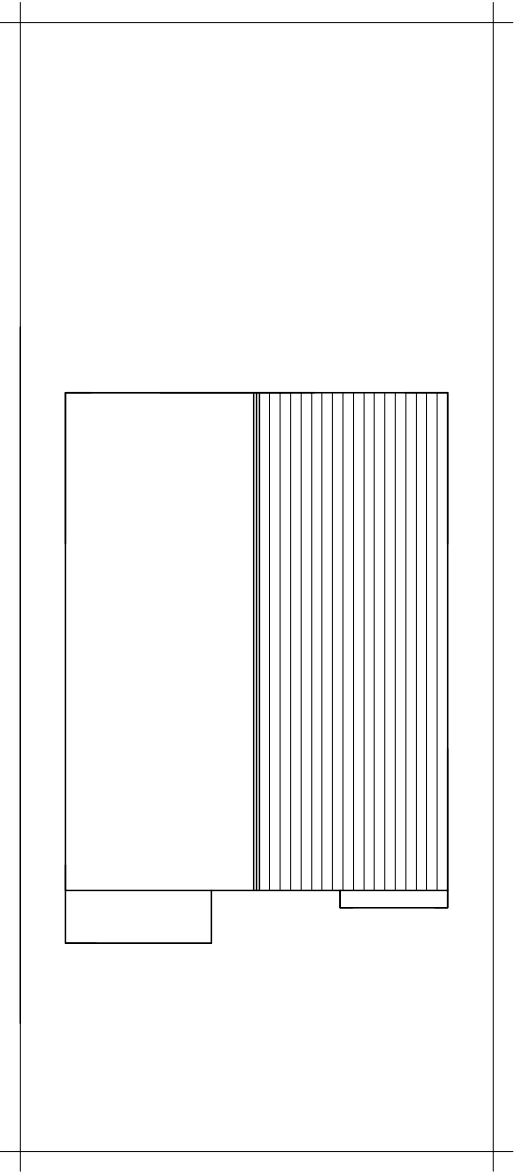

EXISTING SITE PLAN.

Revision.	Title : PROPOSED PITCHED ROOF OVER EXISTING FRONT EXTENSION.	Project : 3, HARRIS DRIVE, BURY, BL9 8PS	MTC Designs Scale: 1:200 @ A3 Date: September 2022.	31 Esford Drive Bolton BL2 8TB T: 01204 418714 M: 0770828614 Email: mitchellcounr@aol.com Drawing No: P05
-----------	--	---	---	--