





front elevation - B
1 : 50

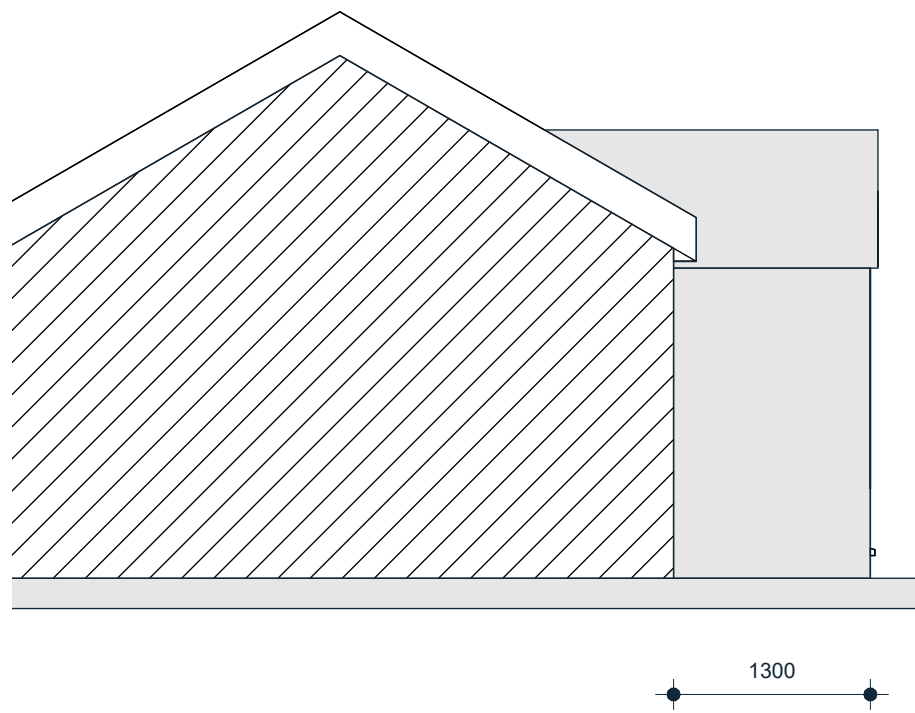

Proposed West
1 : 50

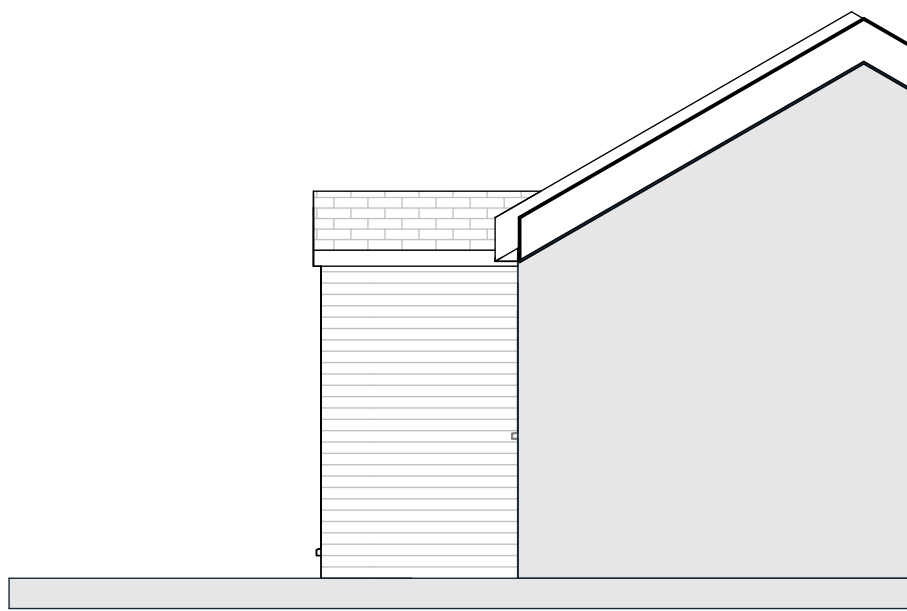

proposd east
1 : 50

notes


1. this document and all drawings are copyright of baltik architecture ltd and may not be reproduced without their specific permission.

2. all dimensions to be site verified by contractor before construction.

3. all dimensions are to structure unless noted otherwise.

4. all dimensions are in millimetres unless noted otherwise.

5. baltik architecture ltd shall be notified in writing of any discrepancies.

 

key plan

not to scale

no. B
revision porch roof amended

date 31.07.26

drawn gb

project: heyhouse mews

client: private client

scale: 1 : 50
sheet: A2
date: 31.07.26

title: proposed elevations

status: pl

drawing no: A501

job no. bka-457

rev: B

baltik
architecture

studio m, 49 jamaica street, liverpool, L1 0ah
www.baltikarchitecture.co.uk
0151 662 1218