




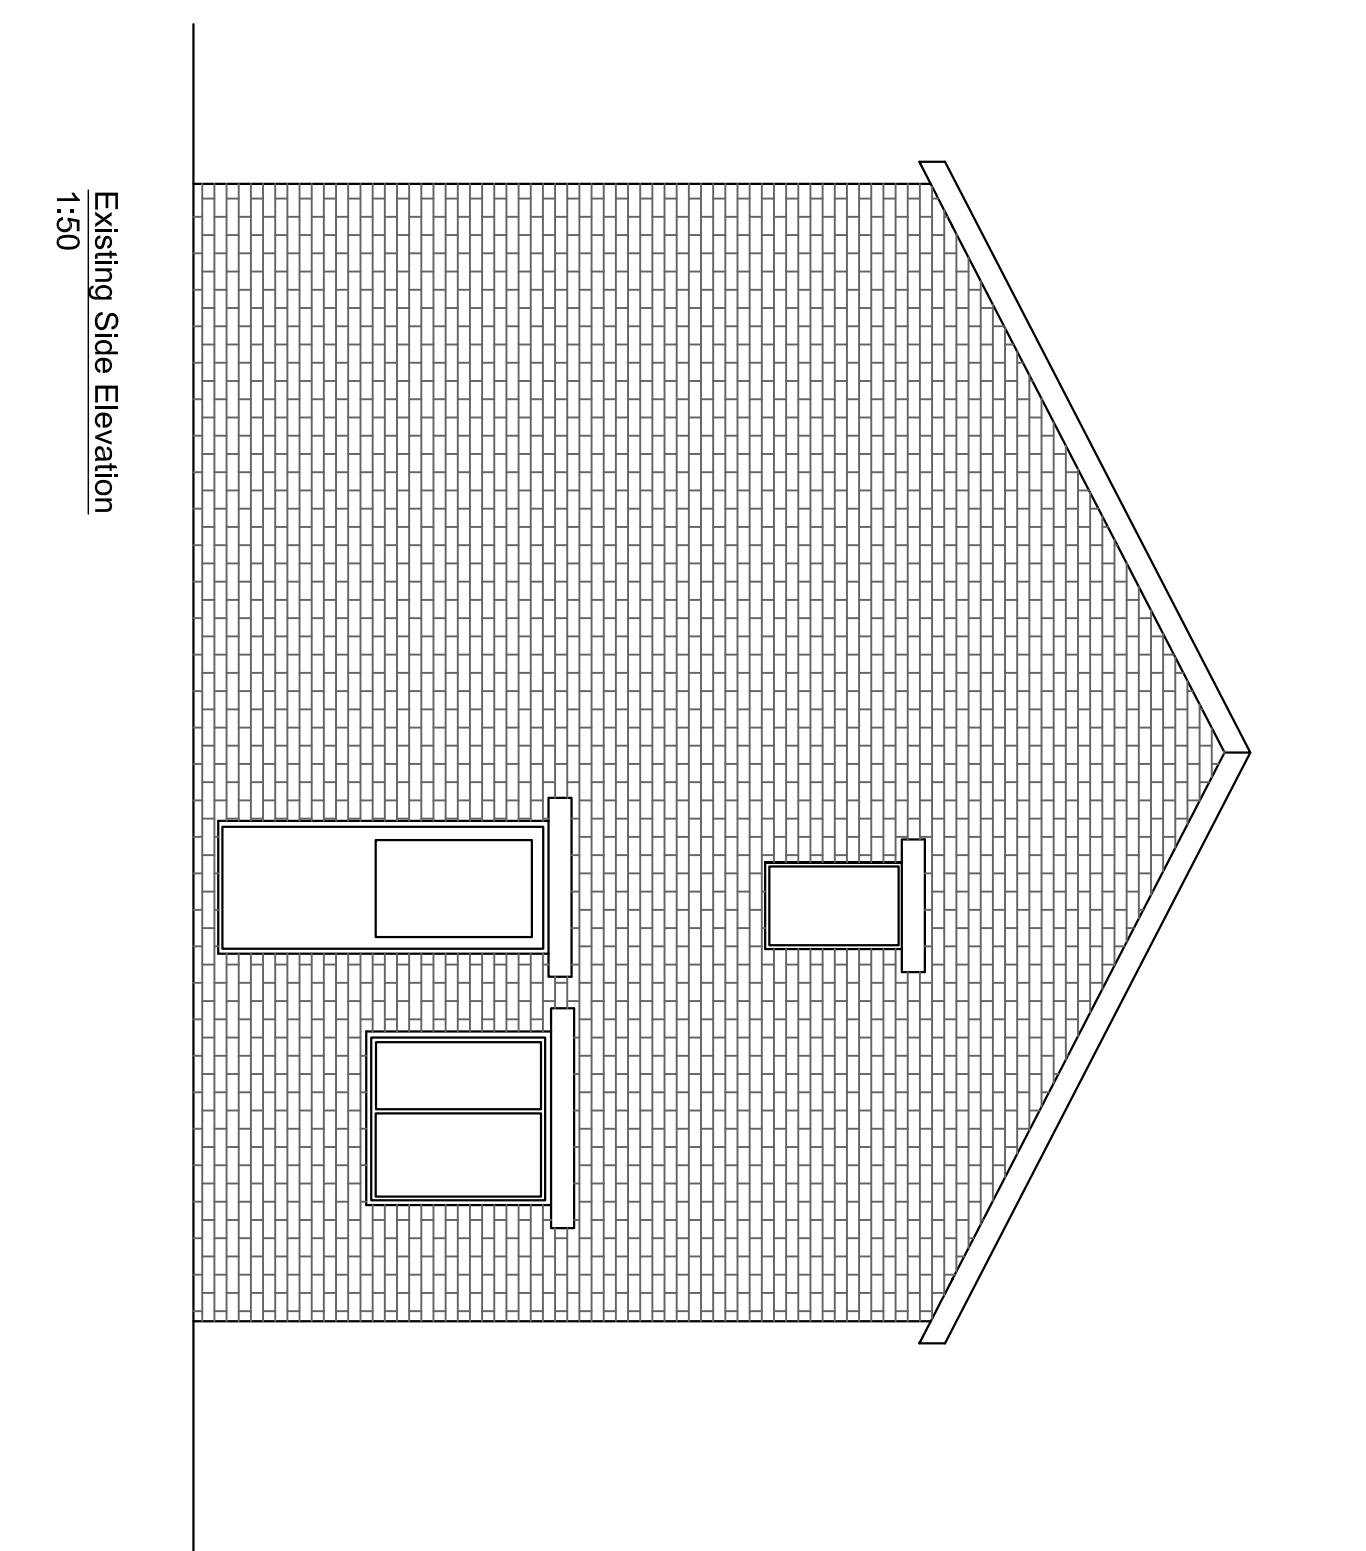


Existing Side Elevation
1:50

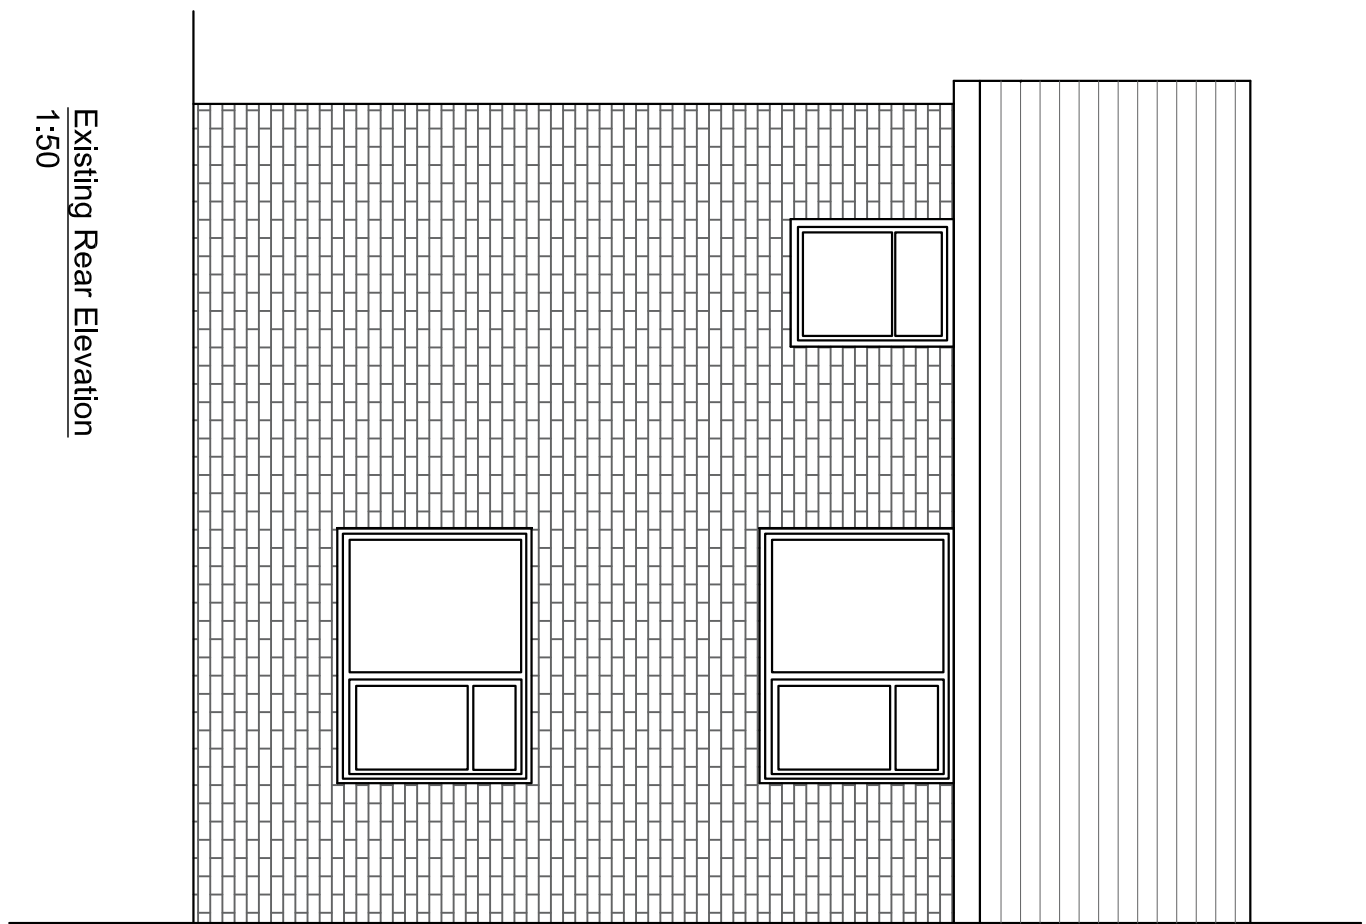


Existing Rear Elevation
1:50

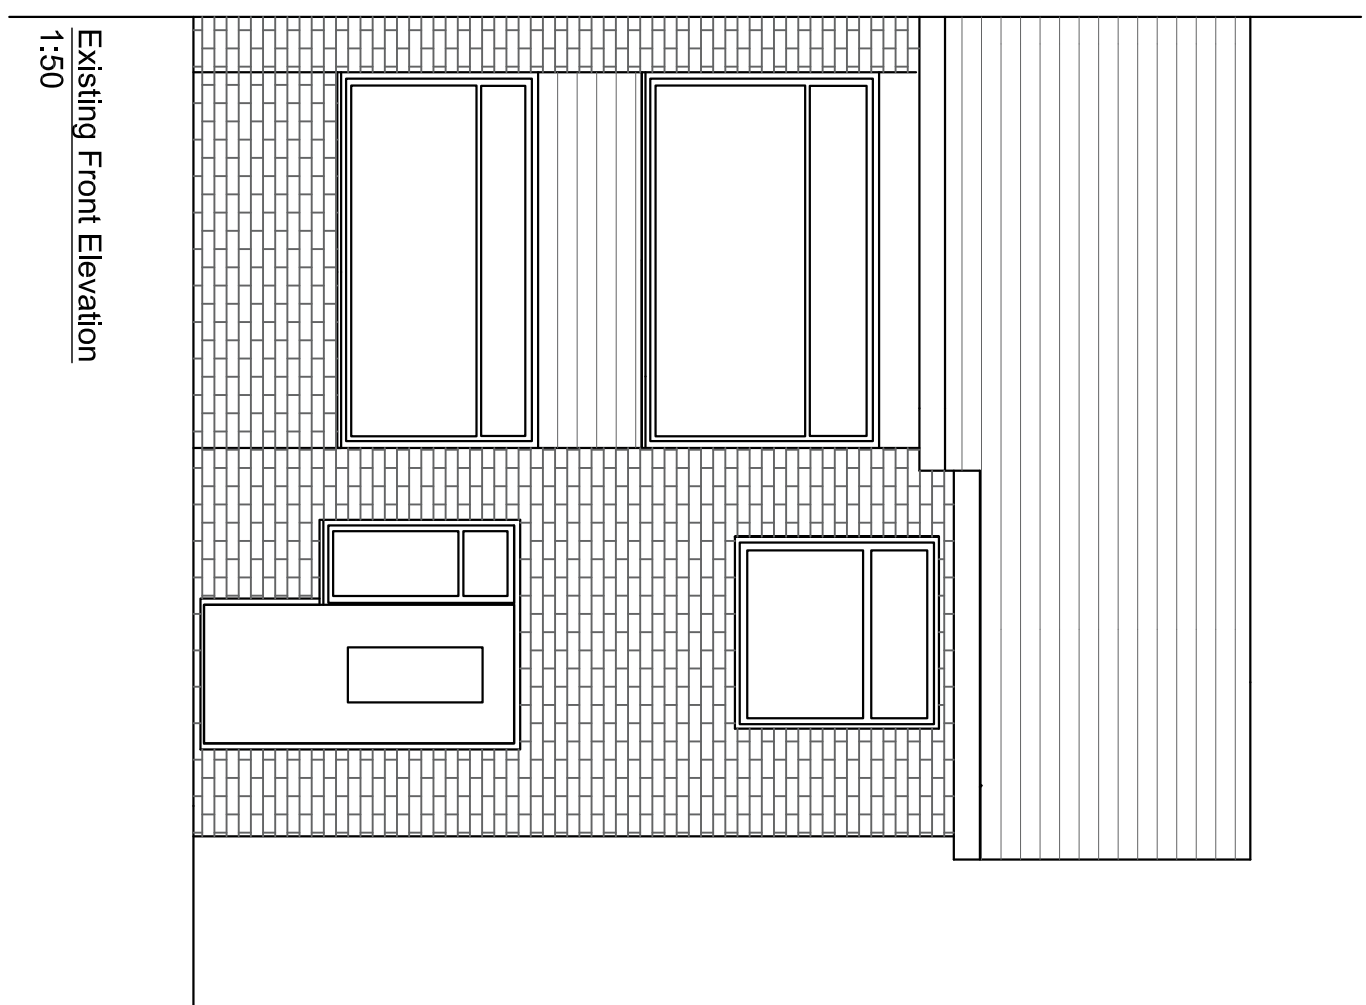


Existing Front Elevation
1:50

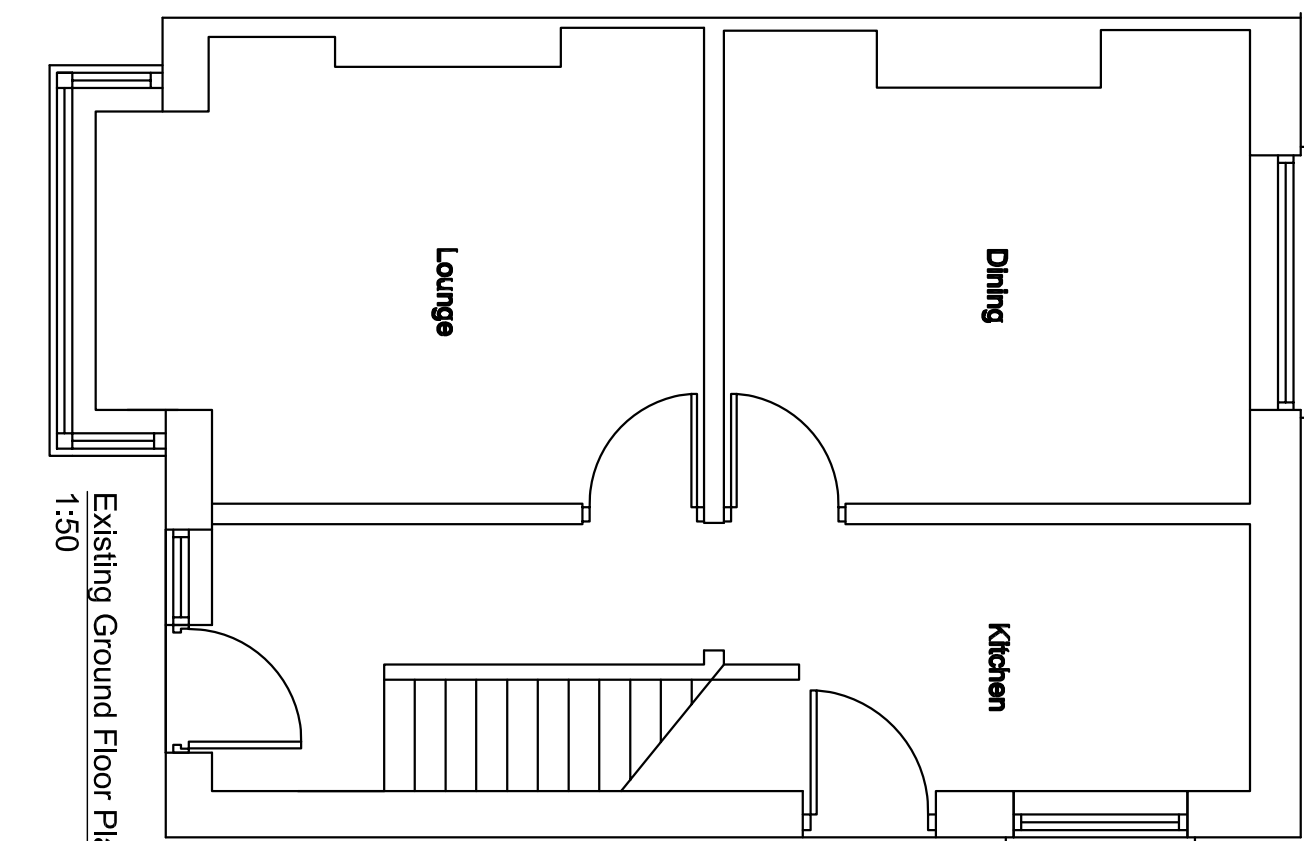


Existing Ground Floor Plan
1:50

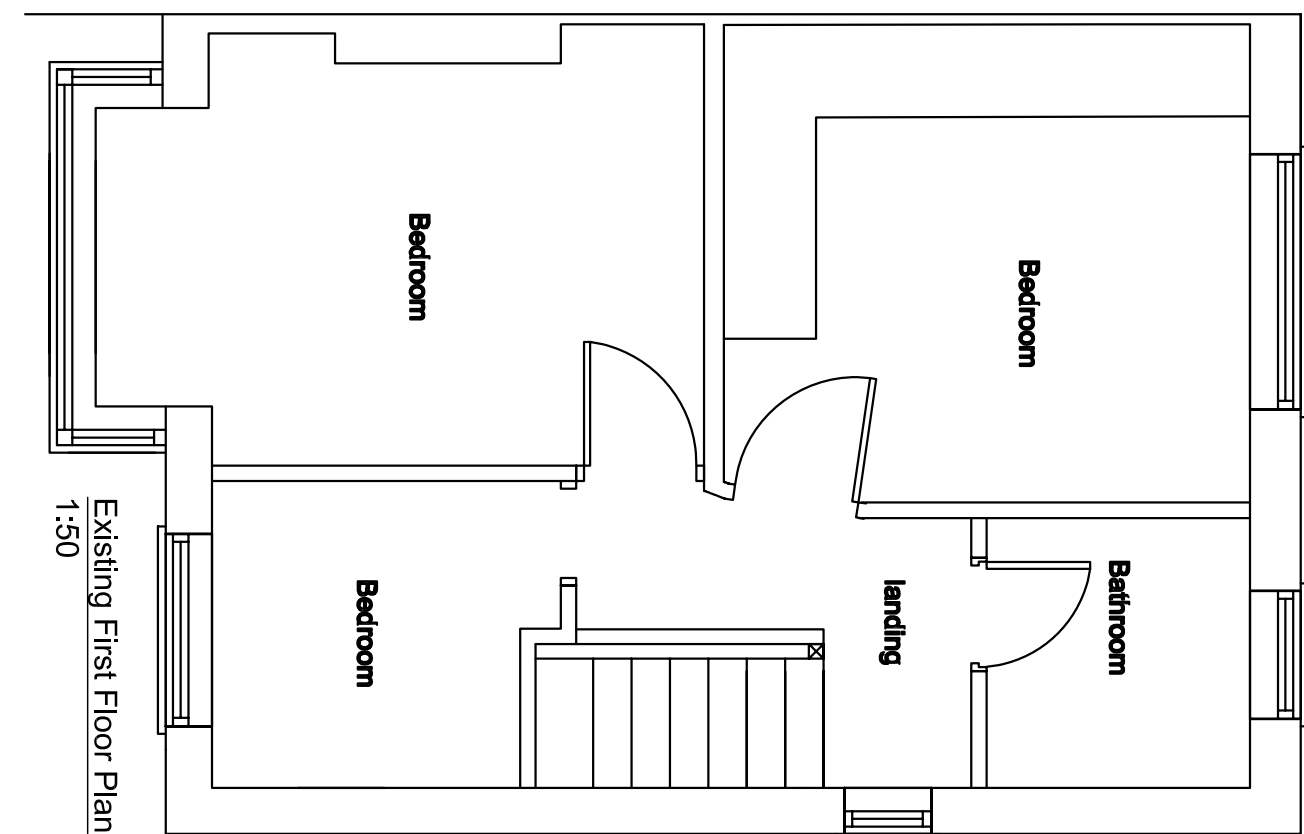


Existing First Floor Plan
1:50

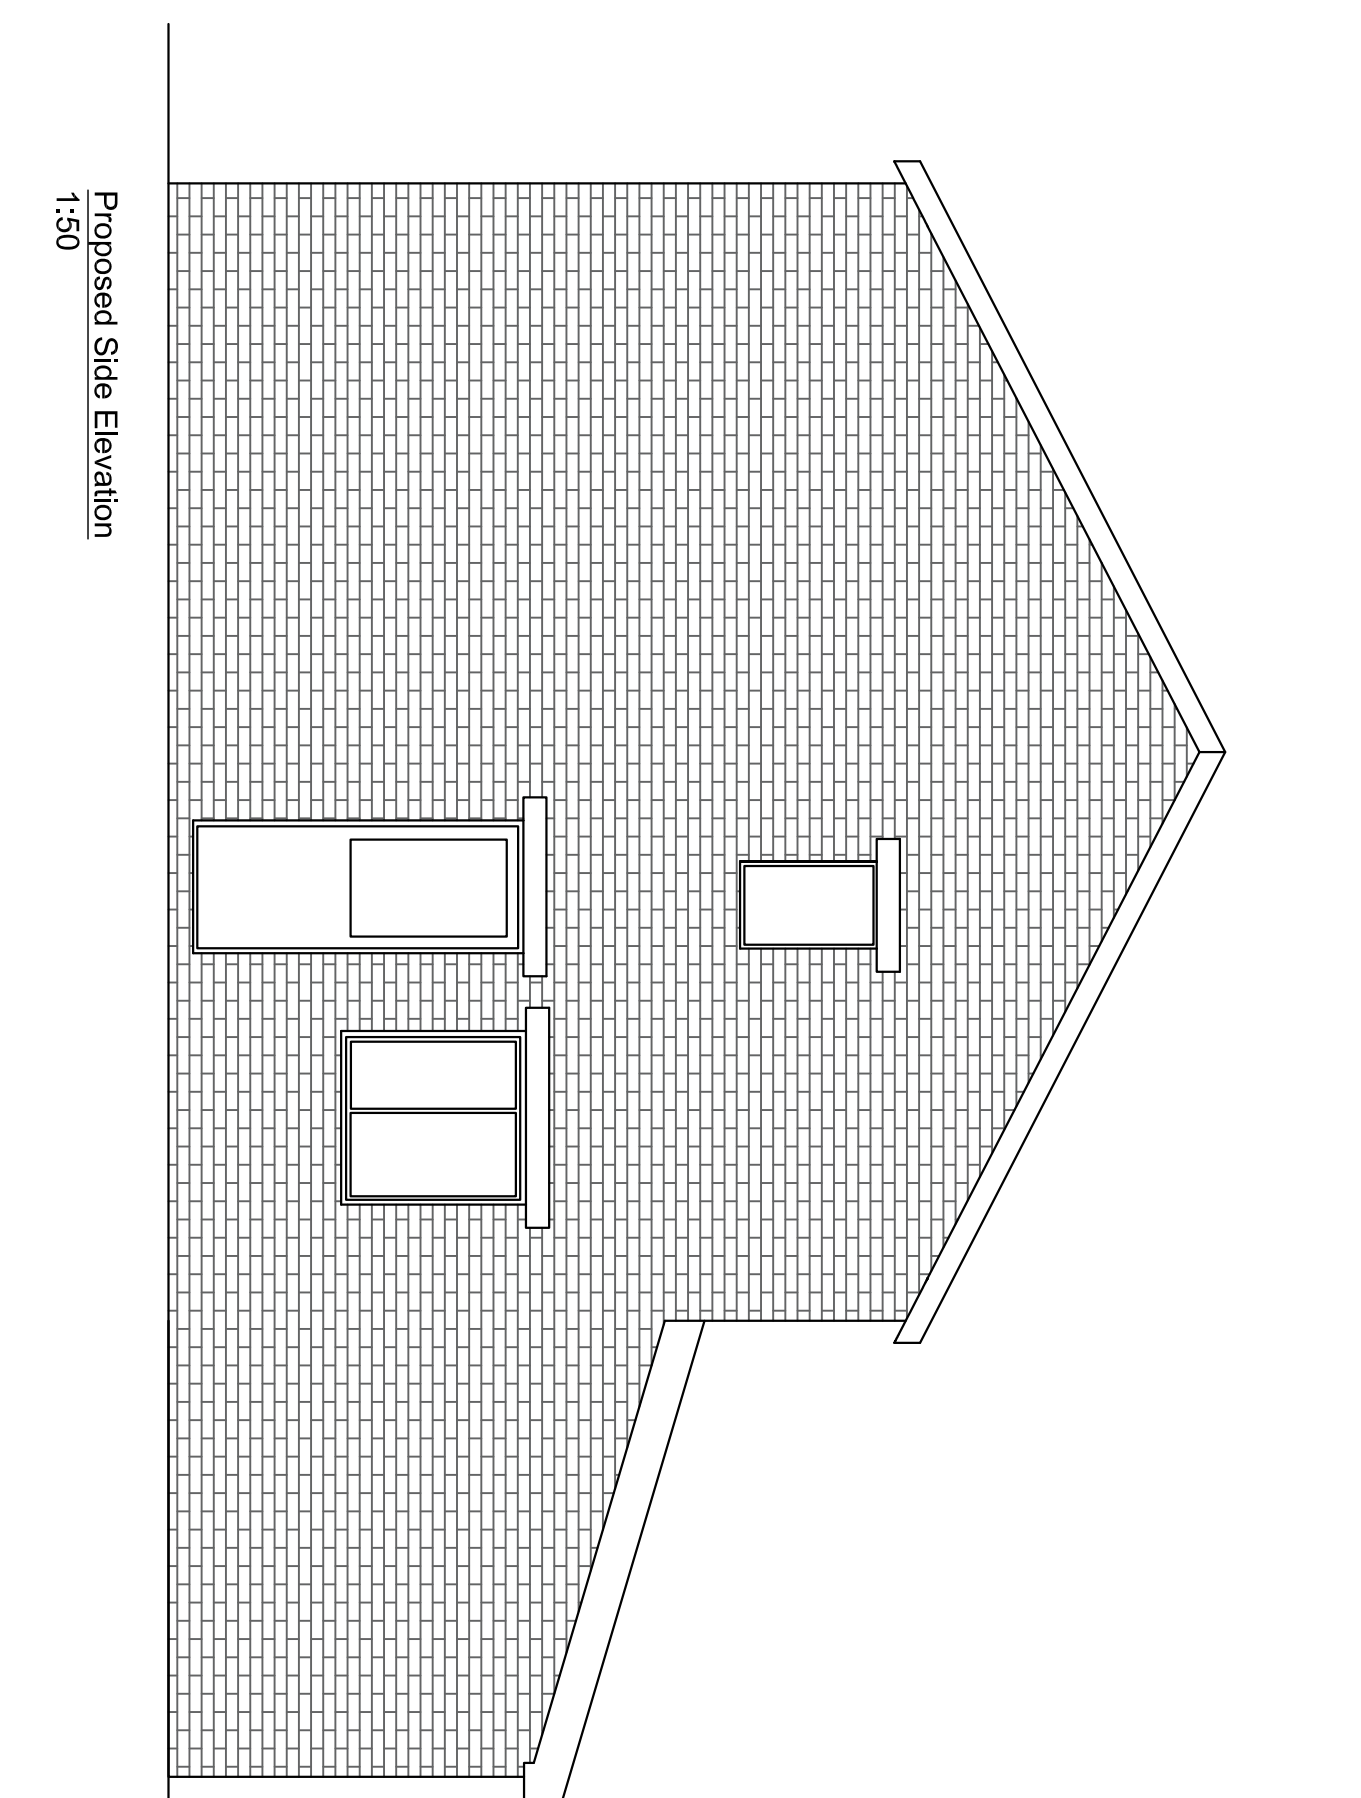


Proposed Side Elevation
1:50

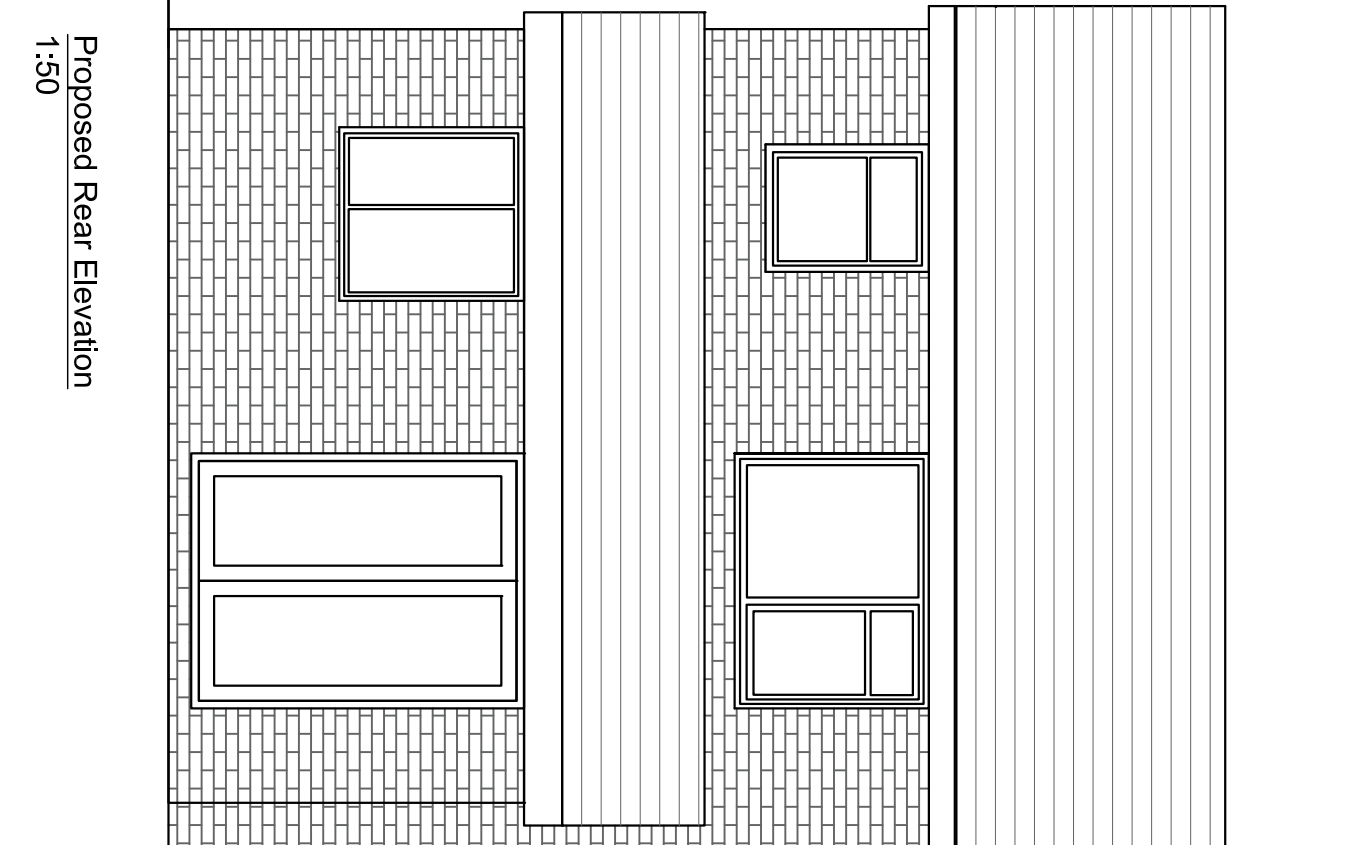


Proposed Rear Elevation
1:50

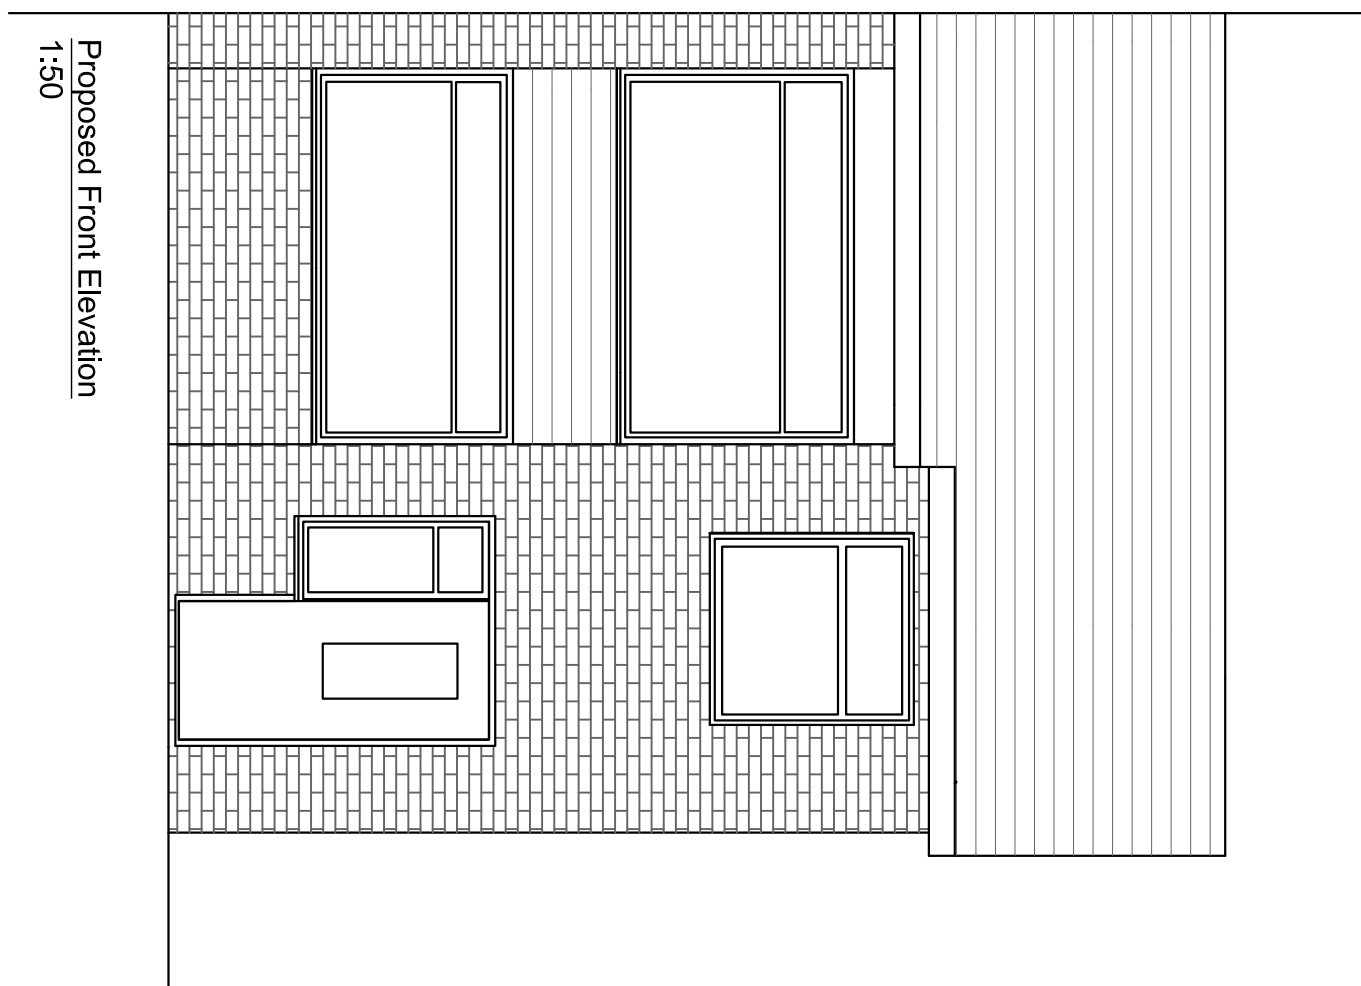


Proposed Front Elevation
1:50

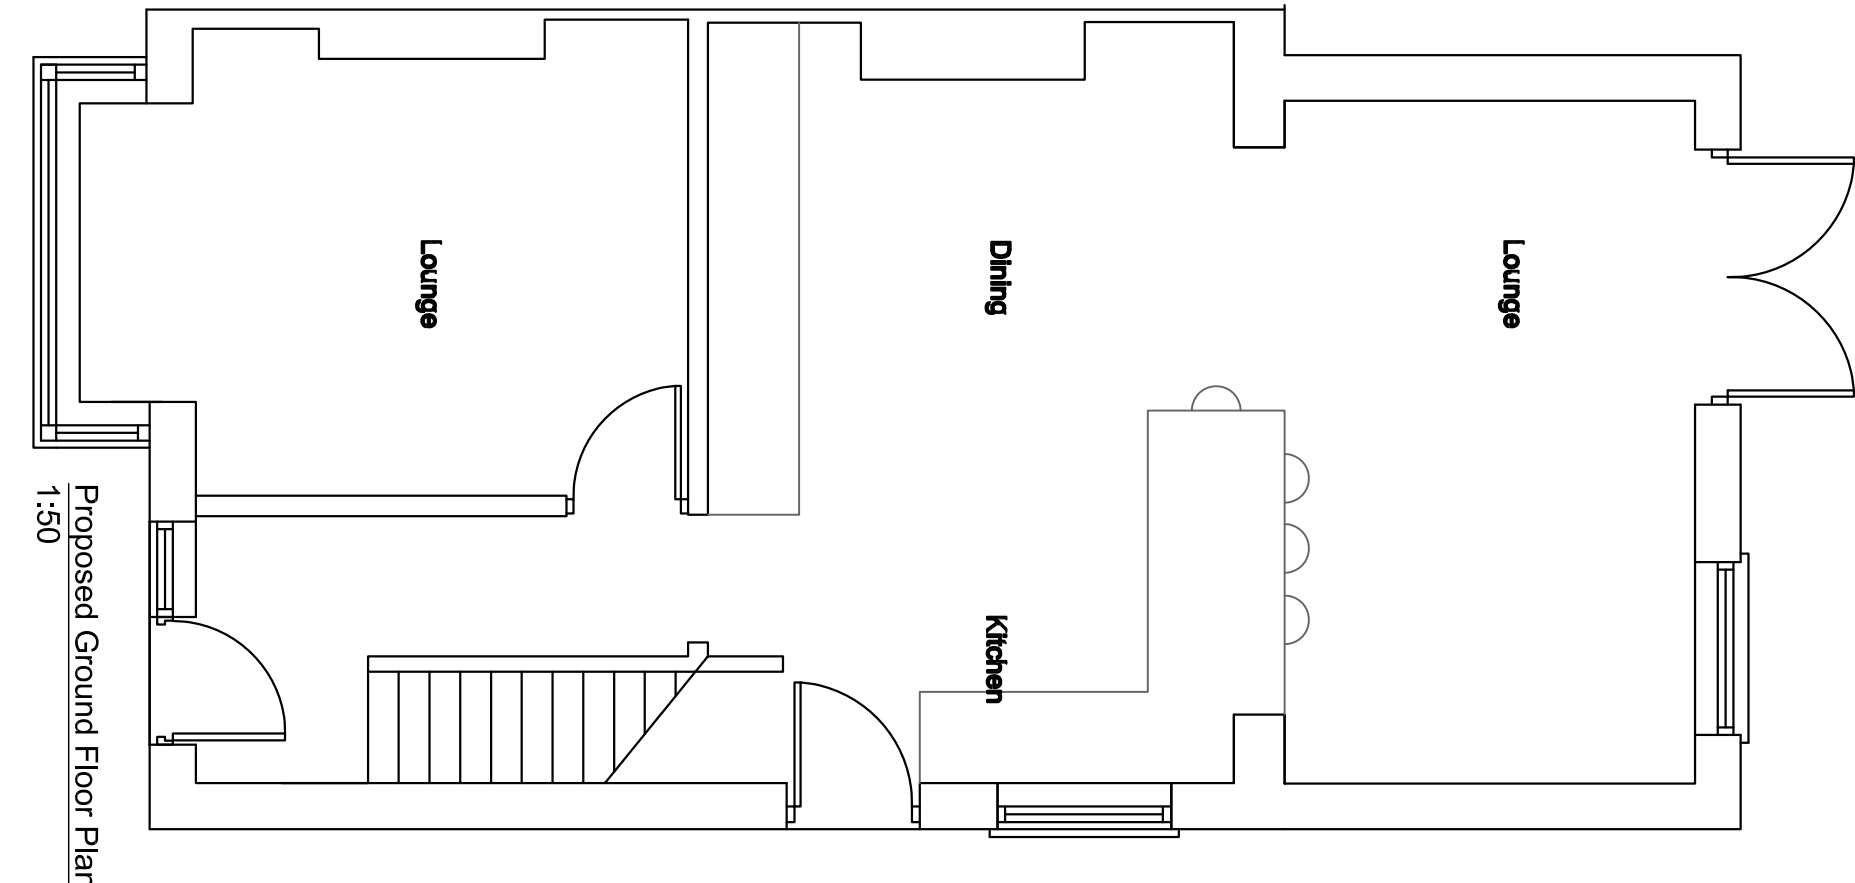


Proposed Ground Floor Plan
1:50

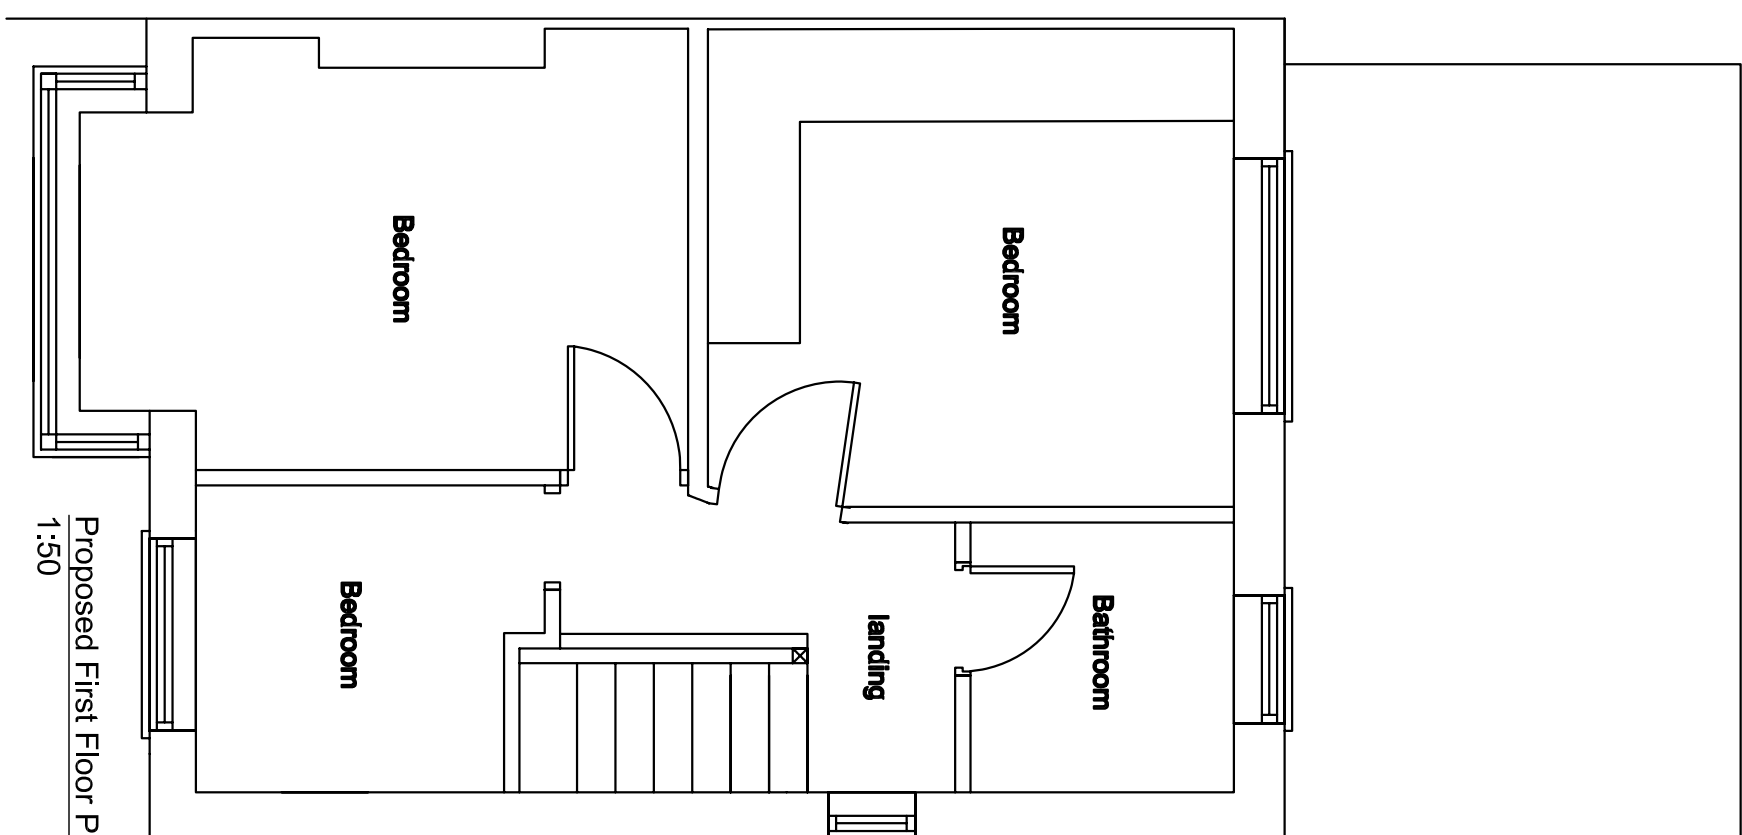

Proposed First Floor Plan
1:50

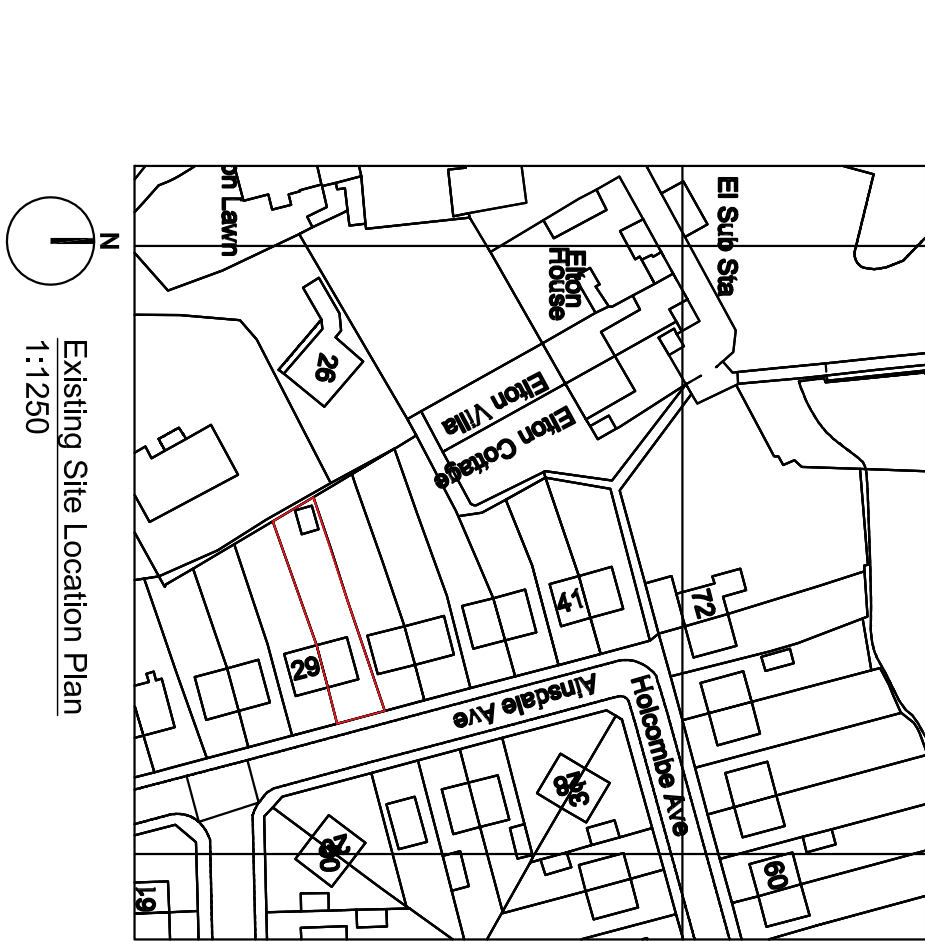

Existing Site Location Plan
1:1250

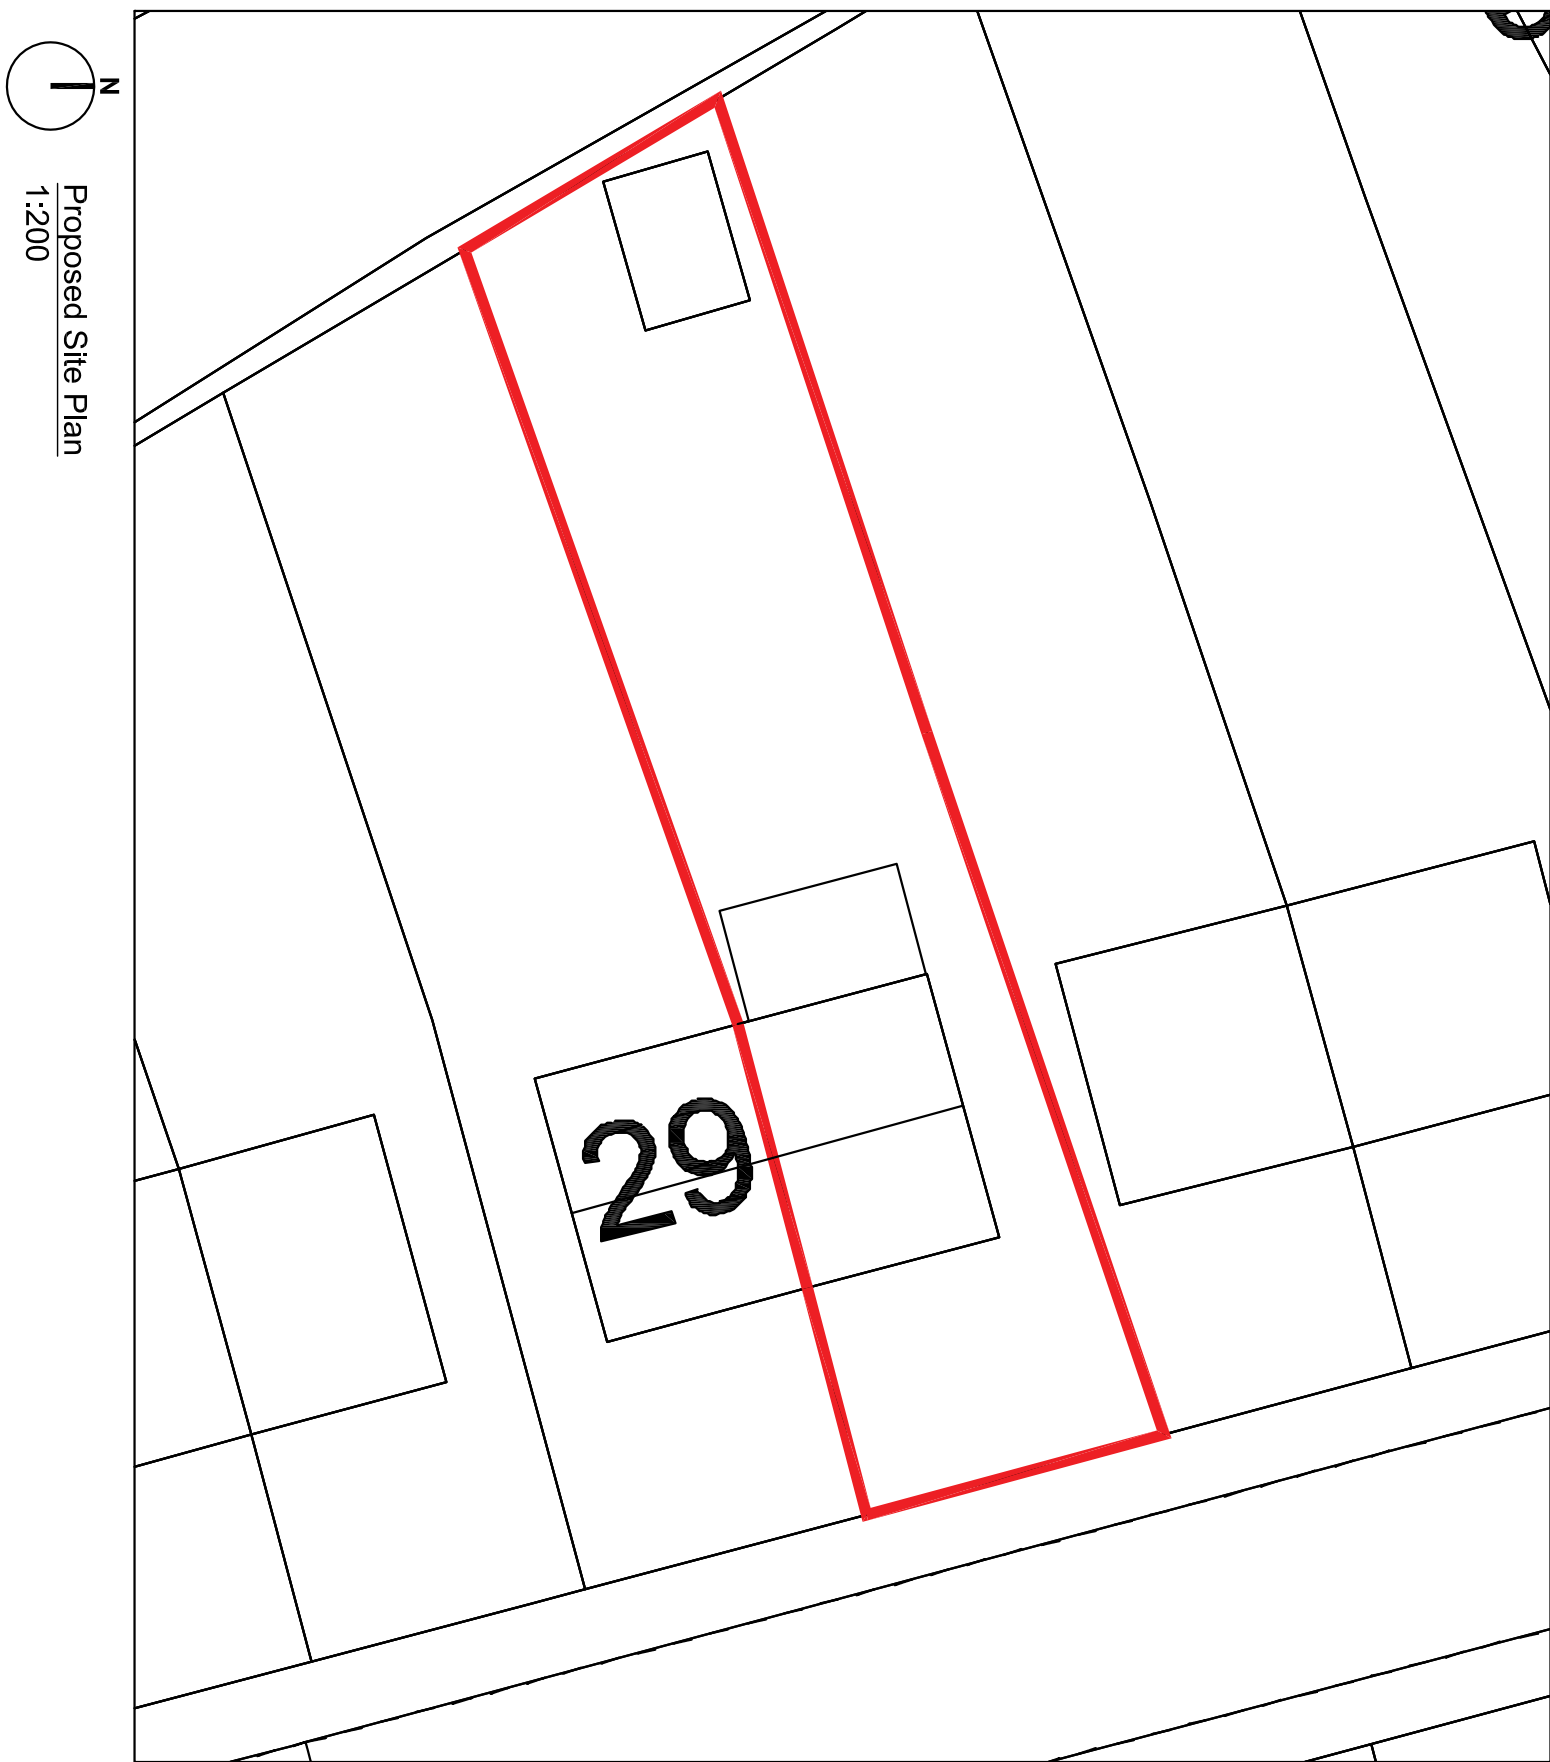

Proposed Site Plan
1:200

P1: Planning Issue				08.03.22	
Revision:					
Client: Mr S Walker					
31 Ainsdale Ave, Bury					
BL8 2RW					
Project: Extension and Internal Reconfiguration					
Title: Existing & Proposed Plans & Elevations					
Dwg No:	SW_001 / 01	Revision:	P1	Date:	Feb'22
Scale:	As Shown	Scale:	As Shown		
Drawn:		Checked:			
Submitted:		Submitted:			
LDC Submission					