




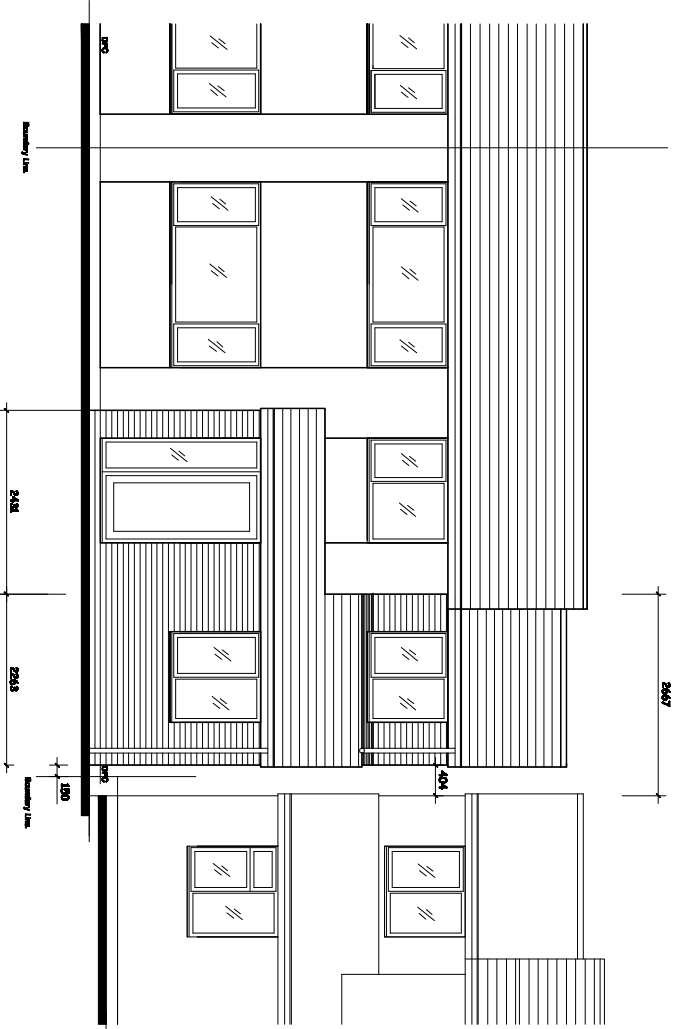


PROPOSED FRONT ELEVATION.

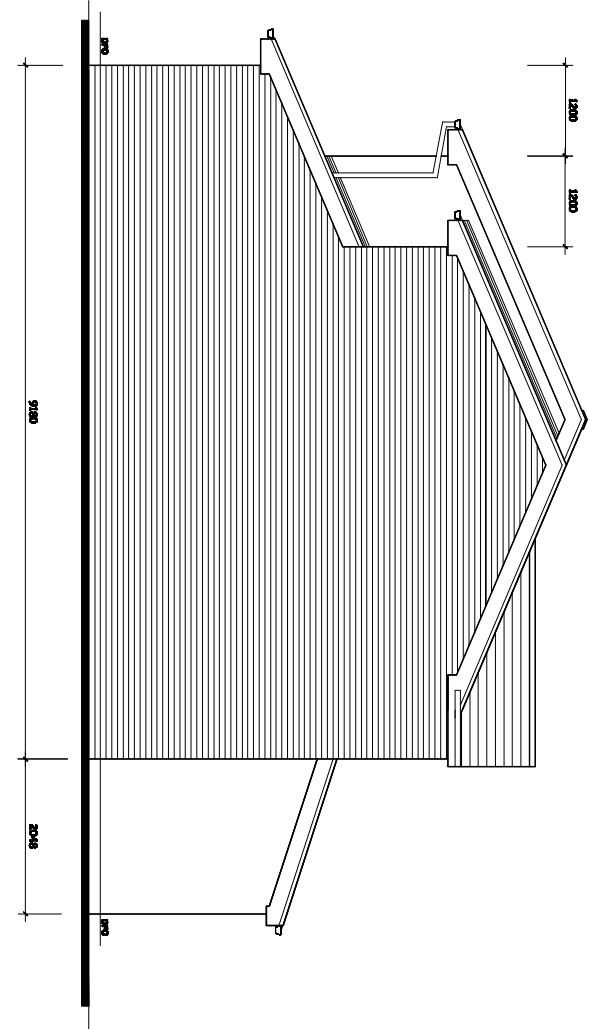

PROPOSED SIDE ELEVATION.
(Viewed From 142 Nuttall Lane).

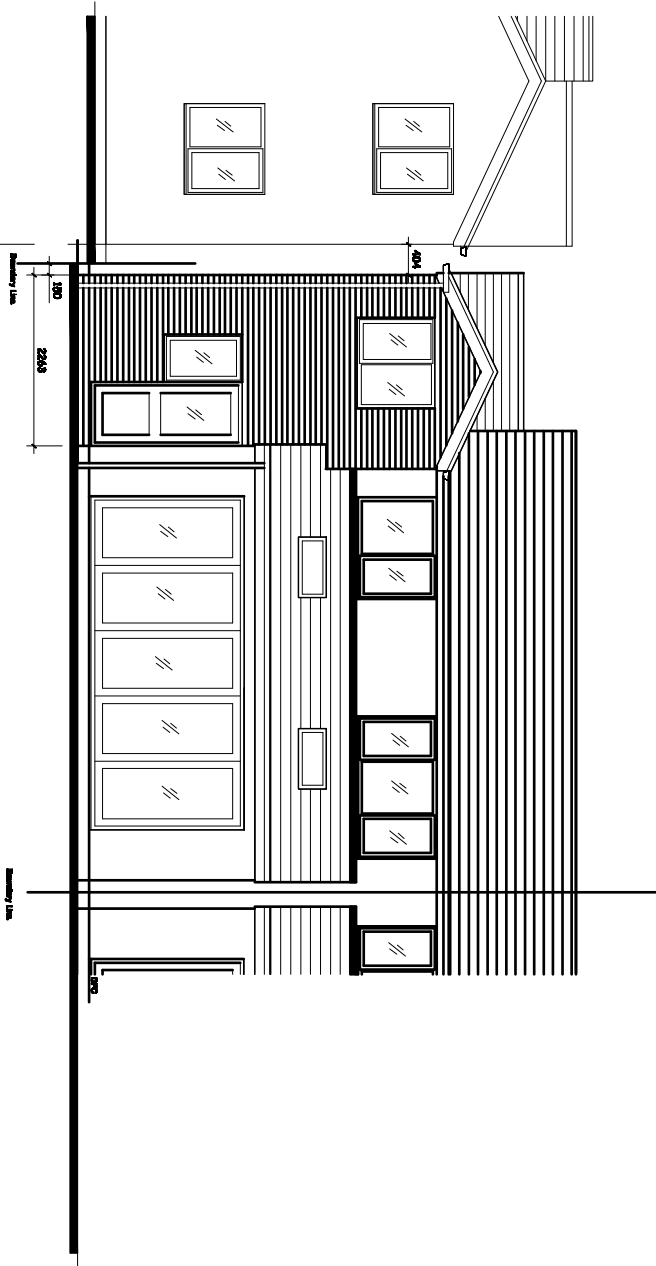

PROPOSED REAR ELEVATION.

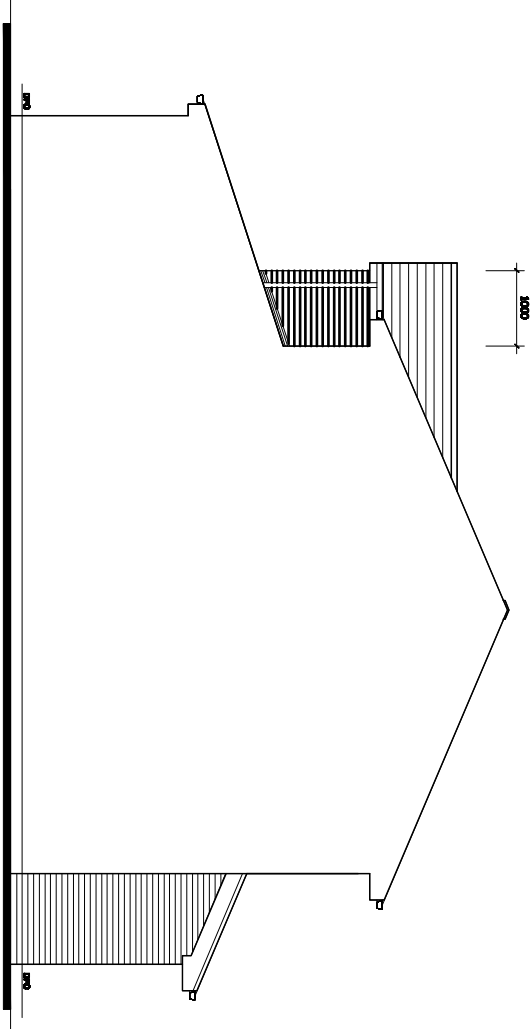

PROPOSED SIDE ELEVATION.
(Viewed From 146 Nuttall Lane).

Revision	Title :	Project :	MTC Designs
	PROPOSED TWO STOREY SIDE EXTENSION.	144, NUTTALL LANE, RAMSBOTTOM, BURY. BL0 9LE	31 Edmond Drive Bolton BL3 5TB T: 01204 418714 M: 0776008914 Email: info@mtcdesign.co.uk
			Scale 1:100 @ A3 Date: December 2023
			Drawing No: P03