




KEY:

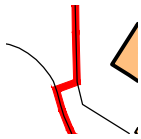

EXISTING BOUNDARY





EXISTING BUILDINGS



PROPOSED EXTENSION

Serial number: 198168
© Crown copyright and database right 2019
Ordnance Survey licence 100048957
Reproduction in whole or in part is prohibited
without the prior permission of Ordnance Survey

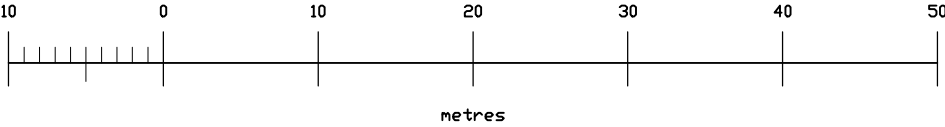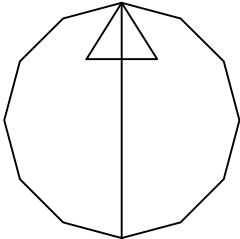

EXISTING AND PROPOSED SITE PLAN

COPYRIGHT RESERVED
This drawing is the property of Phil Corns Architectural Services Ltd. and must not be copied or used in whole or in part without their consent.
C.D.M.
Client and contractors working on projects lasting more than 30 days or involving more than 500 persons must fulfill their duties under the CDM Regulations 2015.
THIS DRAWING (OR ANY PART THEREOF) MAY NOT BE COPIED, TRANSMITTED OR DISCLOSED TO ANY THIRD PARTY OR UNAUTHORIZED PERSON WITHOUT THE PRIOR WRITTEN PERMISSION OF PHIL CORNS ARCHITECTURAL SERVICES LTD. THIS DRAWING IS TO BE READ IN CONJUNCTION WITH ALL OTHER RELEVANT DRAWINGS PREPARED BY CONSULTANTS AND SUB-CONTRACTORS.
DO NOT SCALE FROM THIS DRAWING. WORK ONLY TO PRINTED DIMENSIONS.
REPORT ANY DISCREPANCIES TO PHIL CORNS ARCHITECTURAL SERVICES LTD OR REPRESENTATIVES THEREOF.

ONCE PRINTED AND DISTRIBUTED THIS DOCUMENT IS ASSUMED UNCONTROLLED.
ALL DIMENSIONS AND LEVELS ARE TO BE CHECKED ON SITE.

LONDON
BUILDING CONTROL
CORPORATE APPROVED INSPECTORS
MANCHESTER OFFICE

rev	date	description	PHIL CORNS ARCHITECTURAL SERVICES Ltd. 142 ELMSFIELD AVENUE NORDEN, ROCHDALE OL11 5XA TEL:07902 039458 email:phil@philcornsarchitecturalservices.co.uk			STATUS Information ☒ Comment ☐ Approval ☐ Tender ☐ Construction ☐ As-Built ☐		
PROJECT MR & MRS COPE 60 RIPON HALL AVENUE RAMSBOTTOM BL0 9RE			PROJECT NUMBER 2023_11_01	SCALE 1:500	ORIGINAL DRG. SHEET SIZE A3	DRAWN BY PAC		
DRAWING EXISTING & PROPOSED: SITE PLAN			DRAWING NUMBER 2023_11_01 - 01			DATE NOV.23		
						REV. .		