


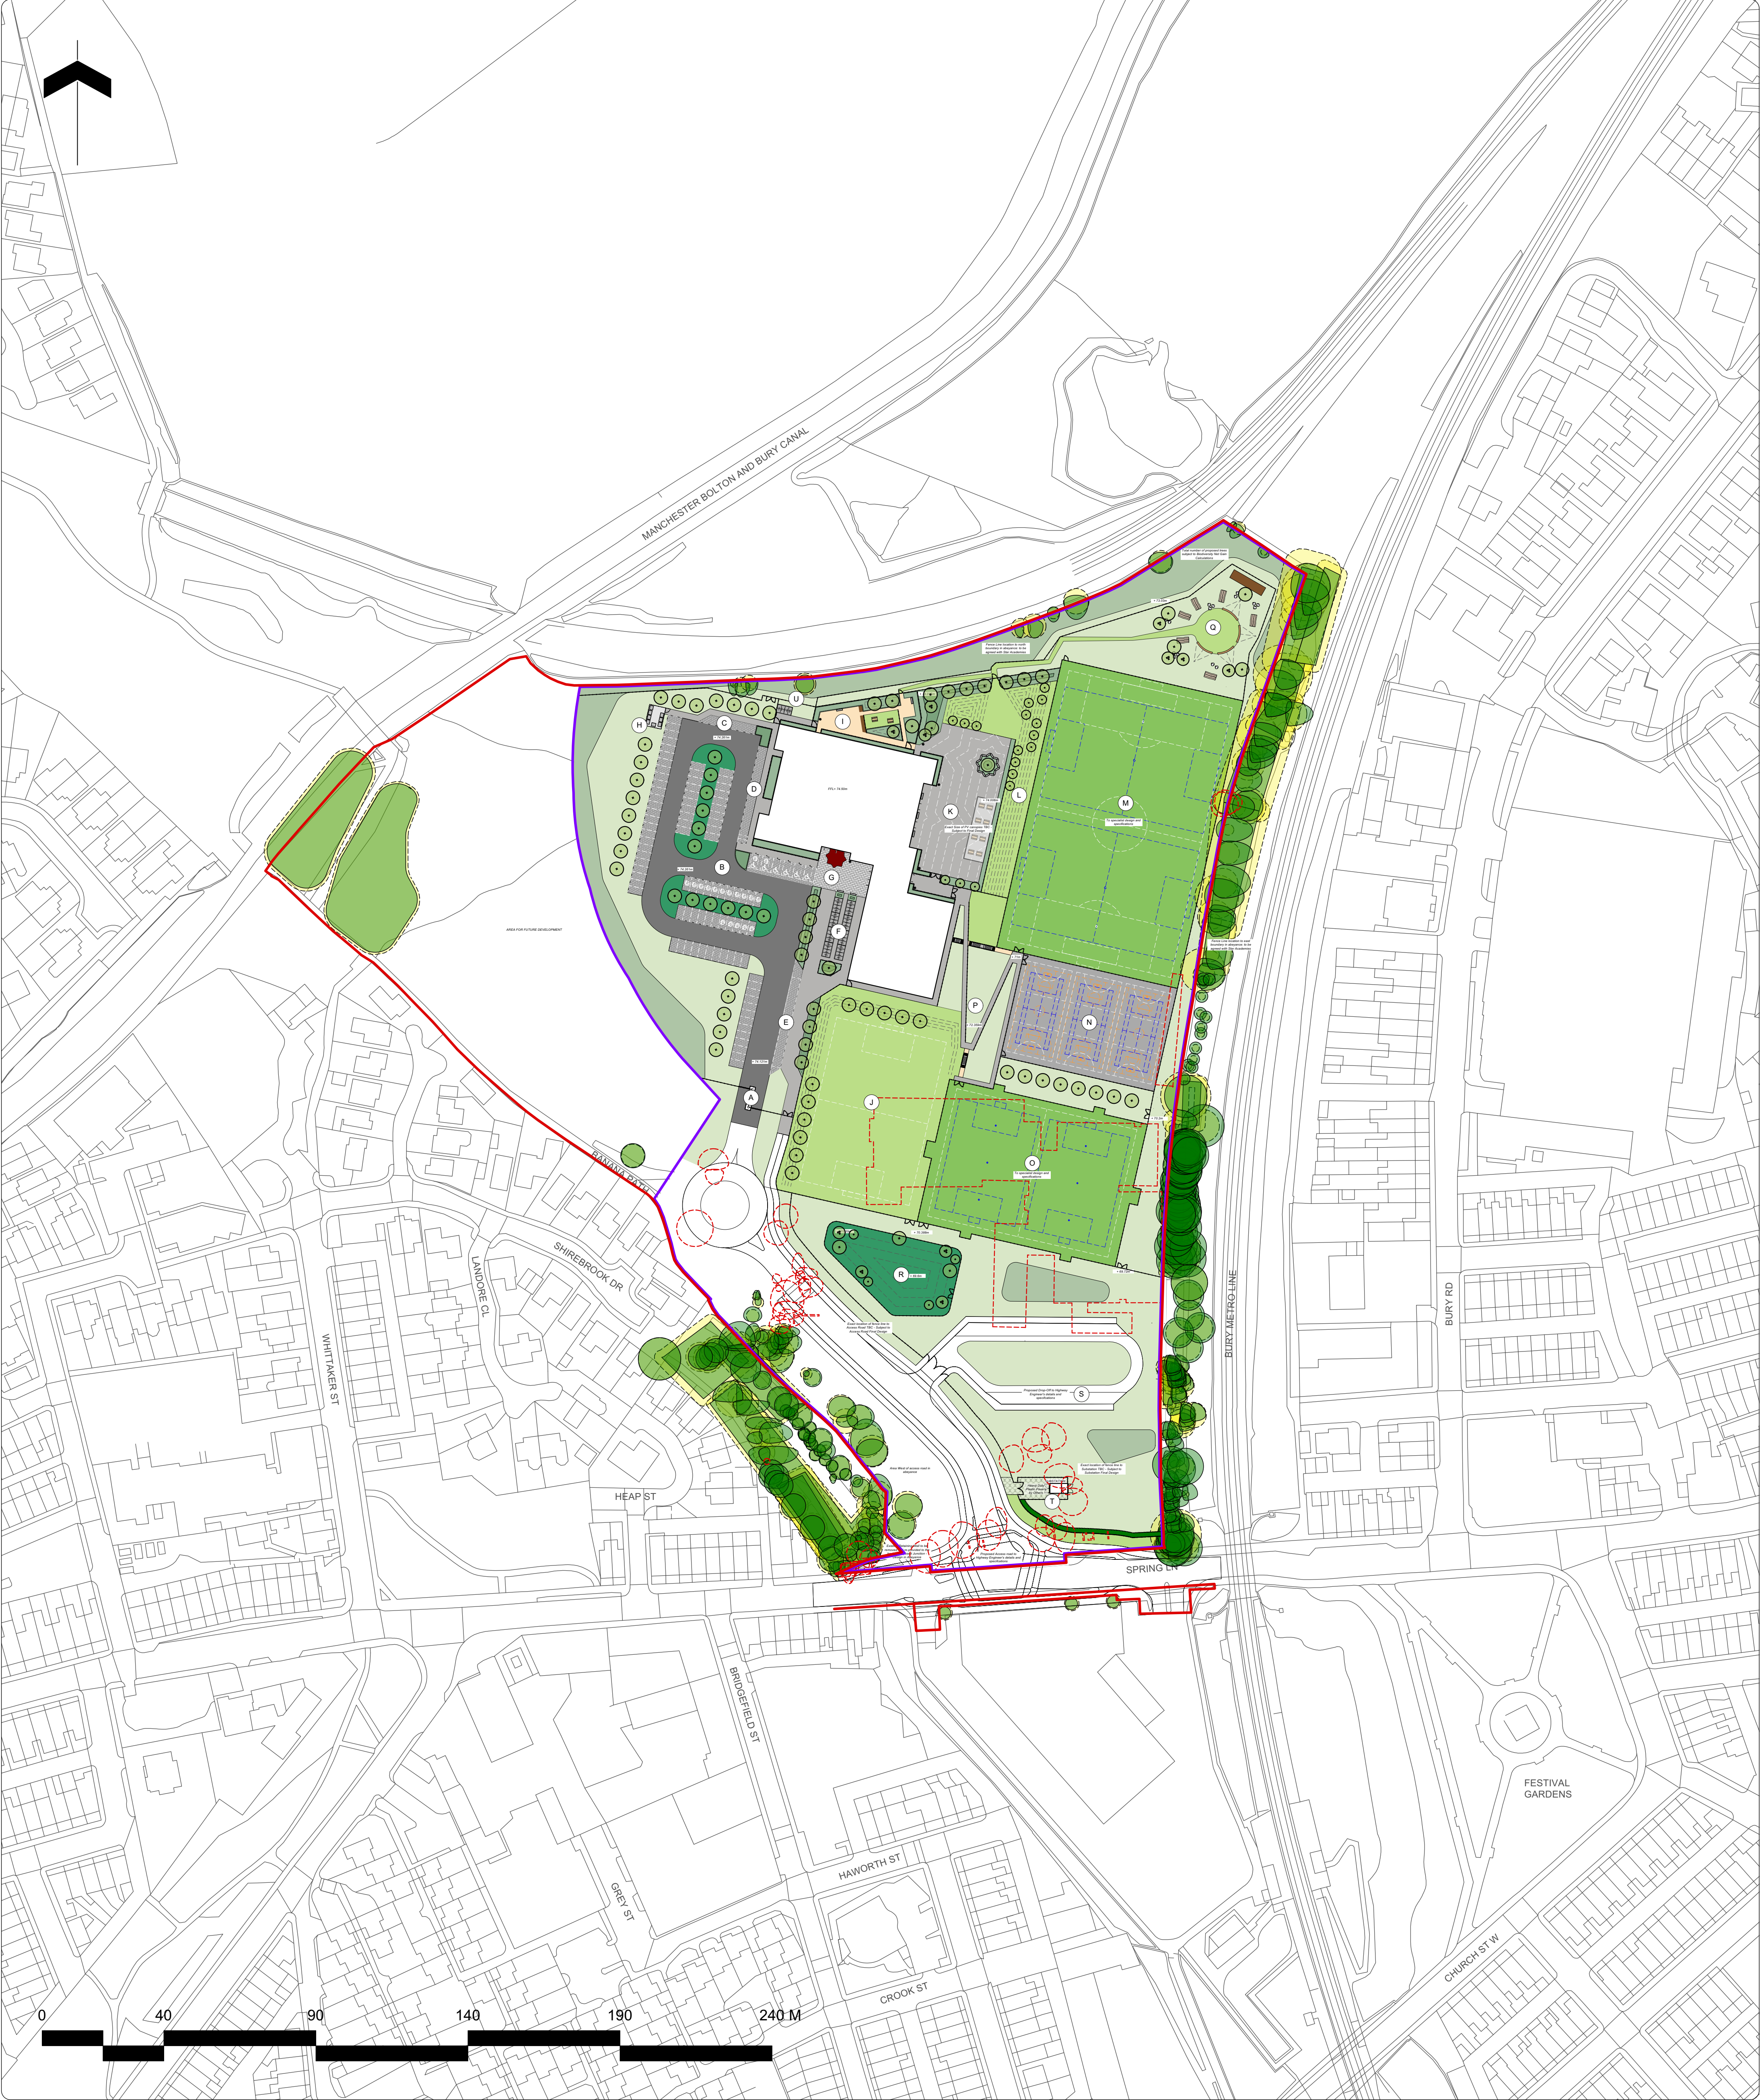

Note

- Do not scale from this drawing
- To be read in conjunction with Project Risk Register REF: FS1013-ALA-EX-XX-RR-L-00001
- To be read in conjunction with all other Landscape Architect's drawings
- To be read in conjunction with Outline Landscape Specification REF: FS1013-ALA-EX-XX-SP-L-0001

1	Obtaining in dry retention basin	2.4m fencing. End user access restricted. Basin to be 800mm deep. Basin to dry out during a maintenance event. Retention basin.	31.07.23
2	Falling on stairs while accessing sport pitches	Stairways to be made safe. Hand rails provided at all points.	31.07.23
3	Collision between pedestrians and vehicles accessing accessible parking bays	Stairways to be made safe. Hand rails provided at all points.	31.07.23
4	Collision between pedestrians and vehicles in car park	Landscaping features to stop vehicles from leaving the car park and parking areas. Road markings to clearly define parking.	31.07.23
5	Collision between pedestrians and cyclists accessing cycle storage facilities	On-site pedestrian/cycle storage. Signage to clearly define cycle storage area. Clear signage.	31.07.23
6	Close proximity contact with underground utilities and services	Two 200mm dia. 1.5m deep inspection points. Inspection points to be made of material. Inspection points to be made of material.	31.07.23
7	Falling from height - 1.5m grassed bank to east of sports hall	Grassed bank to be made safe. Hand rails provided at all points. Hand rails to be made of material.	31.07.23
8	Collision between pedestrians and open windows	Grassed bank to be made safe. Hand rails provided at all points. Hand rails to be made of material.	31.07.23

ID	RISK	MITIGATION	DATE MITIGATED
RESIDUAL PROJECT RISKS			

KEY	
Site	
	Planning Application Boundary
	Extent of Works
	Proposed Building
	Existing Building to be demolished
	Existing Tree Retained
	Root Protection Area (RPA)
	Existing Tree to be removed
	Proposed Contours

(A)	Entrance & Exit Gates Automated Sliding gates
(B)	Car Park 97no. (incl. 6no. Accessible & 18 no. EVCP) 2no. Motorcycle bays (Location of EV Parking and Motorcycle bays TBC)
(C)	Refuse Layby
(D)	Delivery/SEN Drop off Layby
(E)	Coach drop off/Pick up 2no. Coach Spaces
(F)	Cycle Parking (Student) 40no. Cycle hoops, 80no. Cycle spaces
(G)	Entrance Plaza Featured Block Paving
(H)	Bin Store
(I)	SEN Garden Outdoor garden for SEN Students
(J)	Mini Soccer Pitch Grass area for outdoor play Potential to accommodate an U9/U10 mini soccer pitch (61.0 x 43.0m). To be marked out as required subject to demand.
(K)	Hard Informal Secure Playground, with seating and canopies and feature line markings

(L)	Proposed Grass Terraces Contours to take the level difference, can also be used as natural bleacher style seating
(M)	3G All Weather Pitch Primary sport, Football, can also accommodate Rugby training 2No. 11-a-Side Football pitches TBC
(N)	MUGA Accommodates Basketball, Netball & Tennis
(O)	GEN 2 All Weather Pitch Accommodates Hockey and Football
(P)	DDA Compliant route to Pitches & Stair access
(Q)	Habitat/ Outdoor Learning area Mown grass path and area with seating and educational habitat features
(R)	SUDS Dry attenuation basin
(S)	Drop off loop Capacity for 14no. cars
(T)	Potential Substation, Water Meter and Gas Meter Location To be Coordinated with MSE Engineer
(U)	Cycle Parking (Staff) 5no. Cycle hoops, 10no. Cycle spaces

DIE DESIGN DELIVERABLE REF :

150

STATUS :

S2 - FOR PLANNING

Client:

Morgan Sindall

PROJECT TITLE :

Star Radcliffe Academy, Bury

DRAWING TITLE :

Whole Site Plan

DRAWING NUMBER :

FS1013-ALA-EX-ZD-L-0001

STATUS :

S2

REVISION :

P10

Area Landscape Architects LTD
Galsworthy,
51 Eyre Lane
Sheffield
S1 4RB
t: 0114 276 2000
e: hello@aresdesign.co.uk
w: ares.eu.com

CLIENT :

Morgan Sindall

PROJECT TITLE :

Star Radcliffe Academy, Bury

DRAWING TITLE :

Whole Site Plan

DRAWING NUMBER :

FS1013-ALA-EX-ZD-L-0001

STATUS :

S2

REVISION :

P