
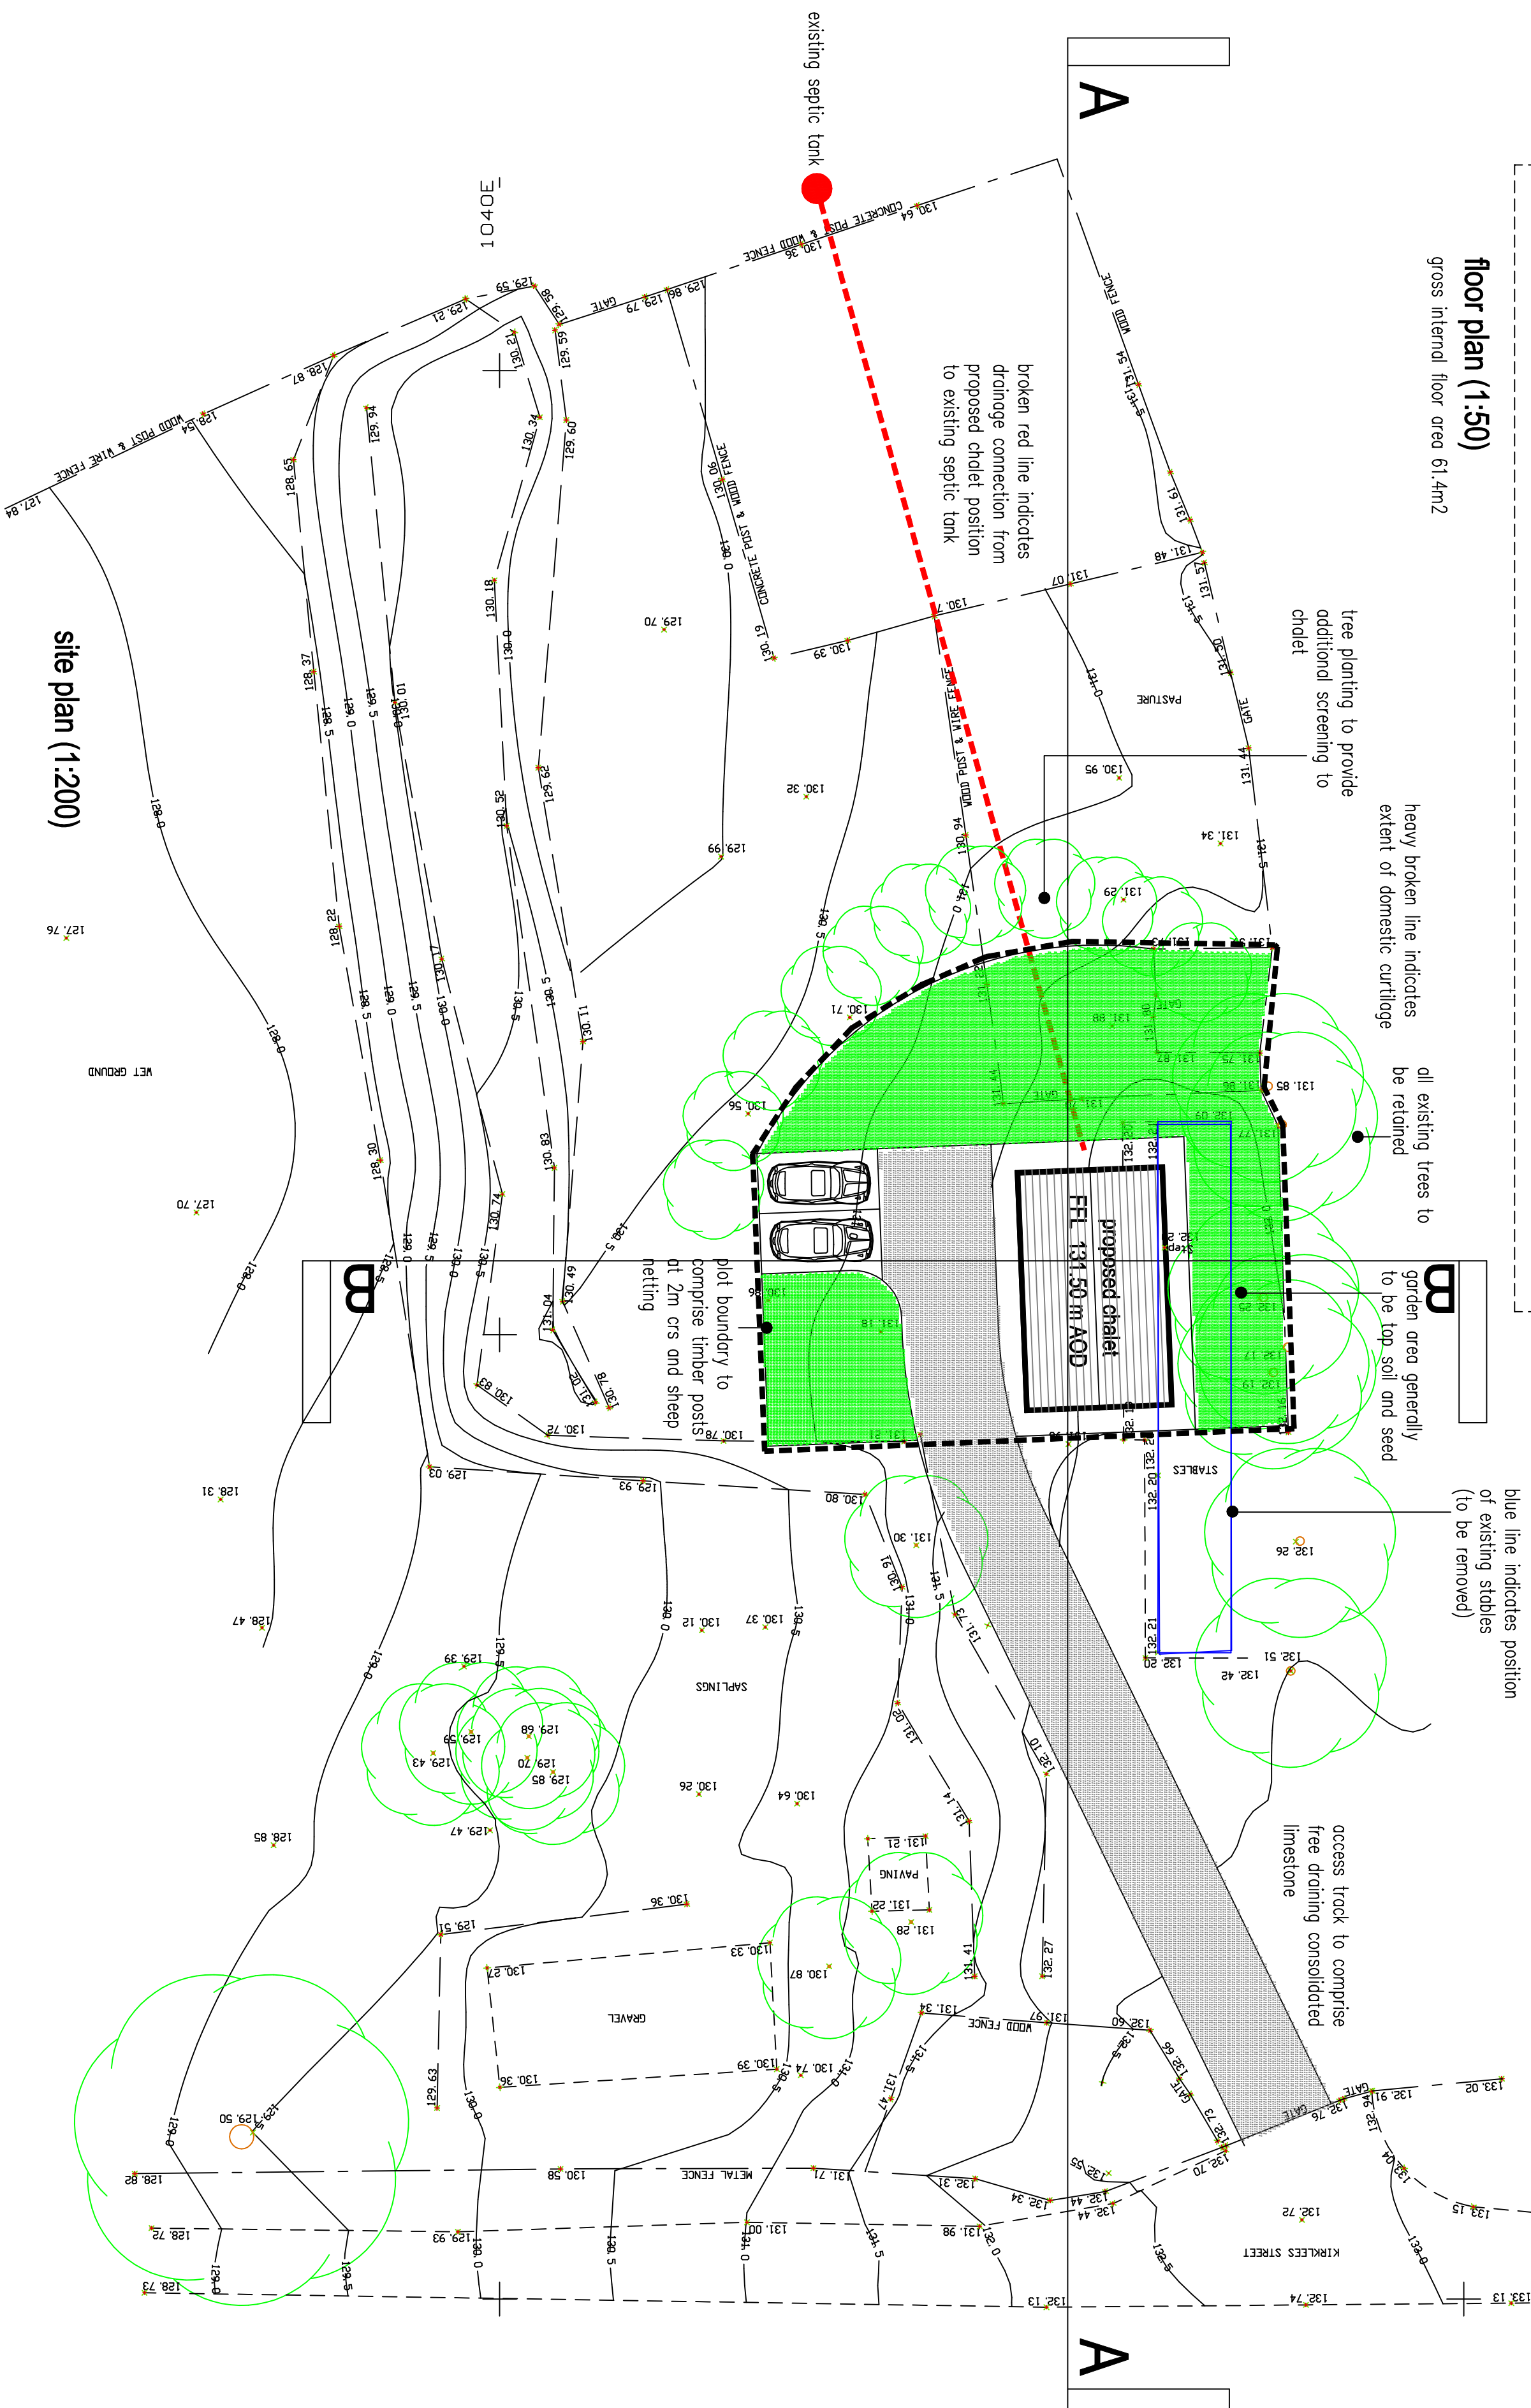
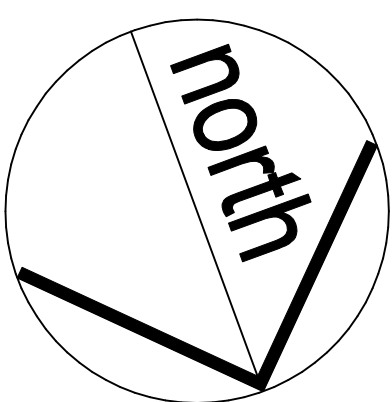
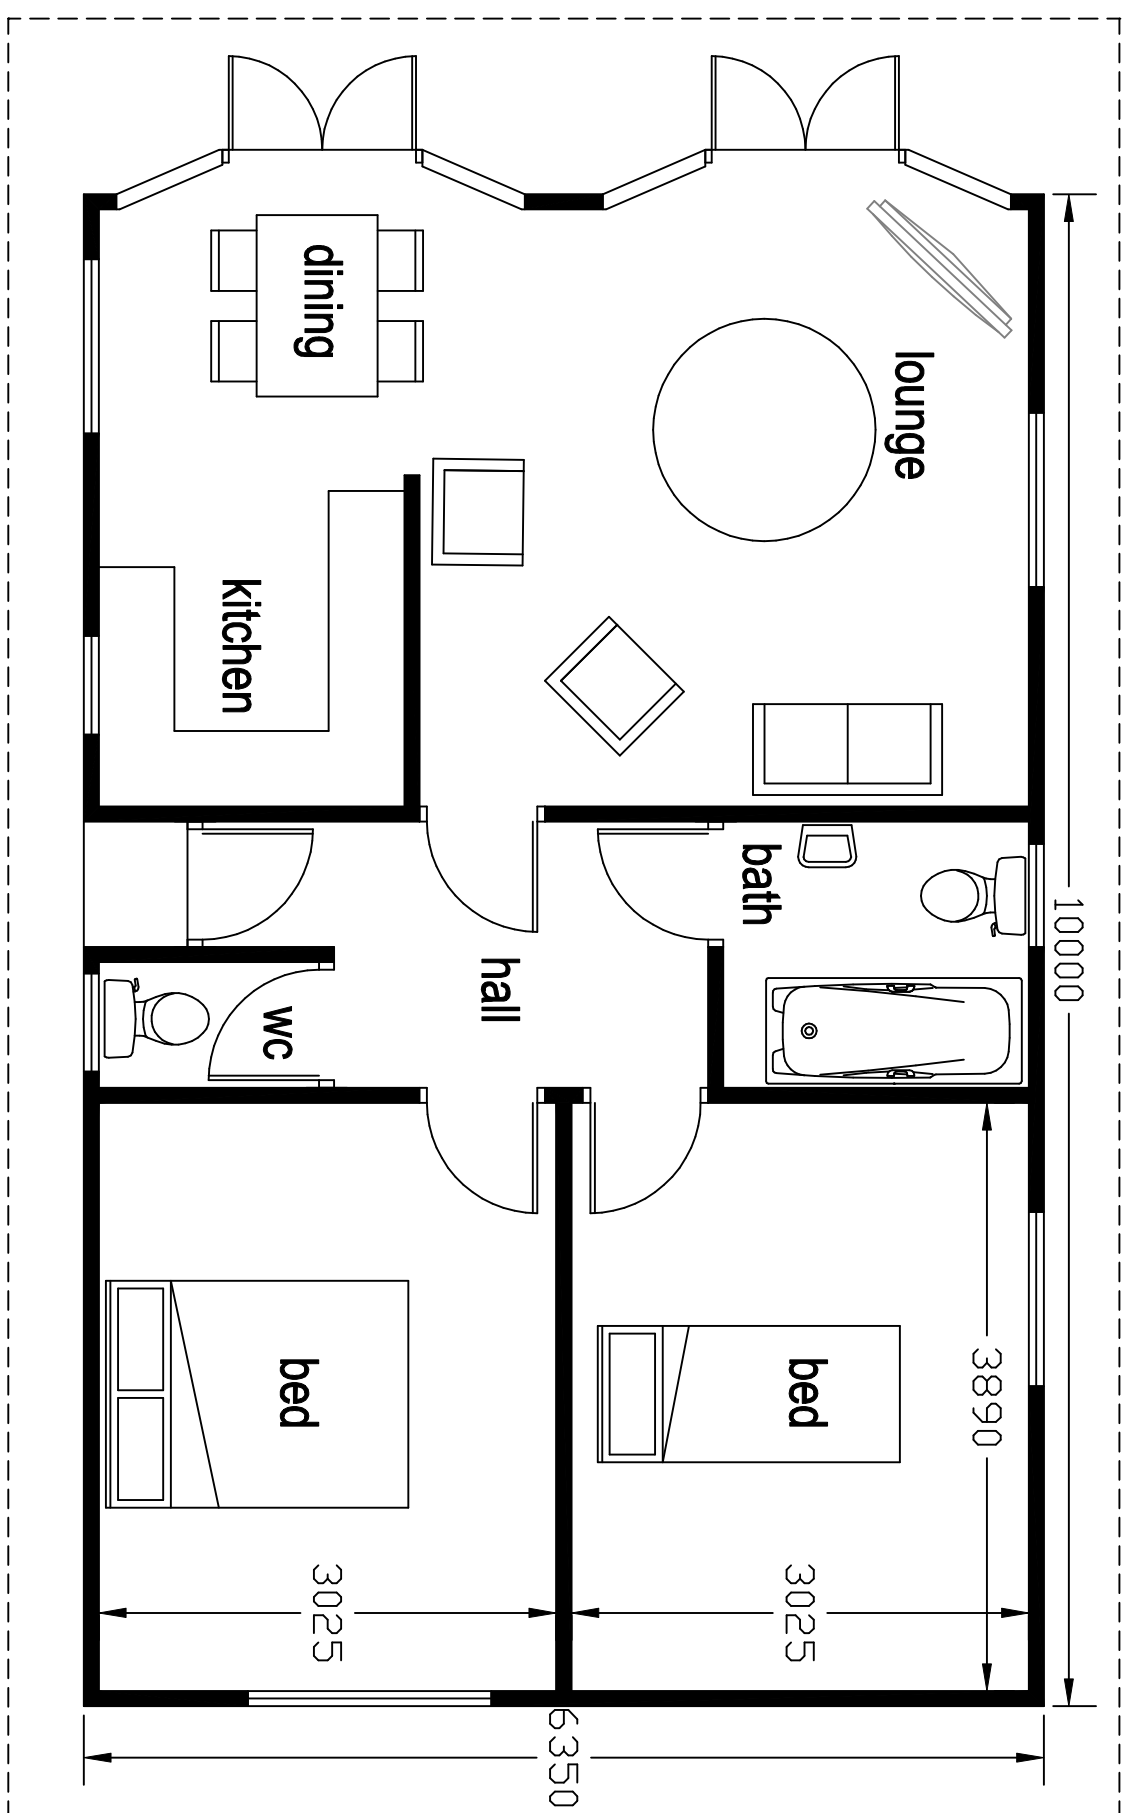


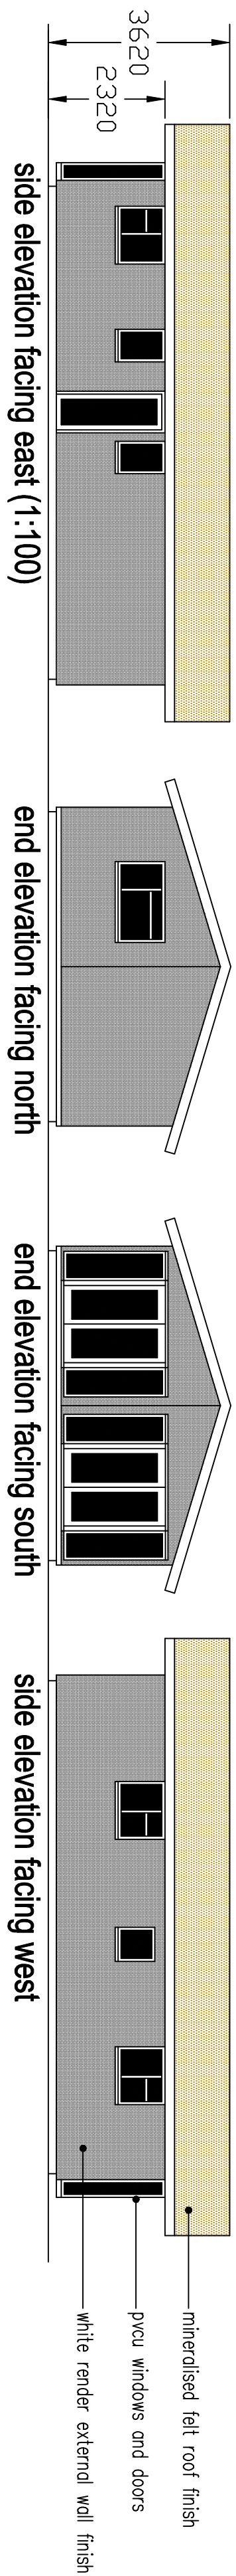

proposed site plan + building details

proposed re-siting of existing chalet bungalow
on land at

**Lower Kirklees Street
Tottington**

scale 1:200 1:100 1:50 @ A1
drawing number JB-17-05-23-B

Rae Connell Associates Building Design and Planning Consultants
214 Burnley Road Bacup Lancashire
01706 873000