



access track

Kirklees Street

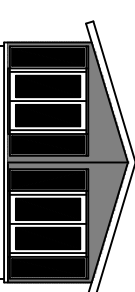

proposed section A-A (1:200)

proposed section B-B (1:200)

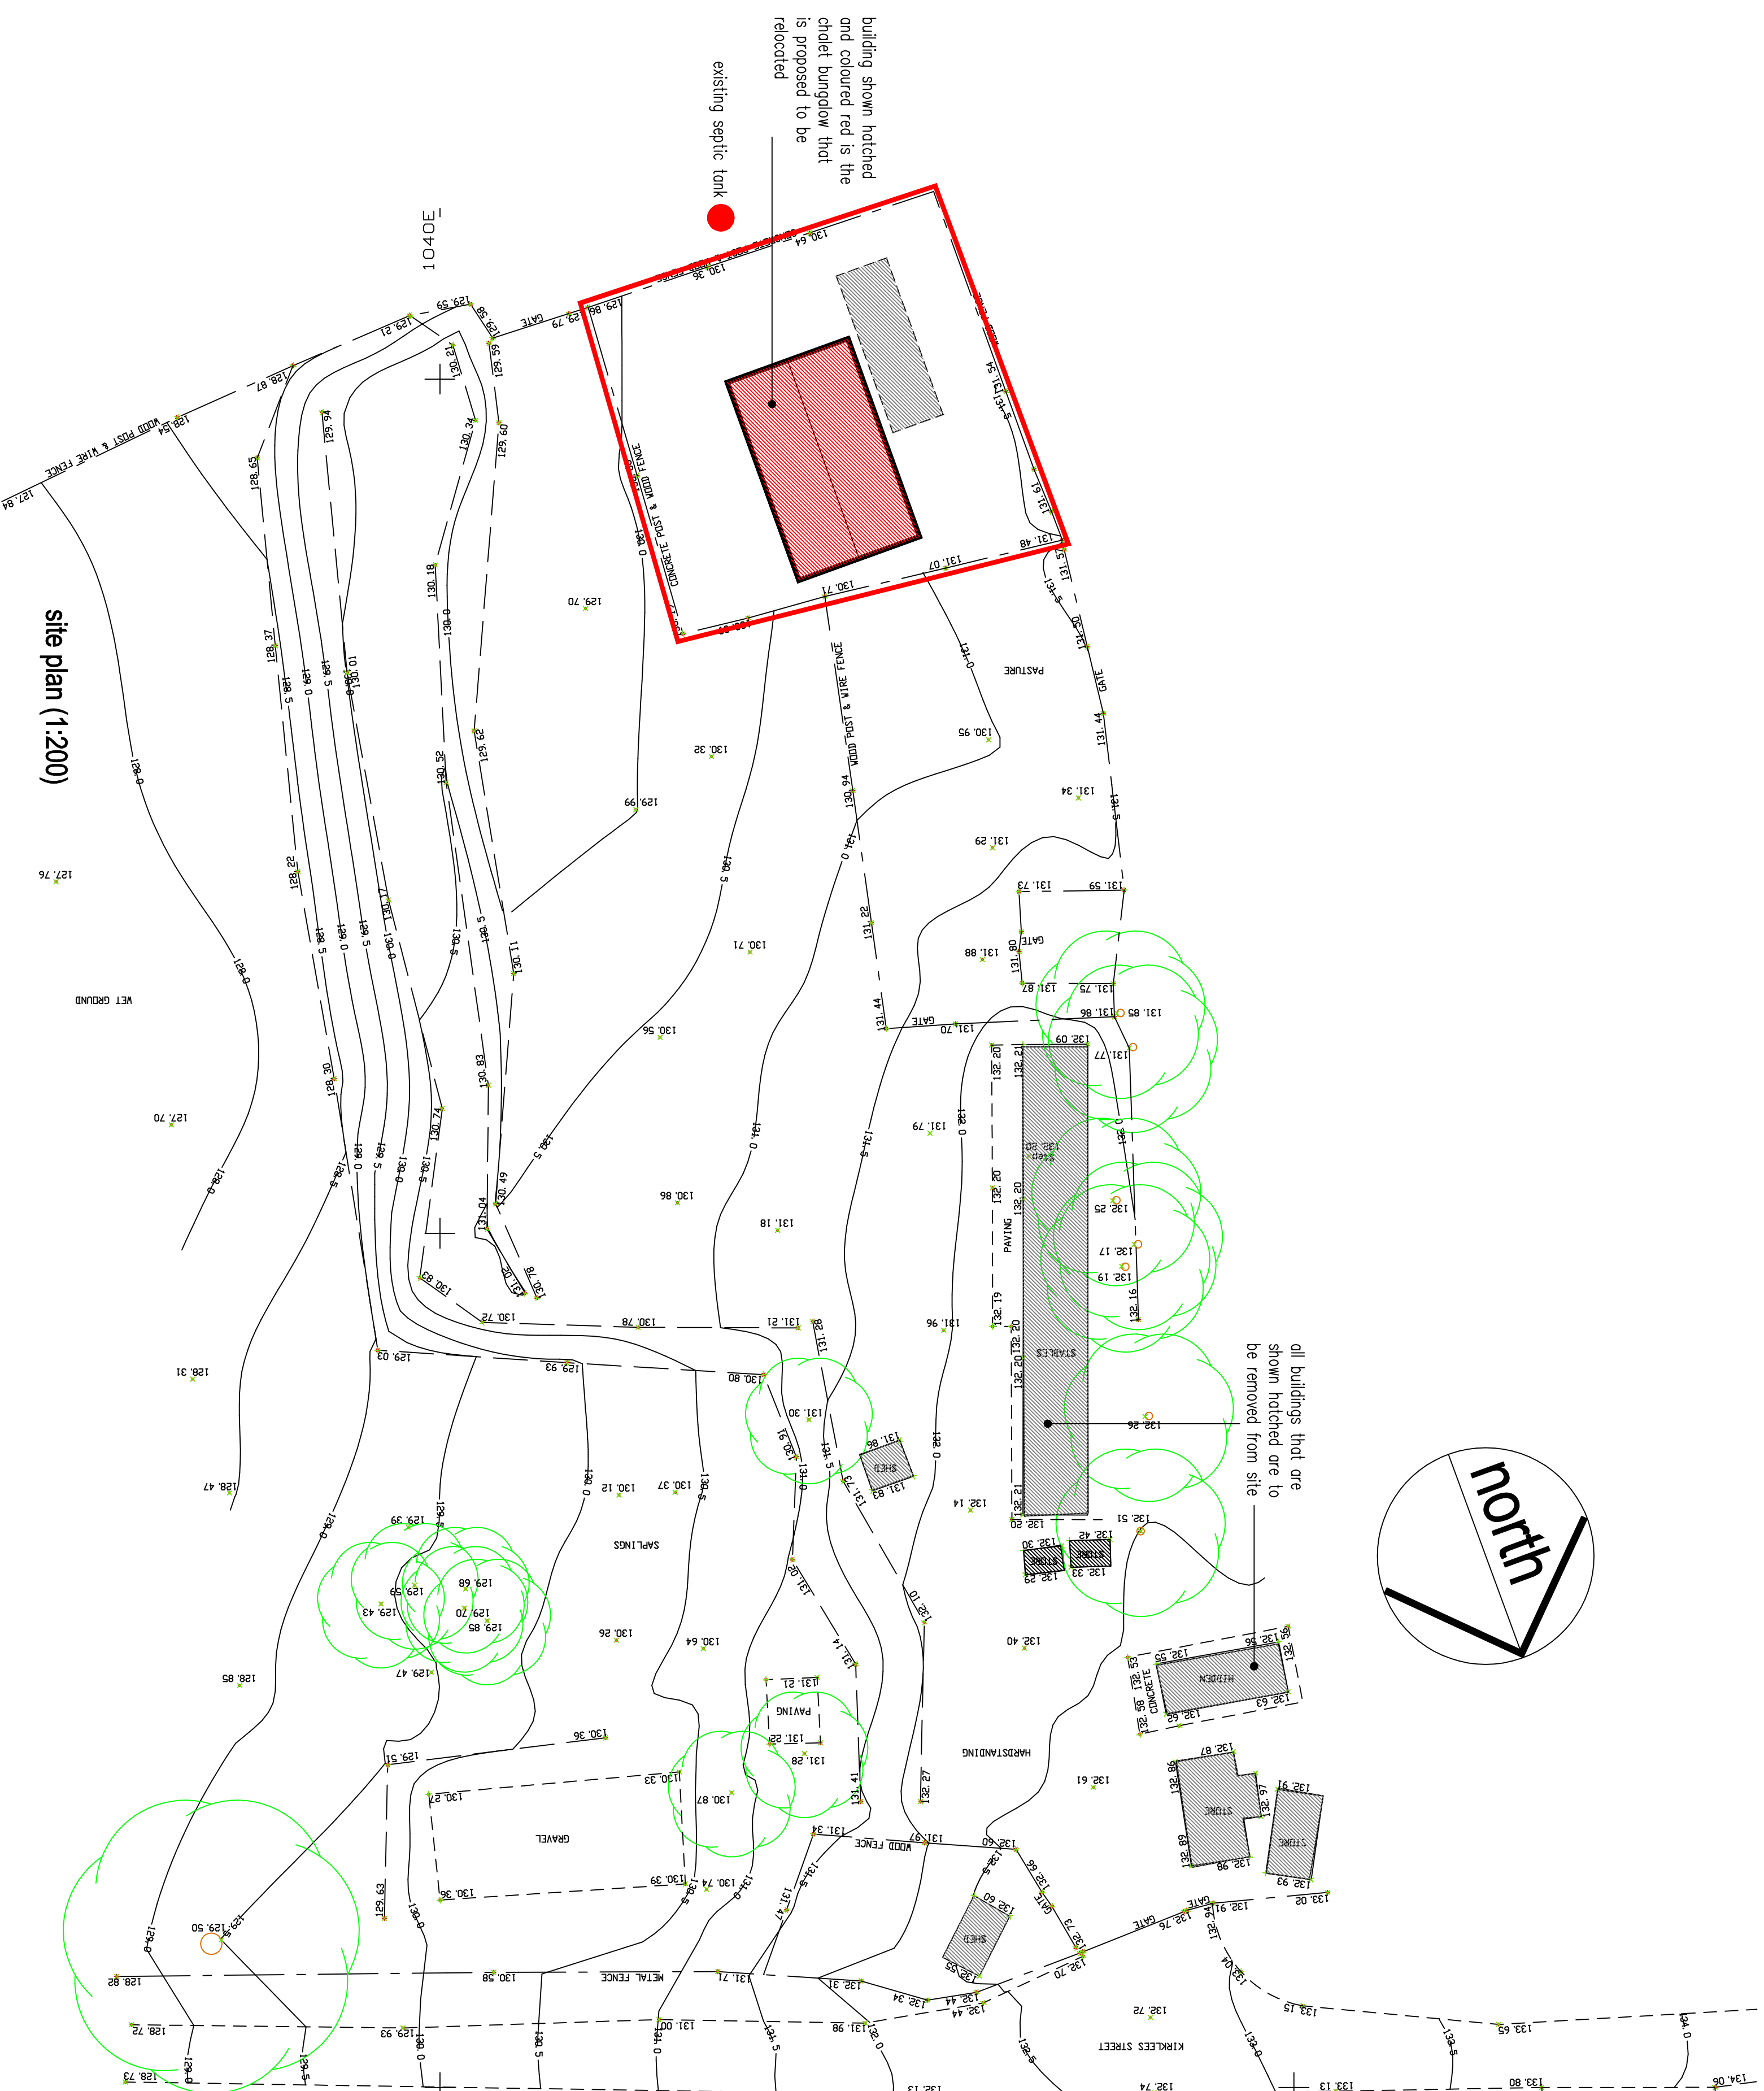

existing site plan +  
proposed sections

proposed re-siting of existing chalet bungalow  
on land at  
**Lower Kirklees Street**  
**Tottington**

scale 1:200 @ A1

drawing number JB-17-05-23-A

Rae Connell Associates Building Design and Planning Consultants  
214 Burnley Road Bacup Lancashire  
01706 873000