



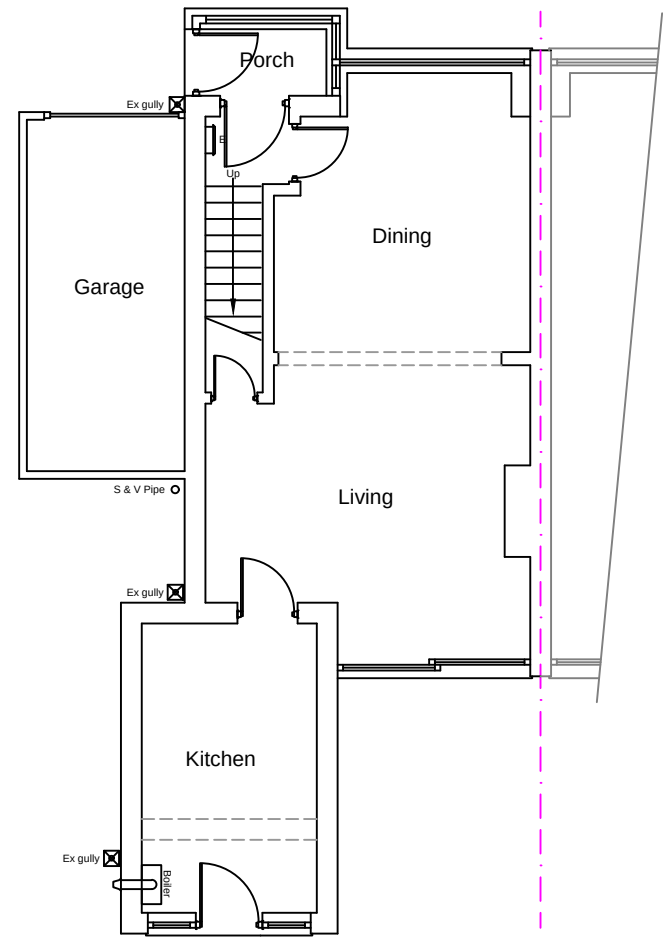

Existing Ground Floor Plan

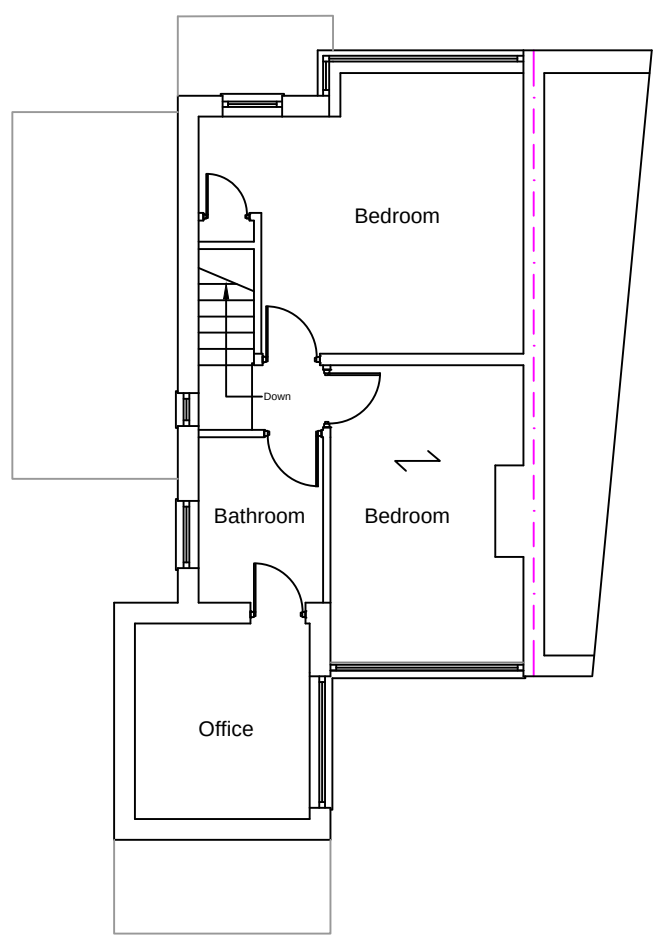


Existing First Floor Plan




Existing Rear Elevation

1:100


1:100

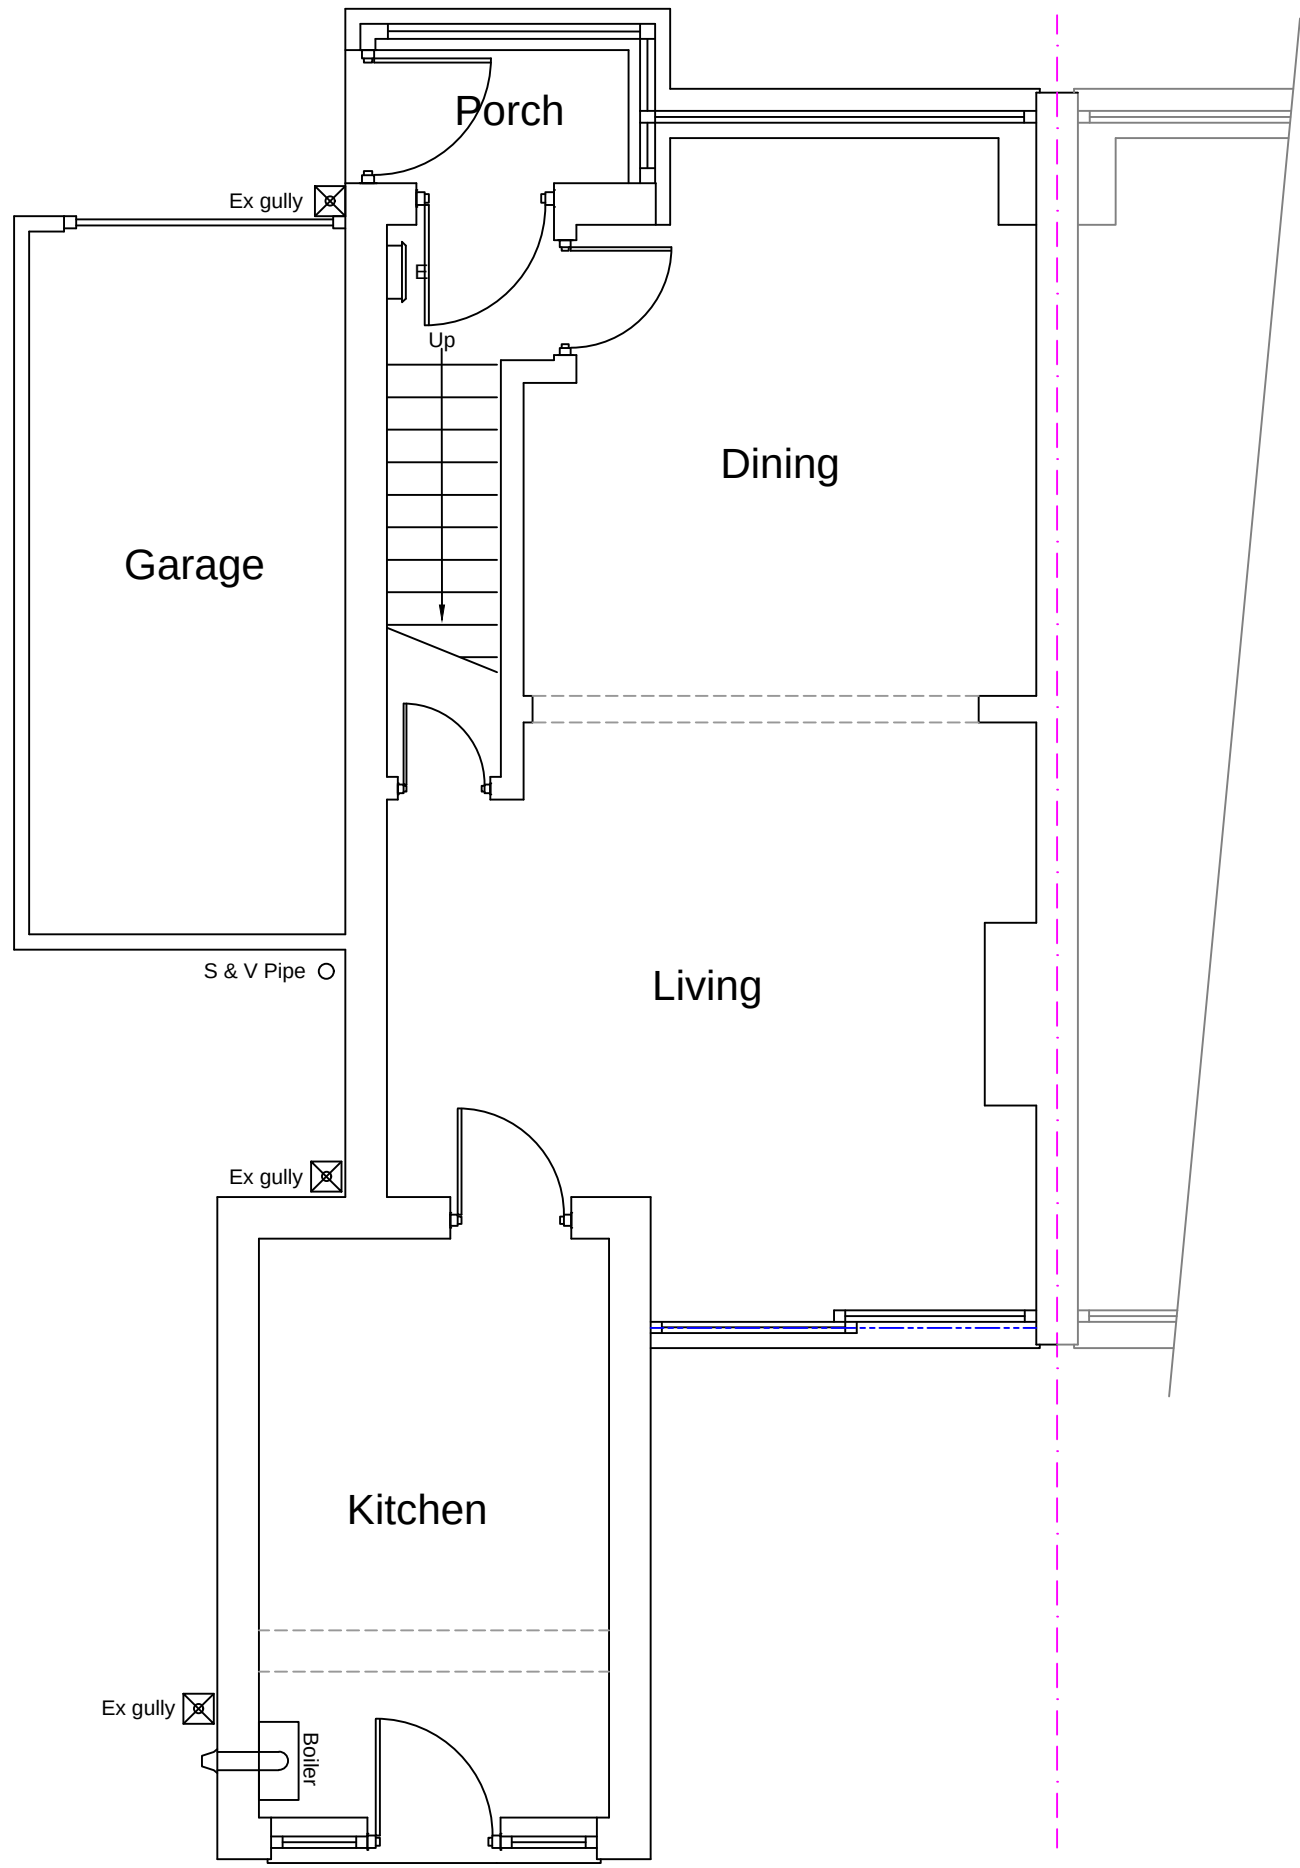

Proposed Ground Floor Plan

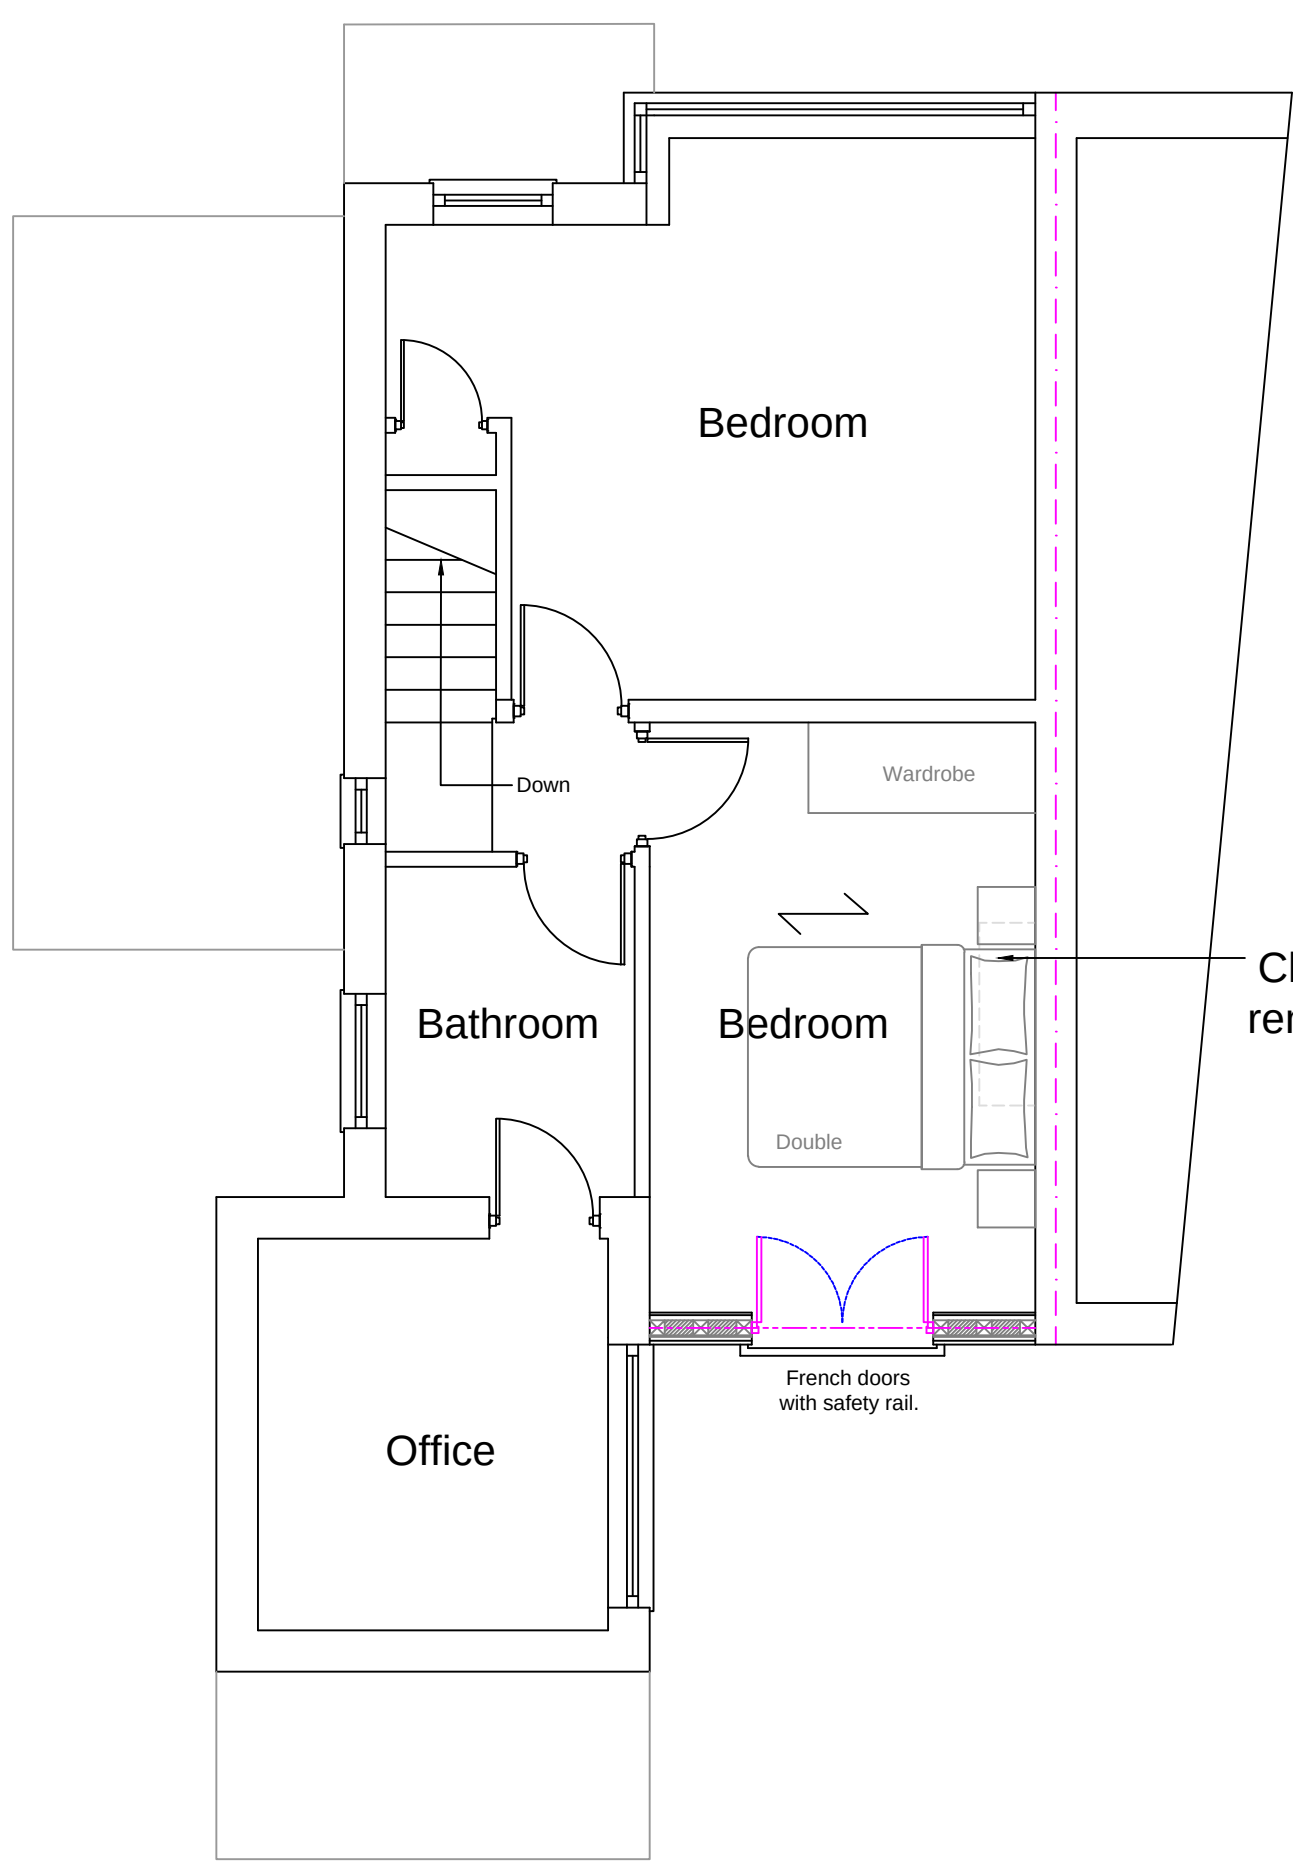

Proposed First Floor Plan

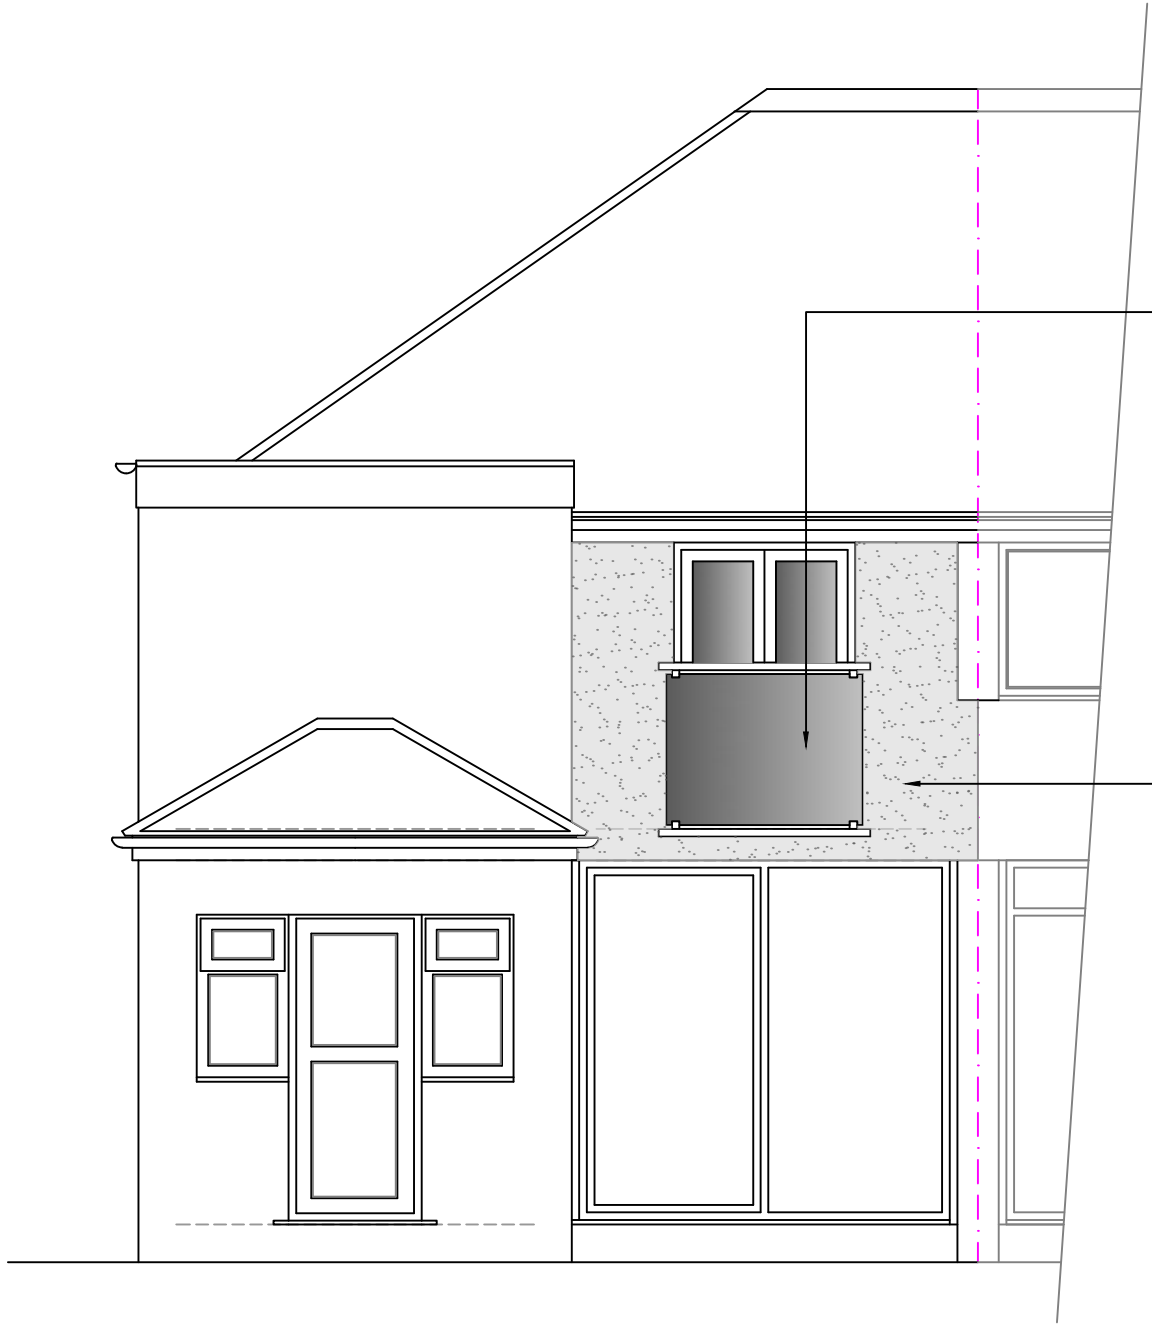

Proposed Rear Elevation

1:50

French doors with safety rail.

Light Render

Chimney to be removed at first floor level.

French doors with safety rail.

1:50

Stage :- Lawful Development			
Project Title :- Proposed Installation of French window / Juliet Balcony.			
Drawing Title :- Existing & Proposed Plans & Elevations			
Client :- Mr Evans & Ms Khamker			
Drwg No :- 10/23/102		Date :- Oct '23	Rev :-
Scale :- 1:100 & 1:50@A1		Drawn:- SCM	Checked :-
Site Address :- 10 Russell Street, Prestwich, Bury, M25 1EQ			