



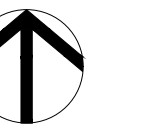

SCALE BAR (m)

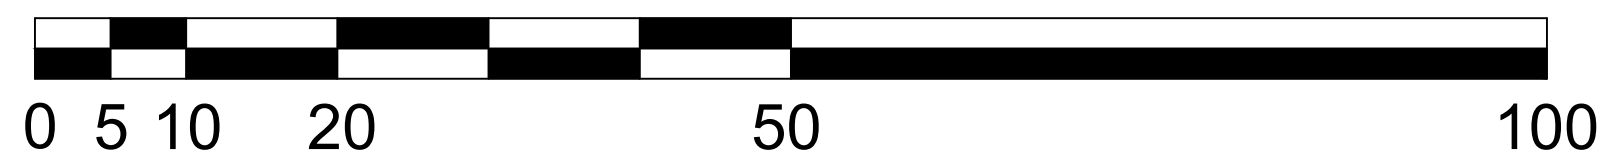

Revision History			By	Date
Client:				
Chadkirk Consulting Ltd				
Site:				
Birch Hey Farm, Turton Road, Bury				
Drawing:				
Existing Site Plan				
Drawing Number:				
BHF_TR/B-ERC-ESP01				
Scale:	1 : 500	Site:	A1	Date:
		Checked:	-	12/09/2023
Drawn:	SJS	Rev:		
Status:	Planning			